



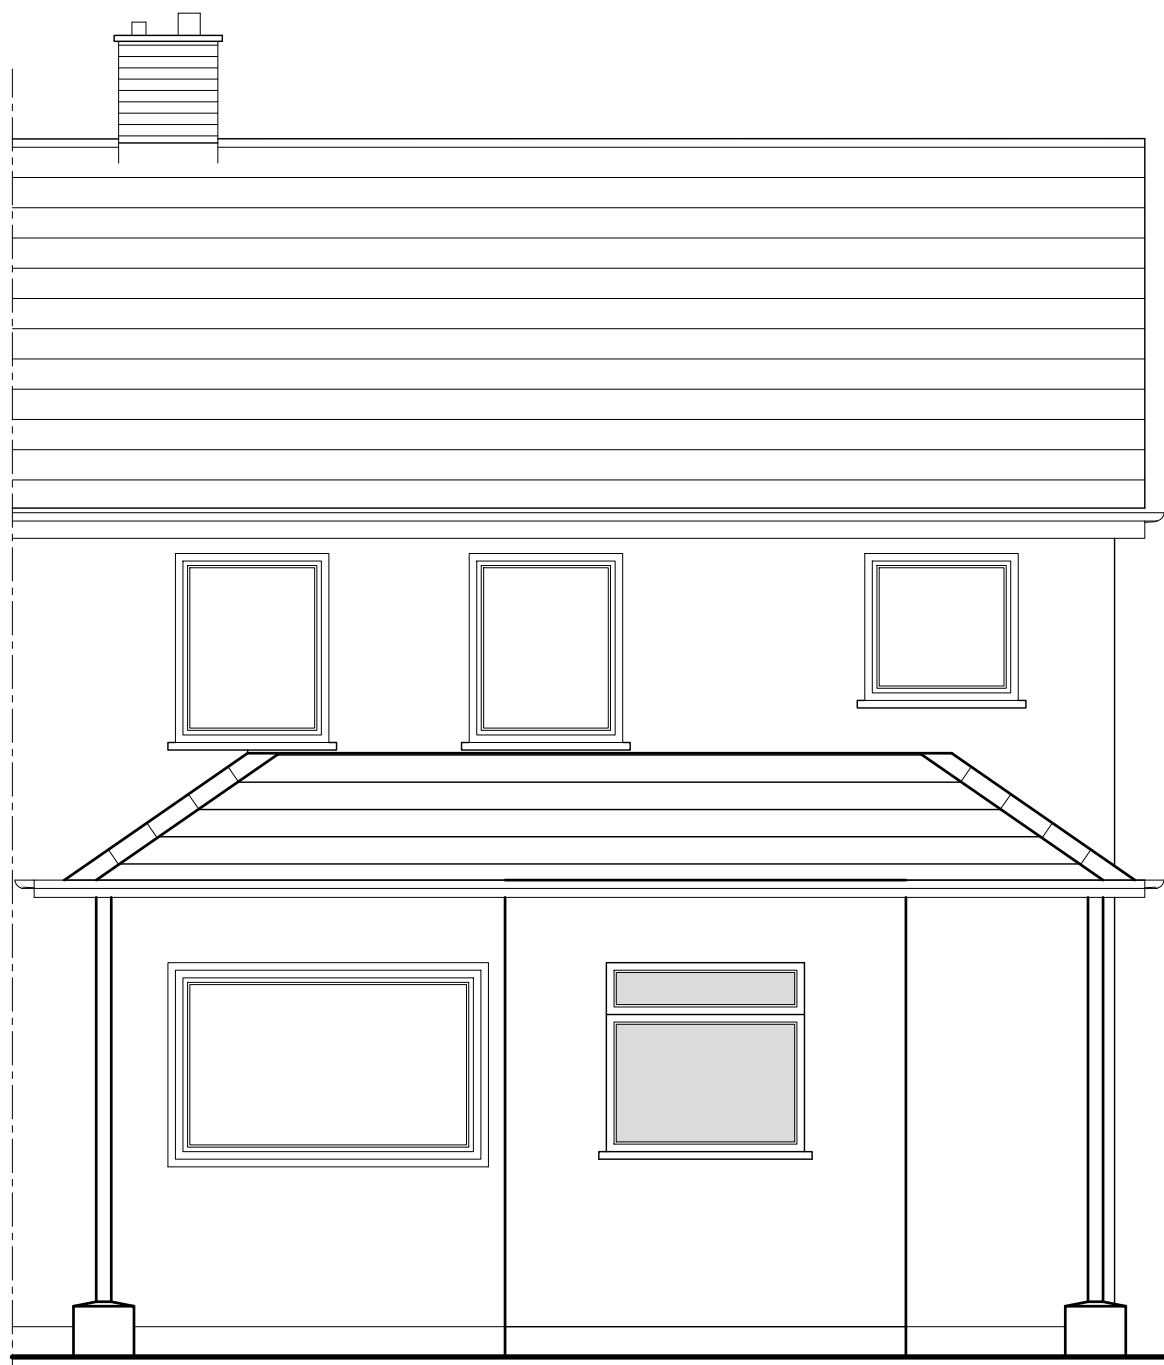


NORTH ELEVATION (FRONT) AS EXISTING
SCALE 1:50 @ A1




WEST ELEVATION (SIDE) AS EXISTING
SCALE 1:50 @ A1

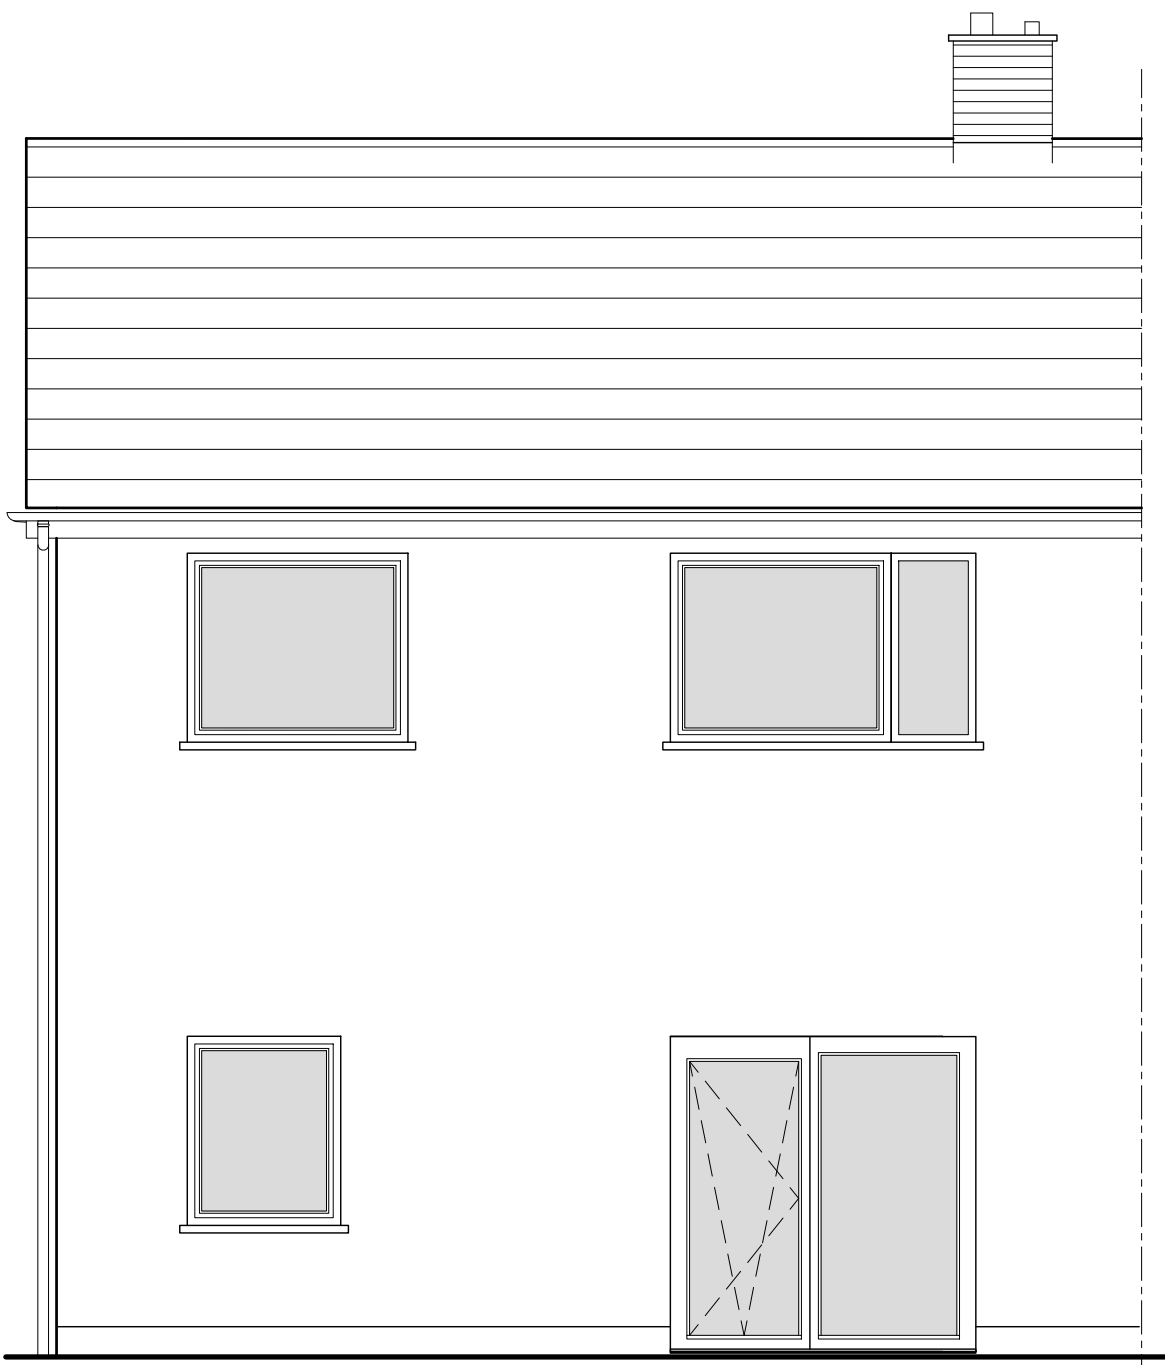


SOUTH ELEVATION (REAR) AS EXISTING
SCALE 1:50 @ A1

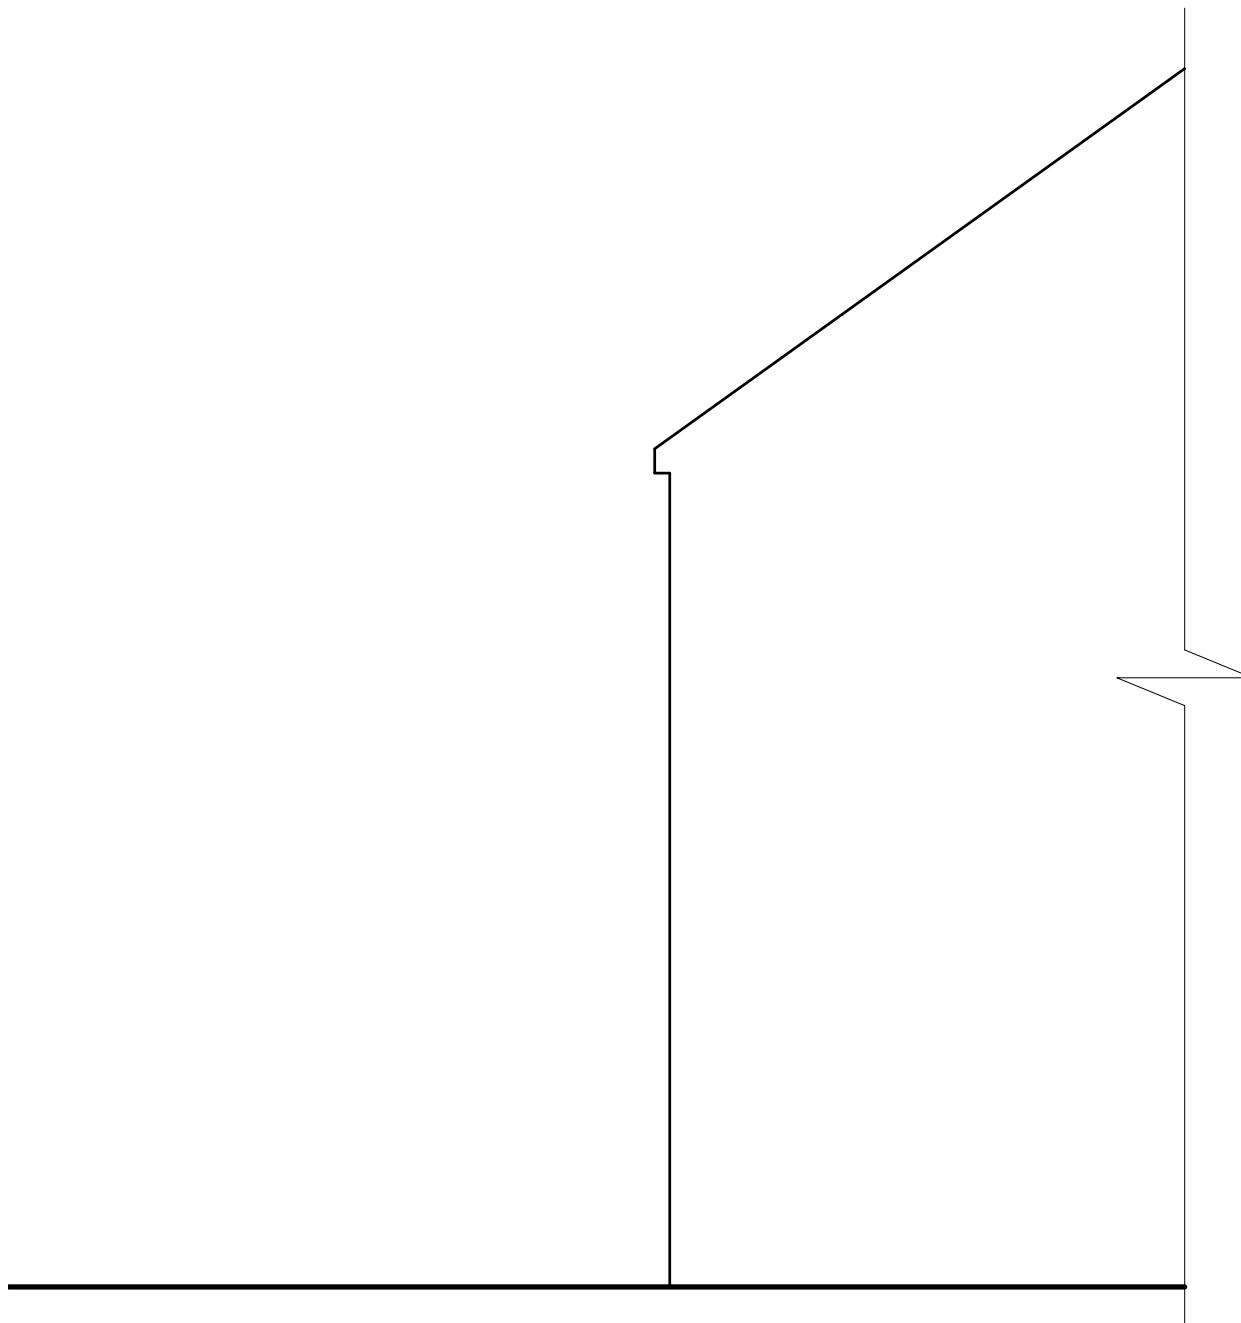

EAST ELEVATION (SIDE) AS EXISTING
SCALE 1:50 @ A1

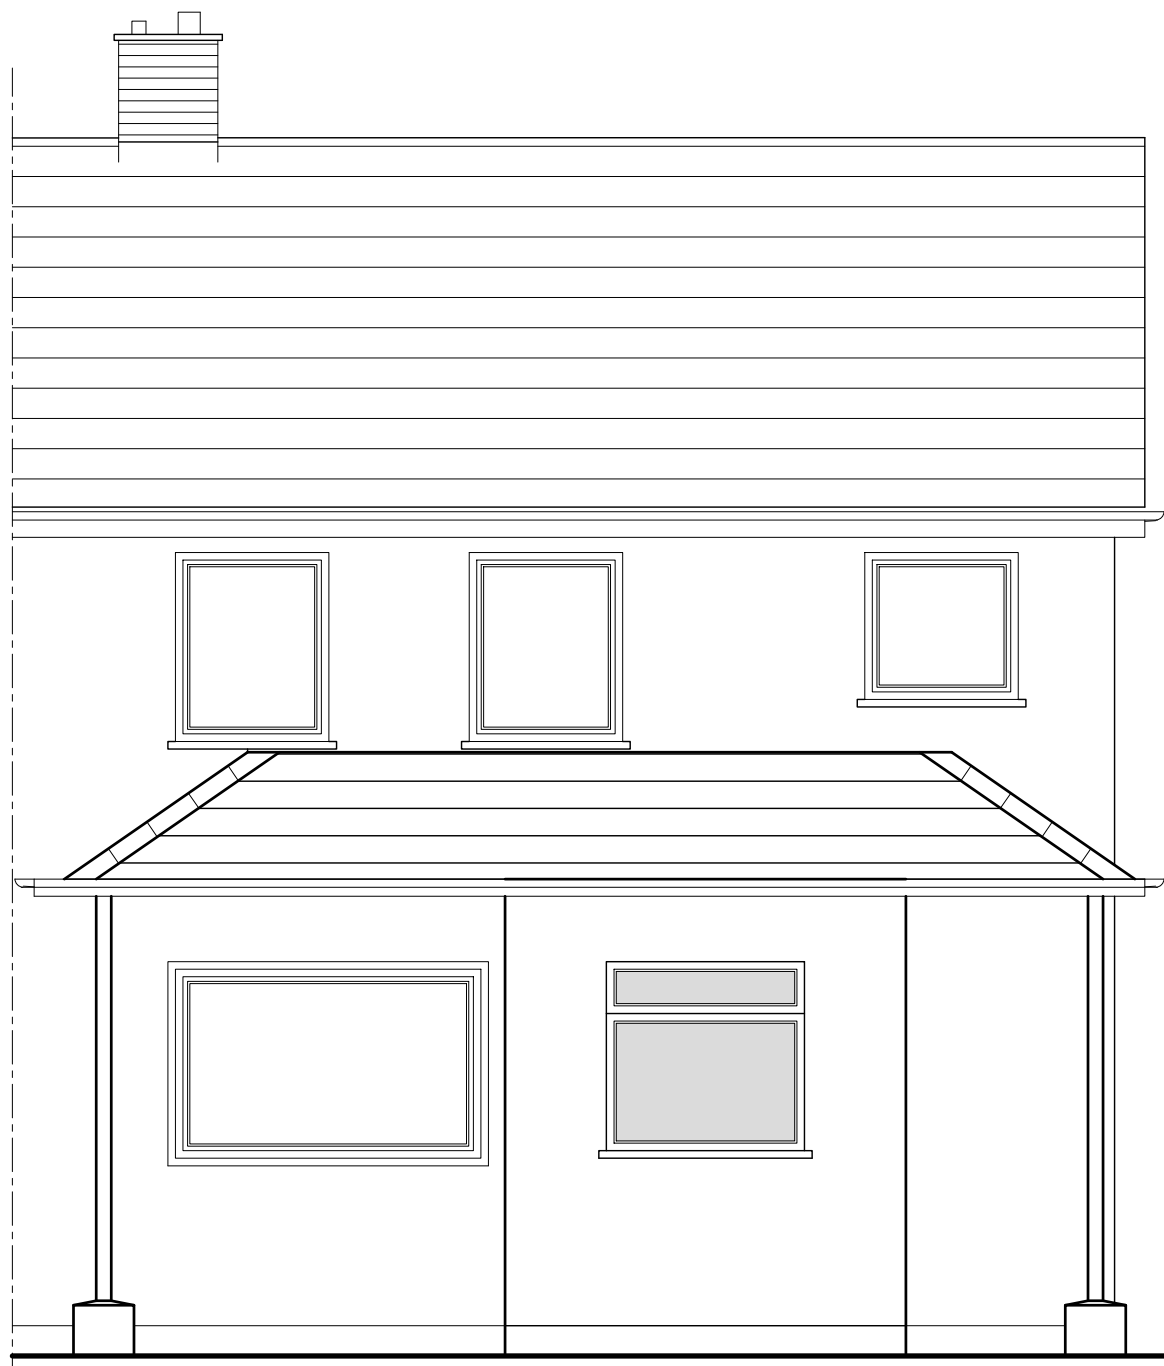


NORTH ELEVATION (FRONT) AS PROPOSED
SCALE 1:50 @ A1

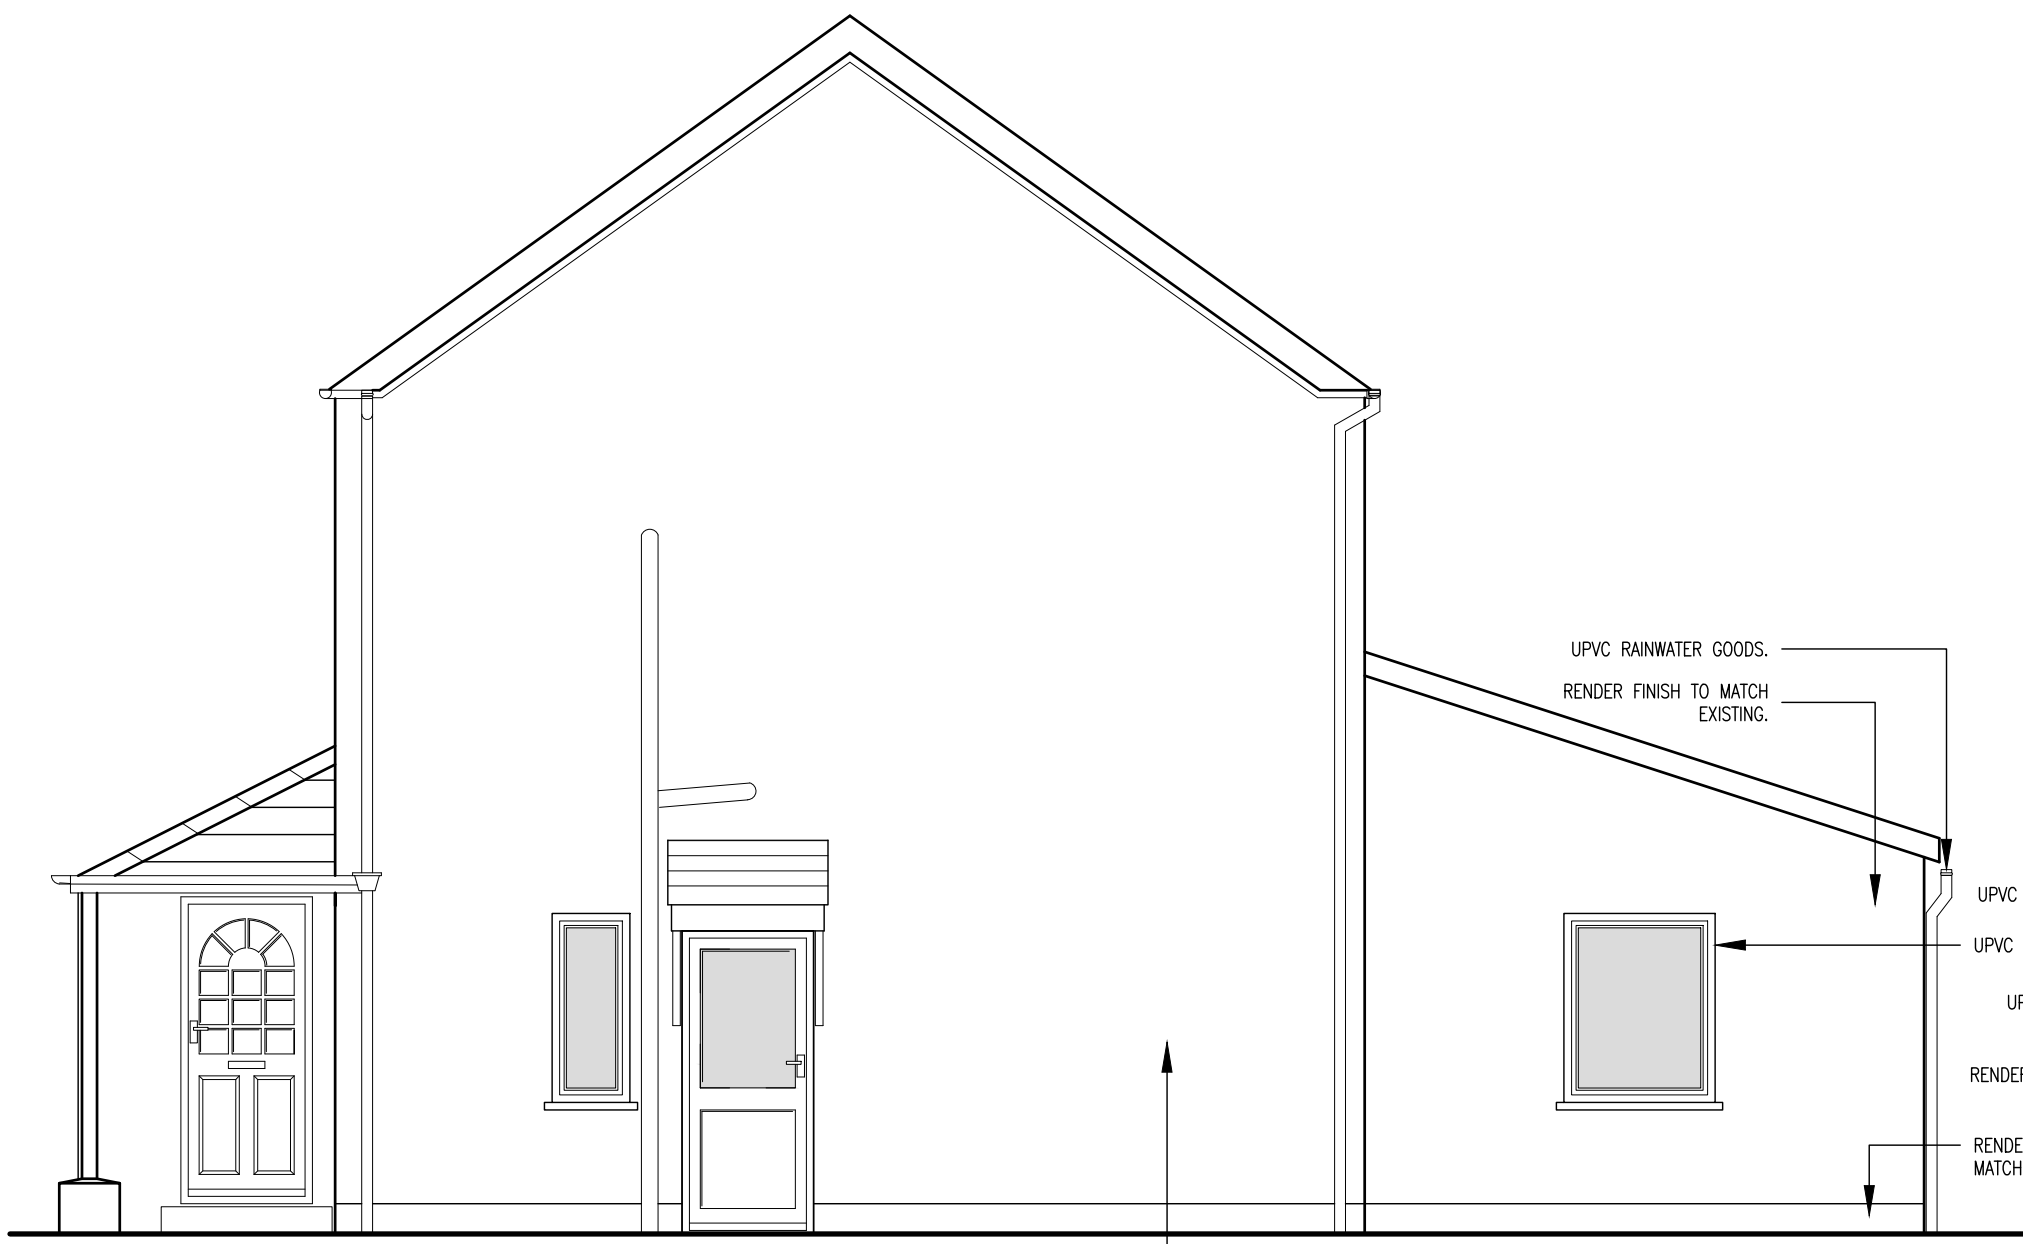

WEST ELEVATION (SIDE) AS PROPOSED
SCALE 1:50 @ A1



SOUTH ELEVATION (REAR) AS PROPOSED
SCALE 1:50 @ A1

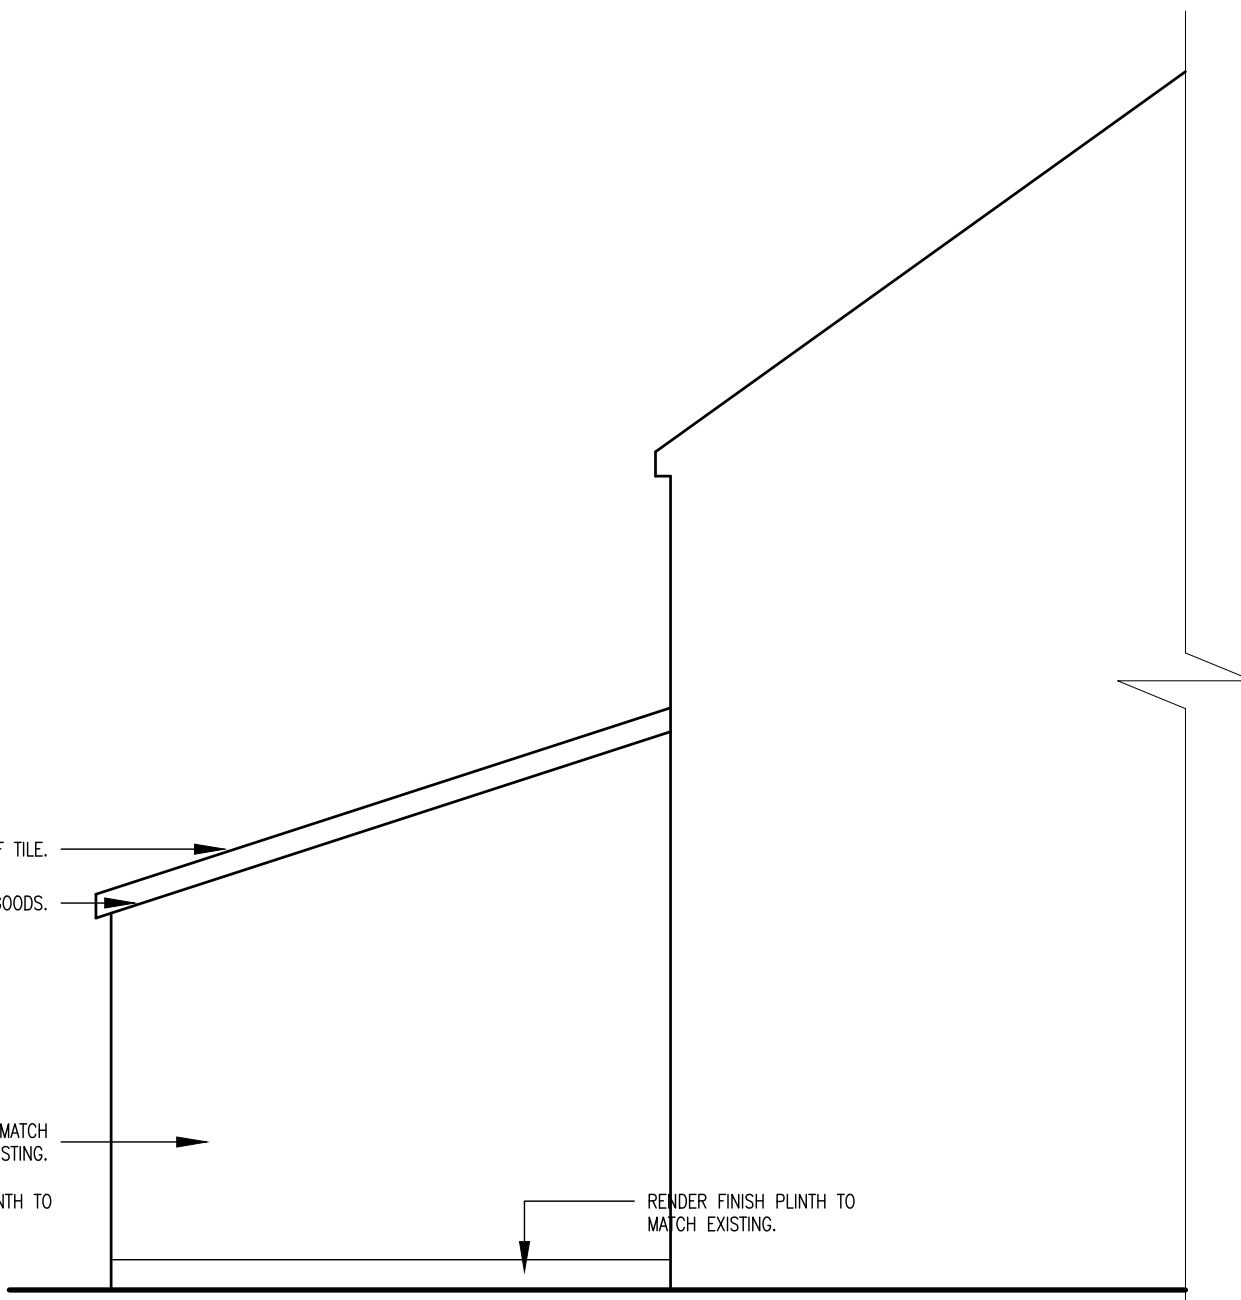

EAST ELEVATION (SIDE) AS PROPOSED
SCALE 1:50 @ A1

NEW SINGLE STOREY EXTENSION.
27 SILVER AVENUE, SANDFIELDS,
PORT TALBOT, SA12 7RU

EXISTING AND PROPOSED ELEVATIONS

APP'T: MR J. PUGH

DWG: A03

A1 SHEET