



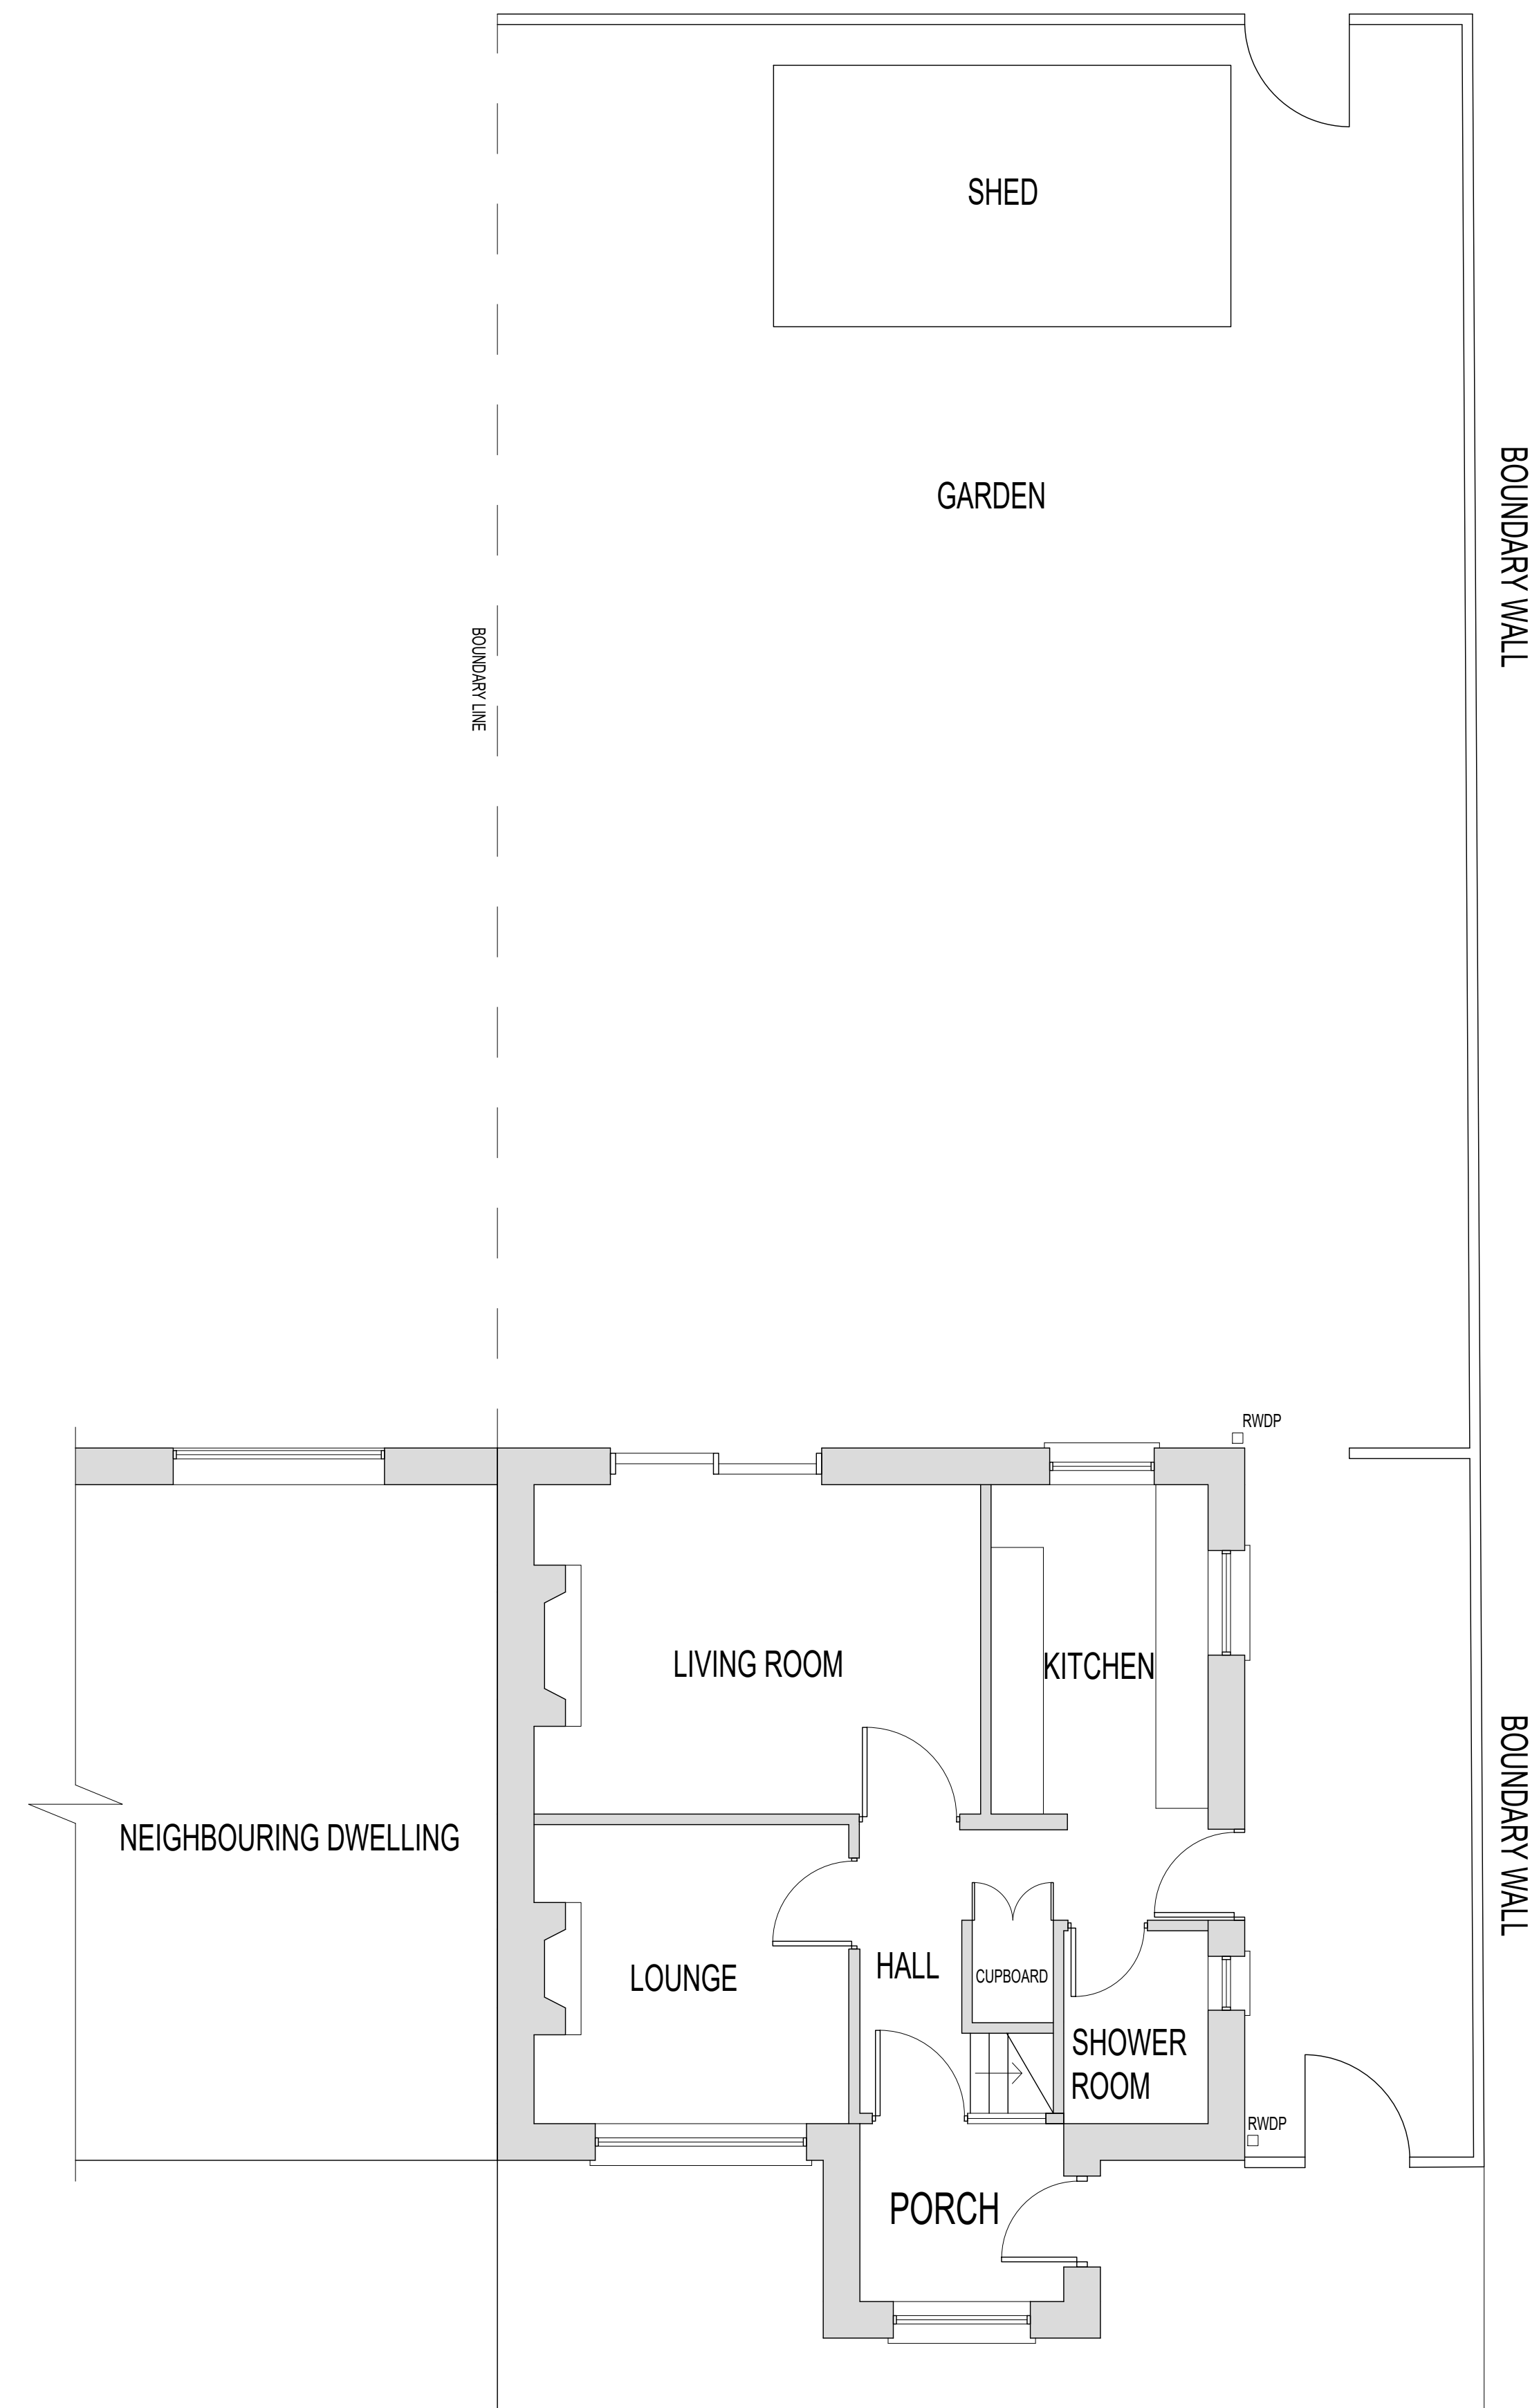

GROUND FLOOR PLAN AS EXISTING
SCALE 1:50 @ A1

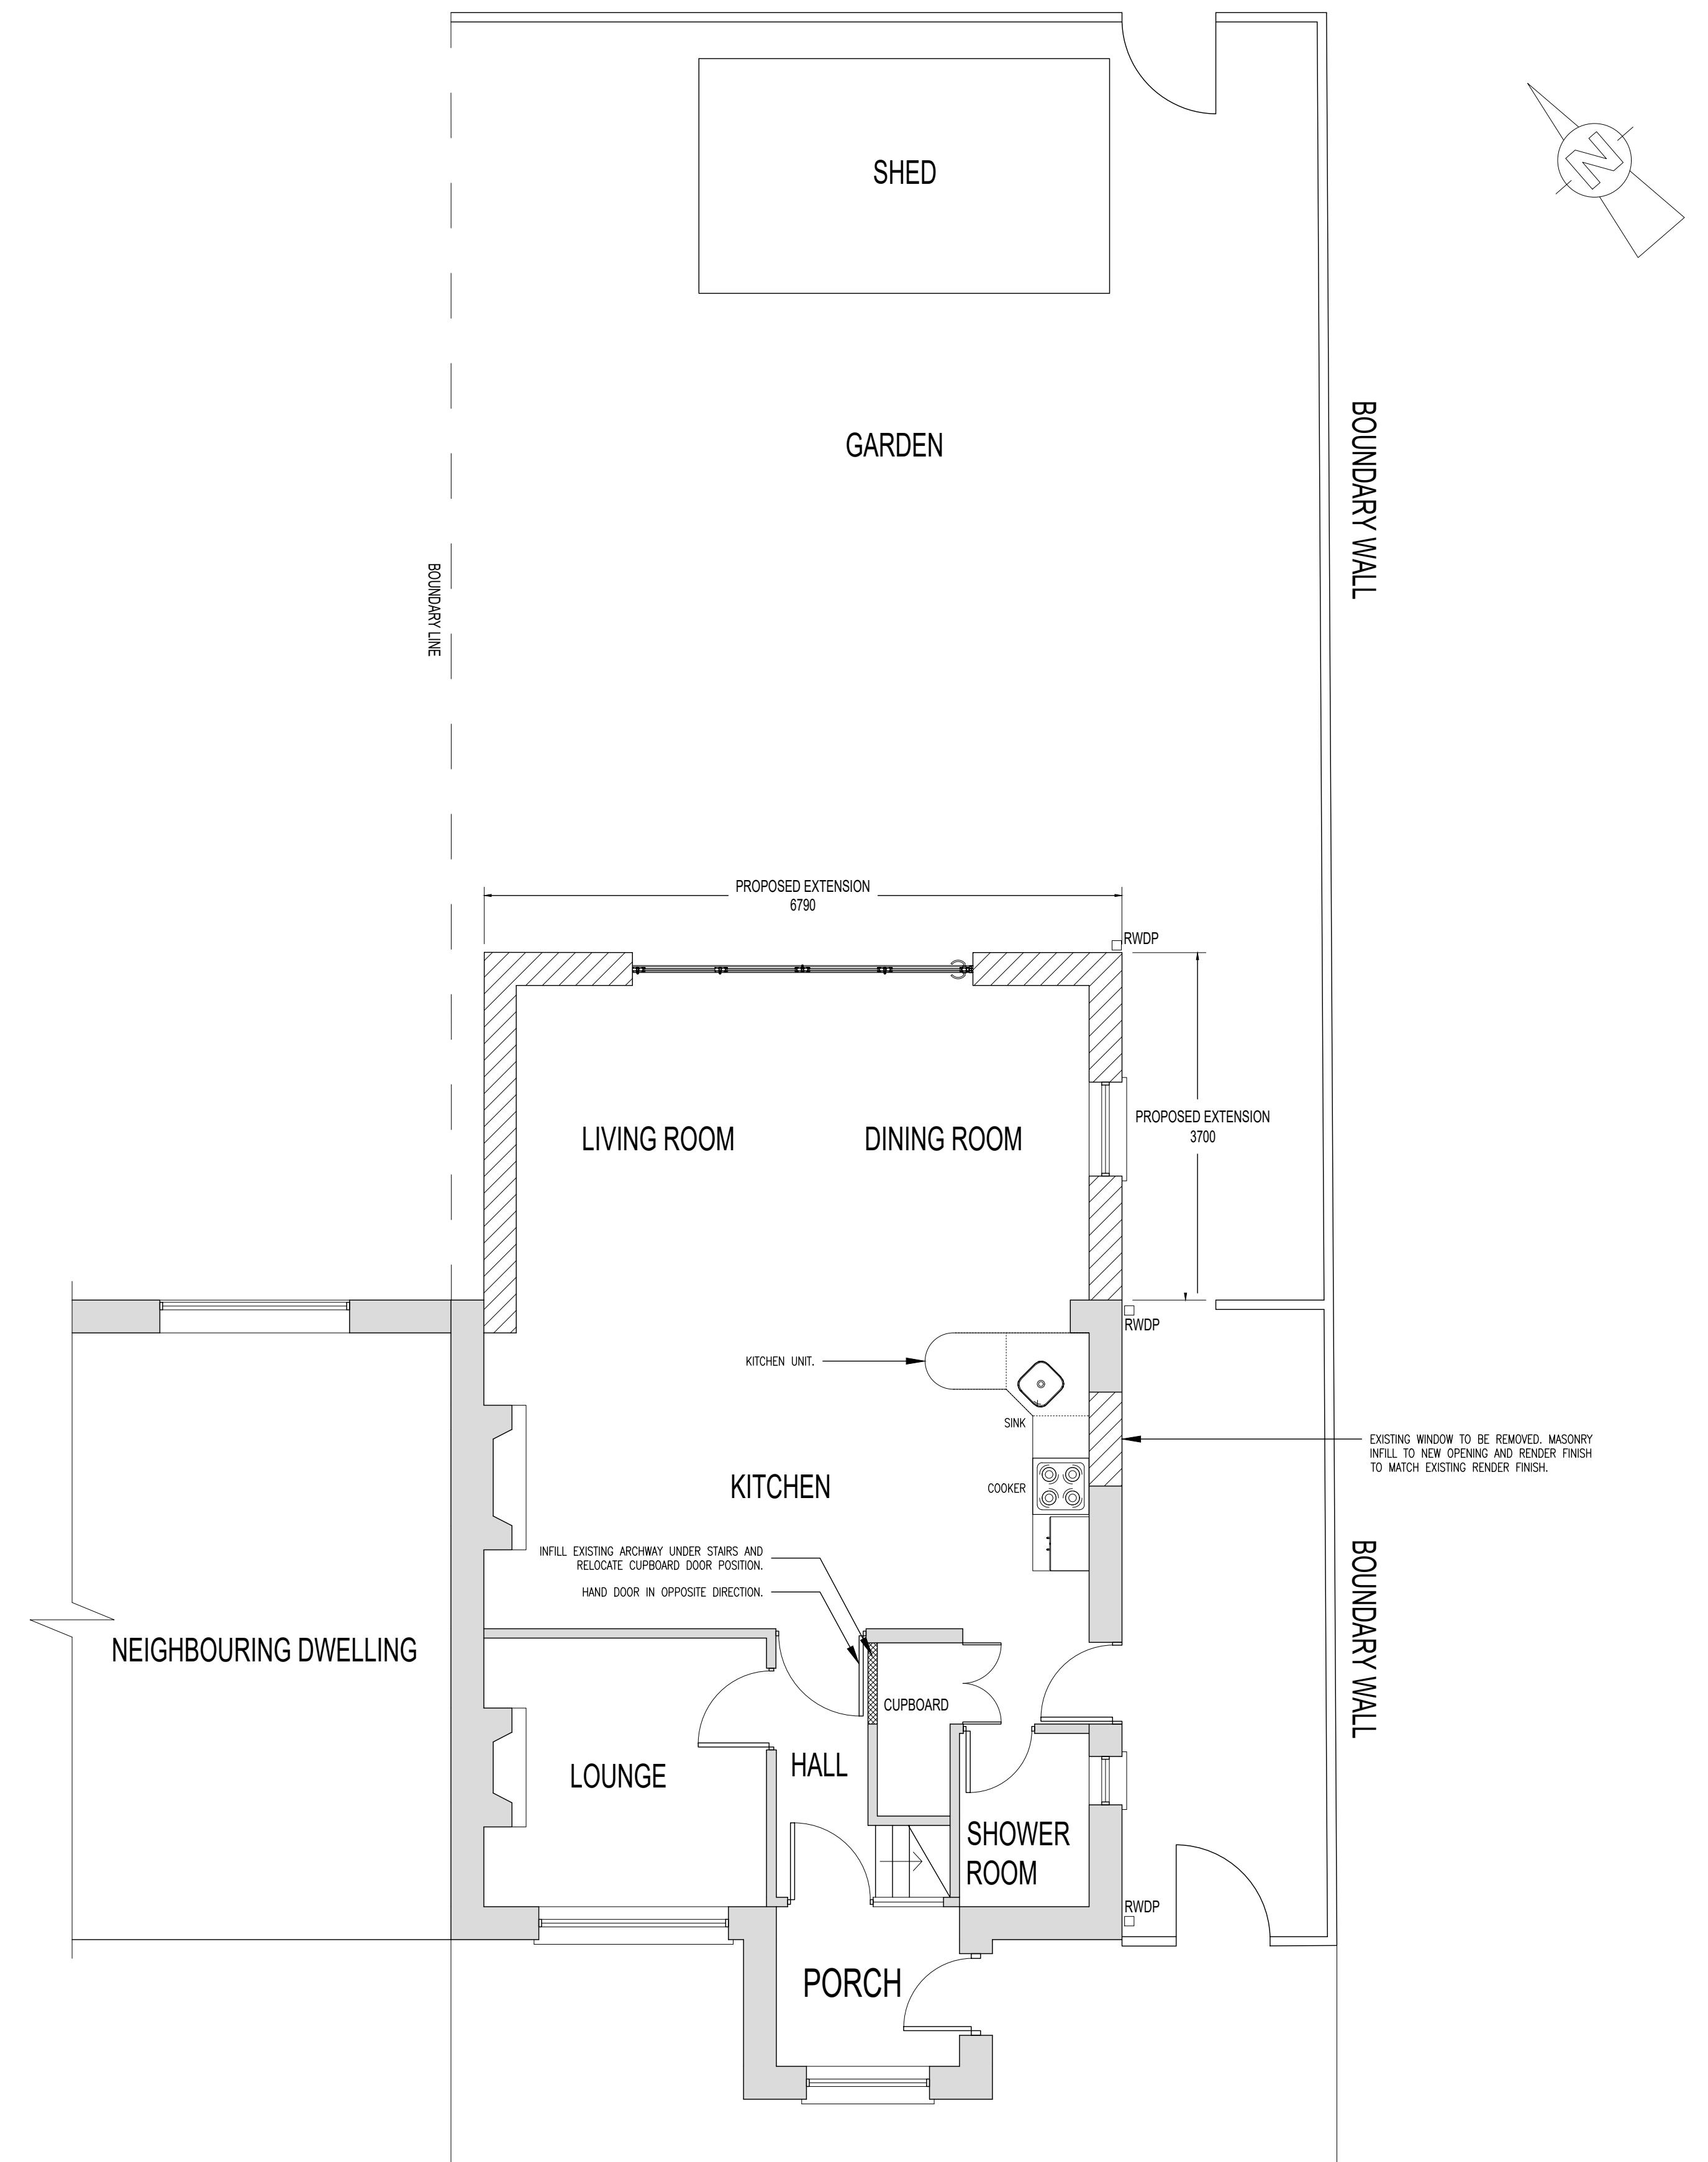

GROUND FLOOR PLAN AS PROPOSED
SCALE 1:50 @ A1

PROPOSED SINGLE STOREY REAR EXTENSION.
27 SILVER AVENUE, SANDFIELDS,
PORT TALBOT, SA12 7RU

EXISTING AND PROPOSED PLAN

APPT: MR J. PUGH

DWG: A02

A1 SHEET