




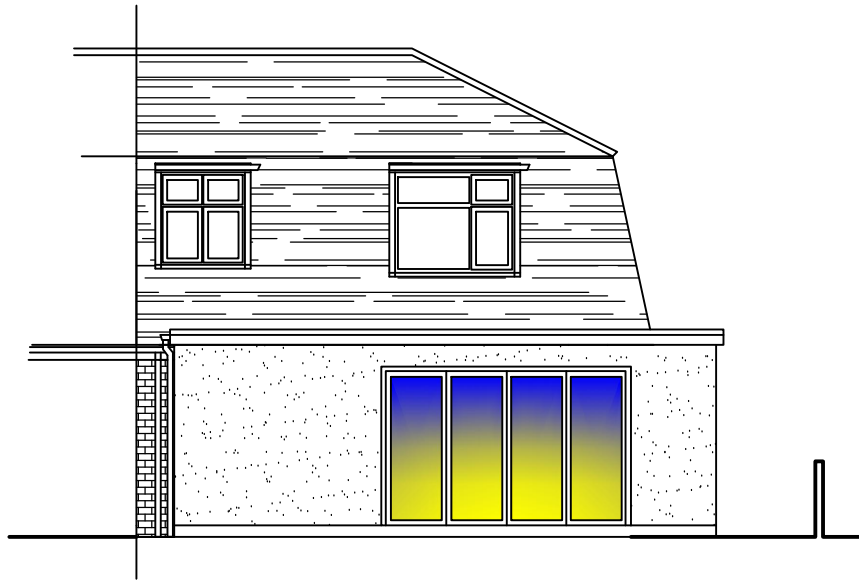


PROPOSED REAR ELEVATION

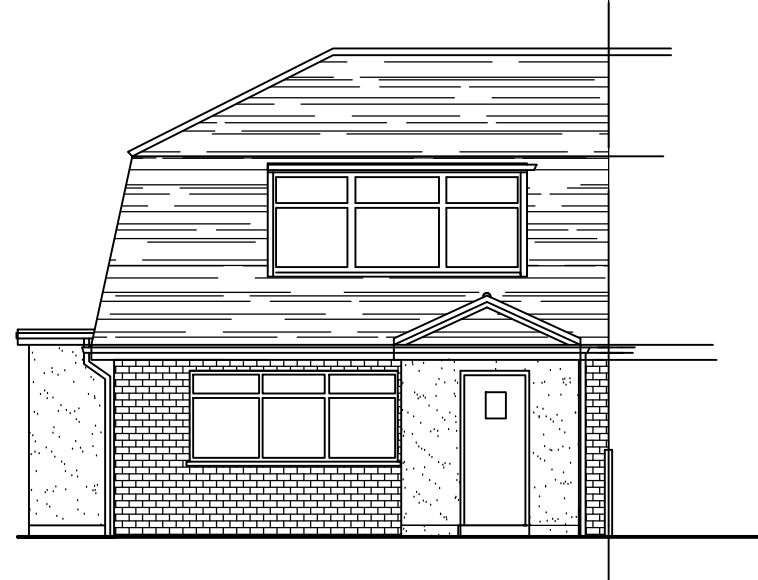

PROPOSED FRONT ELEVATION

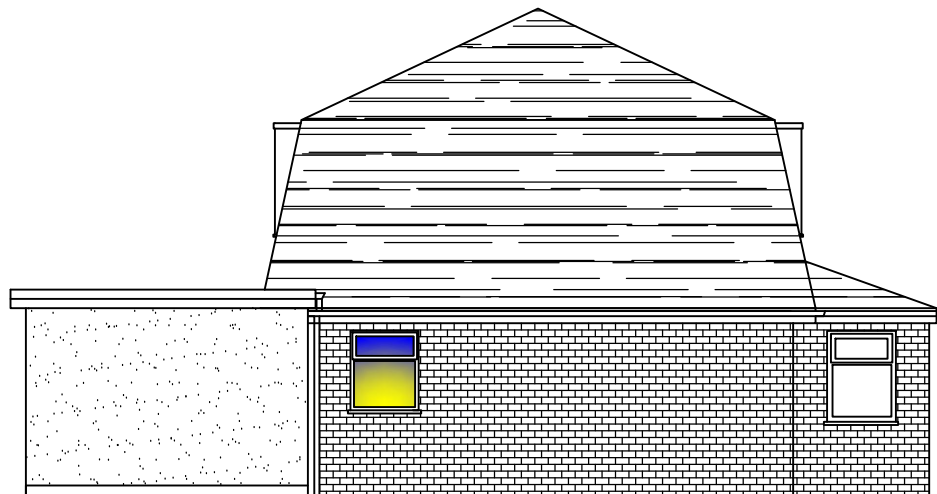

PROPOSED SIDE ELEVATION

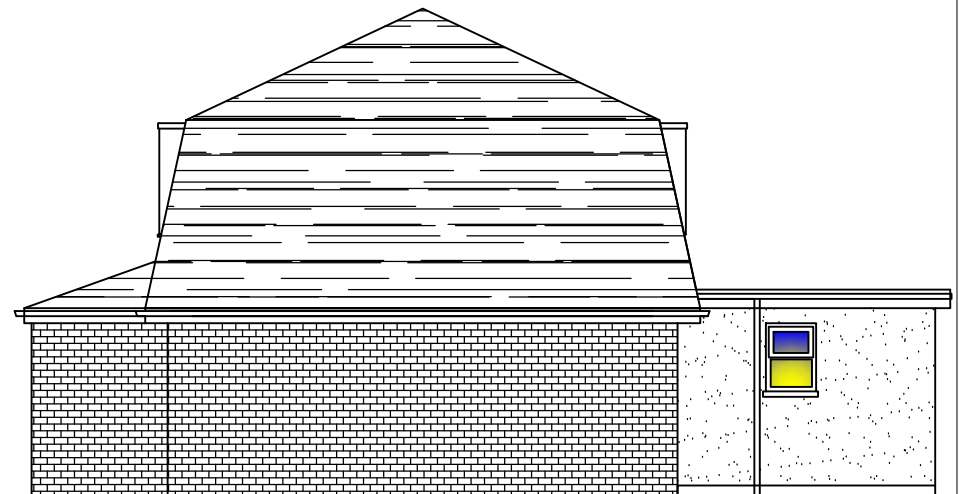

PROPOSED END ELEVATION

PROPOSED ELEVATIONS SCALE 1:100 DRG. NO. B-04
48 LAKE RD