
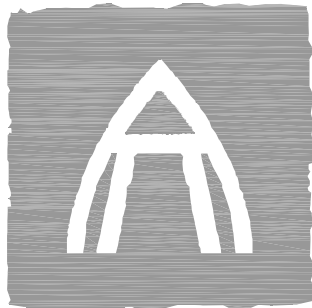


© This drawing, its contents, and all information contained therein is protected by copyright to Welsh Oak Frame Ltd. Its not to be used by third parties without written consent from Welsh Oak Frame Ltd.

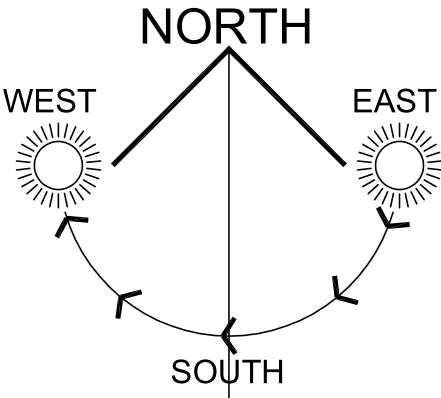

WELSH
OAK
FRAME

Belmont Yard, Station Rd,
Caersws, Powys. SY17 5EQ
Phone 01686 688000
info@welshoakframe.com

Project Title:
Yr Hen Ardd, Pontrhydfen

Drawing Title:
SITE PLAN
1:500

Client:
Mr & Mrs Harrington

Scale:
1:500 @ A3

Date:
Oct 20


Drawn by:
GWE

Job No:
W200218

Drawing No:
SK11

Rev:
A

Ordnance Survey (c) Crown Copyright 2021. All rights reserved. Licence number 100022432

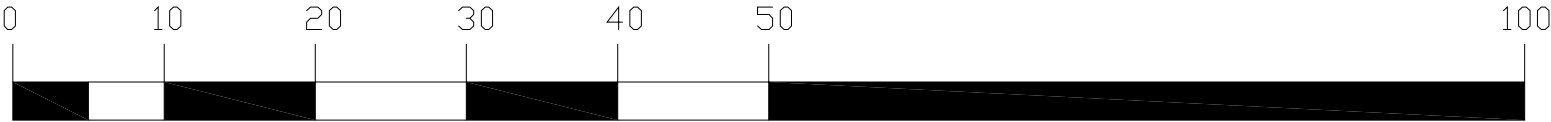

SITE PLAN 1:500