





FRONT ELEVATION
SCALE 1:100




SIDE ELEVATION
SCALE 1:100

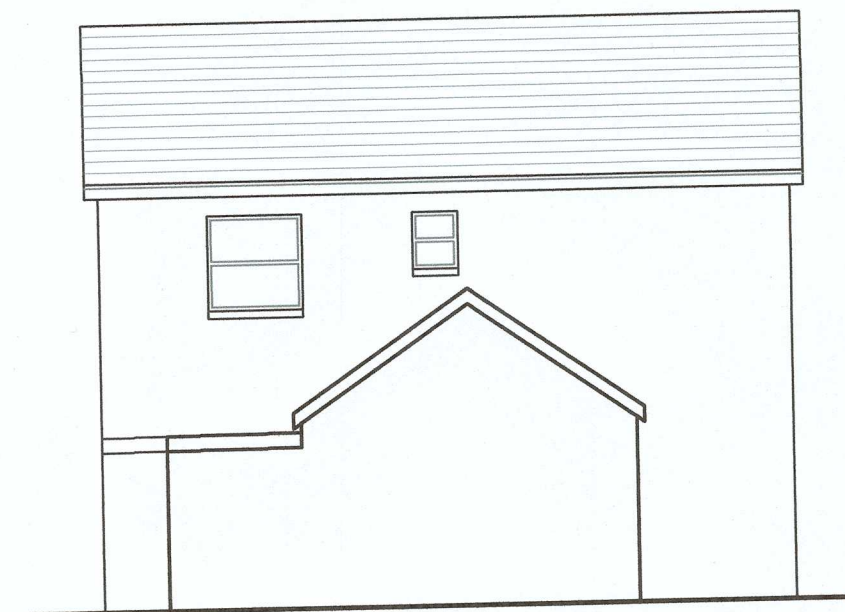


REAR ELEVATION
SCALE 1:100

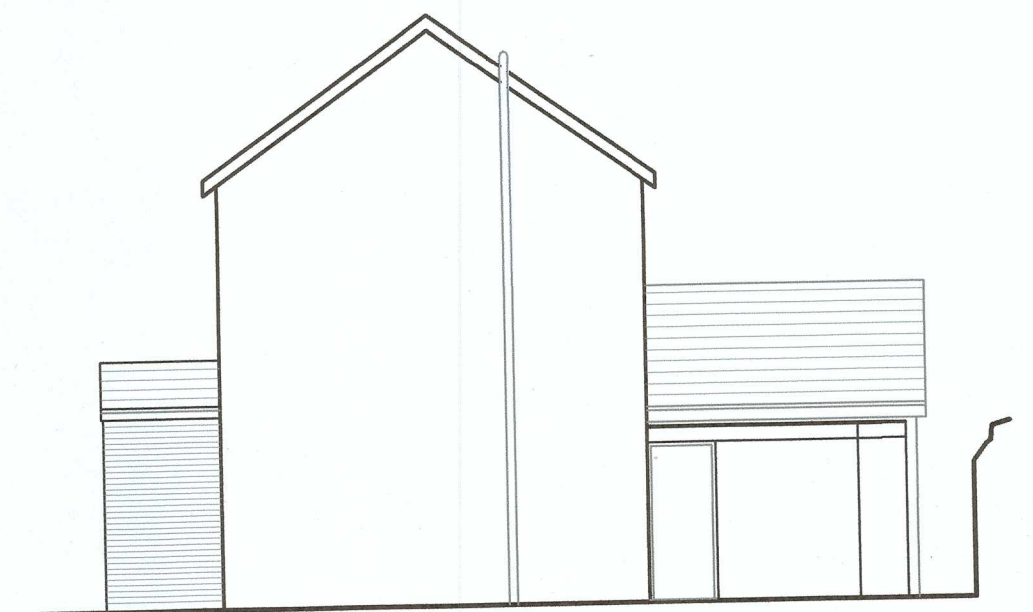

SIDE ELEVATION
SCALE 1:100

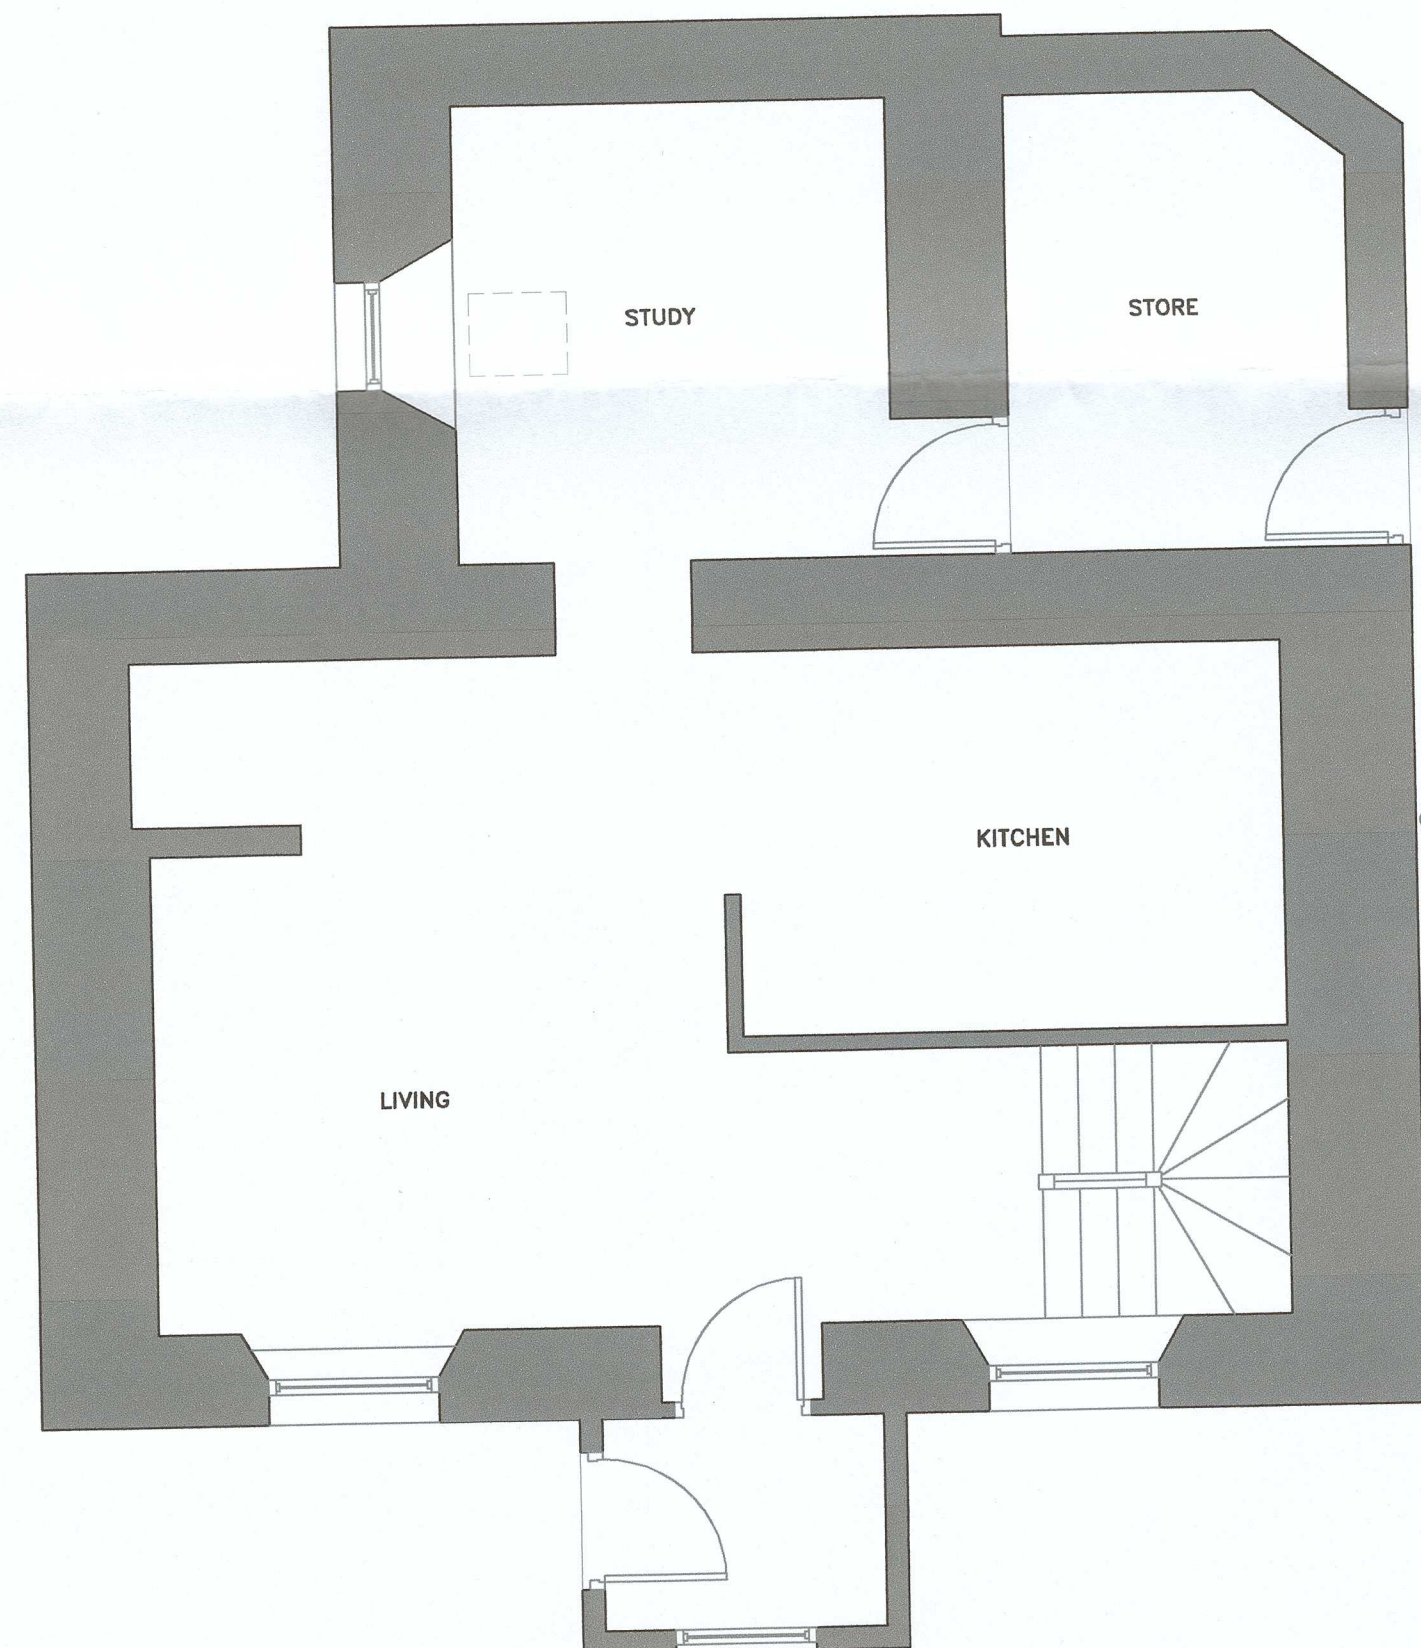

GROUND FLOOR LAYOUT
SCALE 1:50

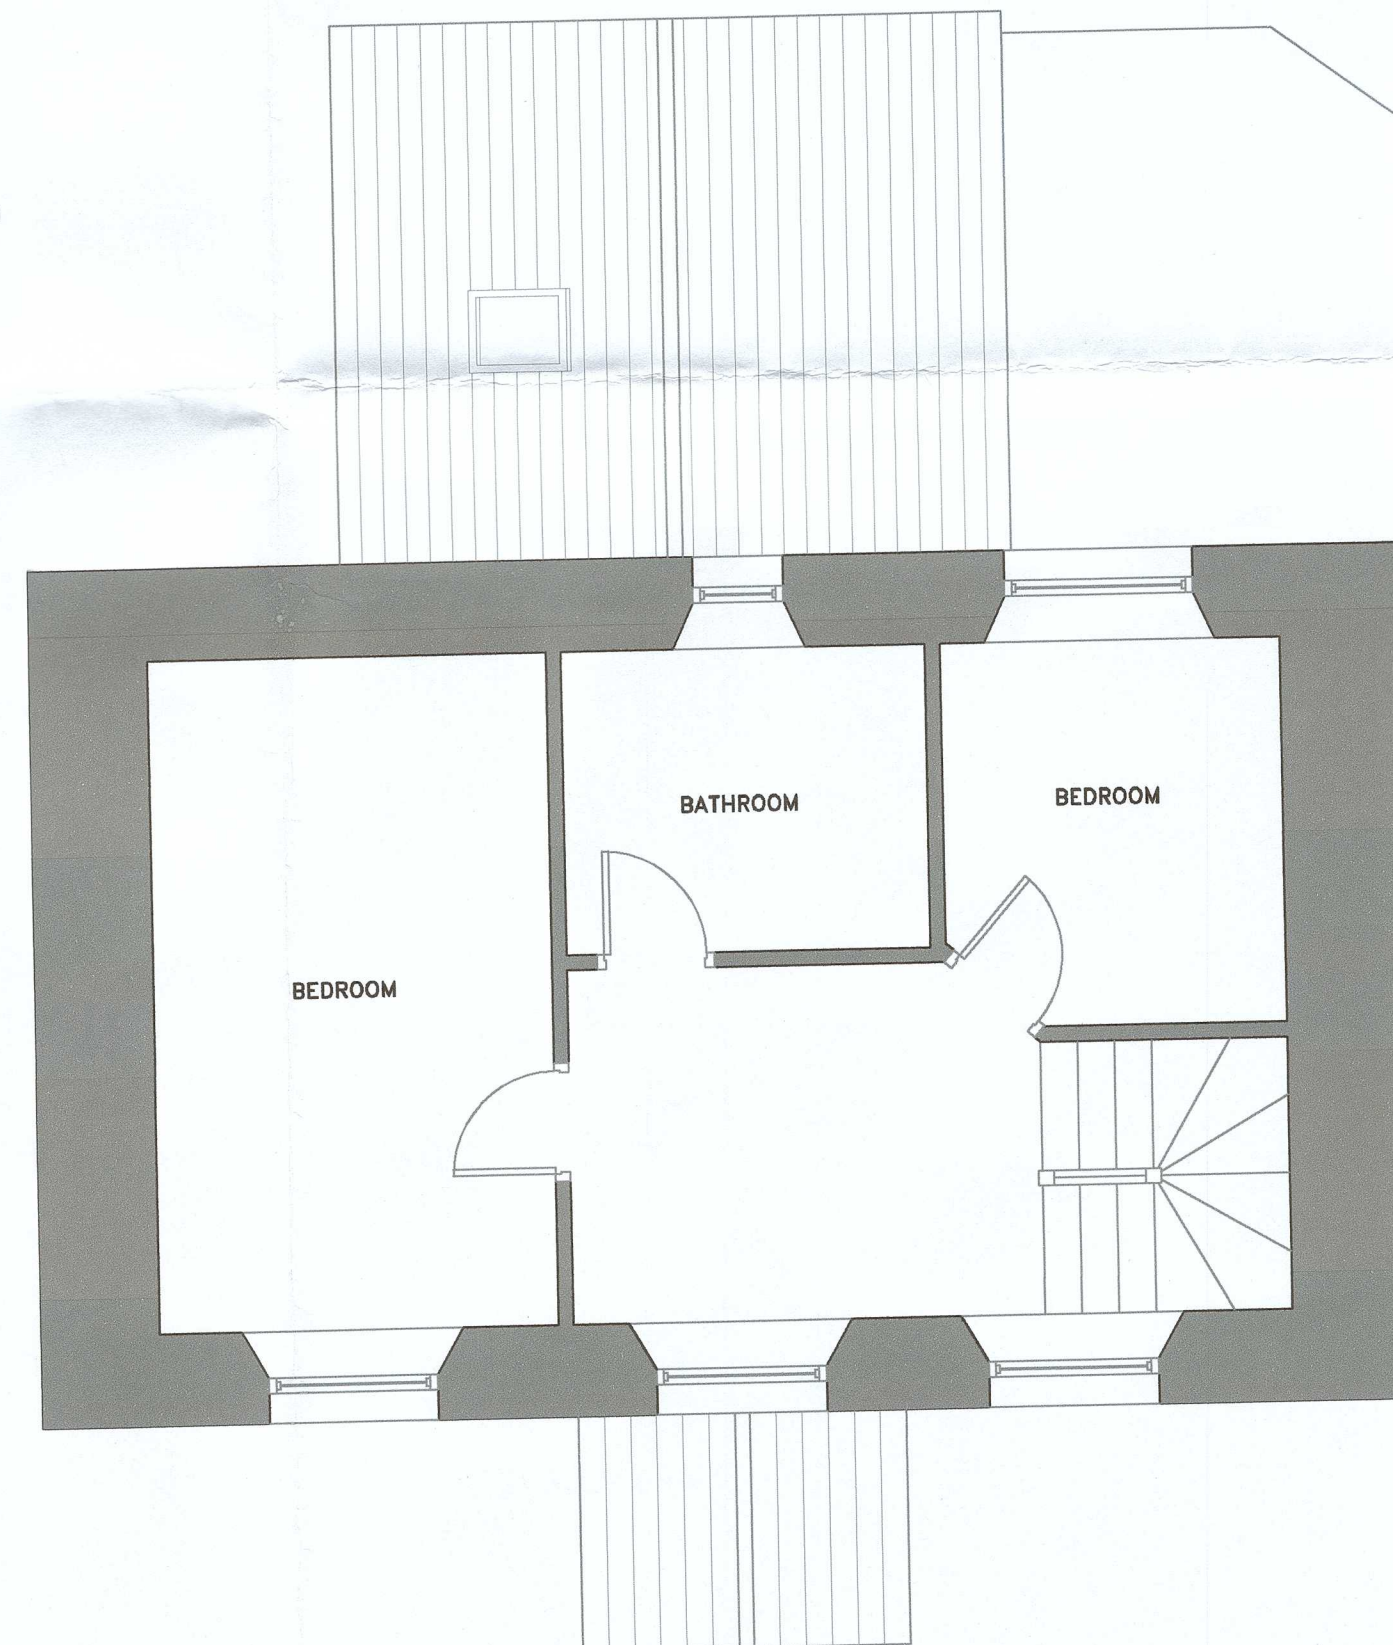

FIRST FLOOR LAYOUT
SCALE 1:50

Notes

Rev Date

Revisions

Jo Davies Architectural

jodavies1000@gmail.com

42A Mansfield Rd, Murtton, Swansea, SA3 3AR

Residential &
Commercial Design

Tel: 01792 934257
Mob: 07967 104405

Client

**Peter Boden-Ryan
Mount Pleasant
Ynysmeudwy
Pontardawe**

Job Title

Single Storey Side Extension

Drawing Title

Existing Plans & Elevations

Scale	Date	Drawing No.	Rev.
As shown	Jan'21	01	