




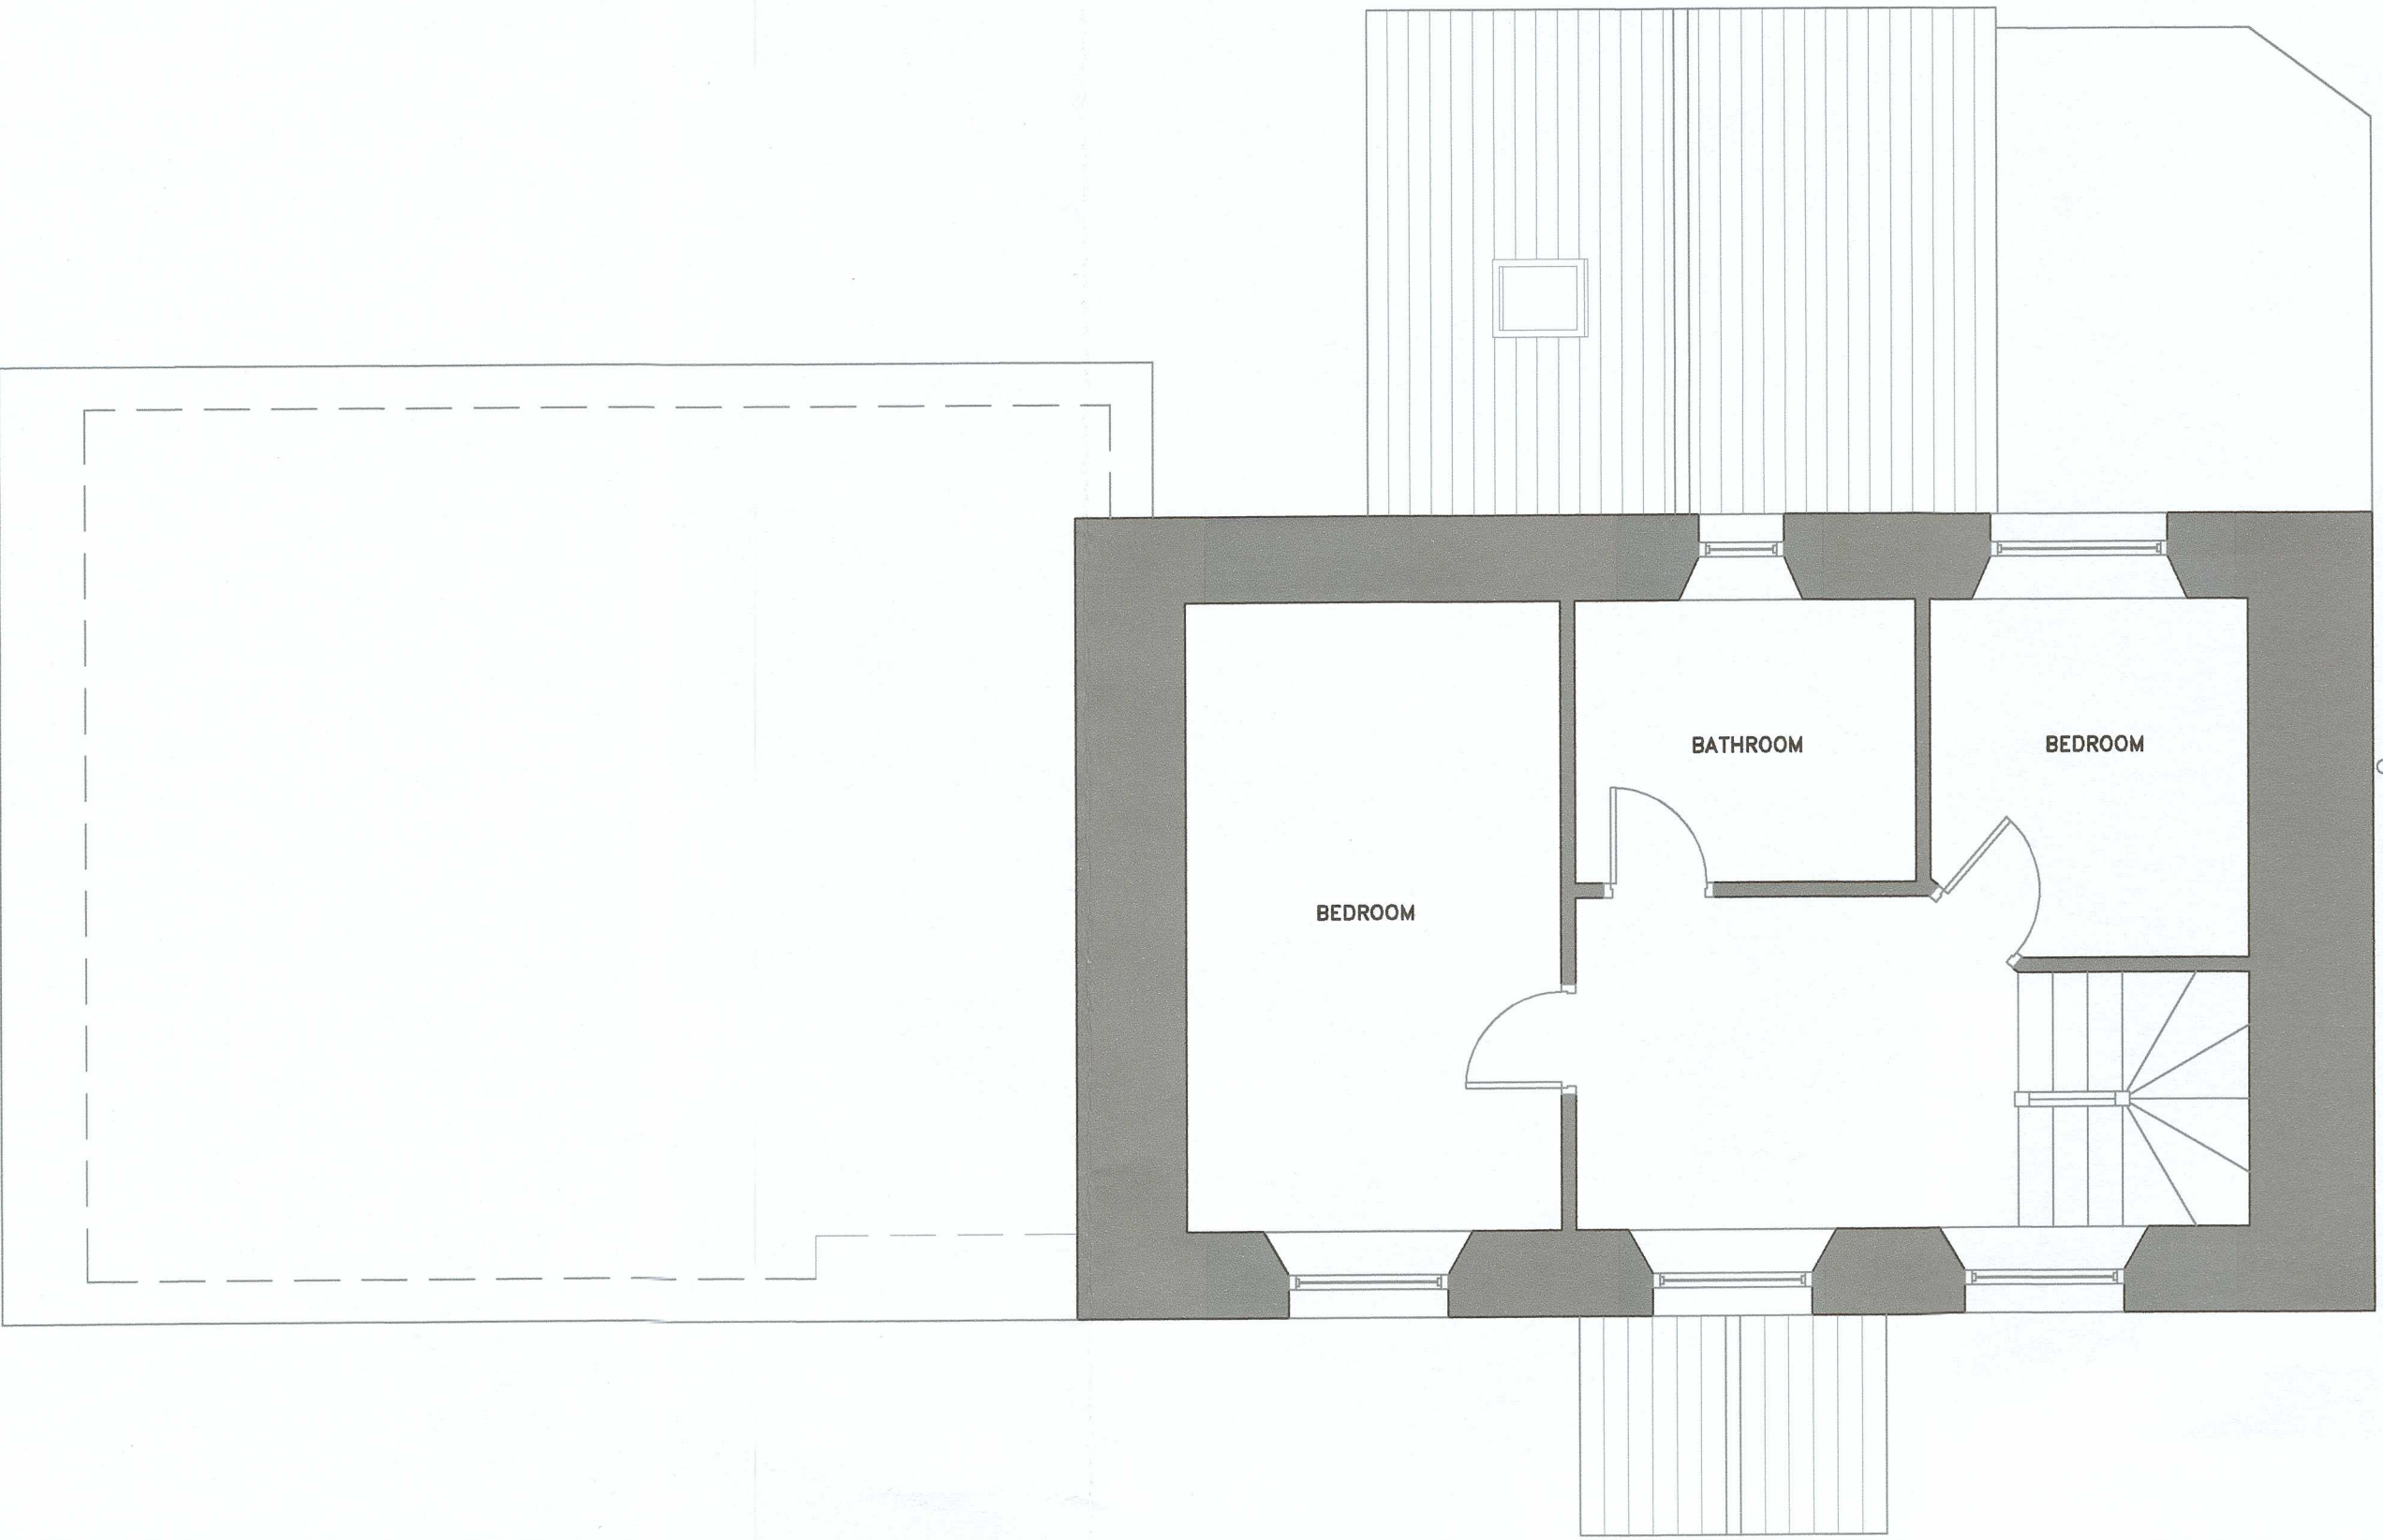


FIRST FLOOR LAYOUT
SCALE 1:50

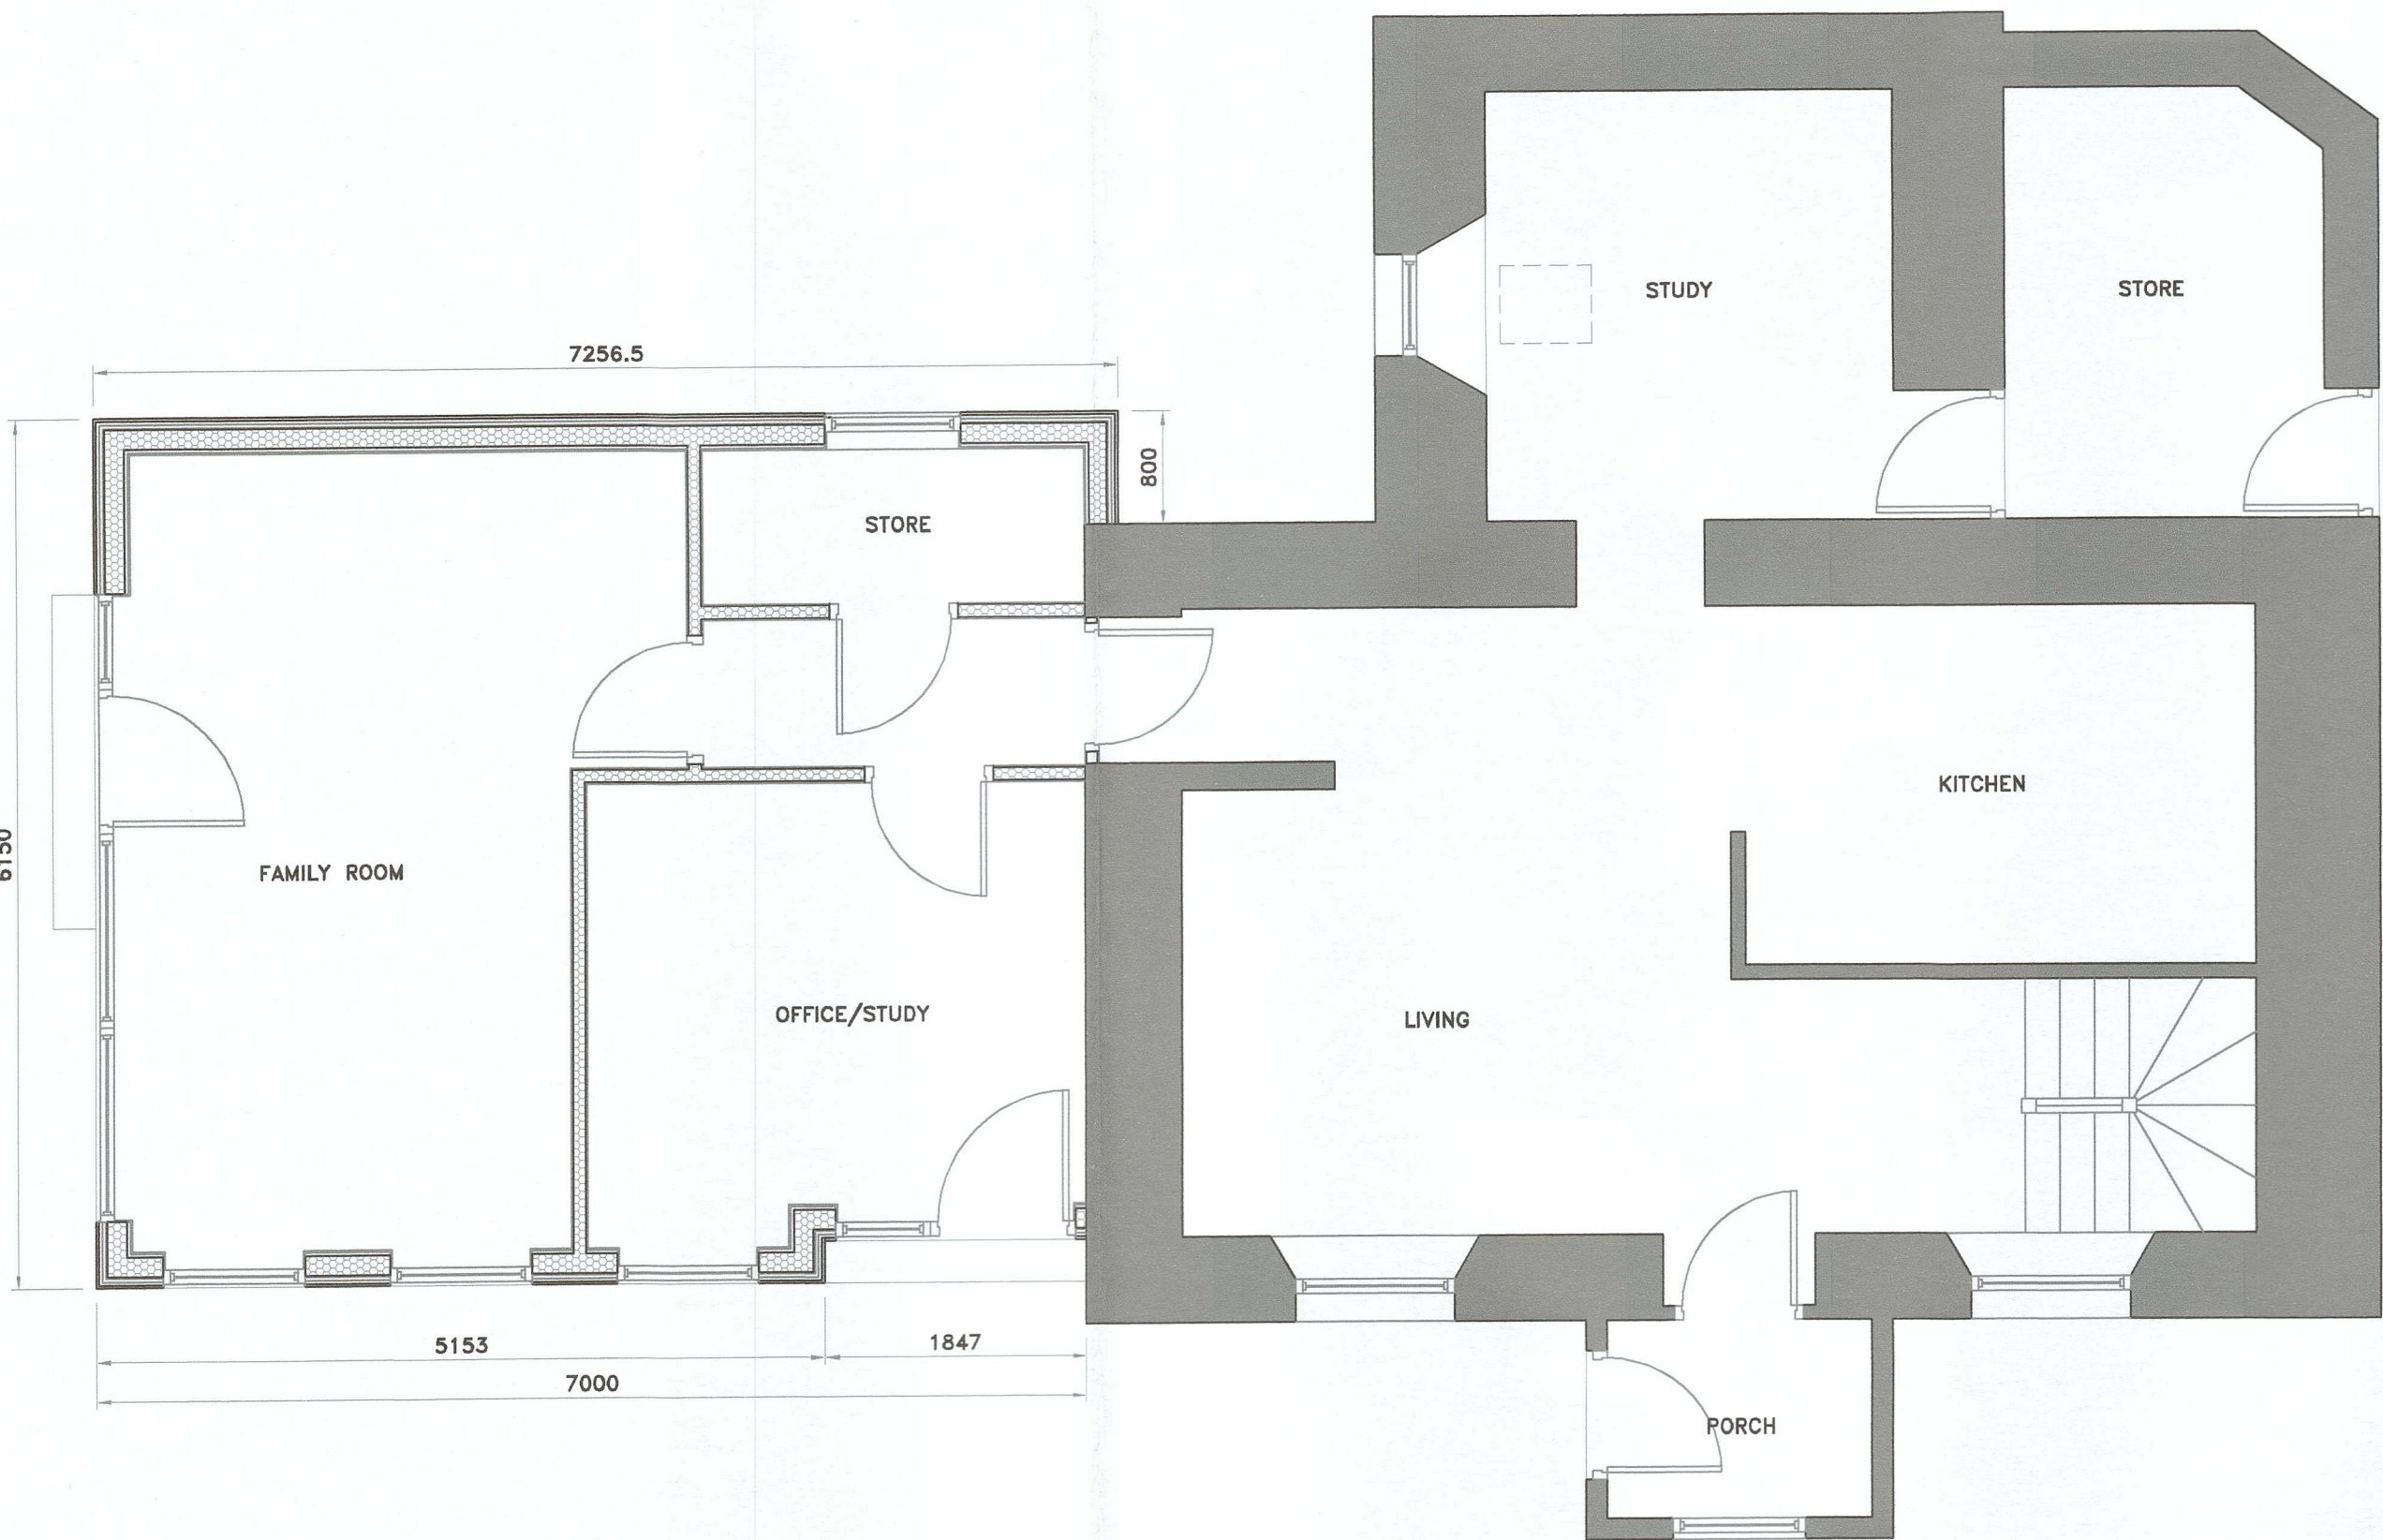

GROUND FLOOR LAYOUT
SCALE 1:50

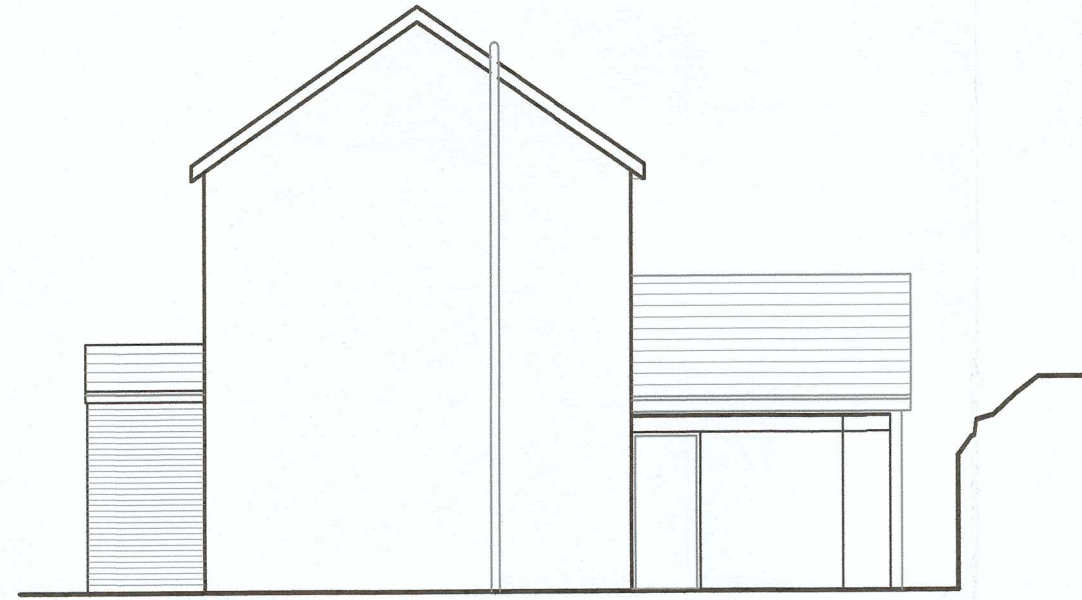

SIDE ELEVATION
SCALE 1:100

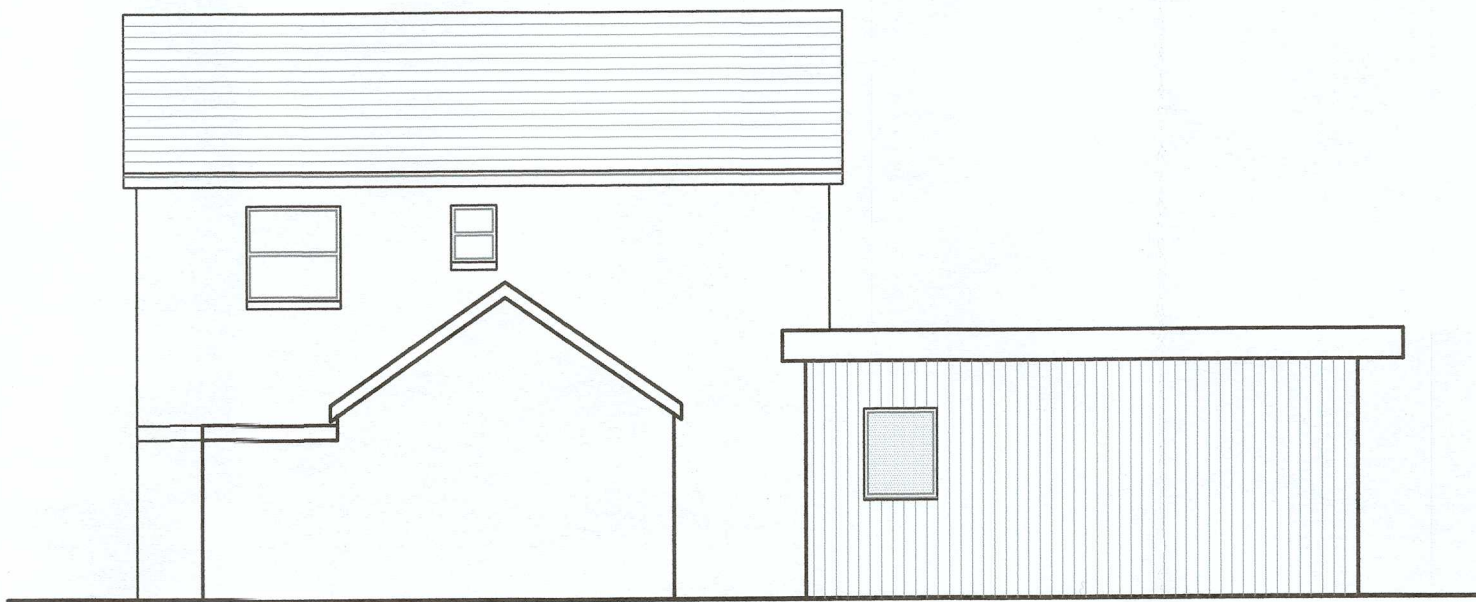

REAR ELEVATION
SCALE 1:100




SIDE ELEVATION
SCALE 1:100



FRONT ELEVATION
SCALE 1:100

Notes

FINISHES
WALLS - LARCH, LAID VERTICALLY
WINDOWS AND DOORS - DARK GREY, ALUMINIUM

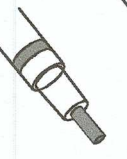Rev	Date	
Revisions		
 Jo Davies Architectural jodavies1000@gmail.com 42A Mansellfield Rd, Murlton, Swansea, SA3 3AR Residential & Commercial Design Tel: 01792 934257 Mob: 07967 104405		
Client		
Peter Boden-Ryan Mount Pleasant Ynysmeudwy Pontardawe		
Job Title		
Single Storey Side Extension		
Drawing Title		
Proposed Plans & Elevations		
Scale	Date	Drawing No.
As shown	Jan'21	02
		Rev.