



No 13

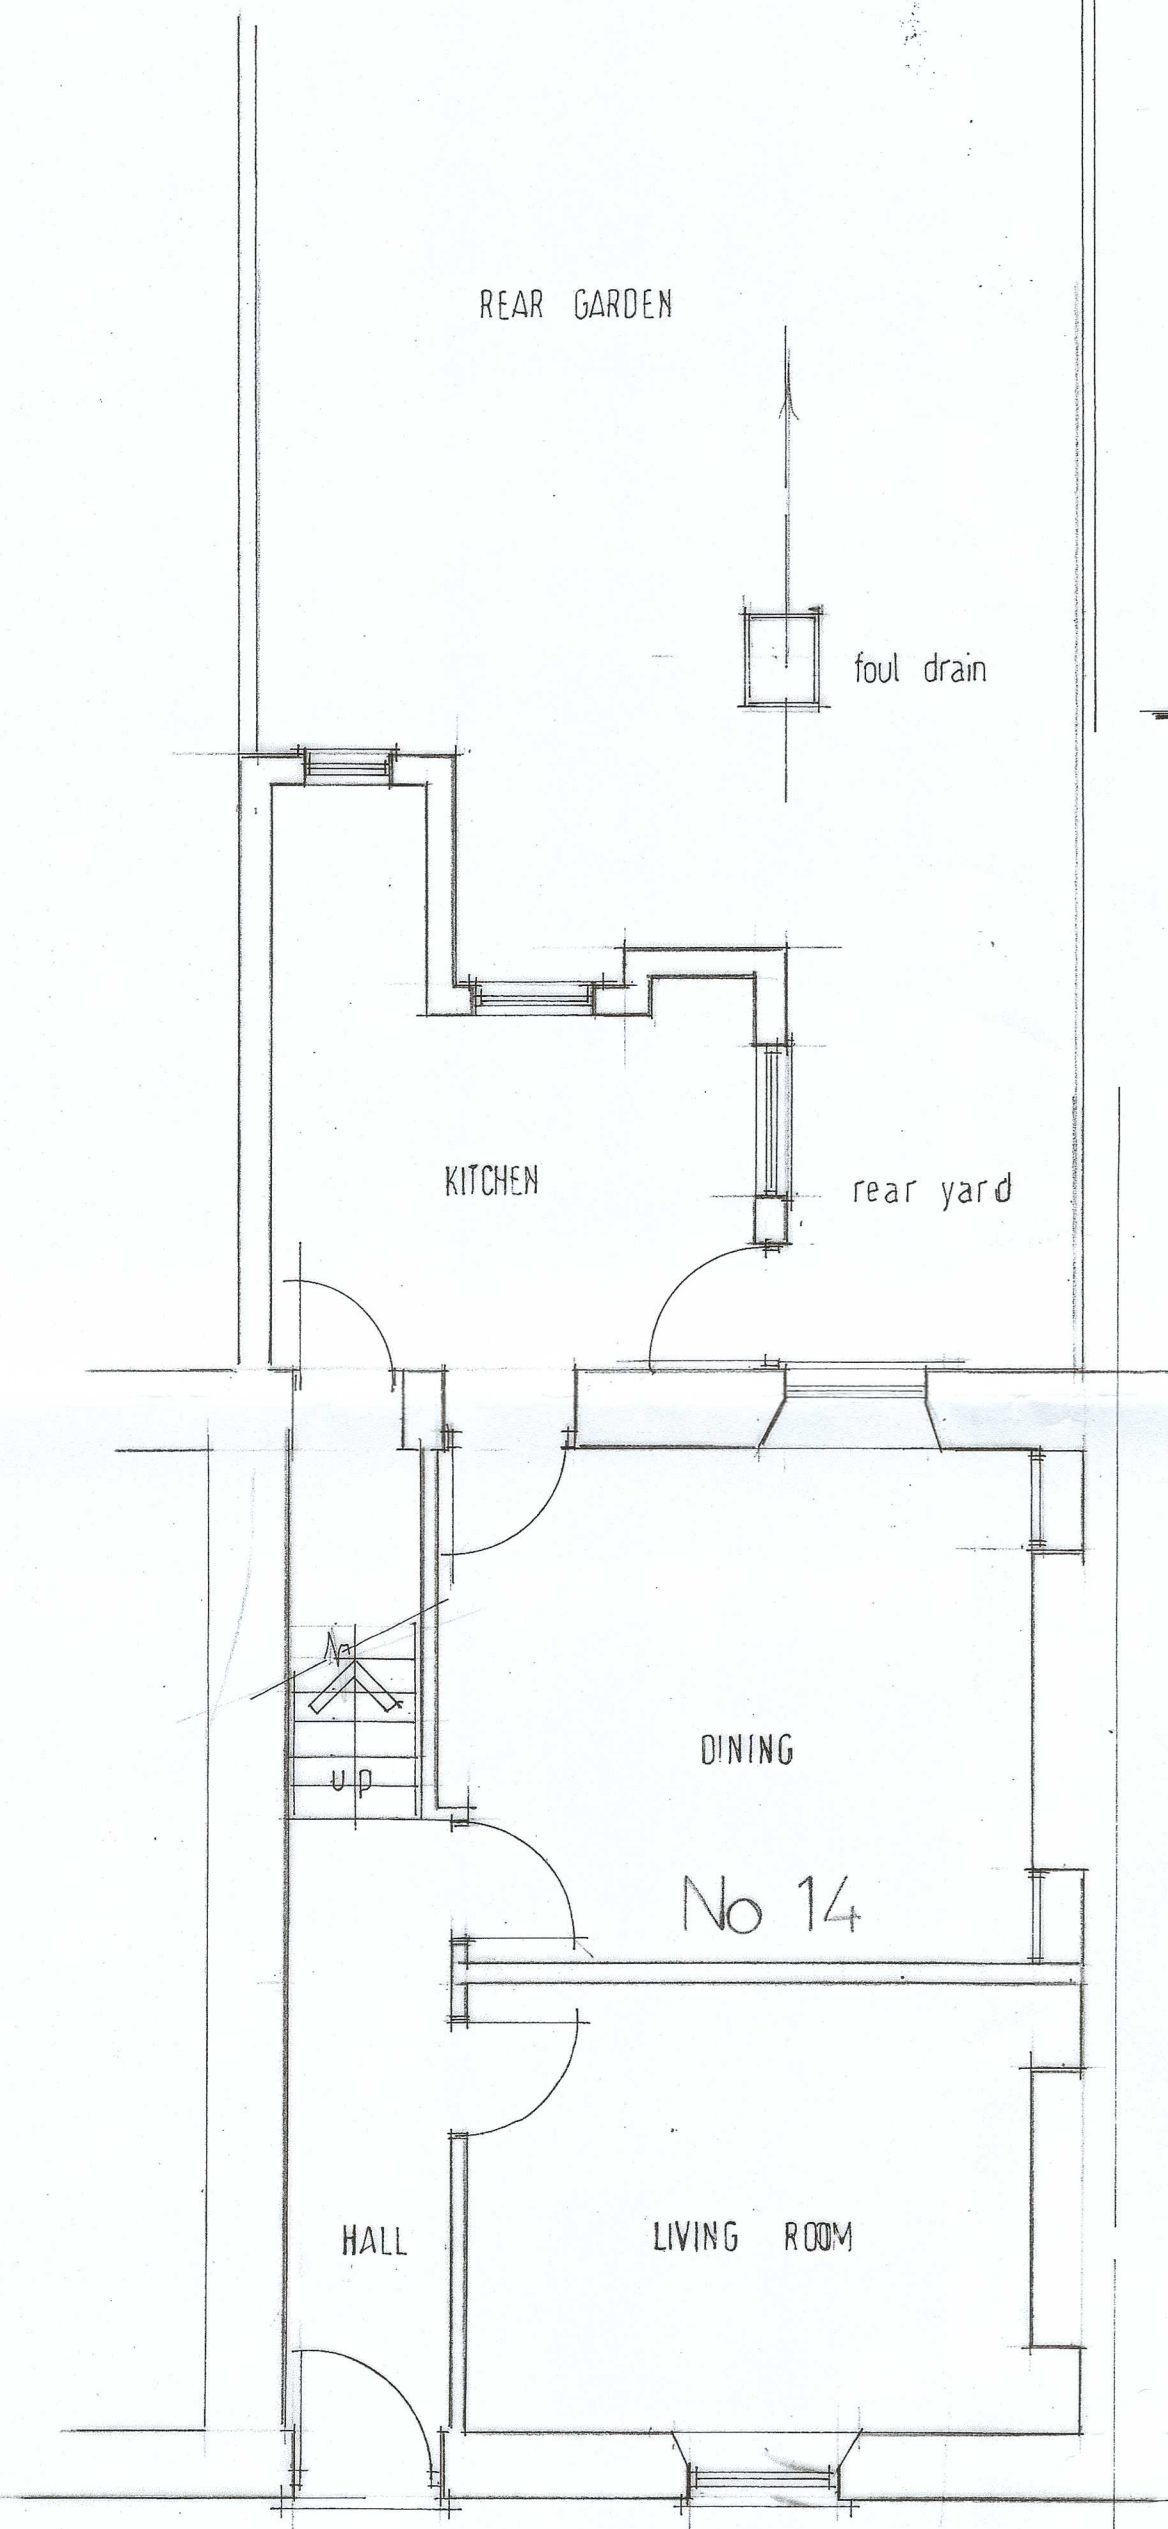


Ground Floor Plan - existing

No 15


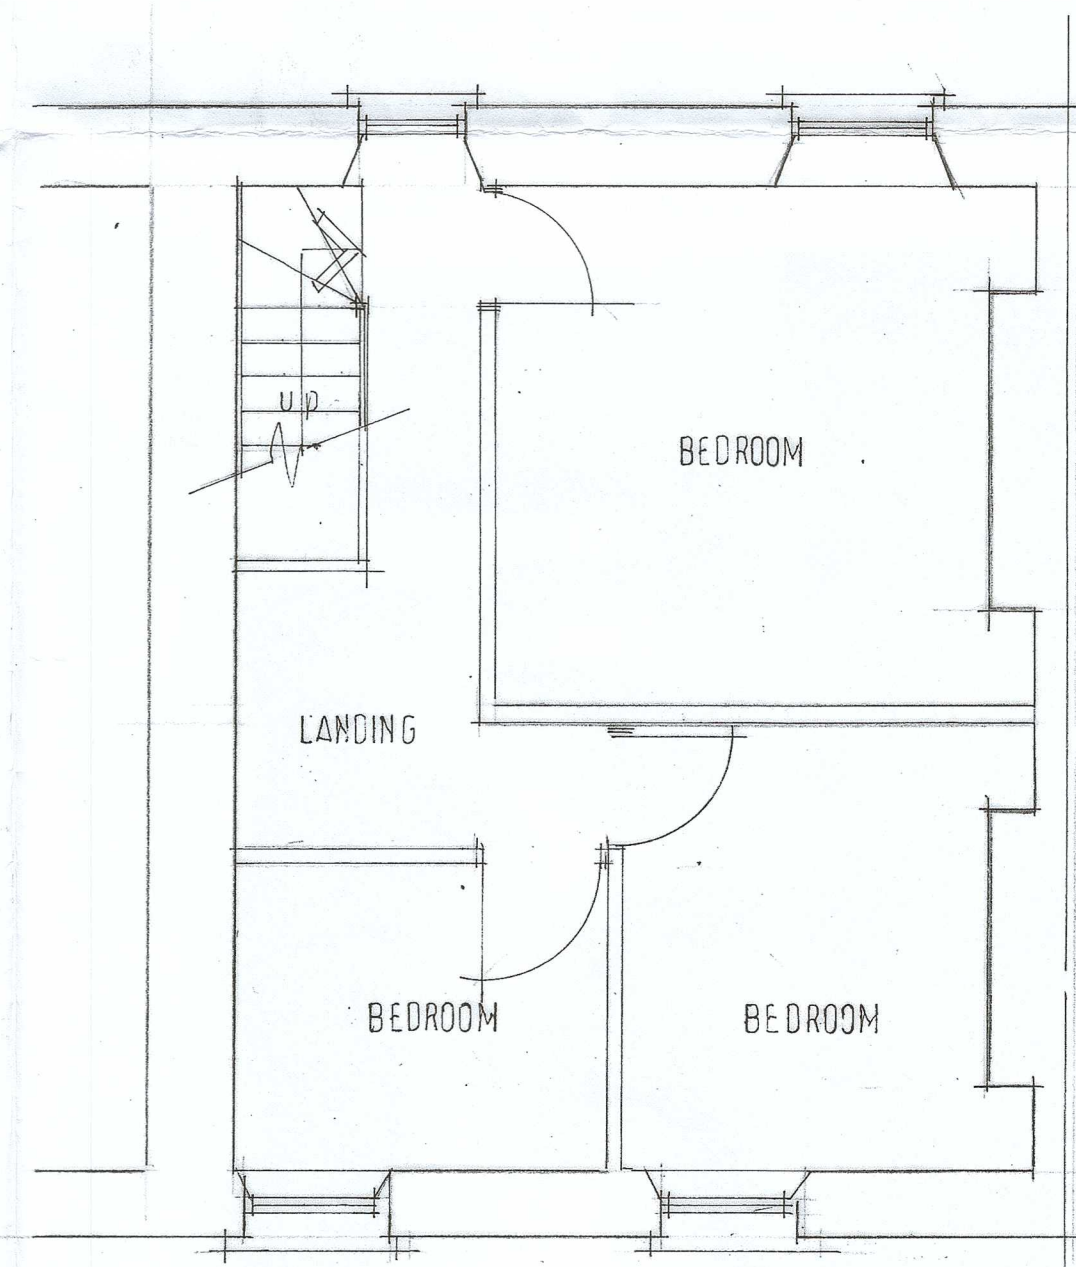


First Floor

SECTIONAL ELEVATION - viewed from No 14

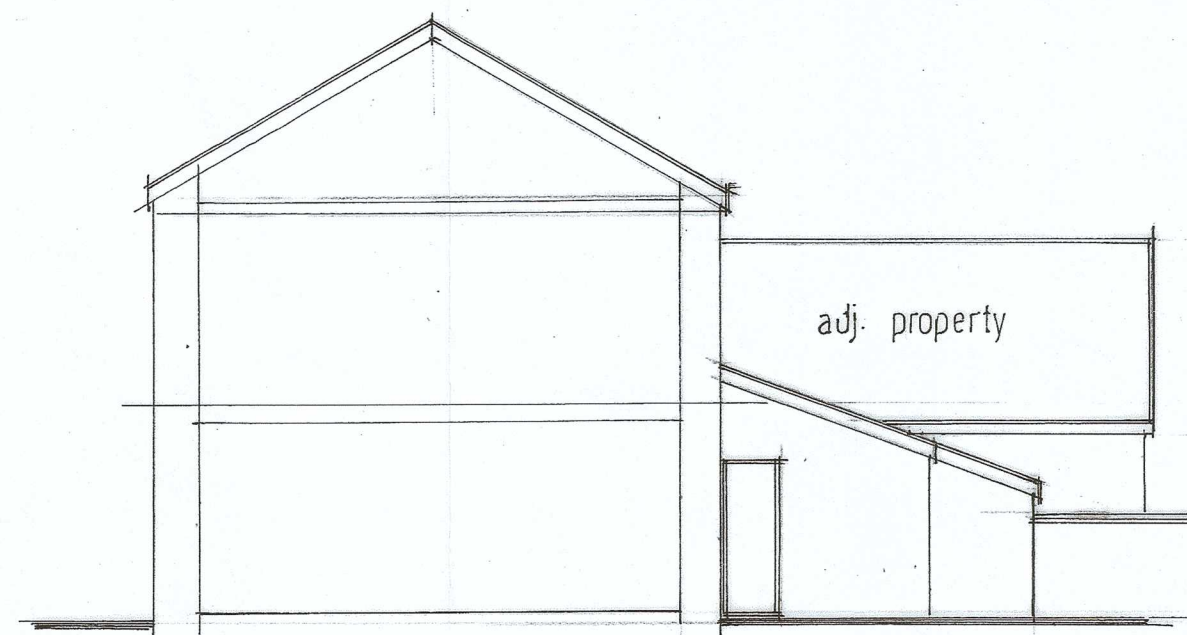

SECTIONAL ELEVATION - viewed from No 13

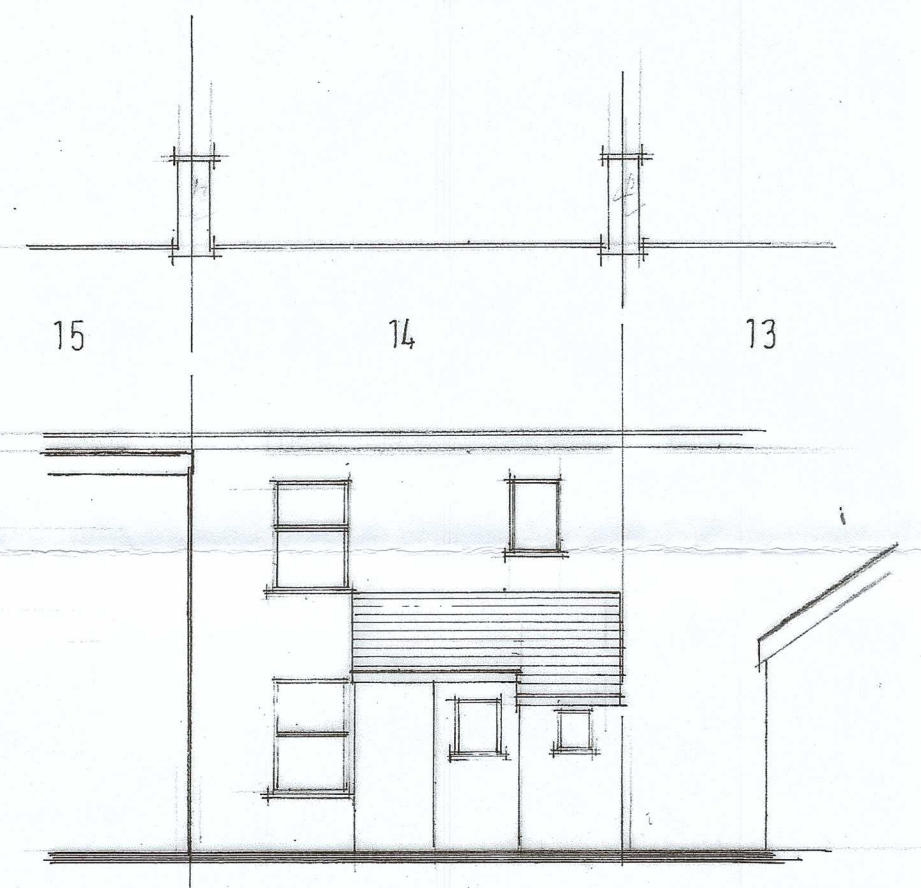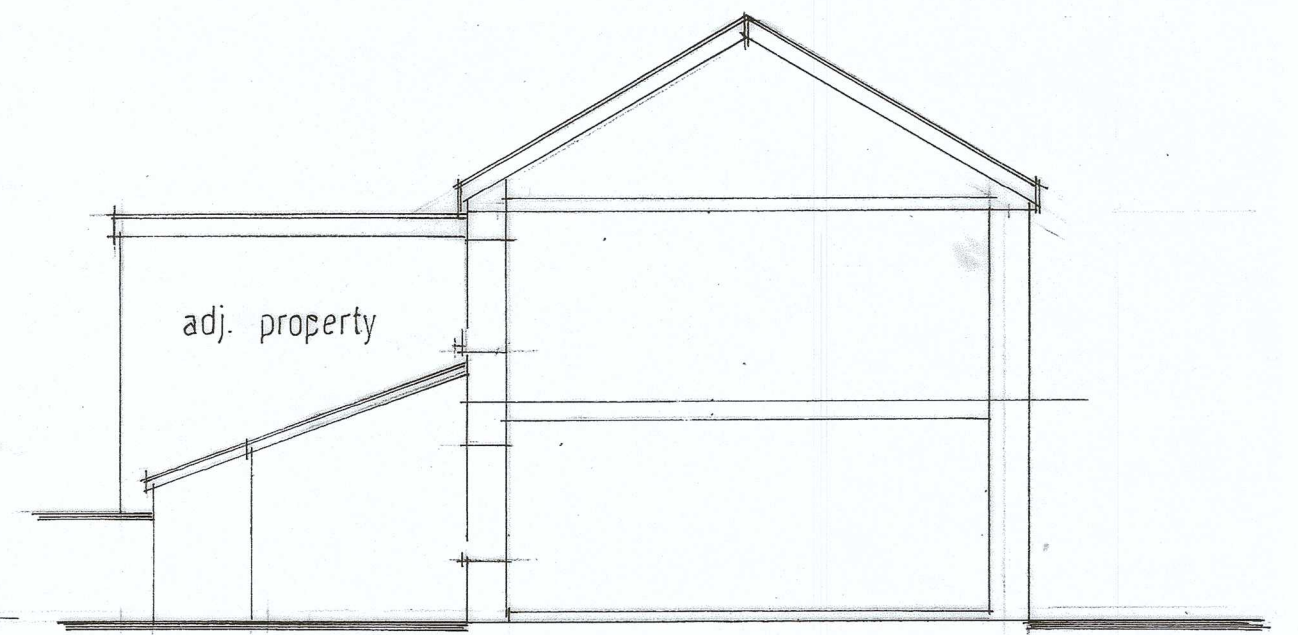

REAR ELEVATION - existing
scale 1 : 100

CLIENT : Mr. LEIGH EVANS

DRAWN. Mr. ALLAN SHAW

Existing Dwelling Layout

14 Frwd - Wyllt Taibach

Port Talbot SA13 1TH