


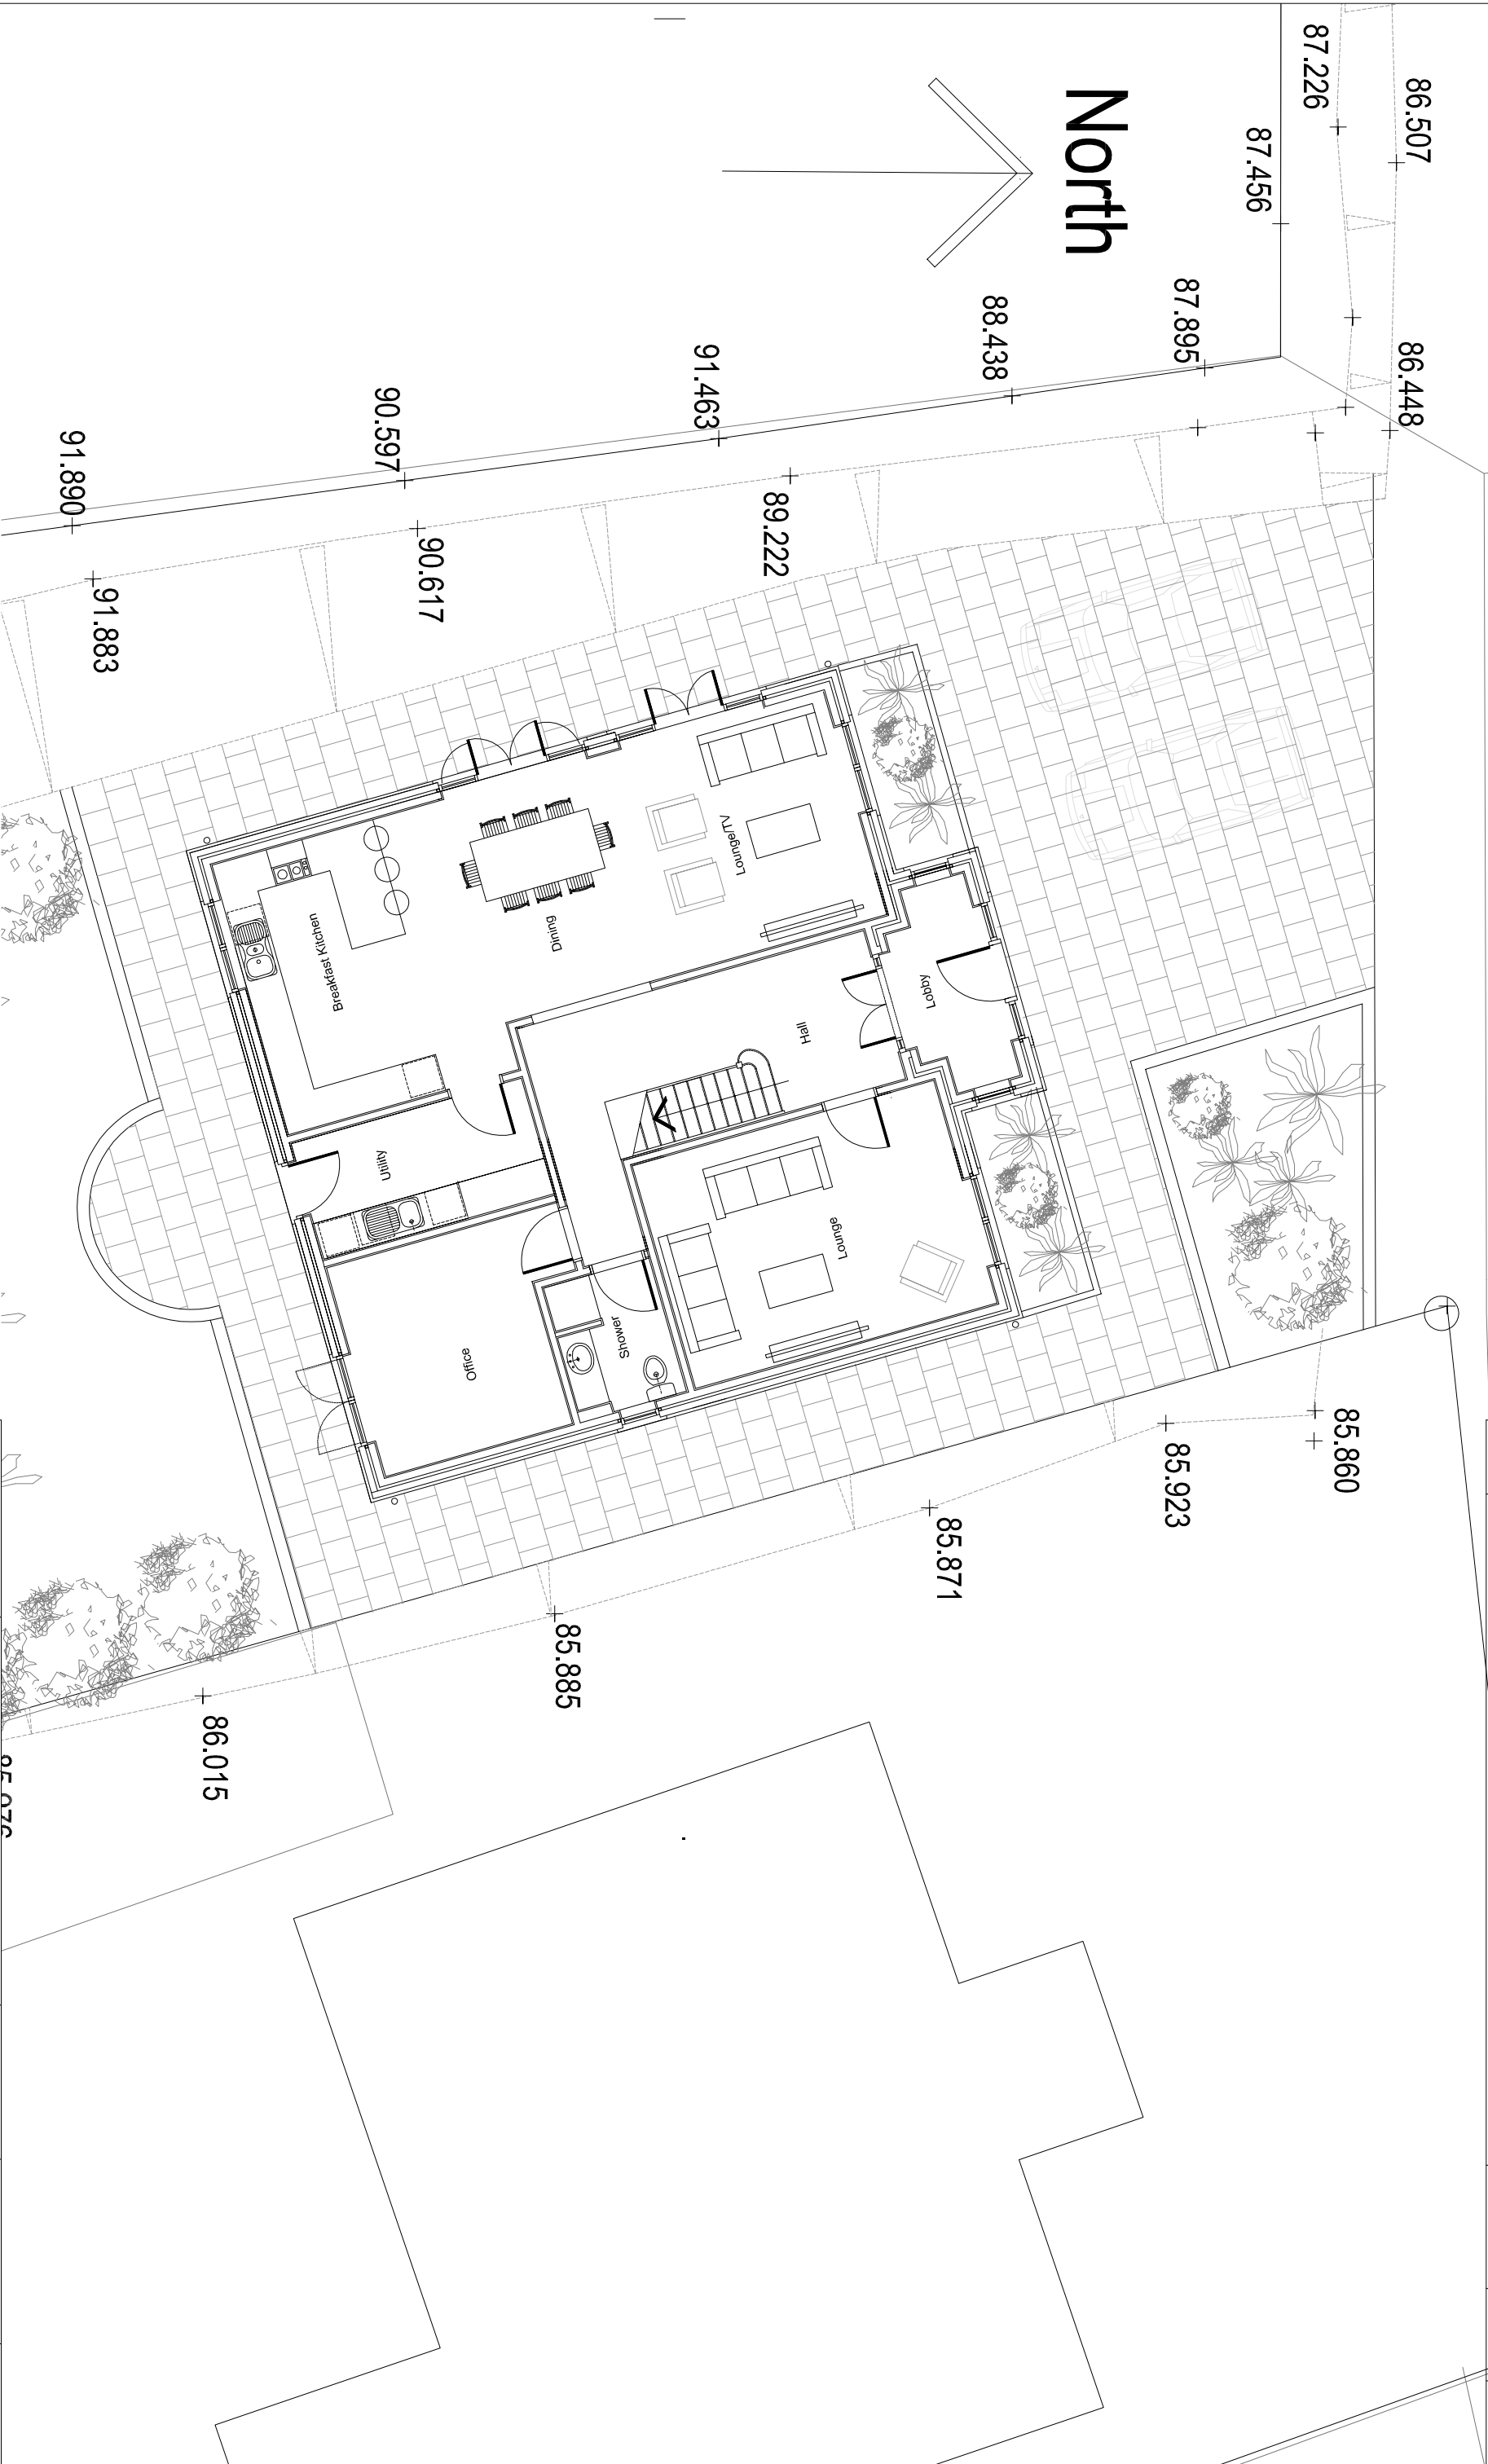

PROPOSED GROUND FLOOR PLAN
SCALE 1:100

Designed by EL	Checked by EL	Date 01/2021	File name X1	Dwg N. P.04	Scale 1:100
PLOT 29 FOREST LODGE LANE CWMARFAN, PORT TALBOT SA13 2RX			PROPOSED GROUND FLOOR PLAN		
ELIO LEO ARCHITECTURE 35A ALBERT ROAD PENARTH CF64 1BY T.02920710140 M.07866313243 design@elioleoarchitect.co.uk www.elioleoarchitect.co.uk Chartered Architect					