


RevNo	Revision note	Date	Signature	Checked
-------	---------------	------	-----------	---------

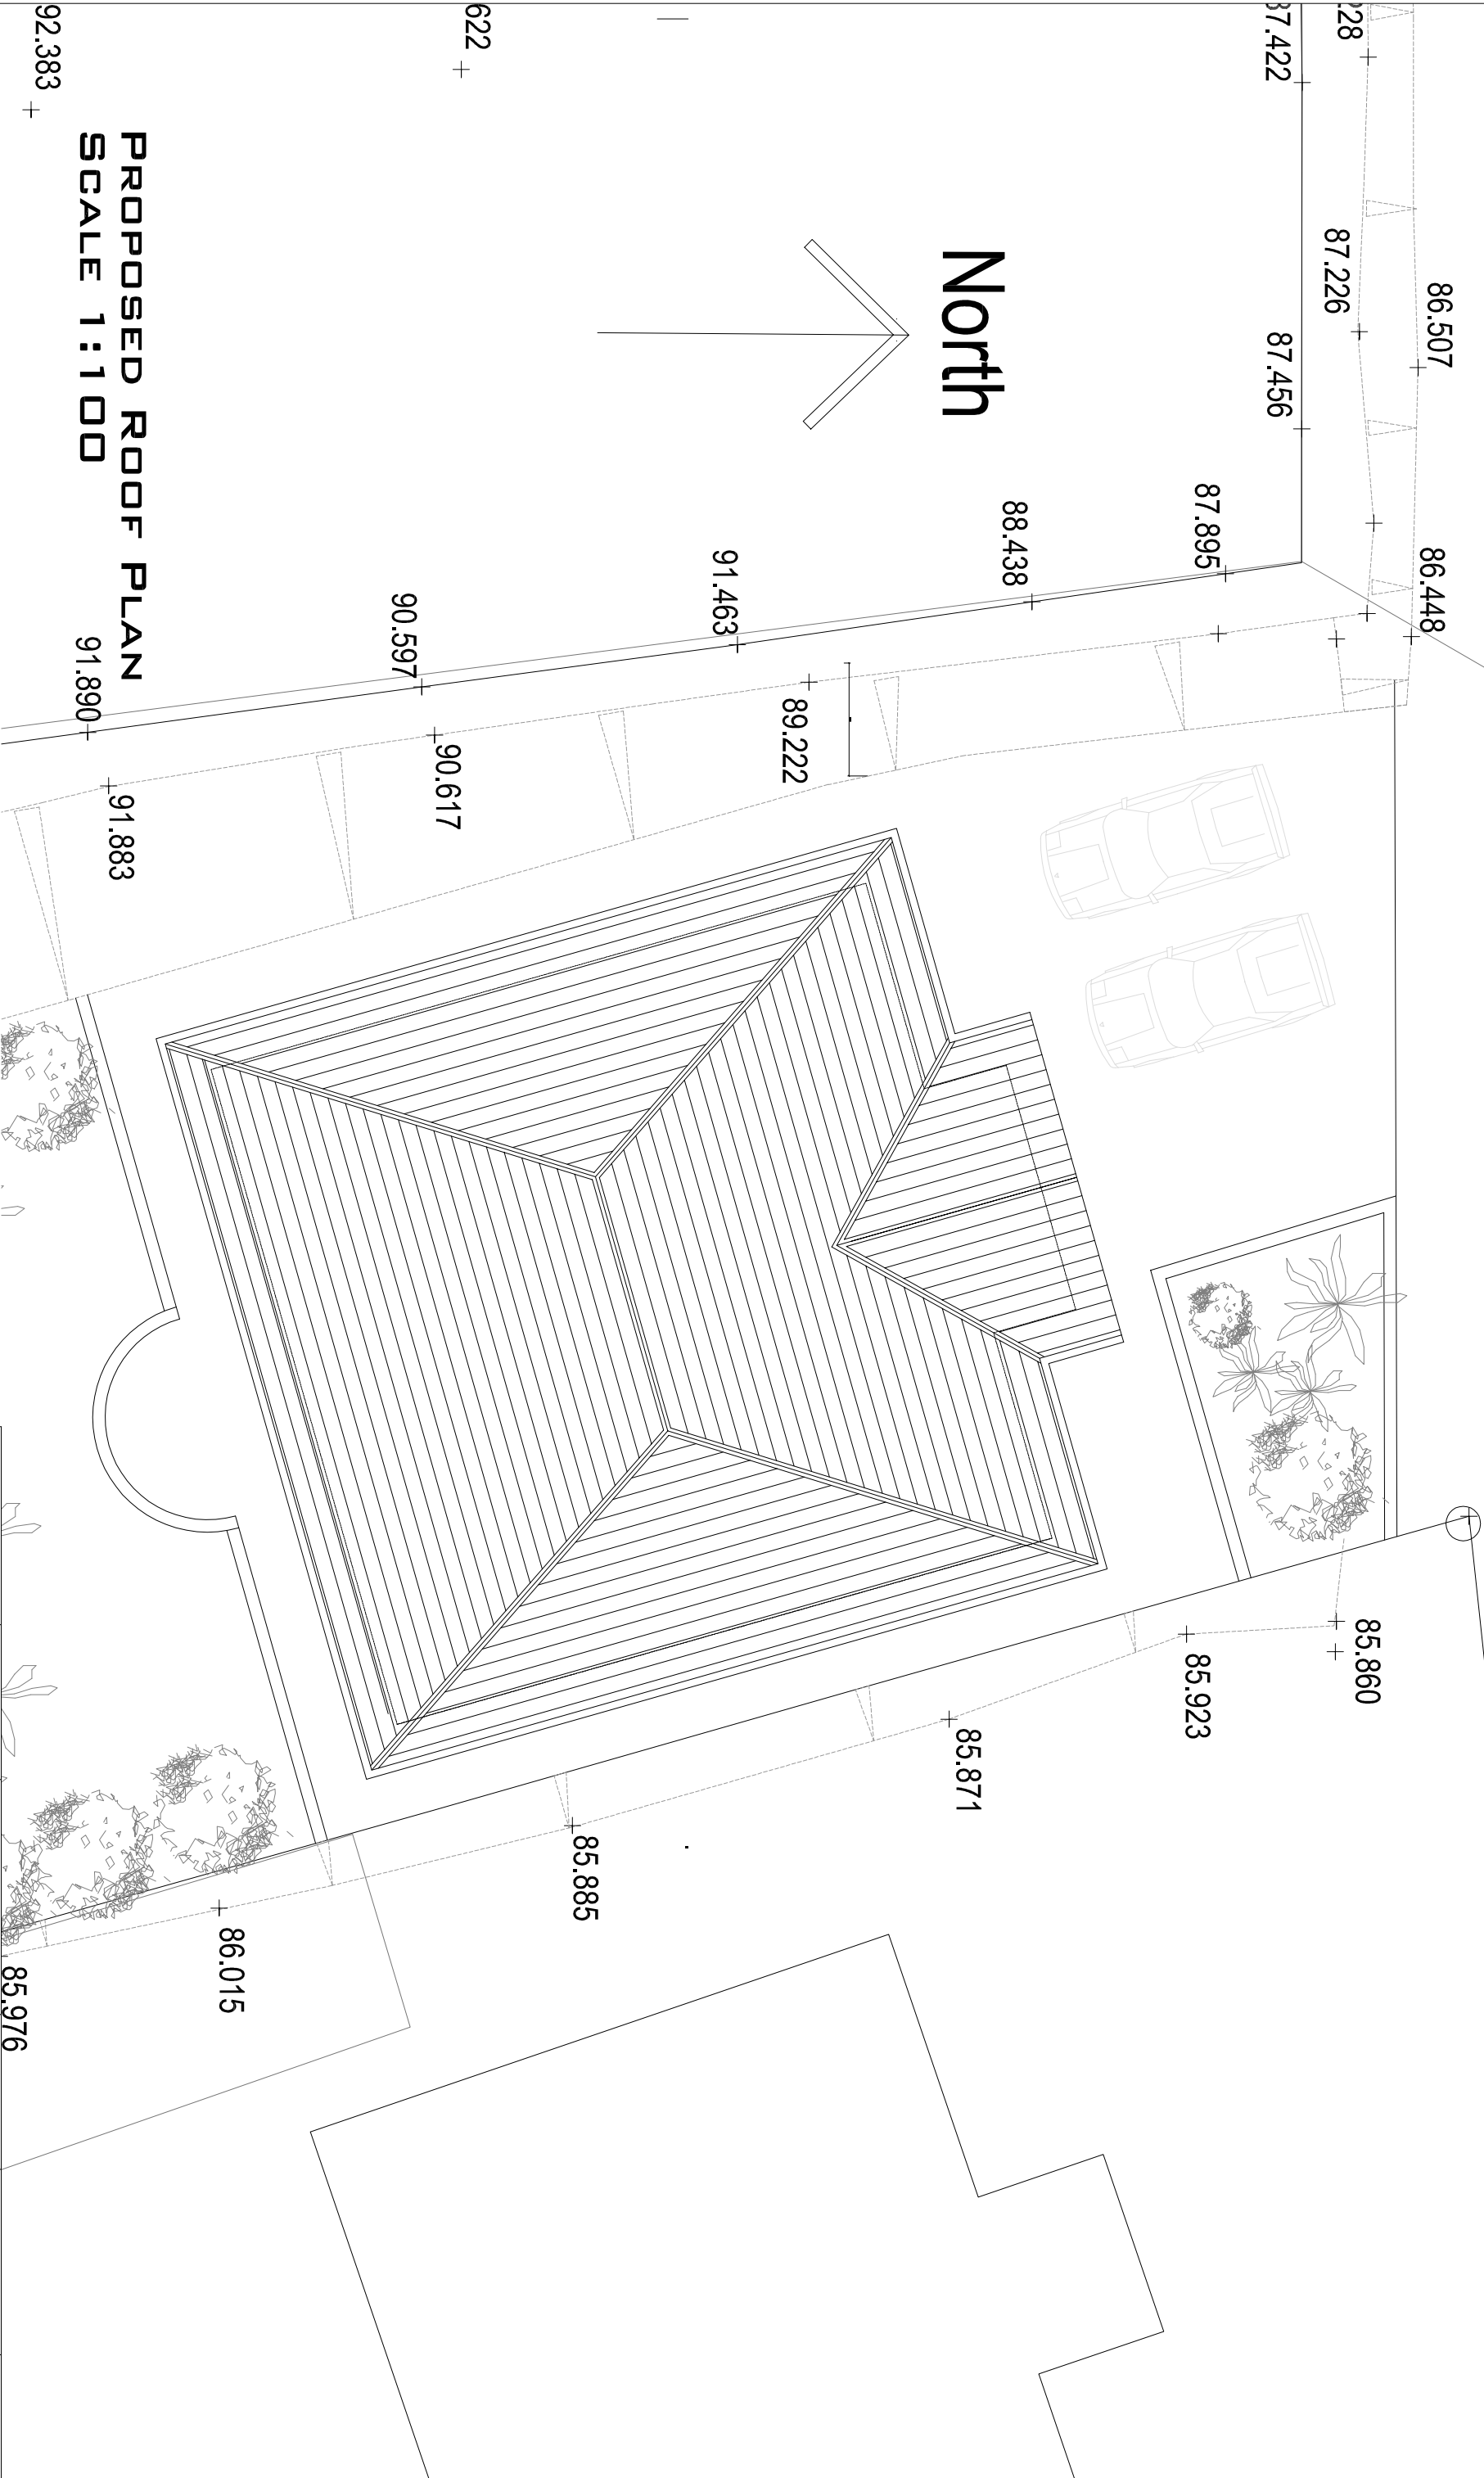

Designed by EL	Checked by EL	Date 01.2021	File name X1	Dwg N. P.06	Scale 1:100
PLOT 29 FOREST LODGE LANE CWMARFAN, PORT TALBOT SA13 2RX			PROPOSED ROOF PLANS		
ELIO LEO ARCHITECTURE 35A ALBERT ROAD PENARTH CF64 1BY T.02920710140 M.07866313243 design@elioleoarchitect.co.uk www.elioleoarchitect.co.uk Chartered Architect					