


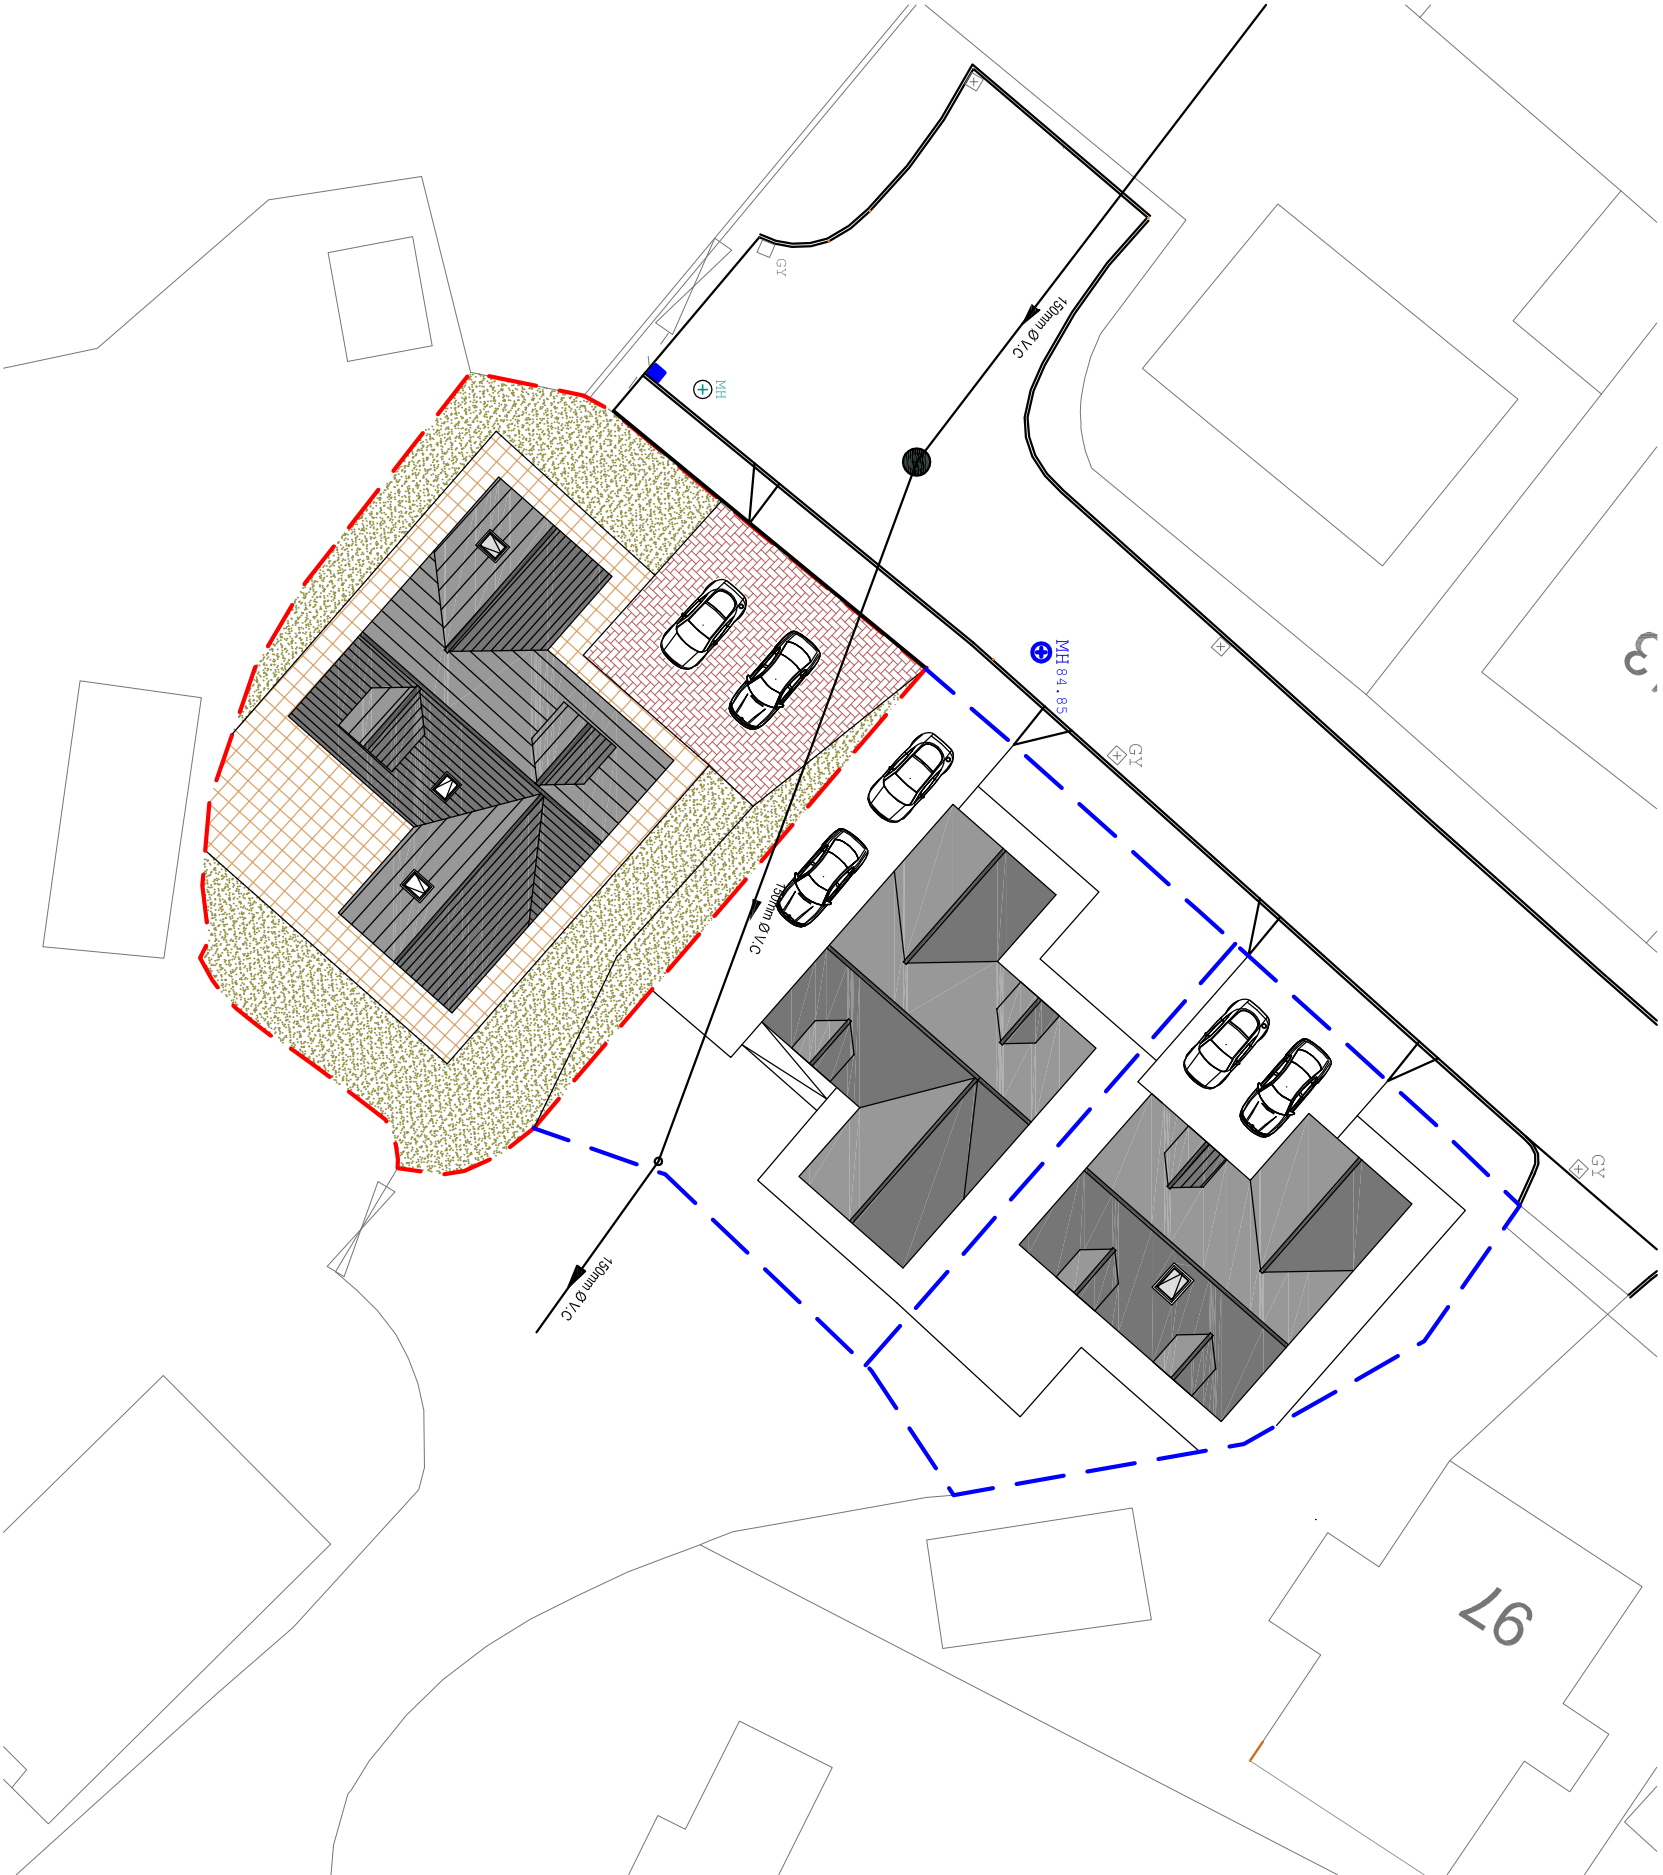



Cwm Planning & Design Ltd.

(architectural and Draughting Services)

Client:

Bowen Enterprises Ltd.

Project Title:

RE-DEVELOPMENT OF TYN LLECHAU,  
MAIN ROAD, CILFREW  
NEATH

General Notes:

1. Do not scale from this drawing, take figured dimensions only.  
2. Dimensions are in millimeters unless otherwise stated.

Drawing Issue:

PLANNING

Drawing Title:

PROPOSE SITE PLAN (Retention of Plot C)

|             |            |             |            |
|-------------|------------|-------------|------------|
| Drawing No: | 030        | Revision:   | D          |
| Date:       | 23-05-2019 | Revised:    | 22-01-2021 |
| Scale(s):   | 1:250      | Paper Size: | A3         |