




FRONT ELEVATION Facing North East

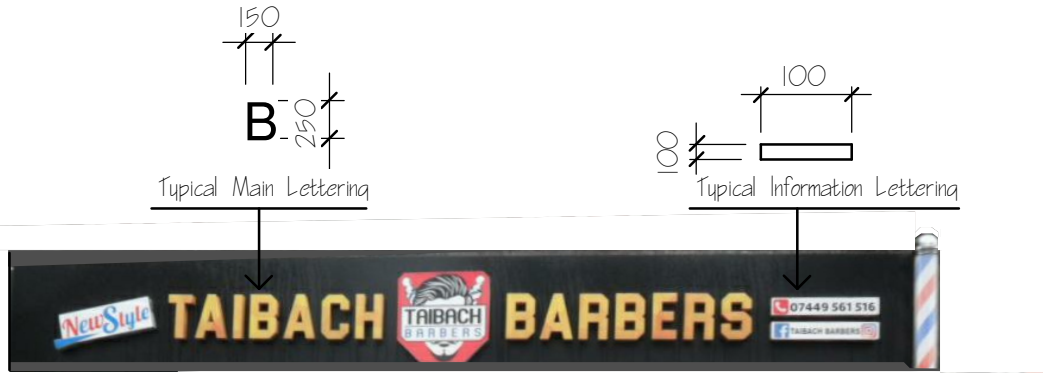

DETAIL of SIGN (not to scale)

PROPOSED SIGN
Size 5555 long x800 high

(Adjoining Property Sign)

PROPOSED SIGNAGE at NEW STYLE TAIBACH BARBERS,
28 COMMERCIAL ROAD, TAIBACH,
PORT TALBOT, SA8 3BP

PROPOSED FRONT ELEVATION

Date 19.01.21
Scale 1:50
Drawn 06

Drawing No
2023/3

REV