


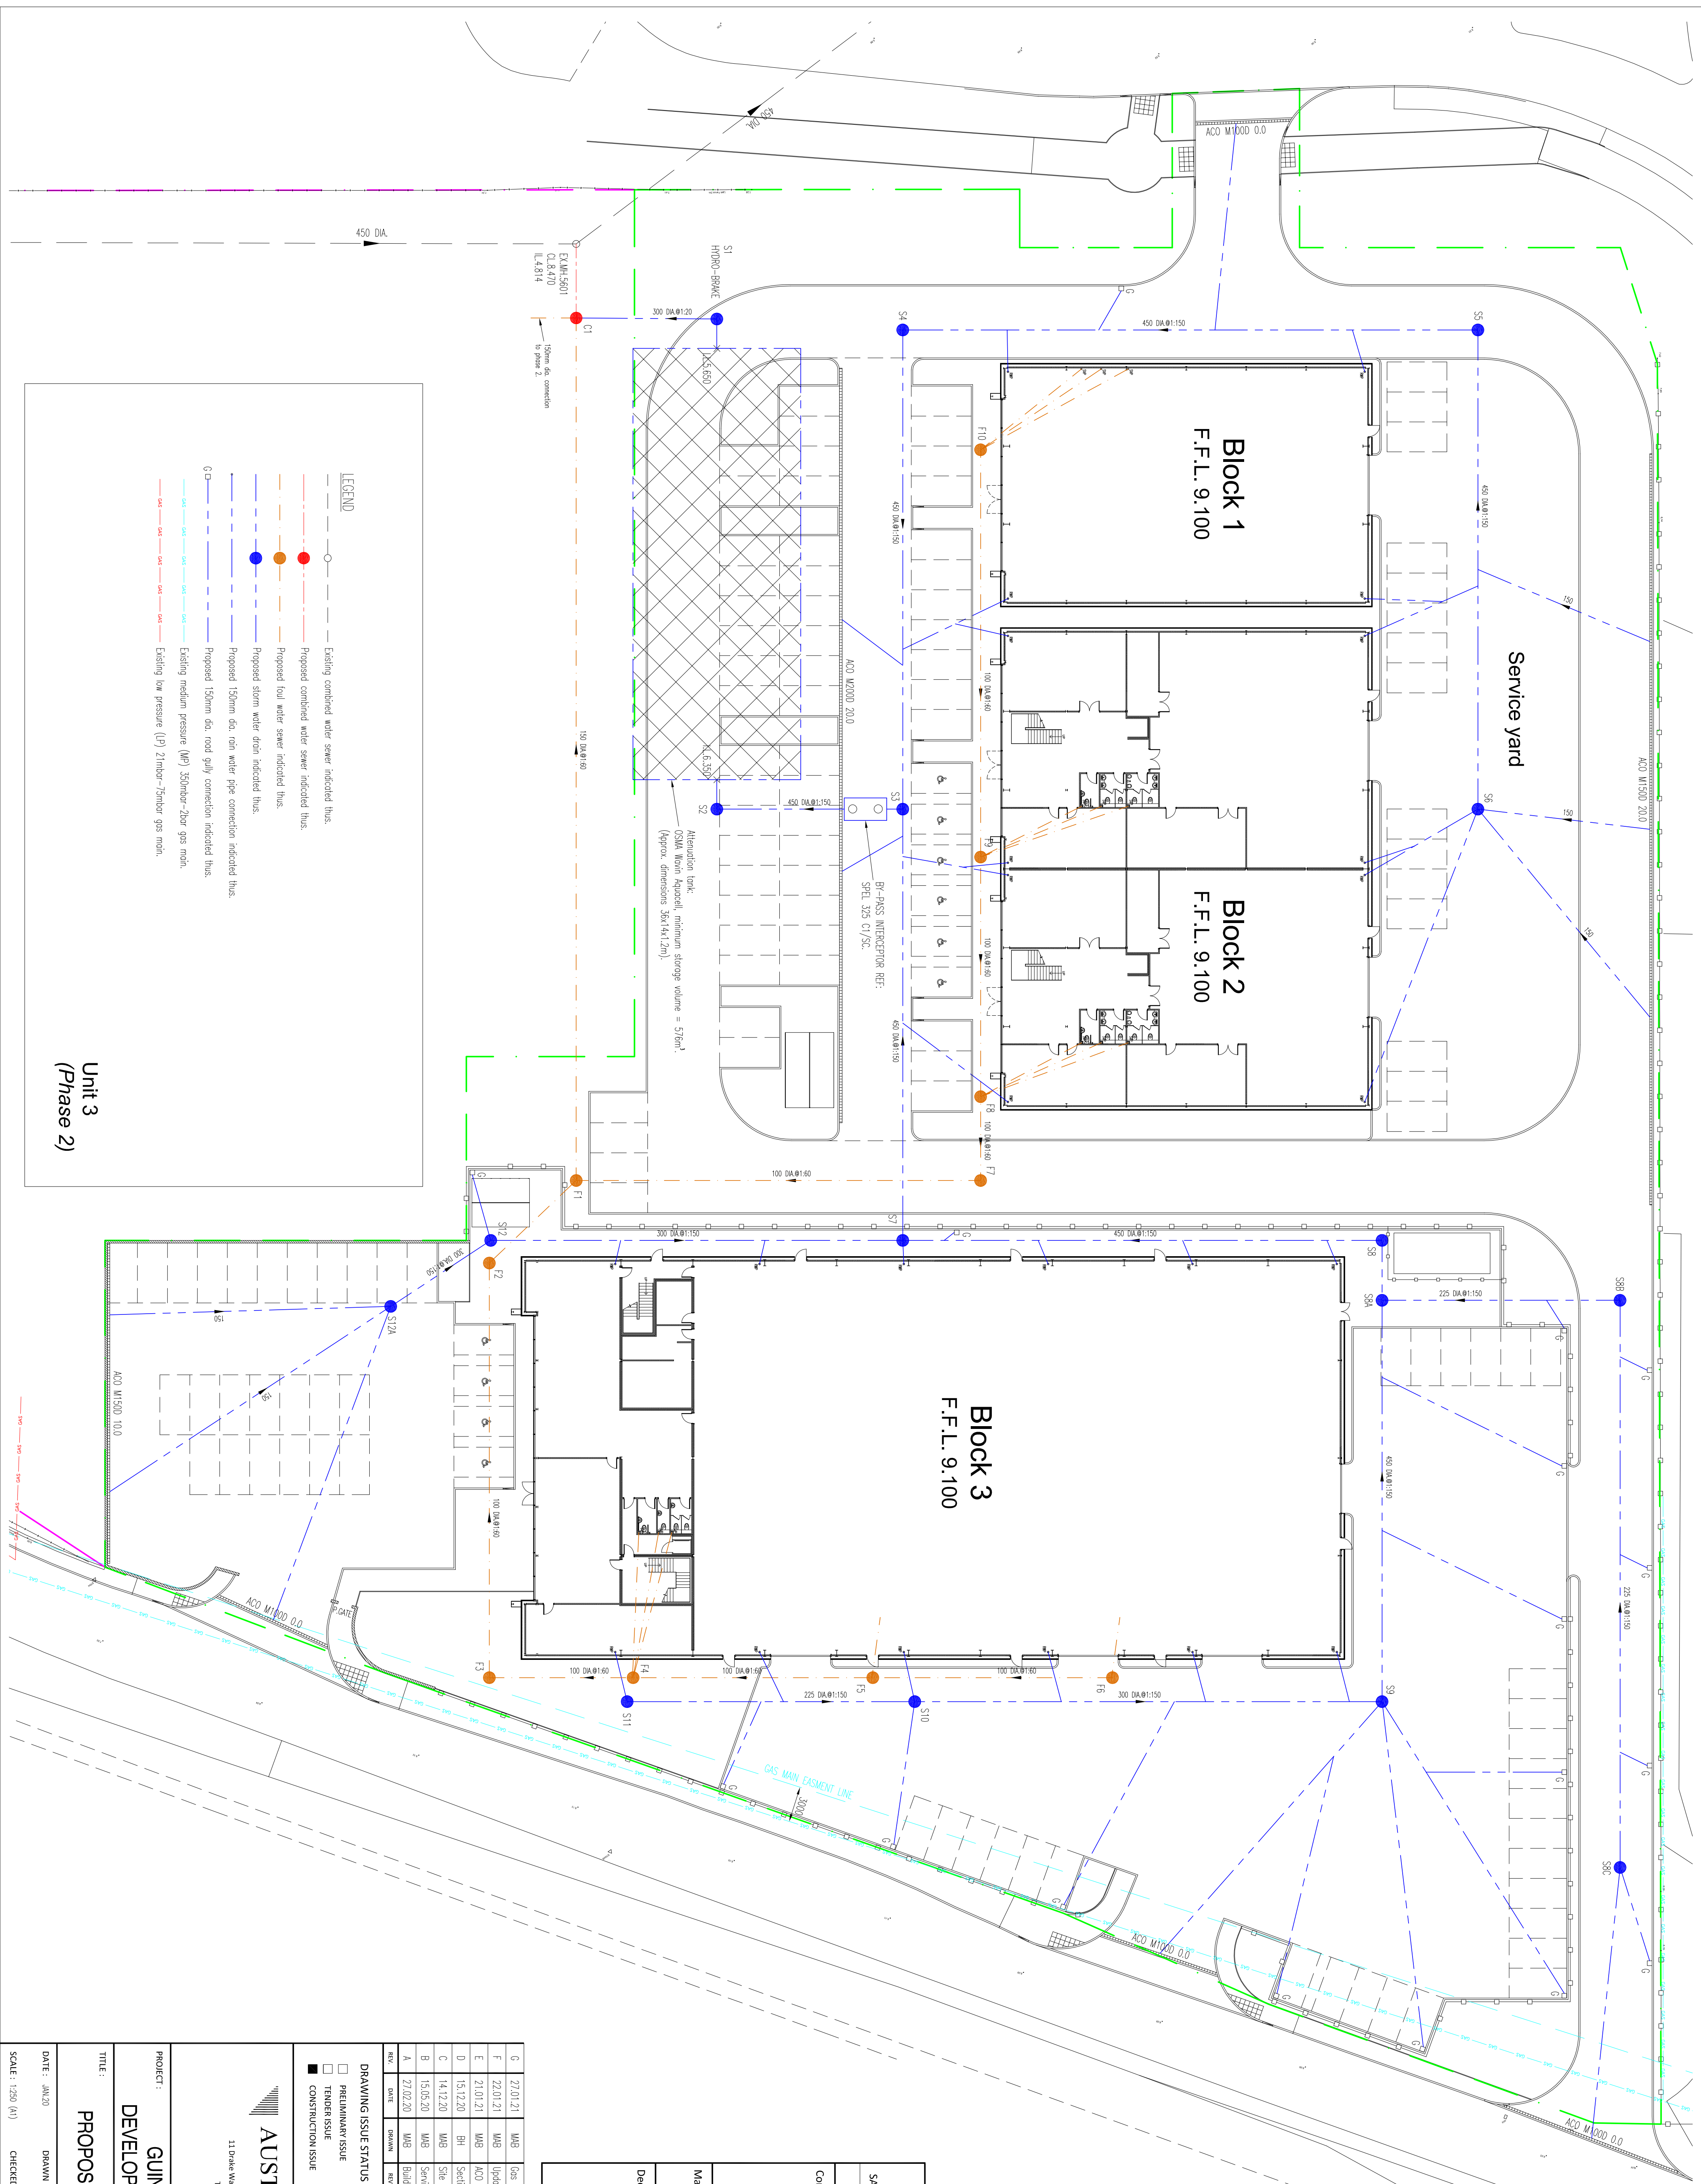

NO.	DATE	REVISION
F	27.01.21	MBS
G	22.01.21	MBS
H		Updated to suit painting drawing.
E	21.01.21	MBS
D	15.12.20	BH
C	14.1.20	Section 10.4 issue.
B	13.5.20	MBS
A	27.01.20	MBS
		Site layout & blocks updated, drainage revised, EX-MH, debris added.
		Service road and drainage added.
		Buildings, external works and drainage updated.

☐ PRELIMINARY ISSUE ☐ DESIGN DEVELOPMENT PRIOR TO TENDER

☐ TENDER ISSUE ☐ DESIGN DEVELOPMENT PRIOR TO CONSTRUCTION

☒ CONSTRUCTION ISSUE ☐ AS BUILT ISSUE



AUSTIN PARTNERSHIP
CONSULTING ENGINEERS

11 Drake Way, Waterford 2000, Atlantic Wharf, Cardiff, CF10 4AN
Tel: (029) 2045 3500 Fax: (029) 2045 3510
email: mail@austinpnrtnrshp.co.uk
www.austinpnrtnrshp.co.uk

PROJECT : **GUINEVERE HOLDINGS
DEVELOPMENT AT CRAMIC WAY**

TITLE :
PROPOSED DRAINAGE LAYOUT

DATE : JUN/20	DRAWN : MMS	PROJECT NO :	DRG. NO :	REV :
SCALE : 1:250 (A1)	CHECKED : -	20.4592	03	G