




EXISTING EAST ELEVATION
Scale 1:200




PROPOSED EAST ELEVATION
Scale 1:100



EXISTING WEST ELEVATION
Scale 1:200

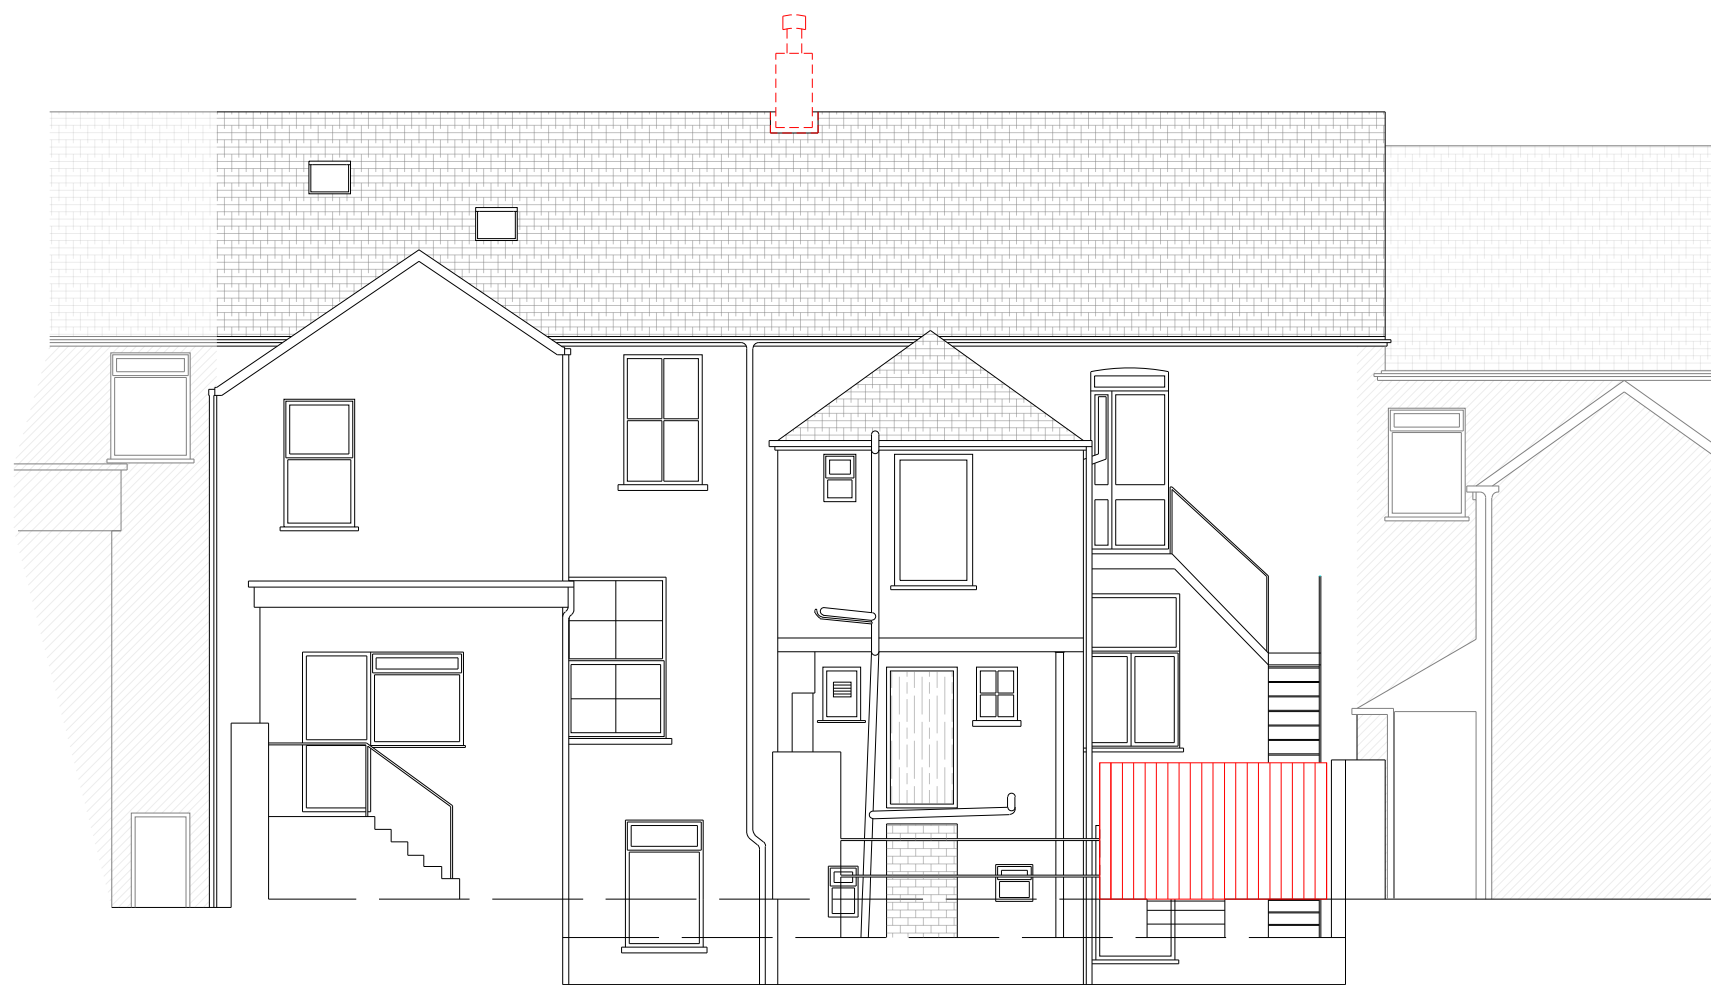


PROPOSED WEST ELEVATION
Scale 1:100

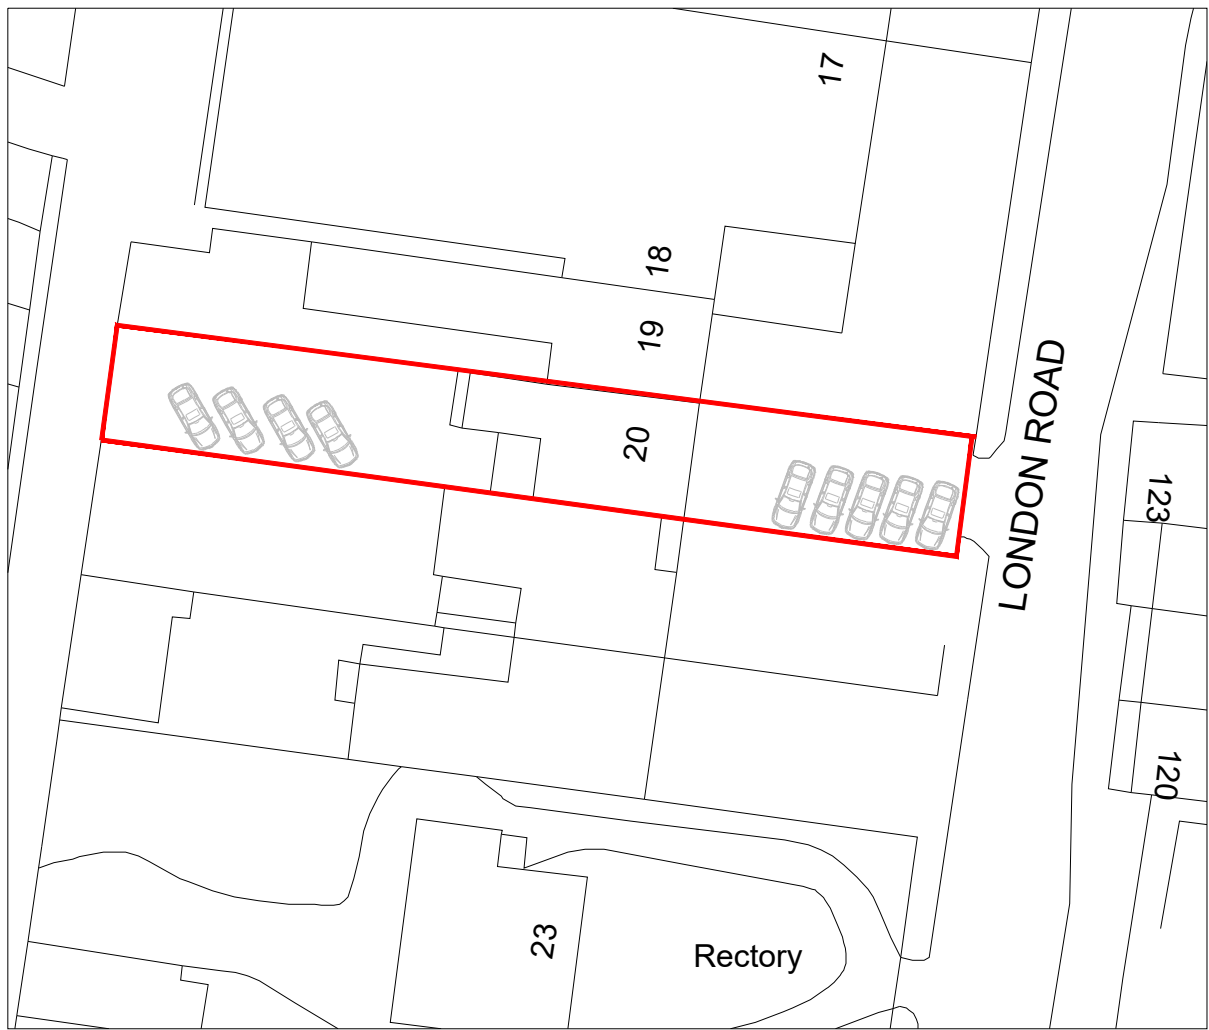


BLOCK PLAN Scale 1:500



LOCATION PLAN Scale 1:2500

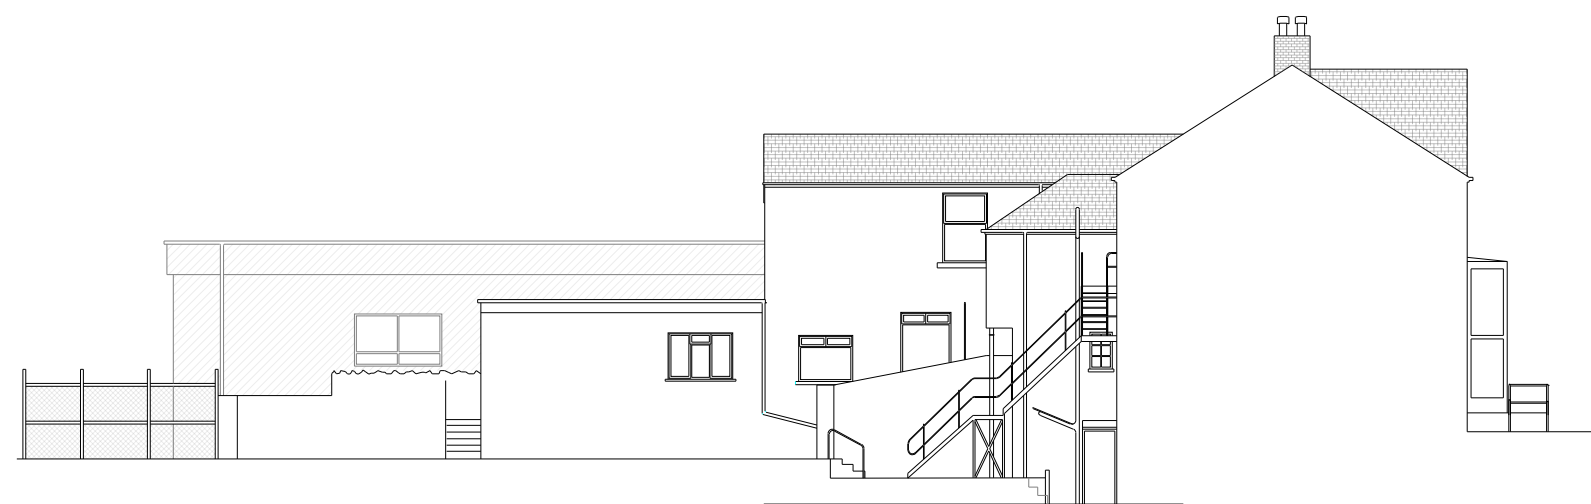

EXISTING SOUTH ELEVATION
Scale 1:100

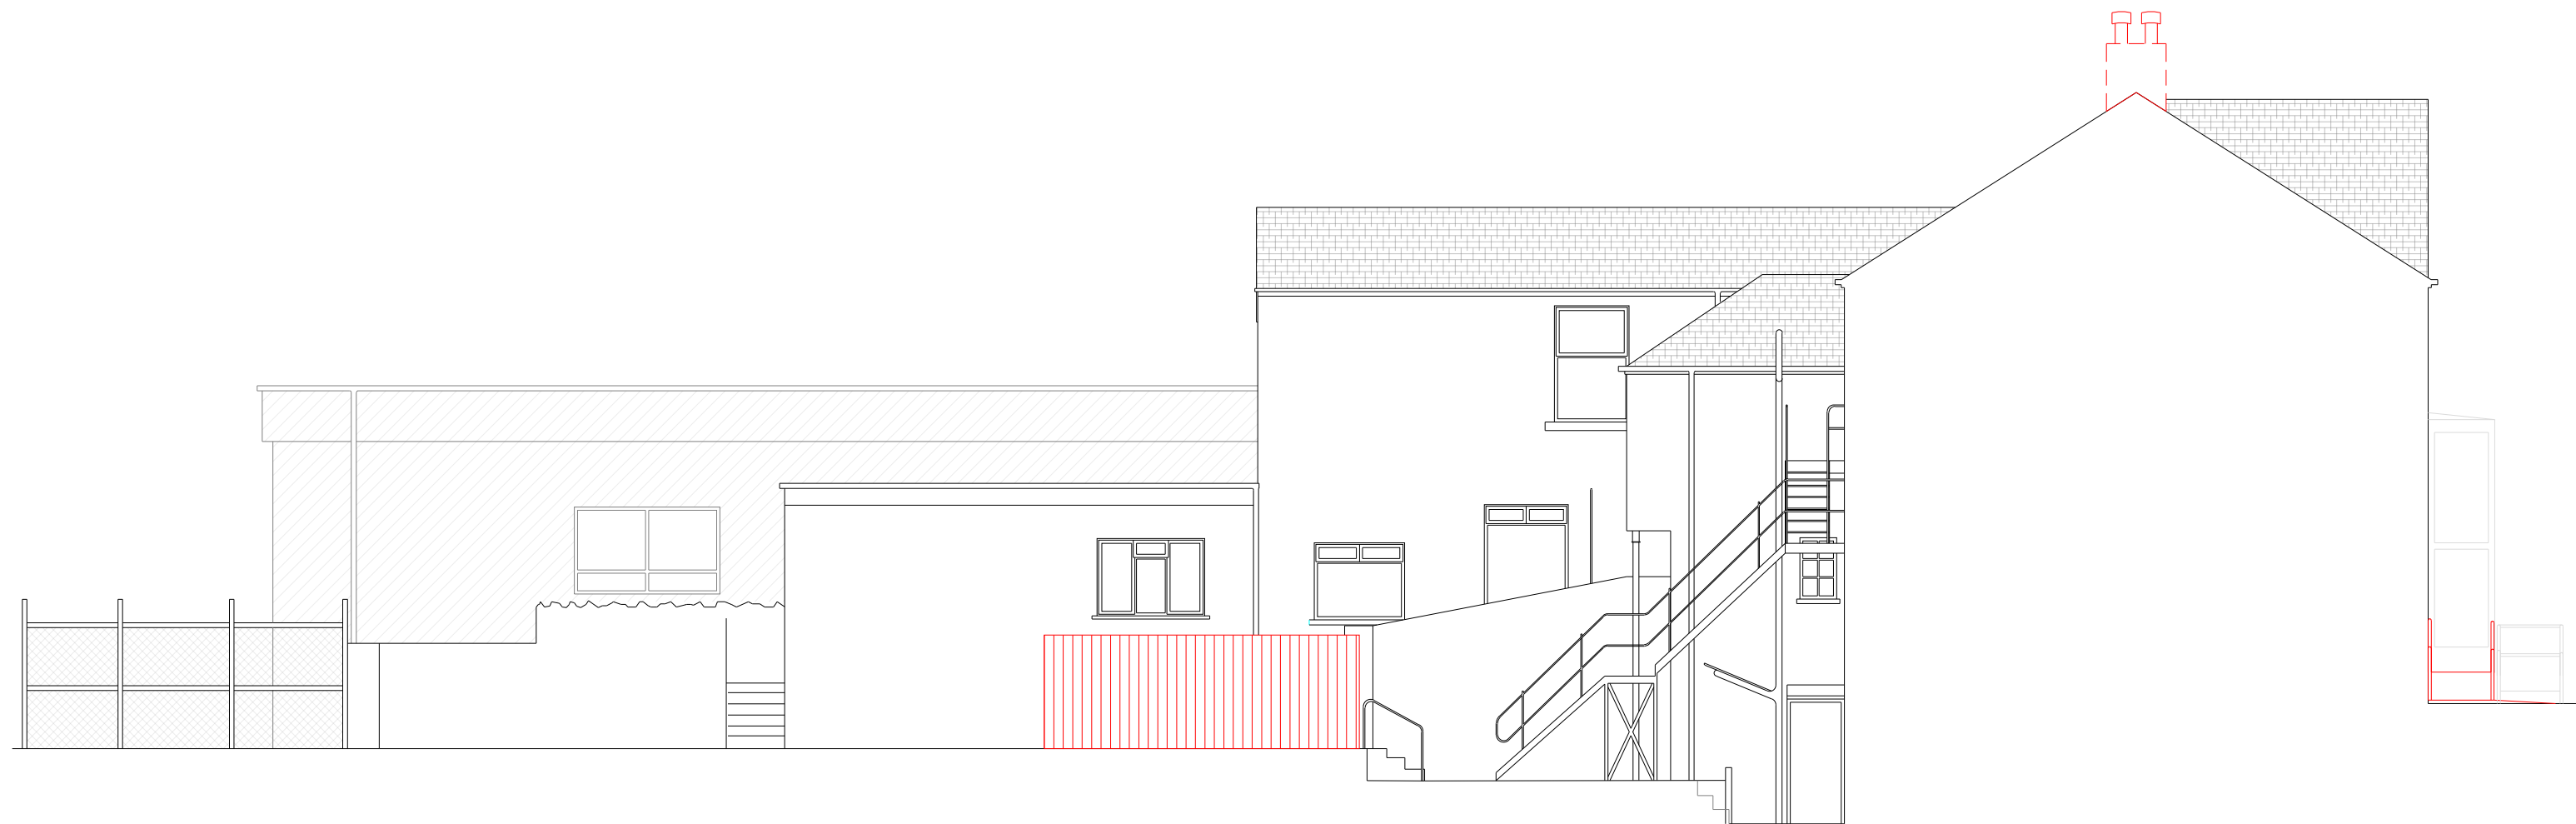

PROPOSED SOUTH ELEVATION
Scale 1:100

SCALED DIMENSIONS MUST NOT BE TAKEN FROM THIS DRAWING

Client:
Mr T.Pedrick

Project:
Change of Use
to
20 London Rd., Neath SA11 1LE

Surveyed: JTR
Drawn: JTR

Approved: TJF
Date: January, 2021

Amendment Date/No.:
Scales:
1:100
1:500
1:2500

Drawing No.:
JTR/TP/01/21/03

PLANNING

TREVOR J. FRANCIS MSc. MRICS, MCIOB
M.B.Eng., Dip. Arch. Cons. (Bristol)
Chartered Building Surveyor/Chartered Builder

12 Dulais Fach Rd
Tonina
Neath
SA11 3JW

Tel./Fax 01639 638820 Mob. 07974114702