




-DO NOT SCALE THIS DRAWING.
-ARCHITECTS TO BE NOTIFIED OF DISCREPANCIES IN FIGURED DIMENSIONS.
-CONTRACTORS MUST CHECK ALL DIMENSIONS FROM SITE.
-THIS DRAWING IS COPYRIGHT AND IS FOR USE ON THIS SITE ONLY.
-UNDERGROUND DRAINAGE POSITIONS ARE INDICATIVE AND SUBJECT TO A DETAILED SURVEY BY THE CONTRACTOR PRIOR TO COMMENCEMENT OF WORKS.

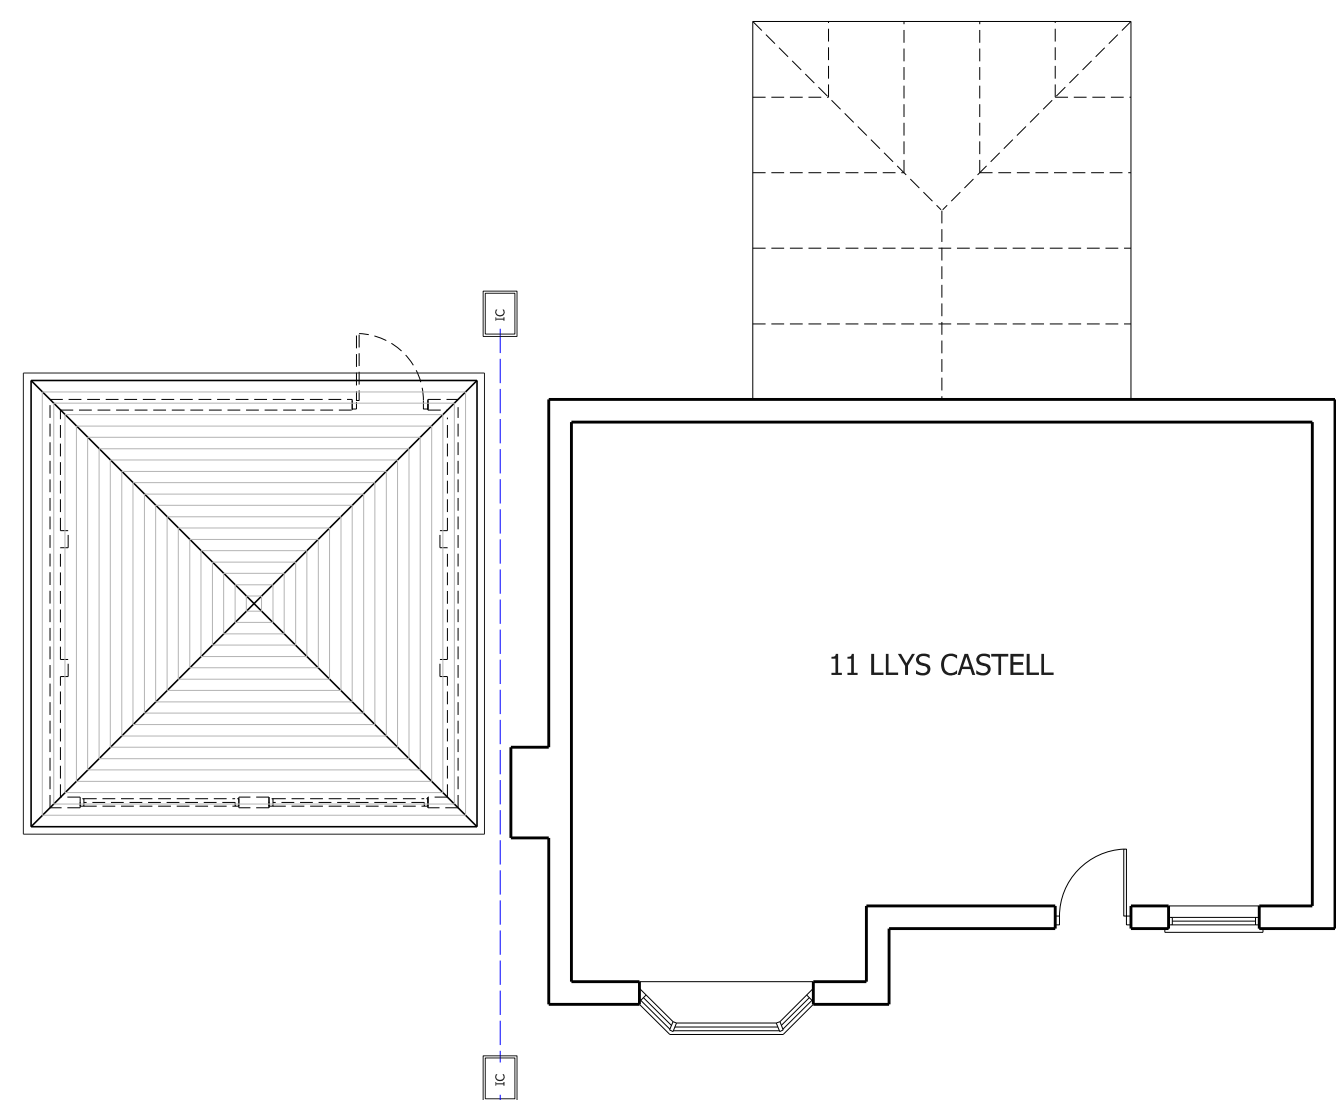


EXISTING ROOF PLAN
SCALE 1:100

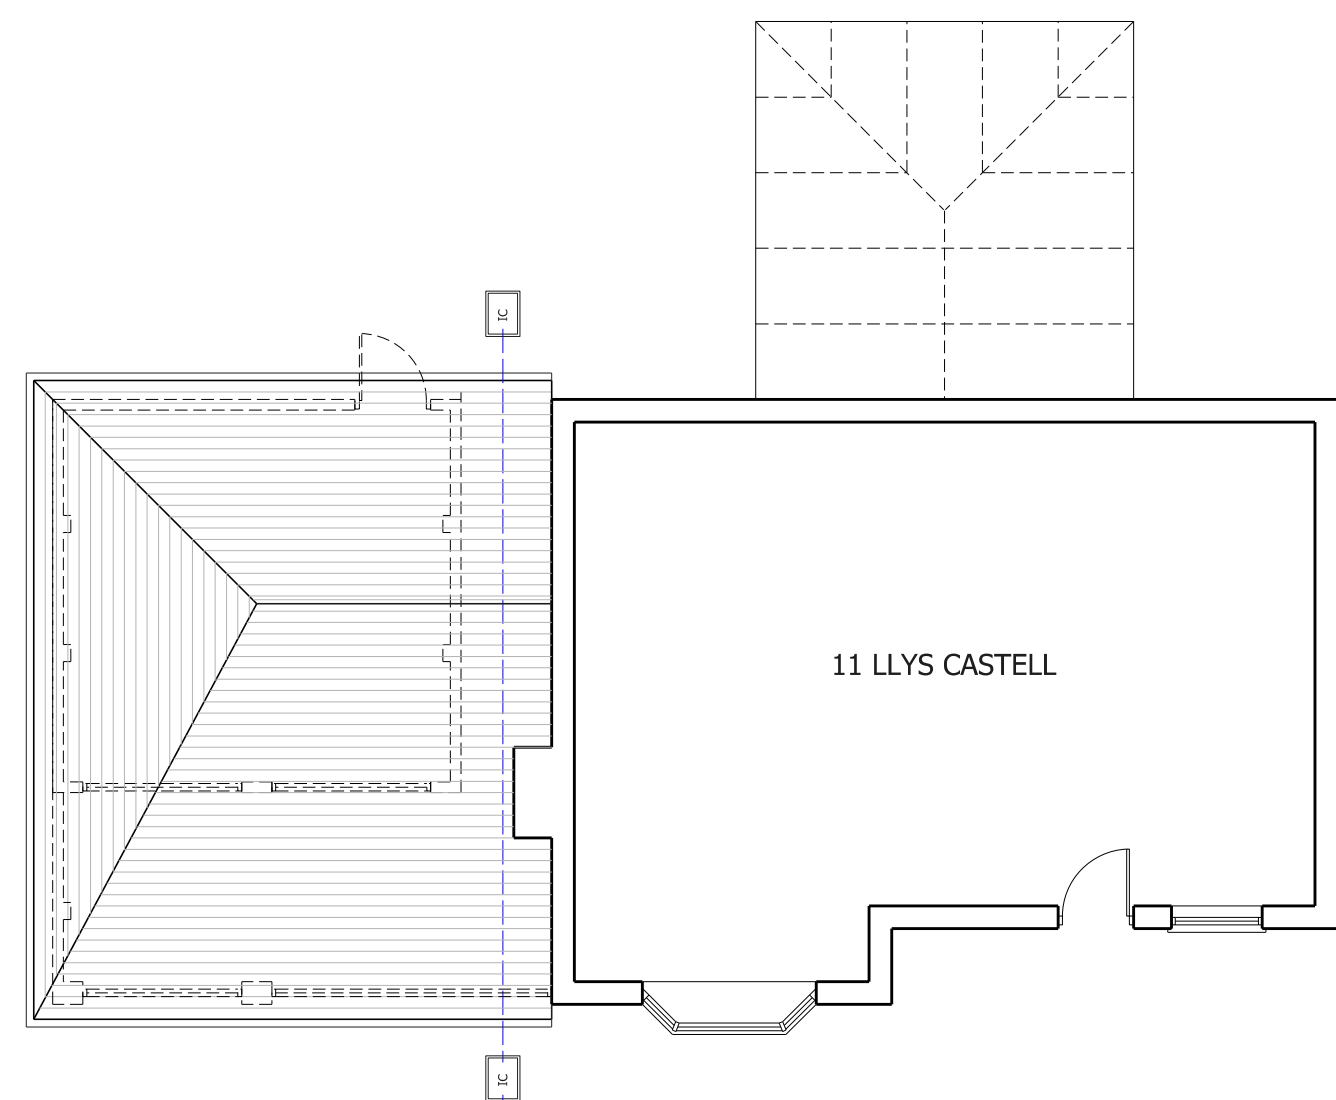


PROPOSED ROOF PLAN
SCALE 1:100

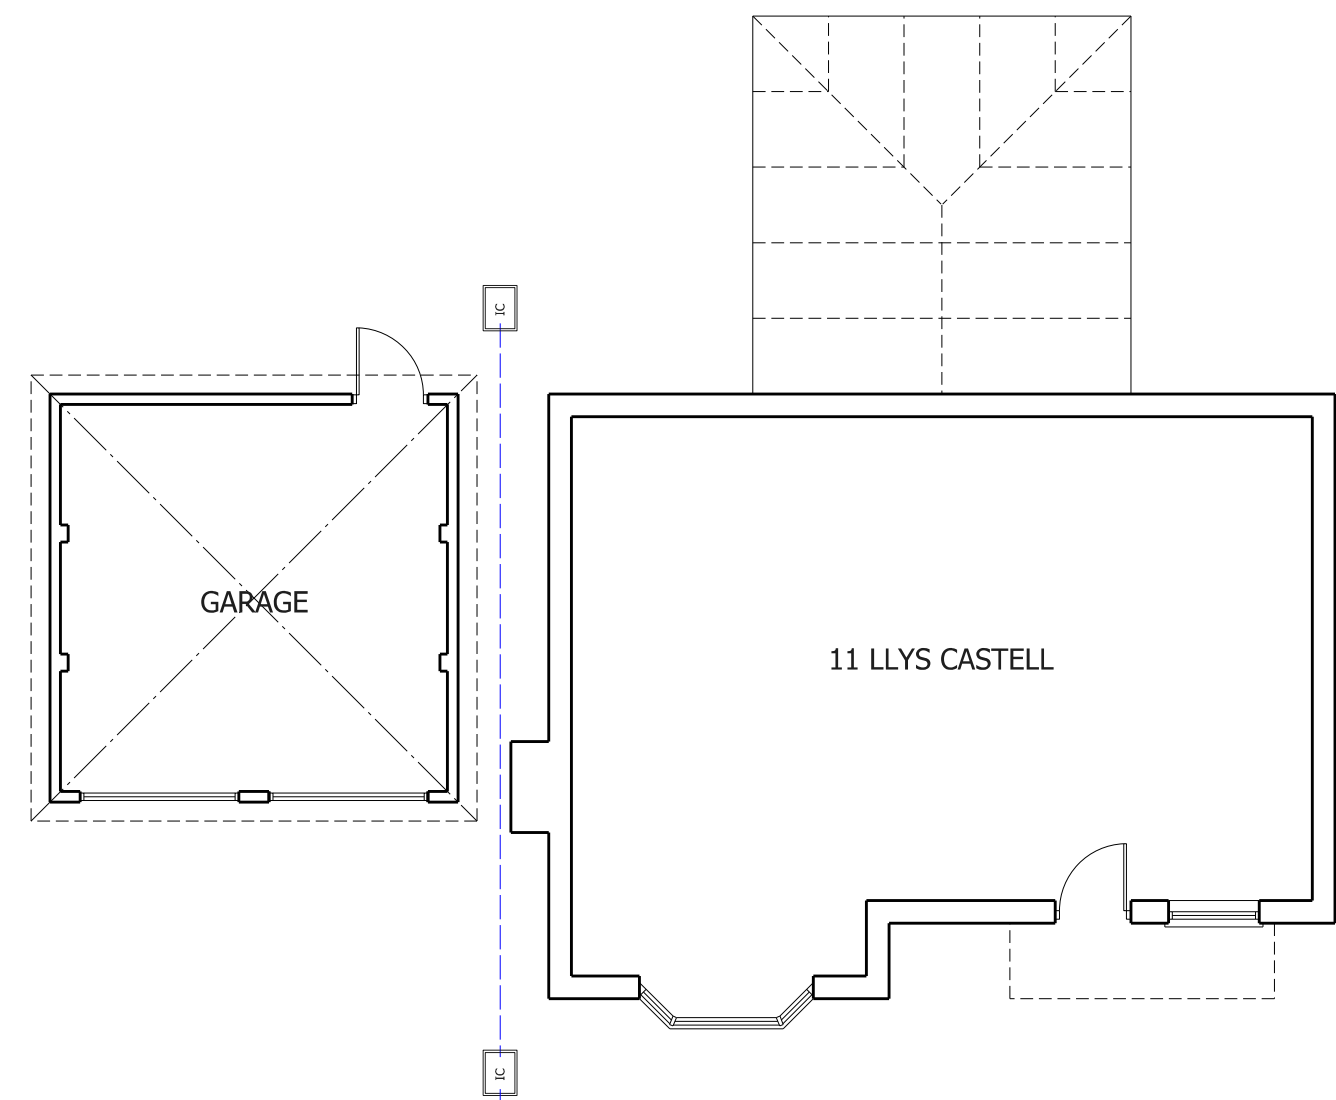

EXISTING GROUND FLOOR PLAN
SCALE 1:100

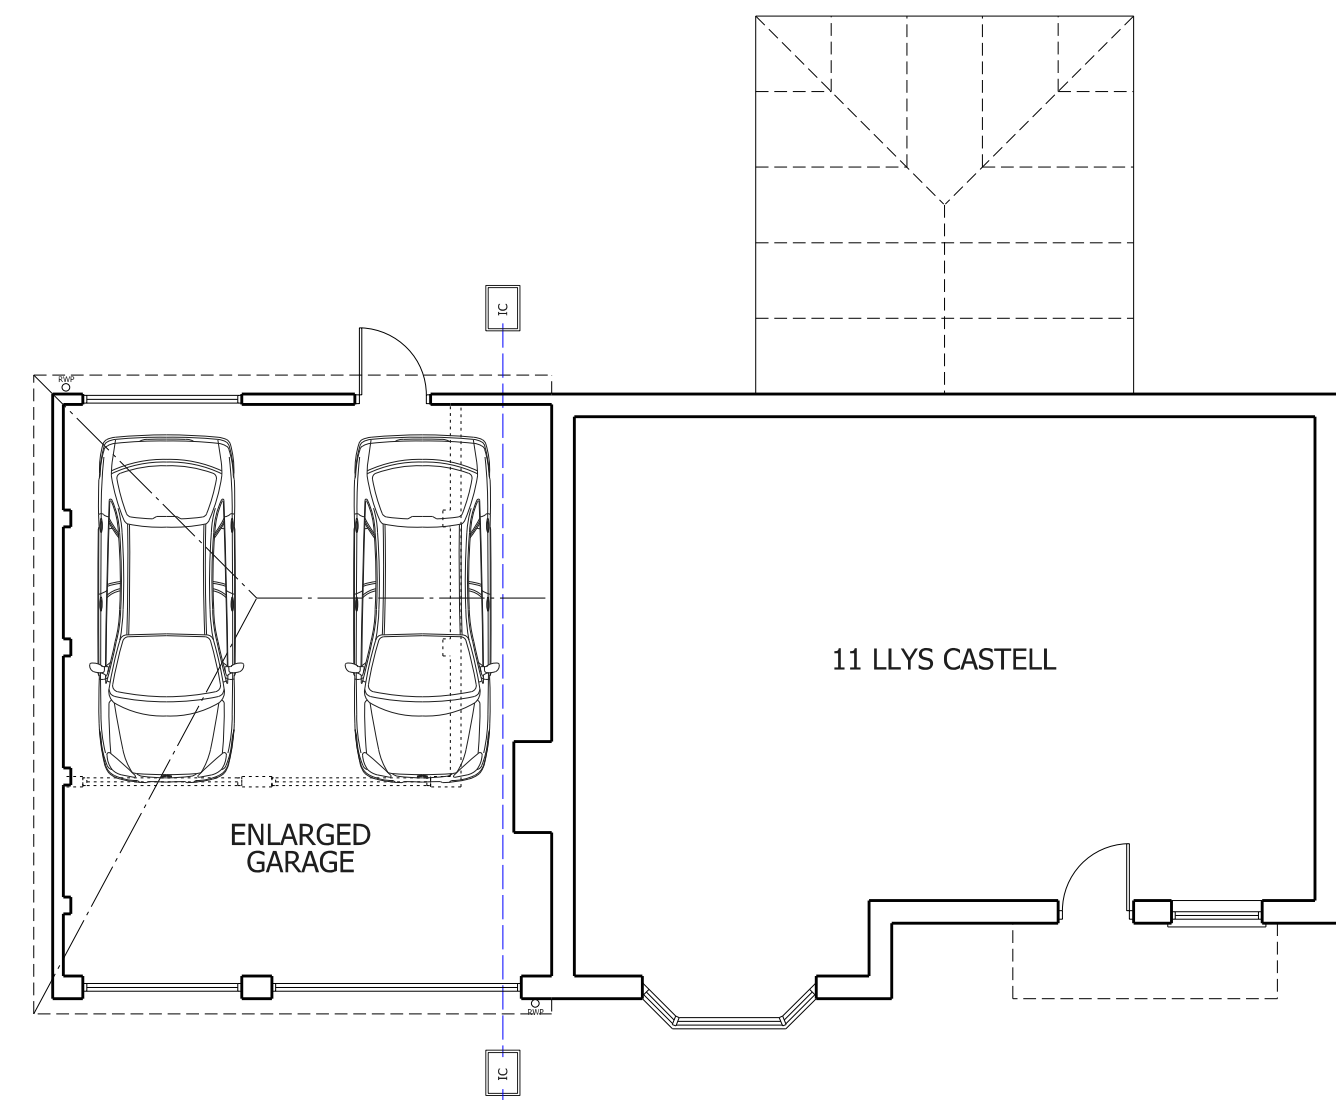

PROPOSED GROUND FLOOR PLAN
SCALE 1:100

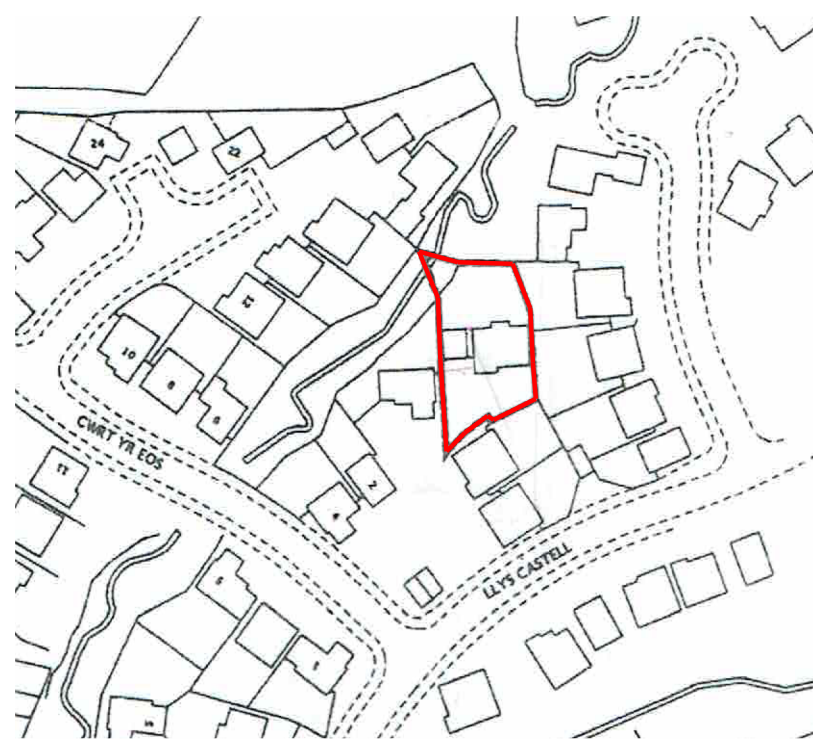


SITE LOCATION PLAN
SCALE 1:1250




SITE PLAN
SCALE 1:250



EXISTING FRONT ELEVATION
SCALE 1:100

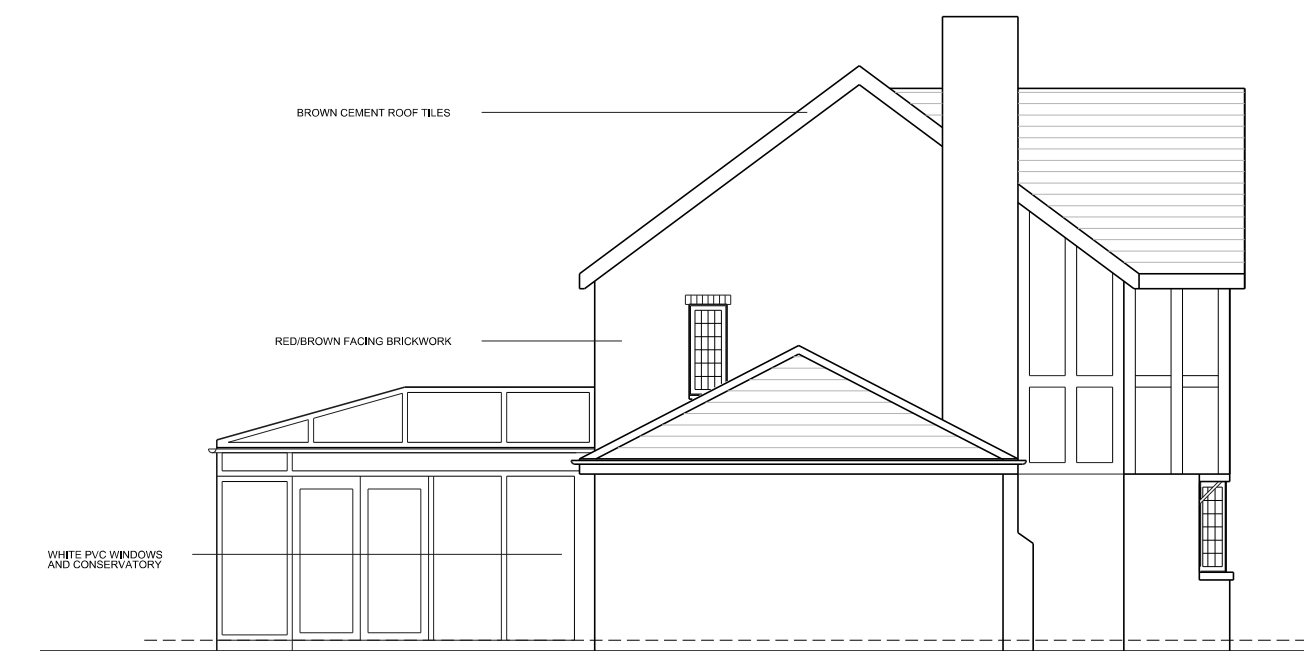

EXISTING SIDE ELEVATION
SCALE 1:100

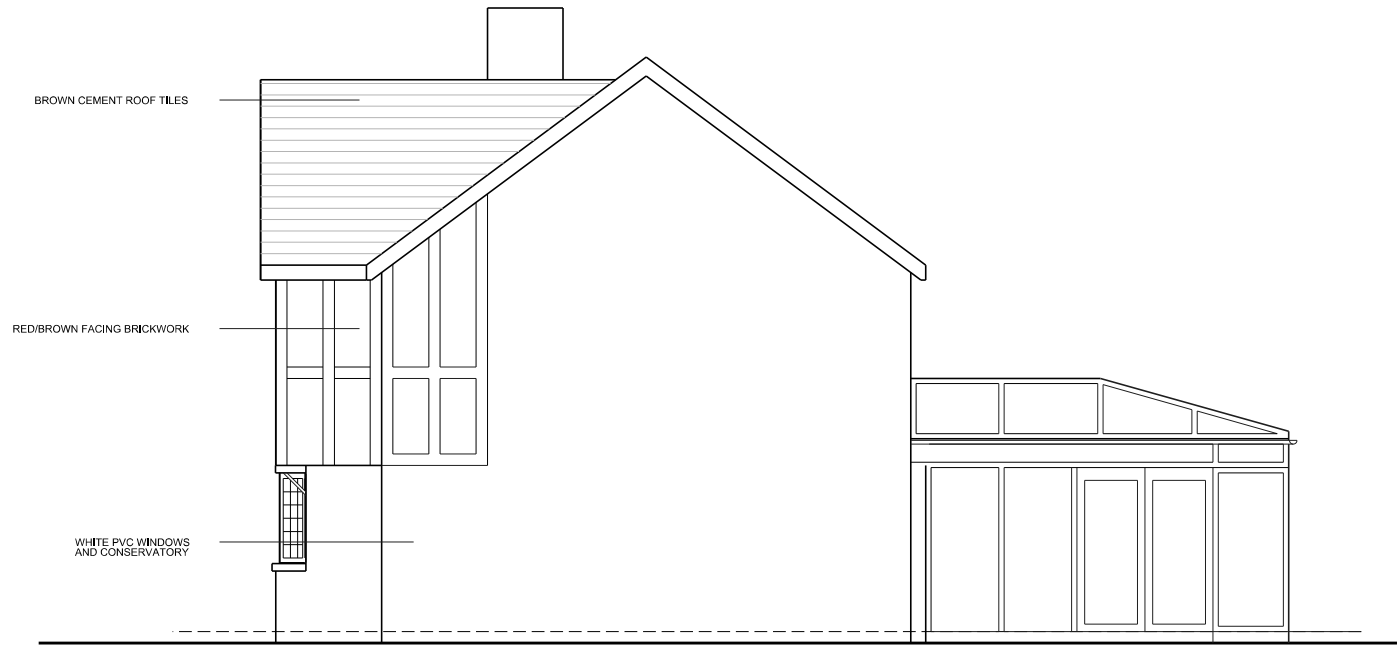


EXISTING SIDE EXTENSION
SCALE 1:100



EXISTING REAR ELEVATION
SCALE 1:100



PROPOSED FRONT ELEVATION
SCALE 1:100

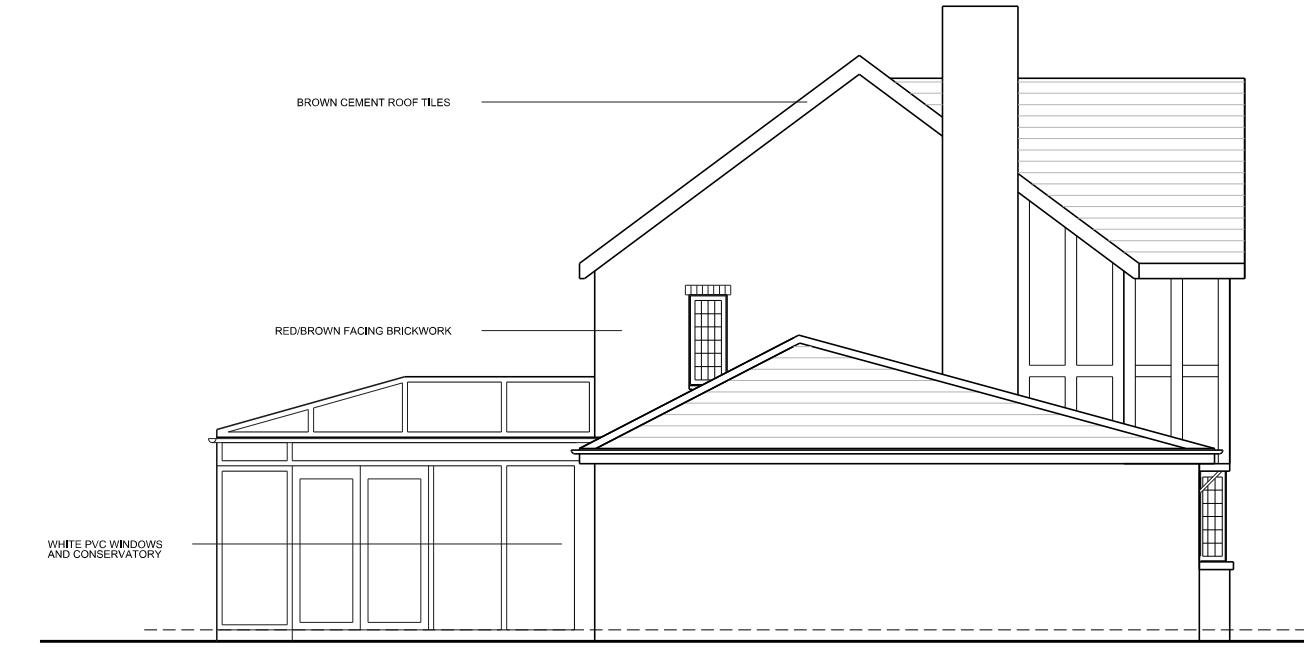

PROPOSED SIDE ELEVATION
SCALE 1:100



PROPOSED SIDE EXTENSION
SCALE 1:100



PROPOSED REAR ELEVATION
SCALE 1:100

SCALE BAR 1:100

GREG HILL ARCHITECTS
GREG HILL
BSC (HONS) BARCH RIBA ARB
CHARTERED ARCHITECT
GHA
THE STUDIO
113 WEST PARK DRIVE,
NOTTAGE
PORTCRAWL
CF38 3RN
TEL: 01906 783705 / 01775 761549
EMAIL: GREG@GREGHILLARCHITECTS.CO.UK

CLIENT:
MR MATT FLOE
PROJECT:
ENLARGEMENT OF GARAGE AT 11 LLYS CASTELL, MARGAM VILLAGE, SA13 2UX
DRAWING TITLE:
EXISTING AND PROPOSED PLANS AND ELEVATIONS
REVISION NUMBER:
DATE: 16.01.21 / 24.01.21
REVISION NUMBER:
DATE:

DRAWING STATUS:
PLANNING APPLICATION

GHA
ORIGINATOR:
GH
SCALE:
VARIES AT A1
DRAWING CREATED:
12.2020
JOB NO:
20_237
DRAWING NO:
PL01
REV:
2