

NOTE
All dimensions must be checked on site.
Do not scale from this drawing.

A		
	Date	Revisions
© copyright		

Client
MR LEWIS JOHN


Job Title
7 BITTERN COURT
NEATH
BRYNCOCH
SA10 7EX

Drawing Title
PROPOSED GROUND FLOOR REAR
EXTENSION AND PROPOSED
FIRST FLOOR EXTENSION
EXISTING AND PROPOSED ROOF
PLANS


Scale
AS SHOWN

Date
Drawn by

Dwg. No.	Rev.
03	

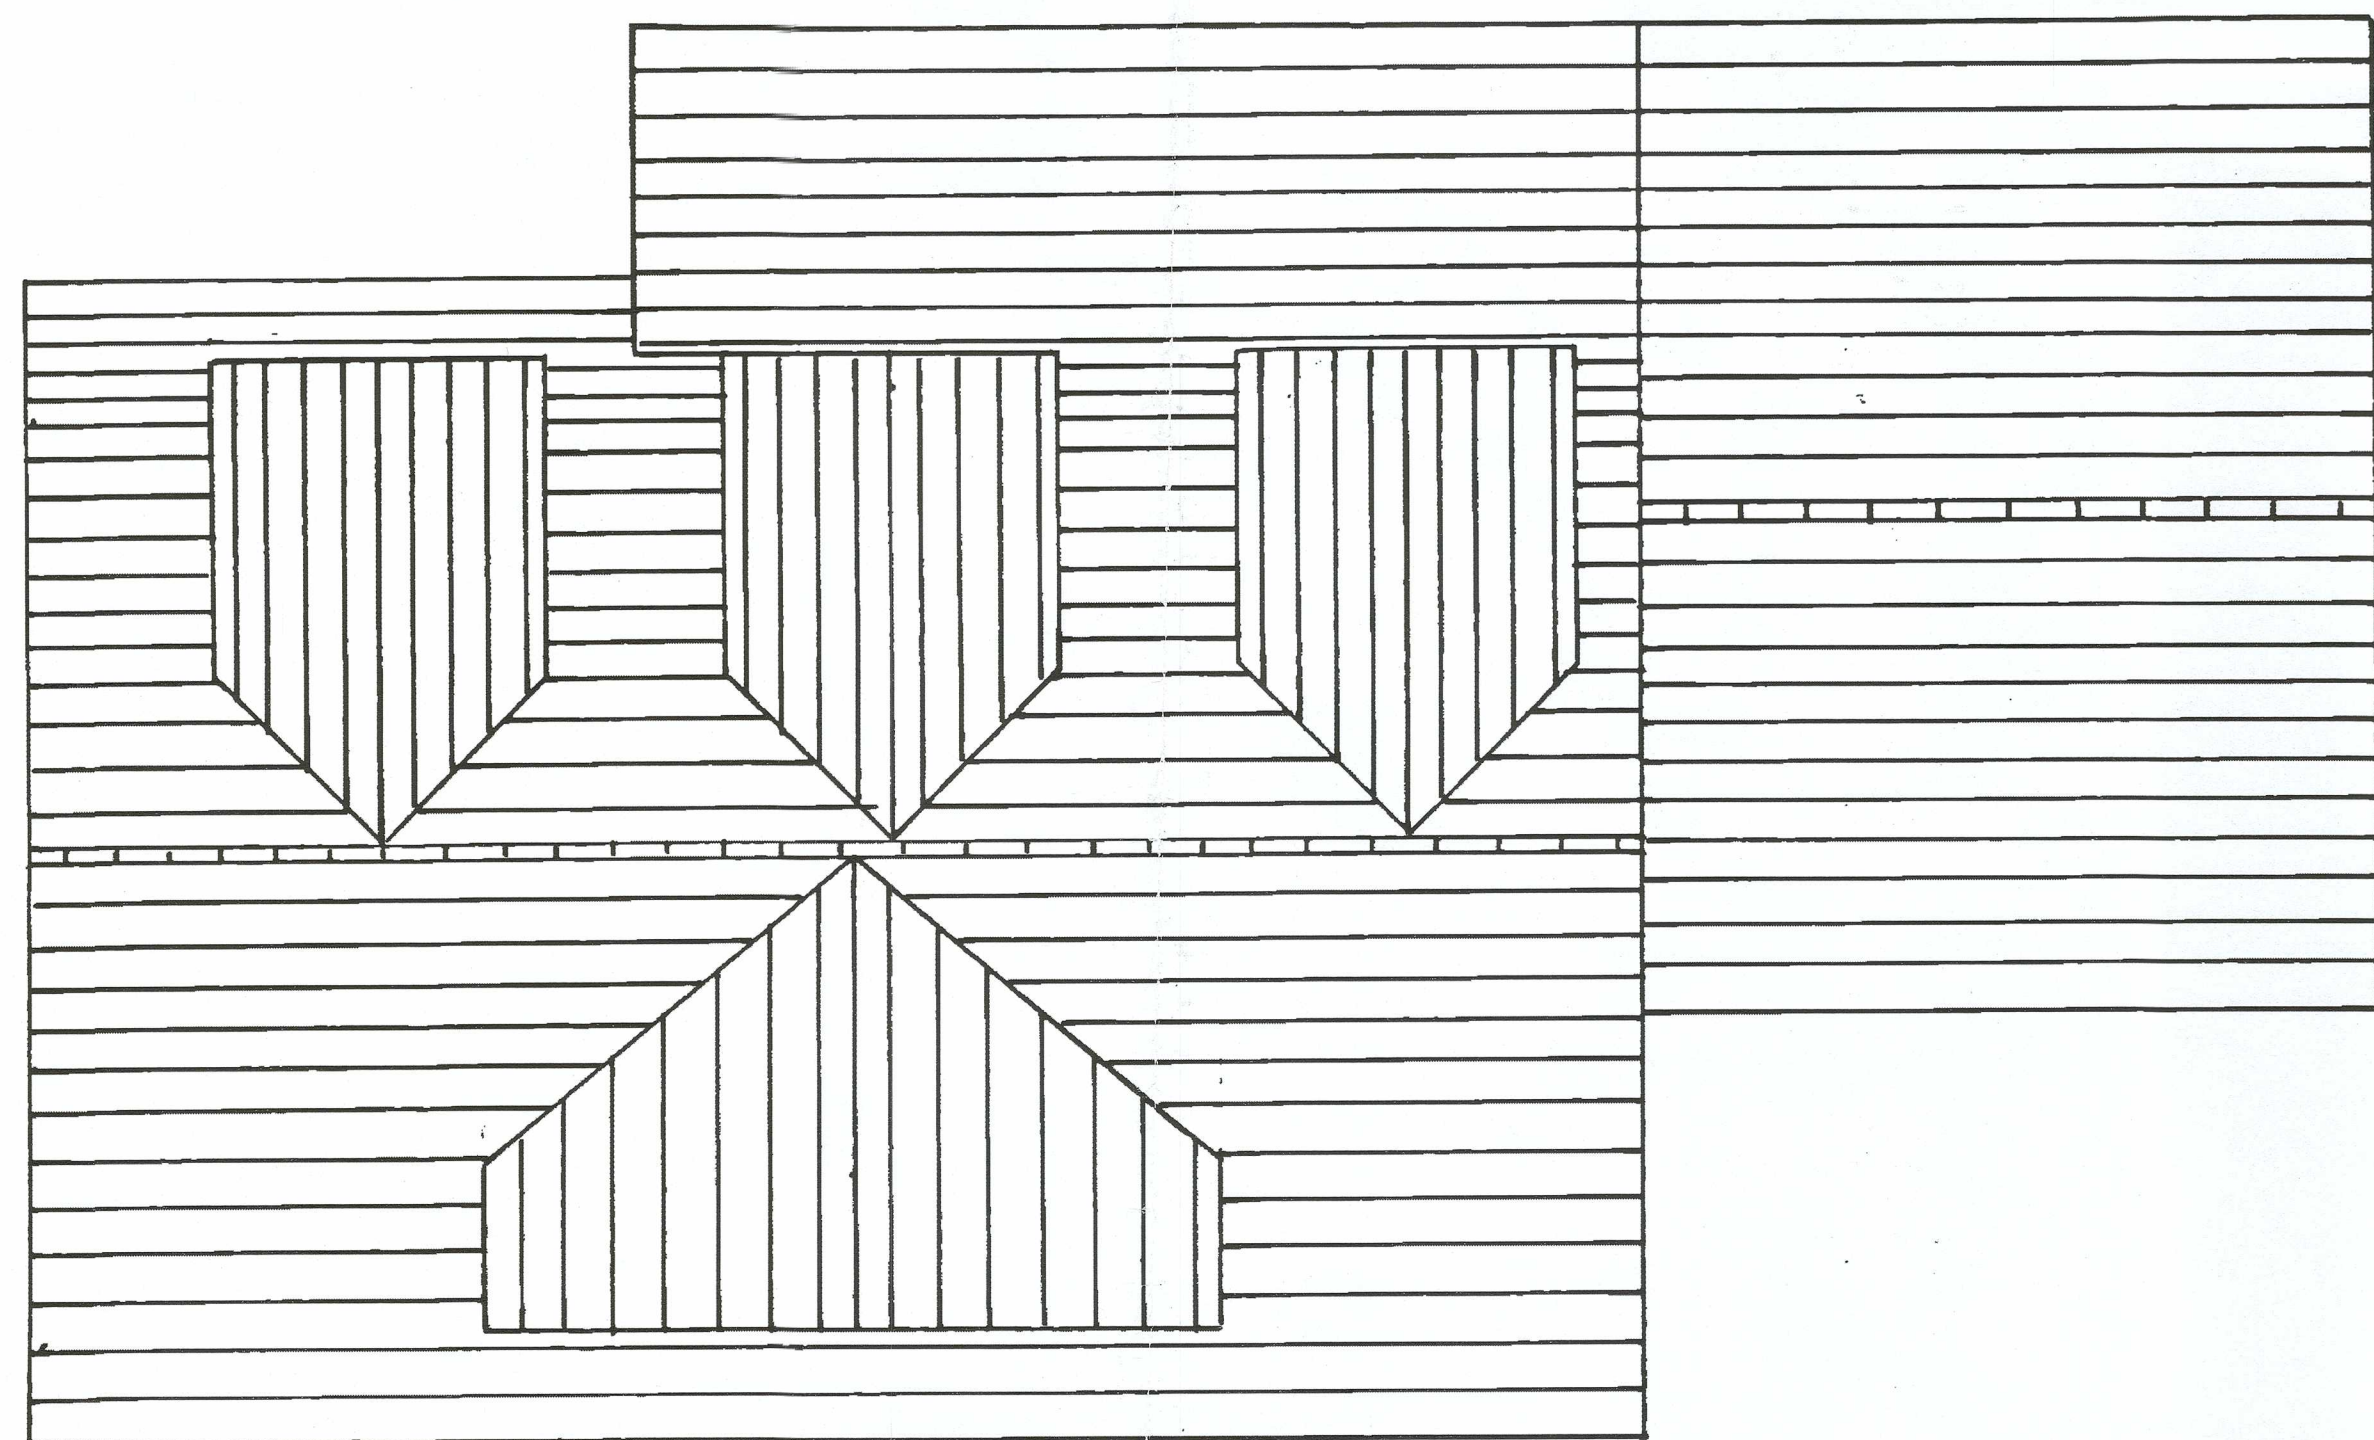

EXISTING ROOF PLAN- SCALE 1:50

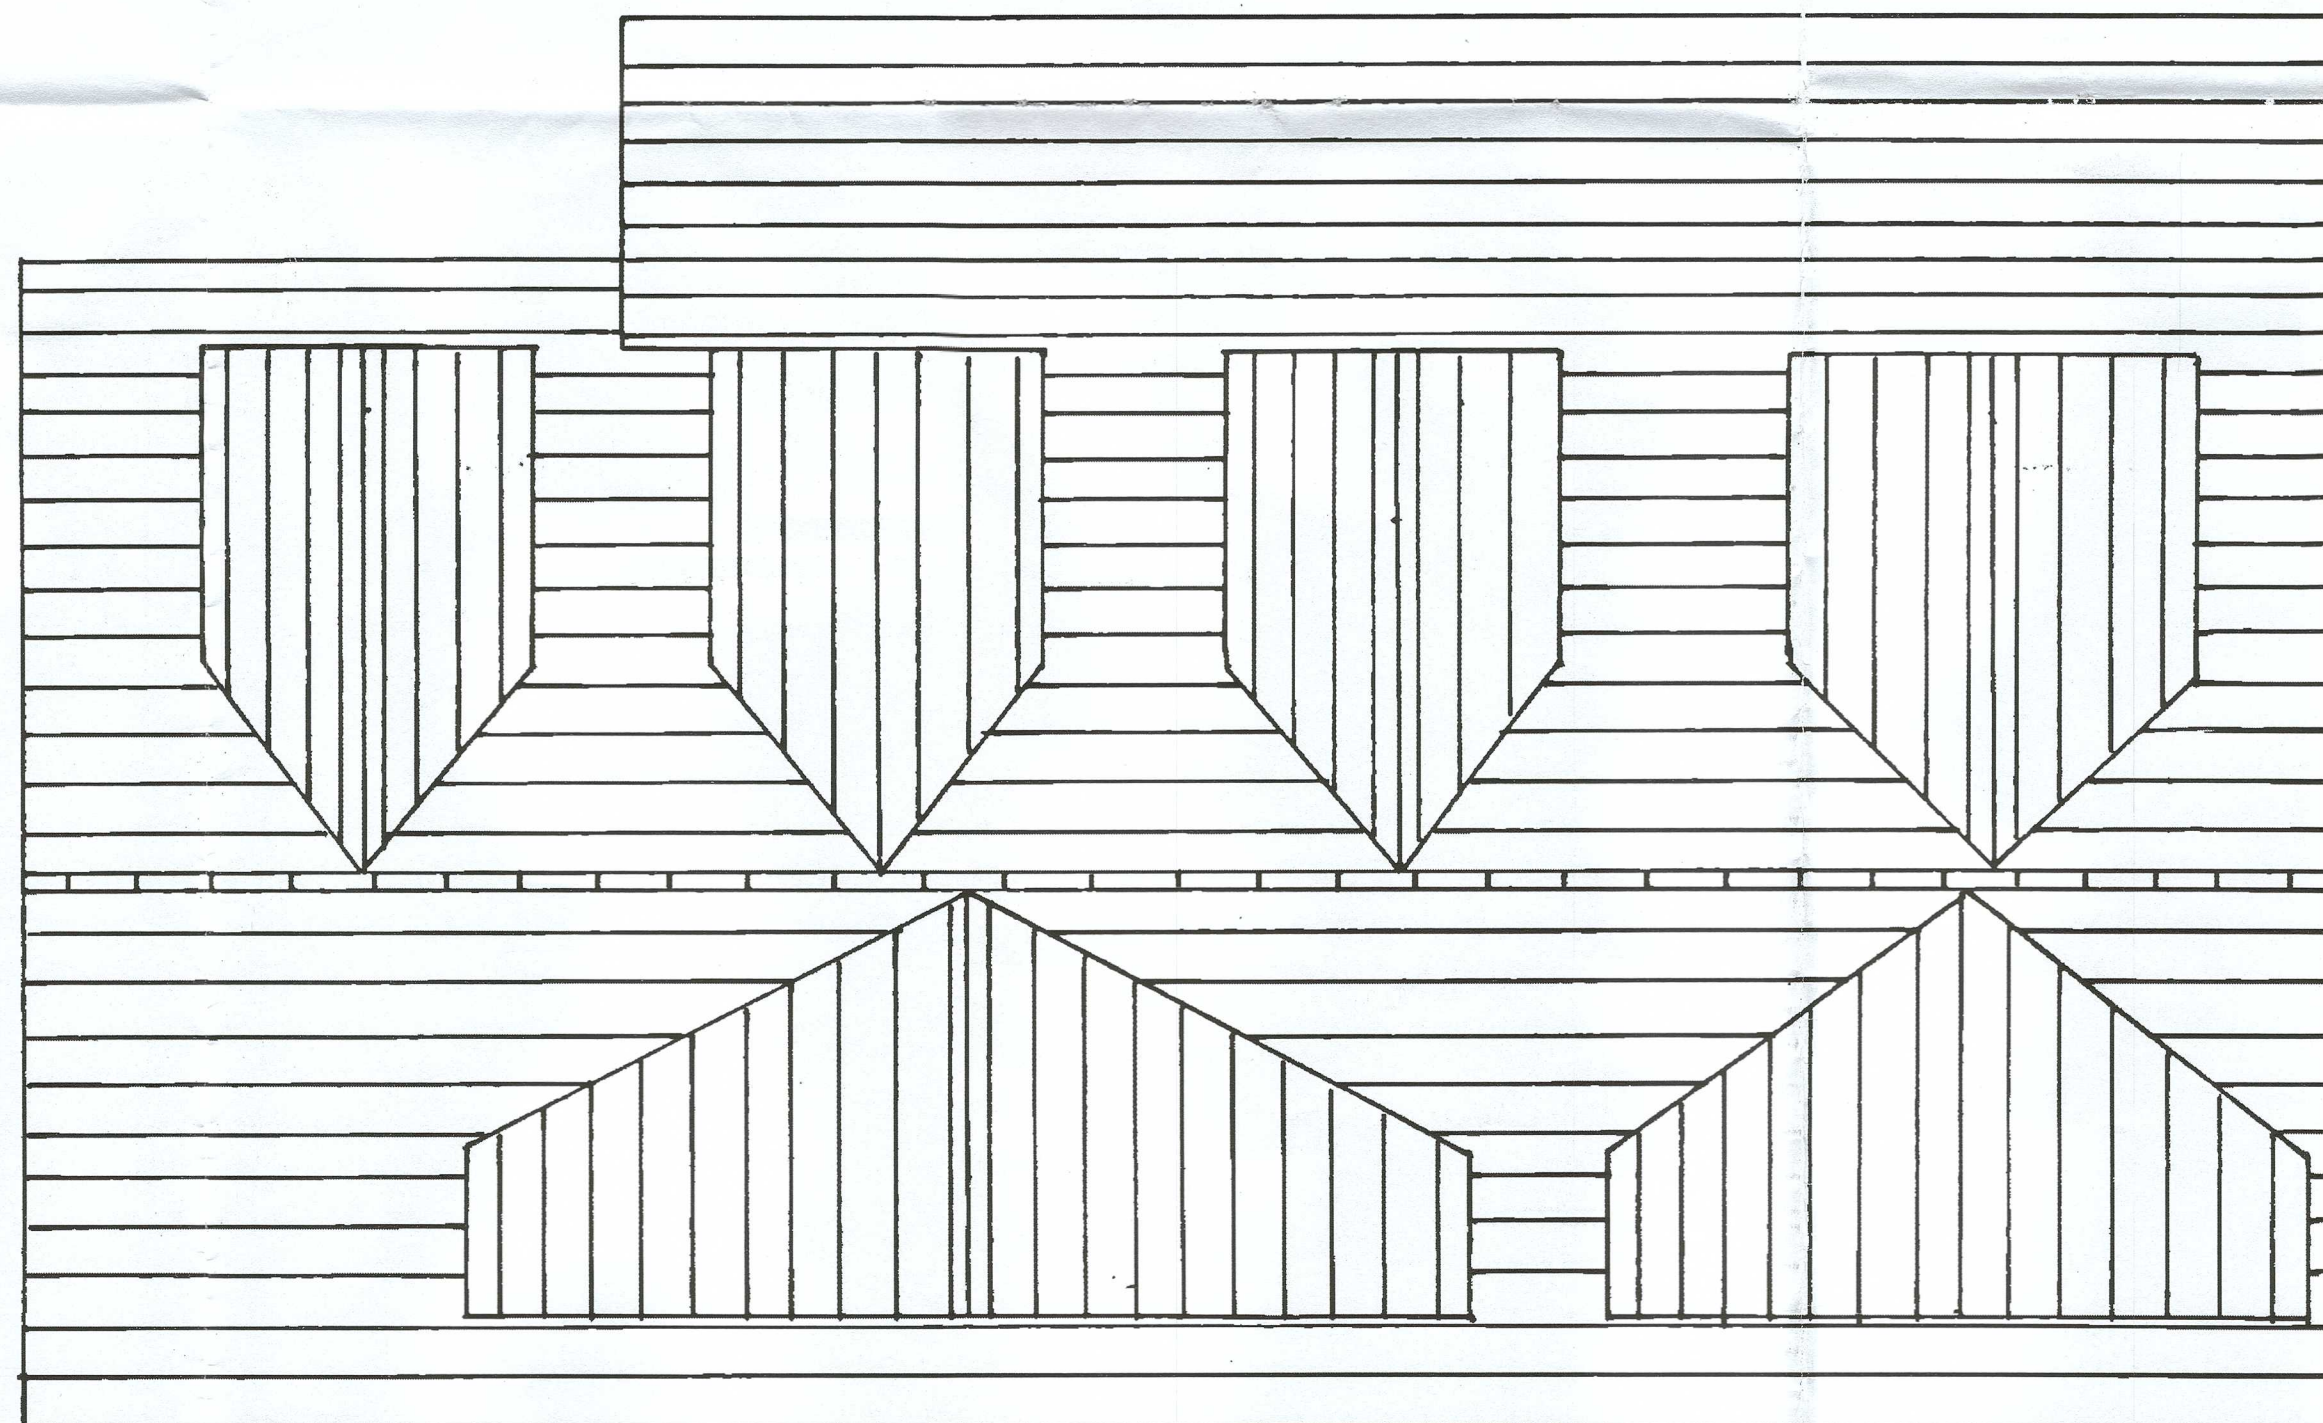

PROPOSED ROOF PLAN- SCALE 1:50