




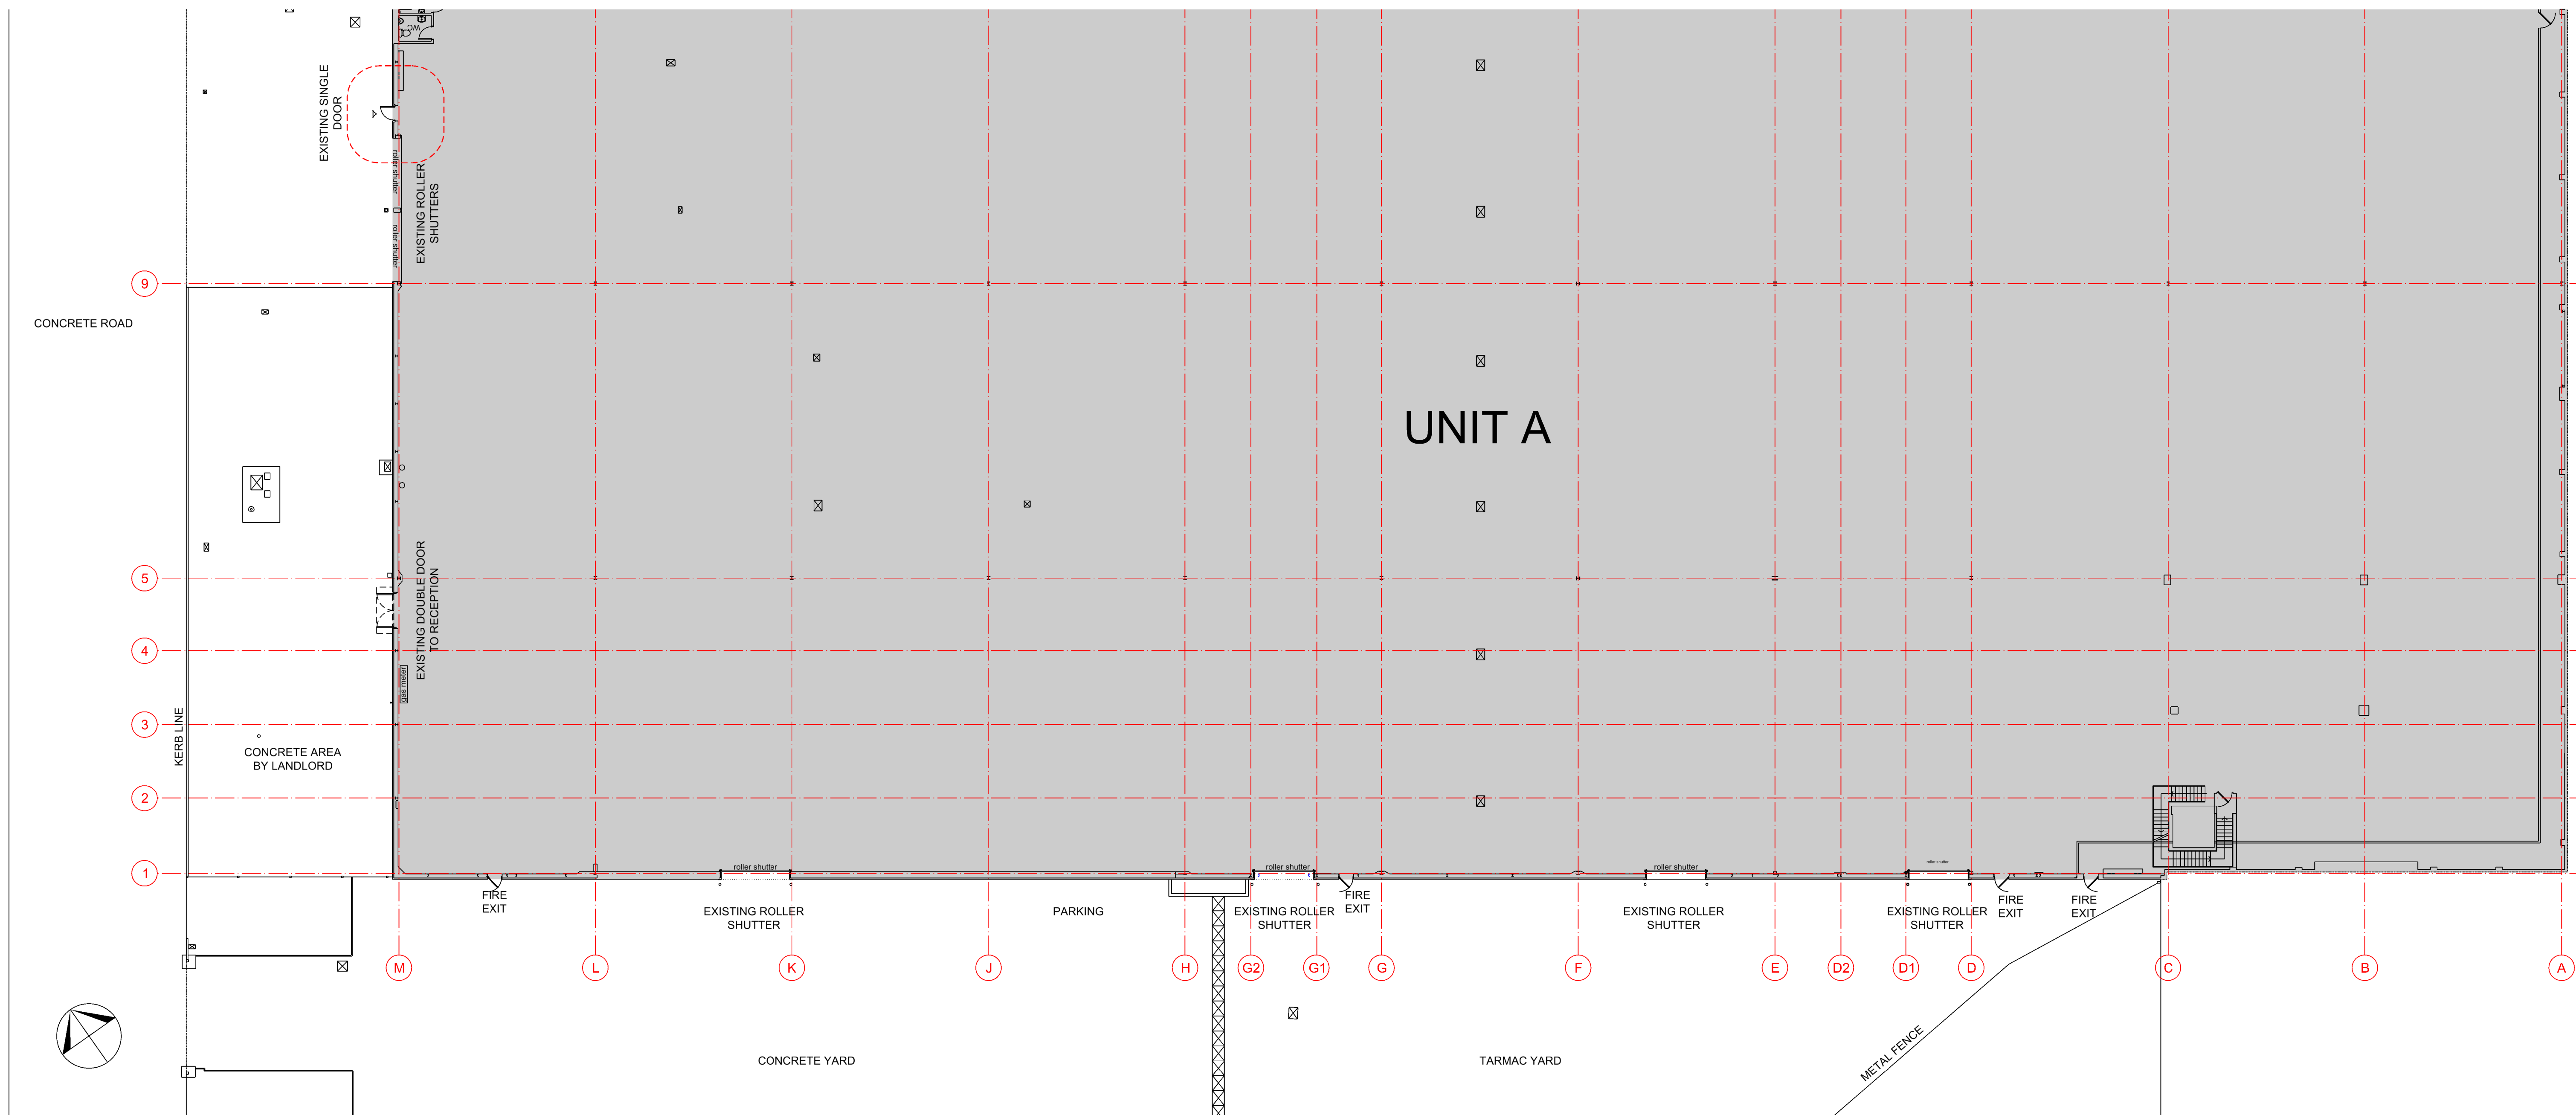

1 PART GROUND FLOOR PLAN - EXISTING

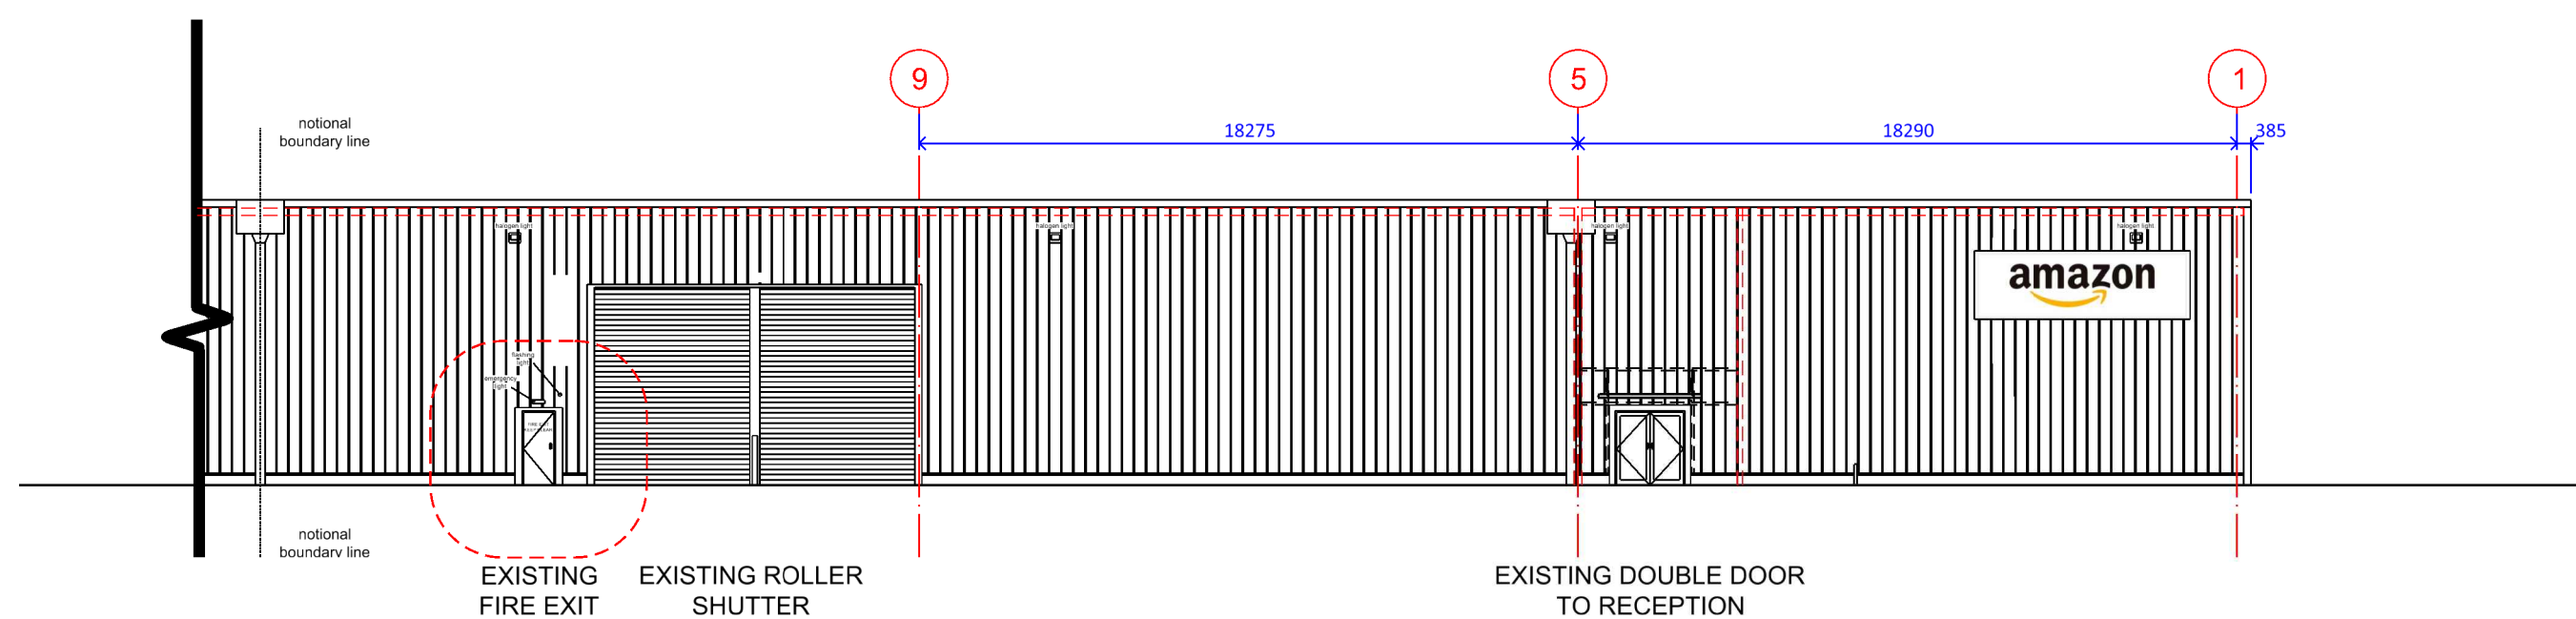

2 PART WEST ELEVATION - EXISTING

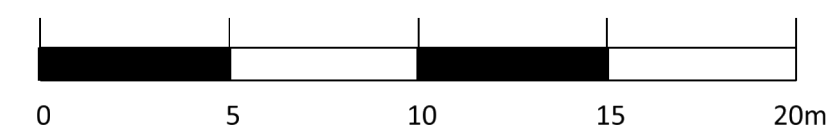

NOTES
Do not scale this drawing -
use figured dimensions only.
All dimensions are to be
checked before implementation.
Any discrepancies are to
be advised immediately.
All information is copyright of
DLA Architects Practice and
may not be used or reproduced
without prior permission.

REVISIONS

AMAZON
UNIT 2A - KENFIG INDUSTRIAL ESTATE, PORT TALBOT
EXISTING PLAN & WEST ELEVATION
DATE: JAN 2021
DRAWING NUMBER: 1445-PL-002
SCALE: 1:200@A1
REVISION: P1
STATUS: PLANNING

DLA ARCHITECTS PRACTICE
INTEGRATED ARCHITECTURE
50 North Thirteenth Street
CENTRAL MILTON KEYNES, MK9 3BP
T: 01908 259719 F: 01908 605747
email: mail@dl-a-architects.com

© DLA ARCHITECTS PRACTICE LTD