



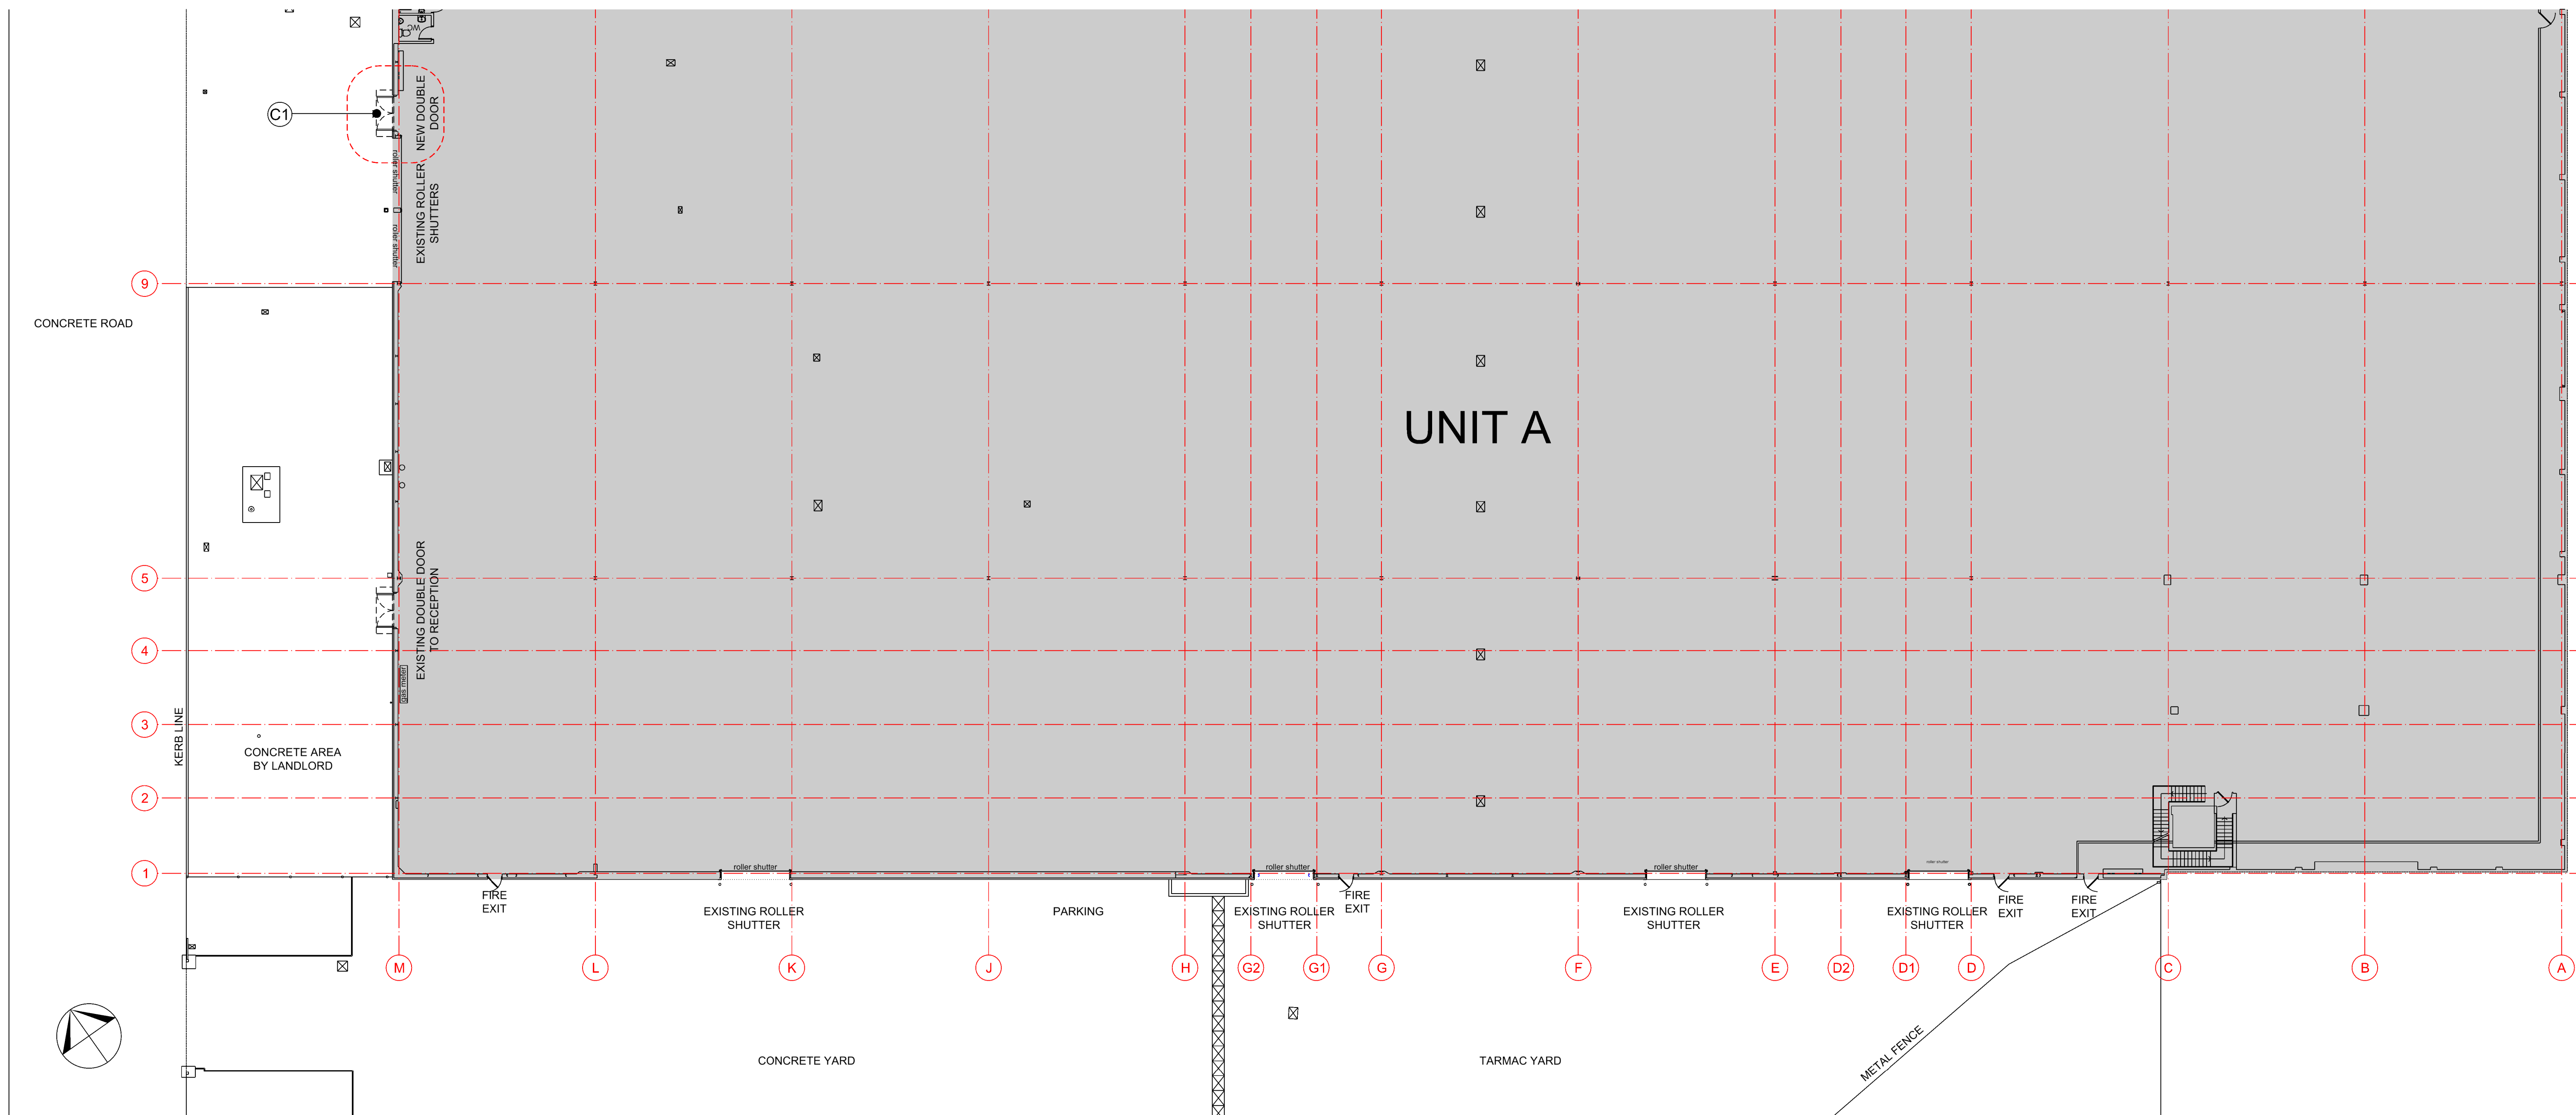


1 PART GROUND FLOOR PLAN

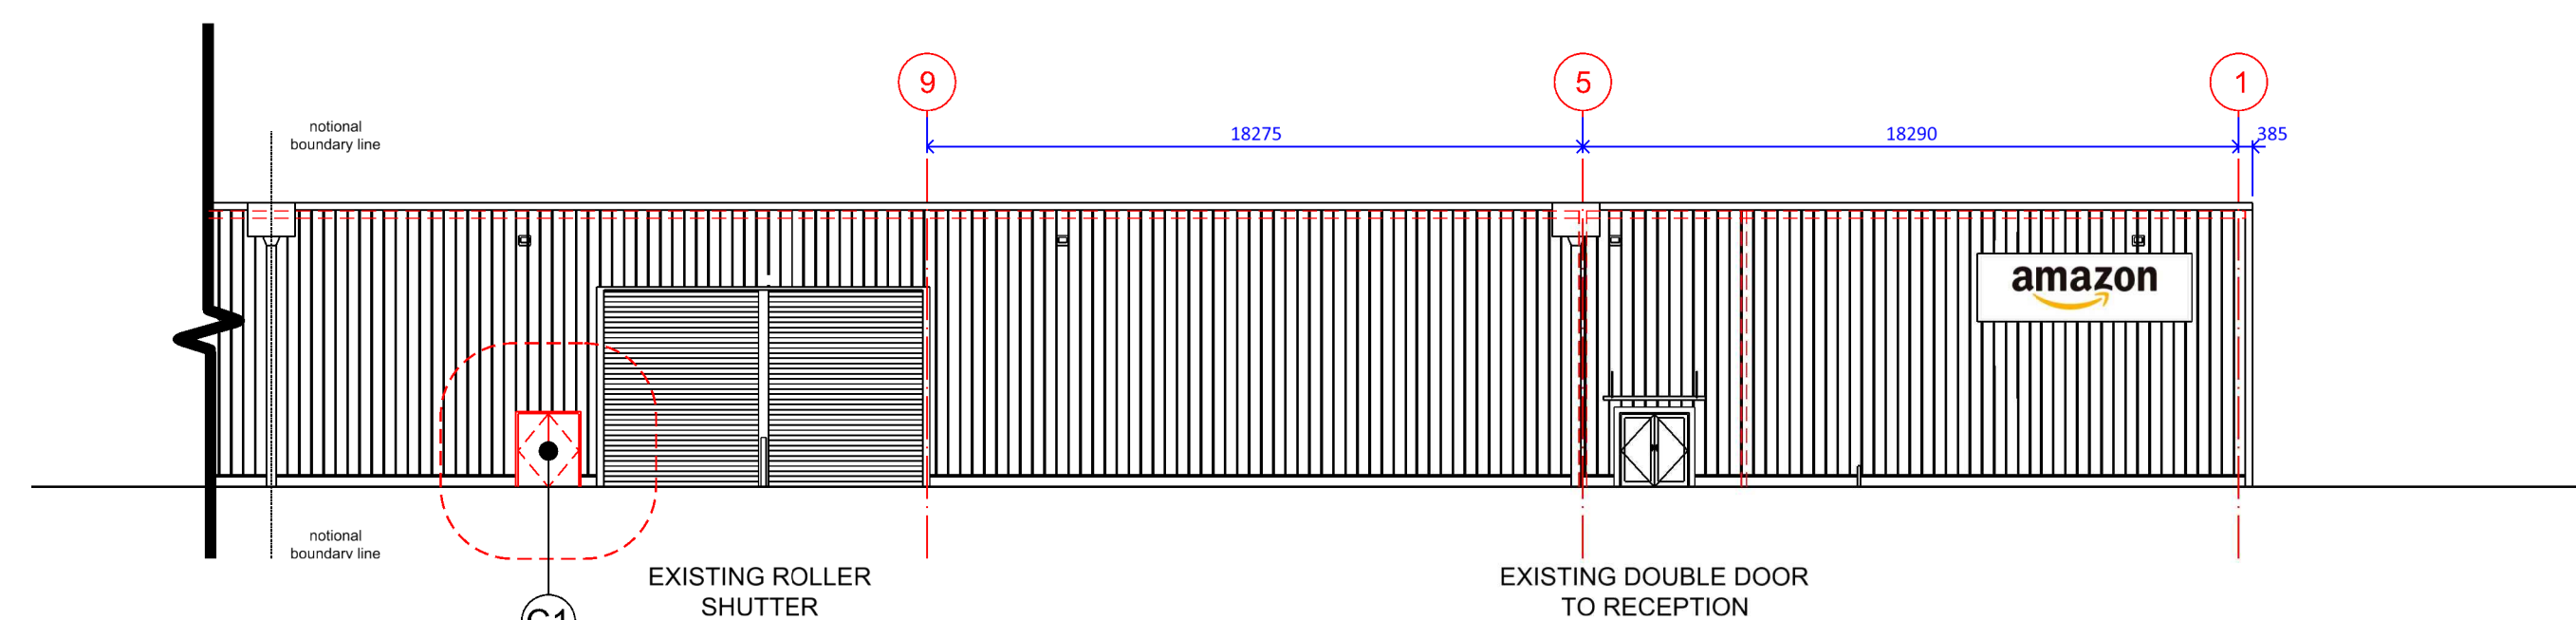

3 PART WEST ELEVATION - PROPOSED

PROPOSED ALTERNATIONS:
C1 NEW DOUBLE LEAF FIRE EXIT DOOR WITH LEVEL THRESHOLD STEELDOOR WITH FINISH TO MATCH EXISTING

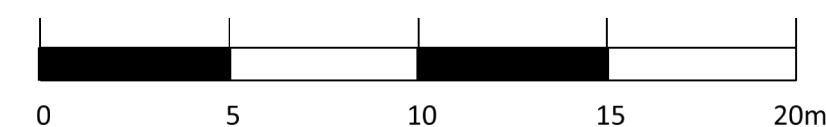

NOTES
Do not scale this drawing - use figured dimensions only. All dimensions are to be checked before implementation. Any discrepancies are to be advised immediately. All information is copyright of DLA Architects Practice and may not be used or reproduced without prior permission.

REVISIONS

AMAZON
UNIT 2A - KENFIG INDUSTRIAL ESTATE, PORT TALBOT
PROPOSED PLAN & WEST ELEVATION
DATE: JAN 2021
DRAWING NUMBER: 1445-PL-003
SCALE: 1:200@A1
REVISION: P1
STATUS: PLANNING

DLA ARCHITECTS PRACTICE
INTEGRATED ARCHITECTURE
50 North Thirteenth Street
CENTRAL MILTON KEYNES, MK9 3BP
T: 01908 259719 F: 01908 605747
email: mail@dl-a-architects.com

© DLA ARCHITECTS PRACTICE LTD