



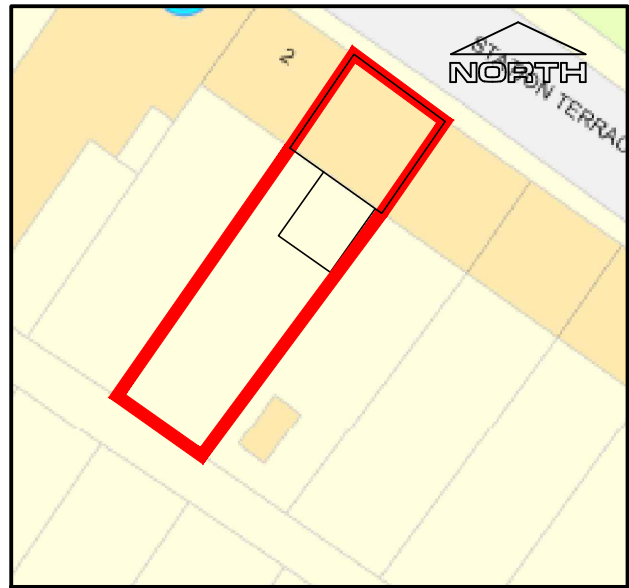


Site Location Plan - 1:1250



Site Plan - 1:500

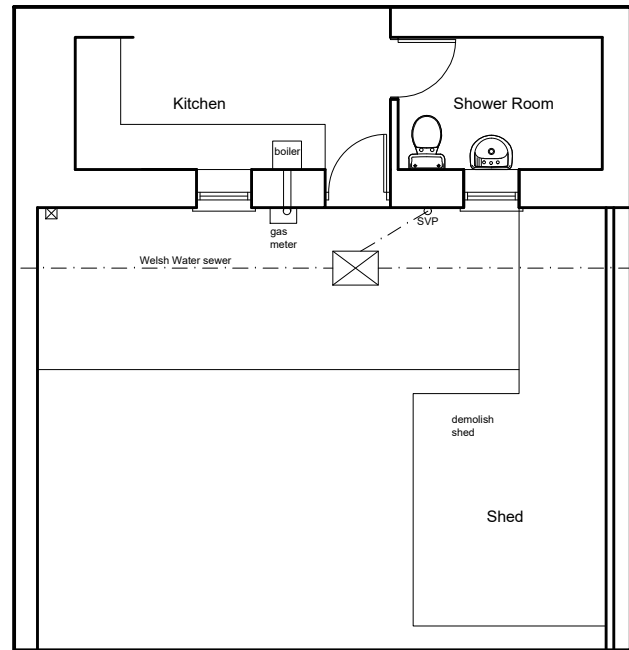

Existing Plan - 1:100

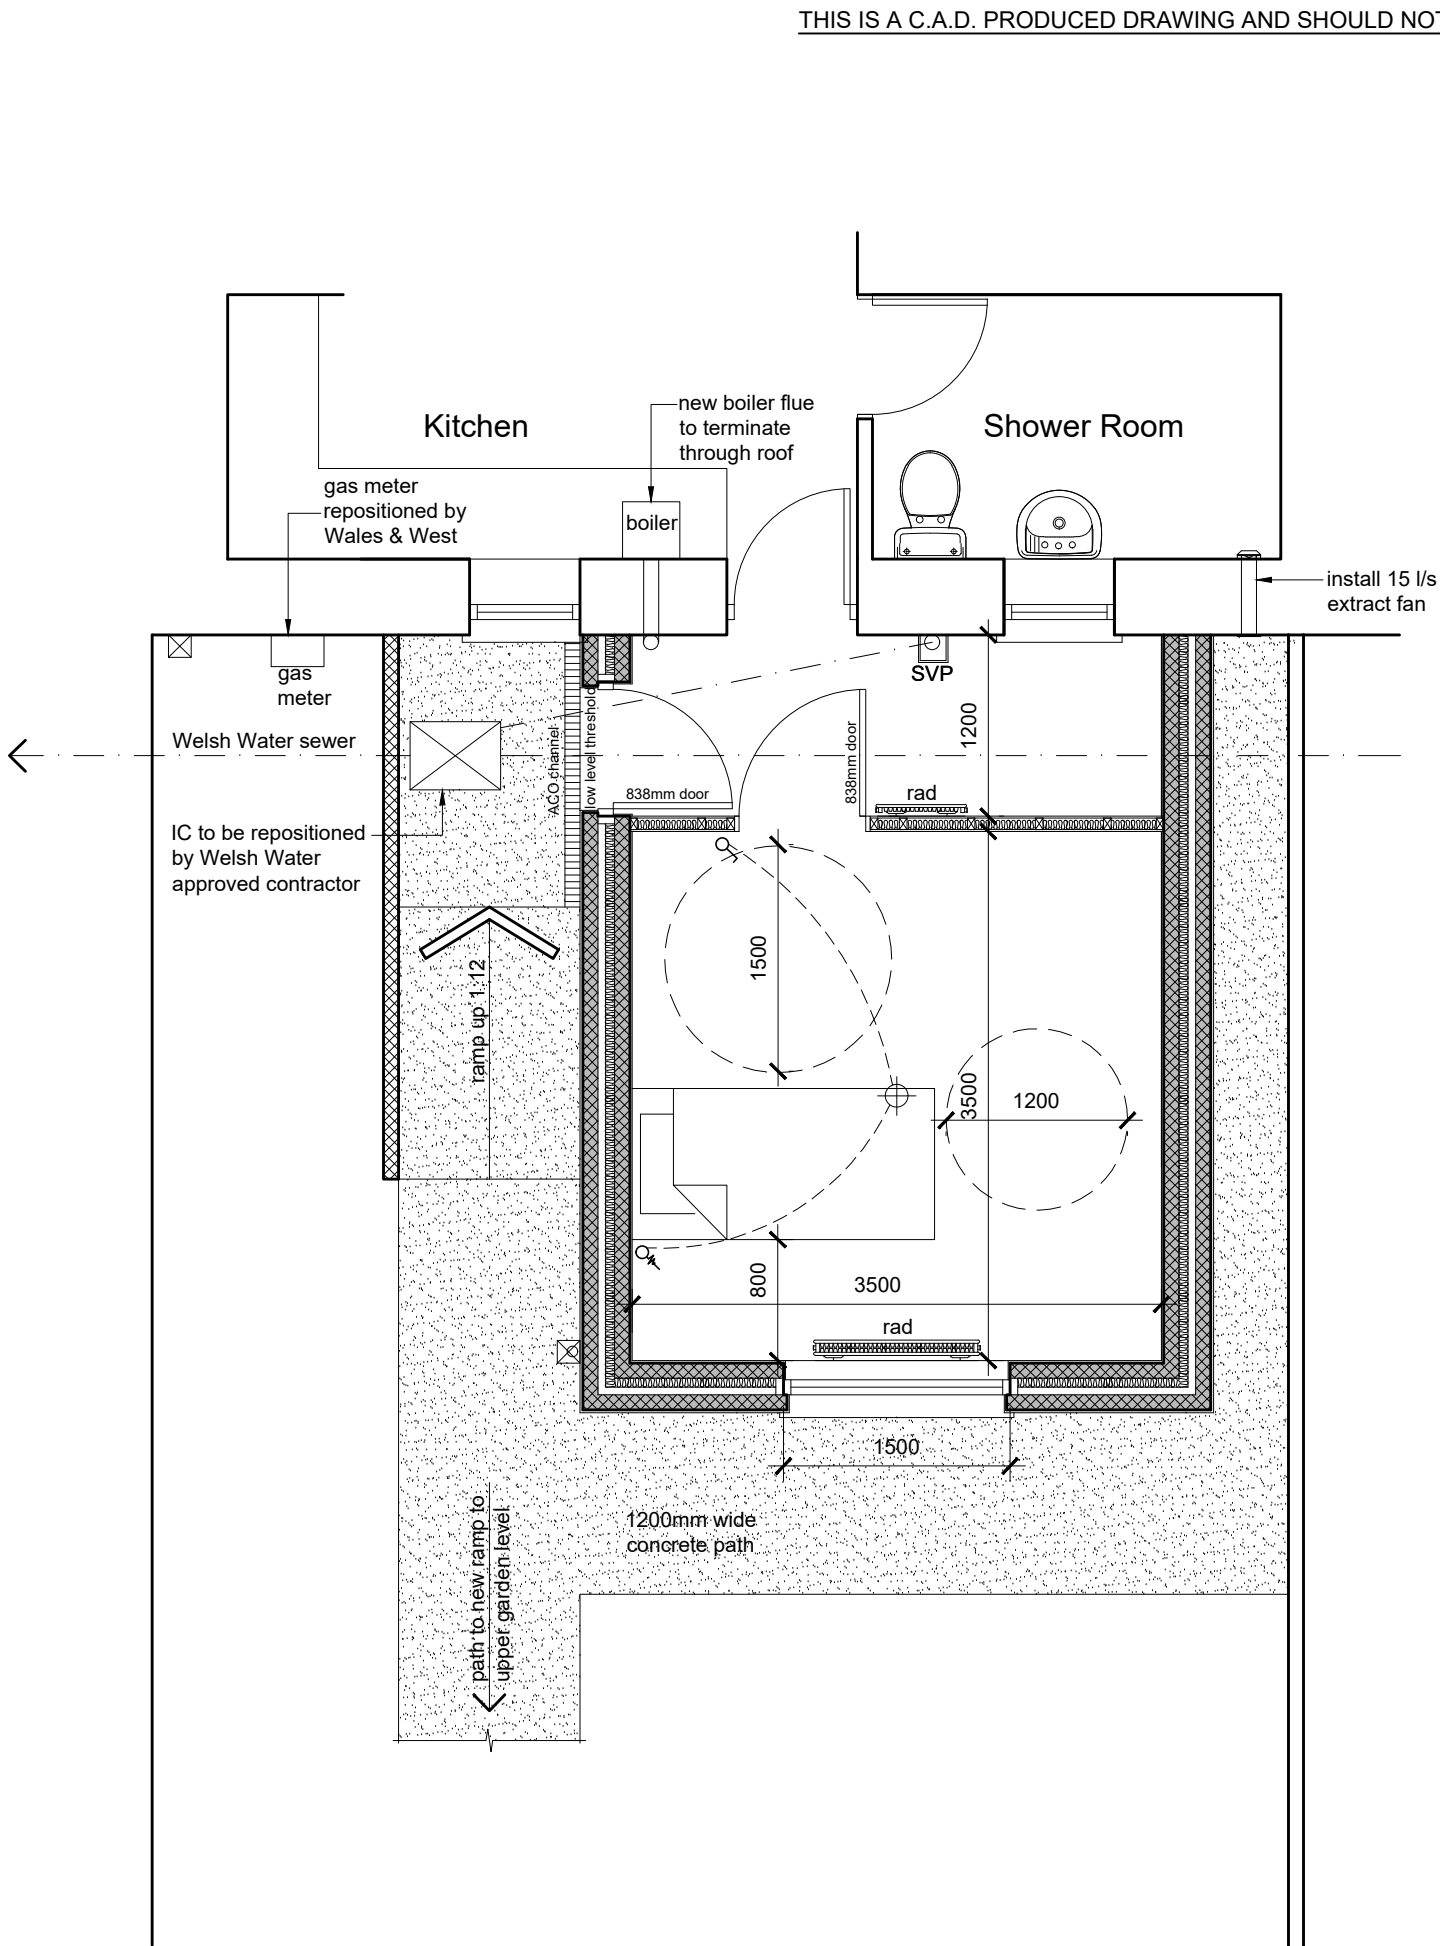

Proposed Plan - 1:50

THIS IS A C.A.D. PRODUCED DRAWING AND SHOULD NOT BE AMENDED BY HAND.

NOTES

- 1 All dimensions in millimetres unless otherwise stated.
- 2 Do not scale off drawing. All dimensions to be checked on site.

Rev	Details	Dr	Date

Cyngor Castell-nedd Port Talbot
Neath Port Talbot Council

Cyngor Castell-nedd Port Talbot
Neath Port Talbot Council
Social Services, Health and Housing
Housing Renewal and Adaptations Service
Civic Centre
Neath
SA11 3QZ

Project
4 Station Terrace
Seven Sisters
Neath
Bedroom Extension
Existing, Proposed & Location Plans

Drawn	IG	Checked		Approved	
Date	2.2.21	Date		Date	
Scales	as shown				

Drawing No. DFG5009/01