


Superseded


Architectural Services	PG	Proposed 2 storey extension to side & rear of dwelling	Proposed Supporting Details	96 Albion Road, Baglan.	Client
Rev 3	DA/2020/05	1:100 @ A3	Checked	Mr. D. Anthony.	Drawn SLF
		AutoCAD			
		Scale	Date	Project Title	Drawing Title
		1:100 @ A3	January 2021	Proposed 2 storey extension to side & rear of dwelling	Proposed Supporting Details




Existing Left Side Elevation image.

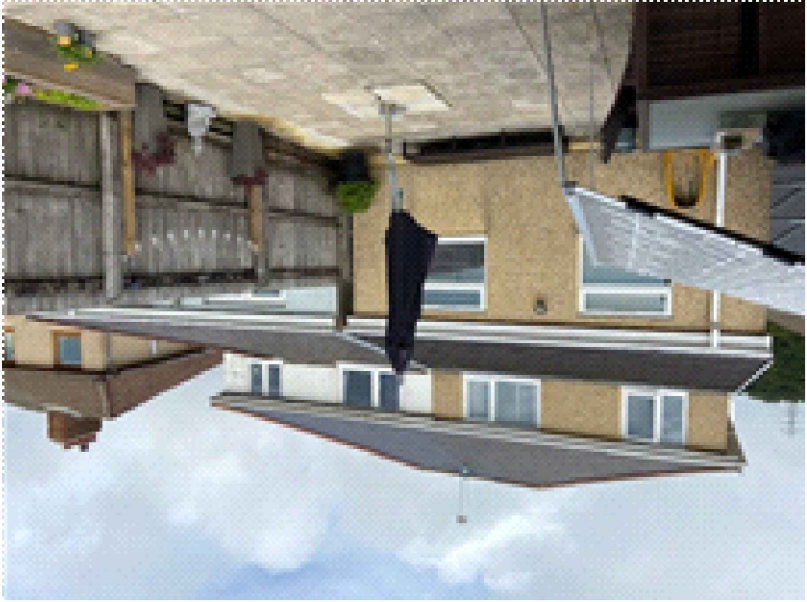


Existing image of rear elevation showing neighboring property.

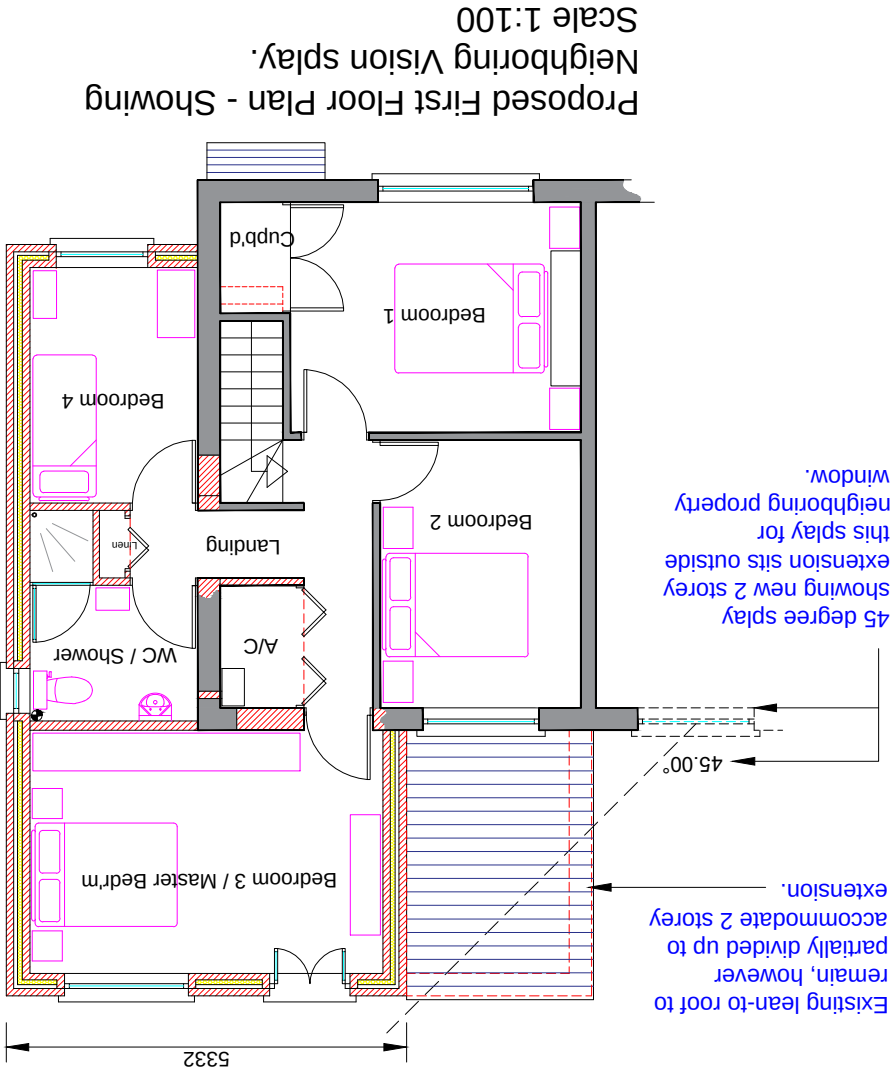

Proposed First Floor Plan - Showing Neighboring Vision Splay. Scale 1:100

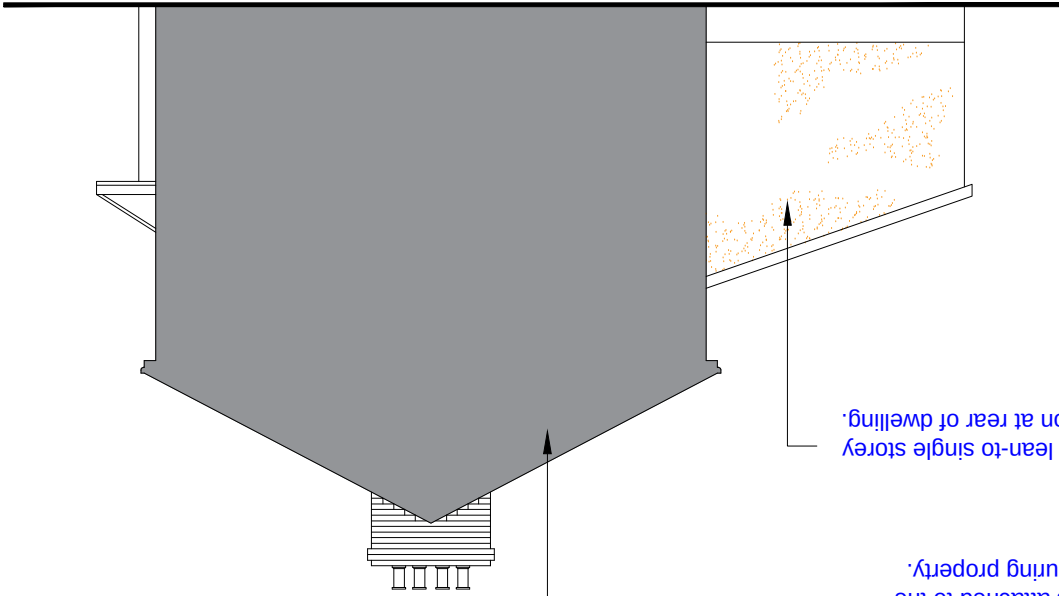

Existing Left Side Elevation. Scale 1:100

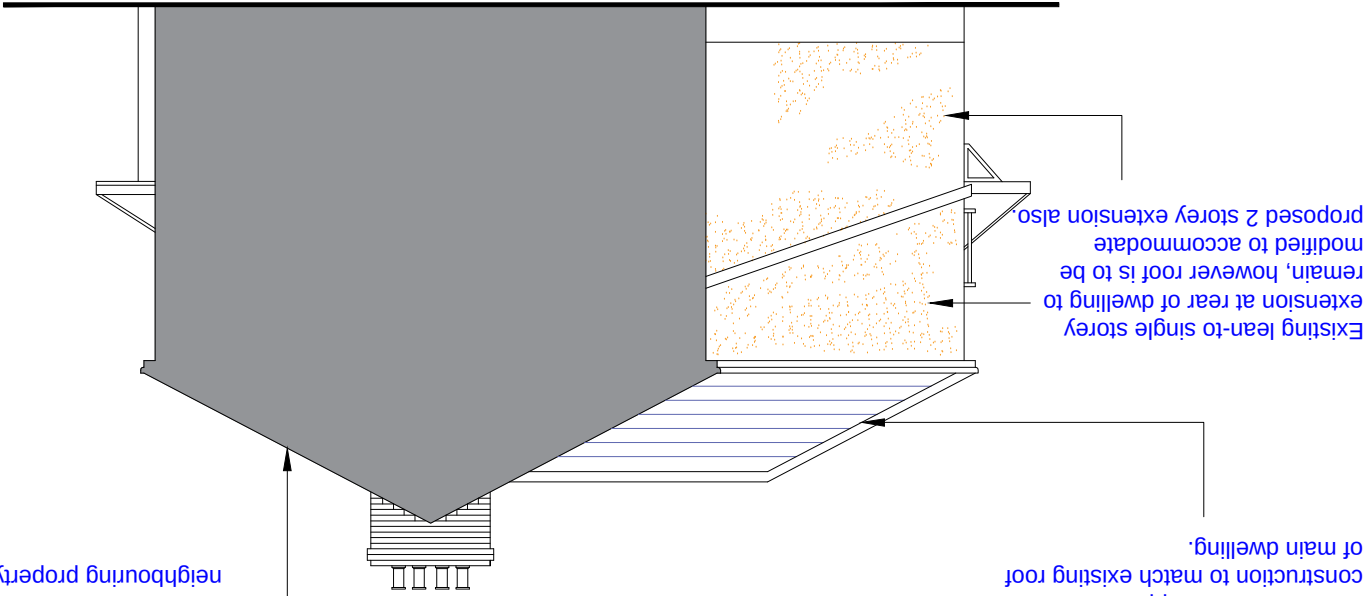

Proposed Left Side Elevation. Scale 1:100

The concerned property is of a Semi-detached dwelling. Therefore the area shown shaded is the attached section of the property which is attached to the neighbouring property.

Proposed roof sat over 2 storey extension is of a hipped construction to match existing roof of main dwelling.

Existing lean-to single storey extension at rear of dwelling to remain, however roof is to be modified to accommodate proposed 2 storey extension also

The concerned property is of a Semi-detached dwelling. Therefore the area shown shaded is the attached section of the property which is attached to the neighbouring property.

Existing lean-to single storey extension at rear of dwelling.