


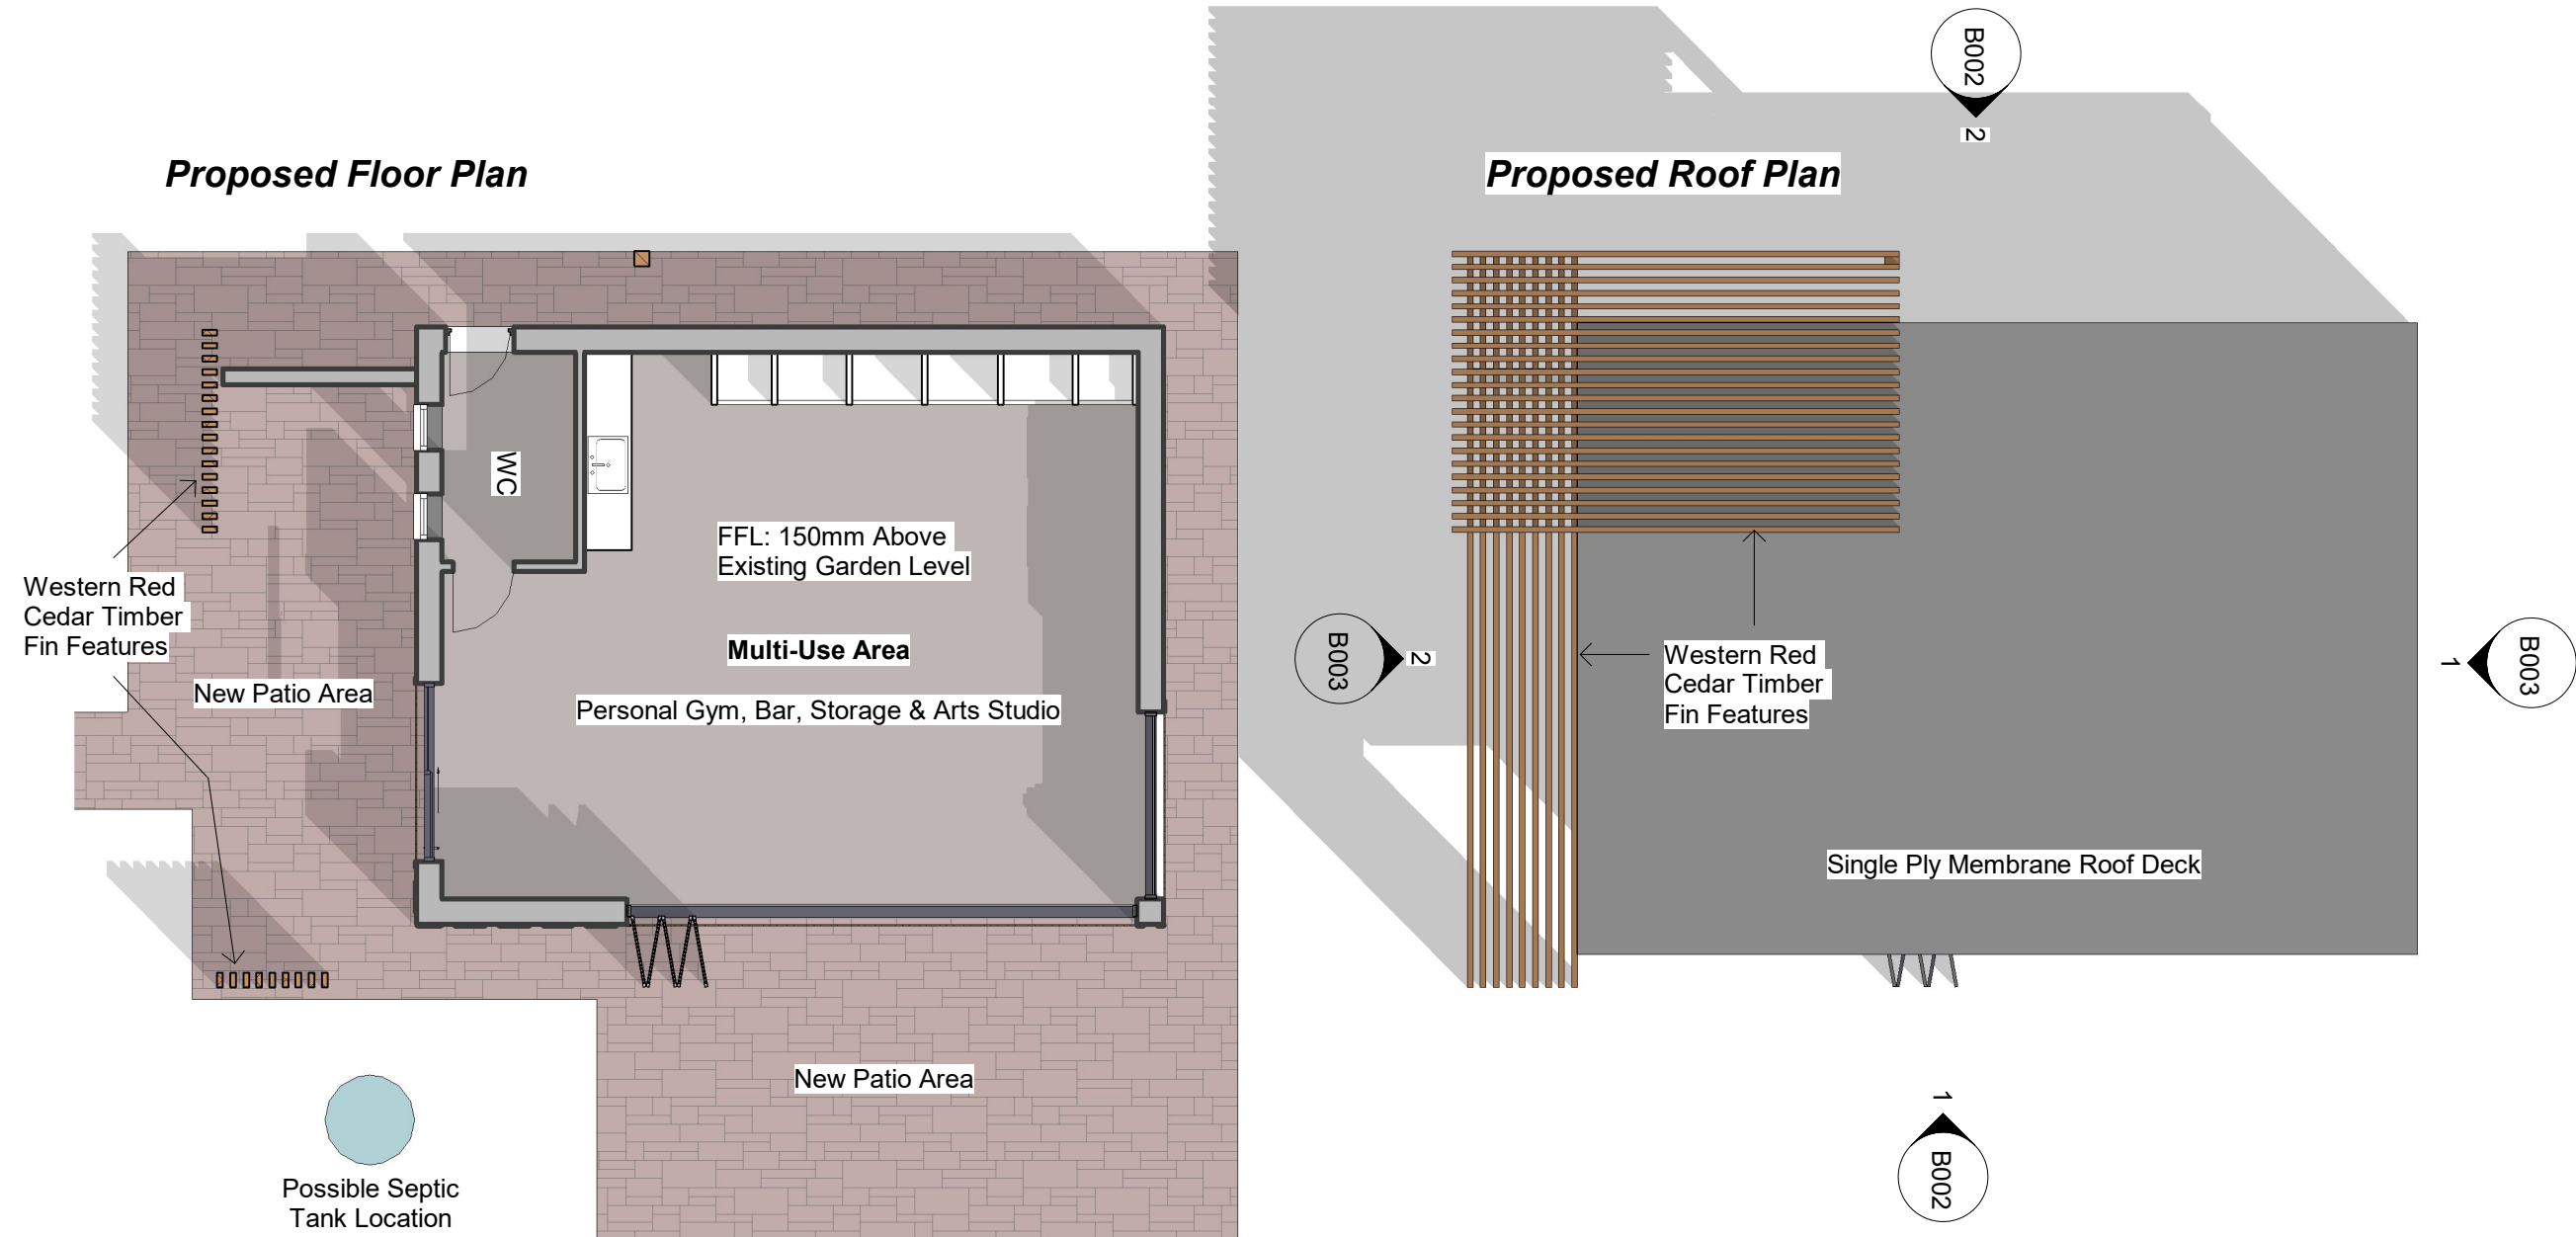

NOTES:



DRAWING STATUS

Planning

PROJECT

Studio Garden, 11 St David's Park,
Margam

TITLE

Proposed Plans

CLIENT

Mr & Mrs S Fitzgerald

DRAWN BY

Gareth Owen

DATE

27.01.21

SCALE (@A3)

1 : 100

PROJECT NO.


GOCD SSF01

DRAWING NO.


B001

REV

P1

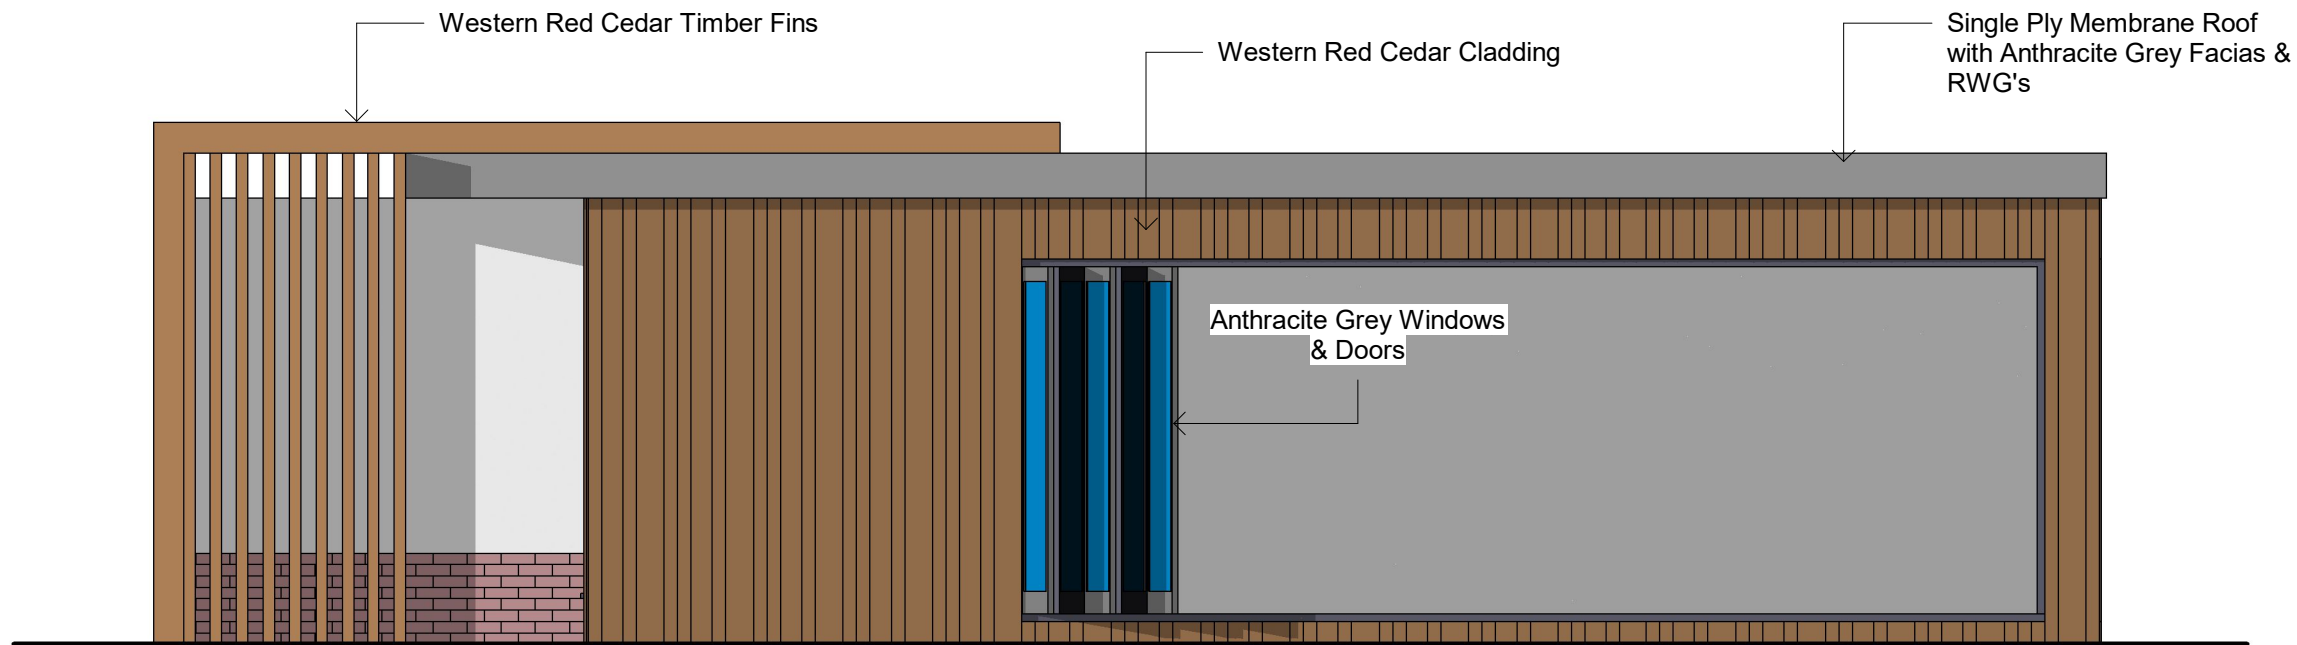

1 Proposed Front Elevation
1 : 50

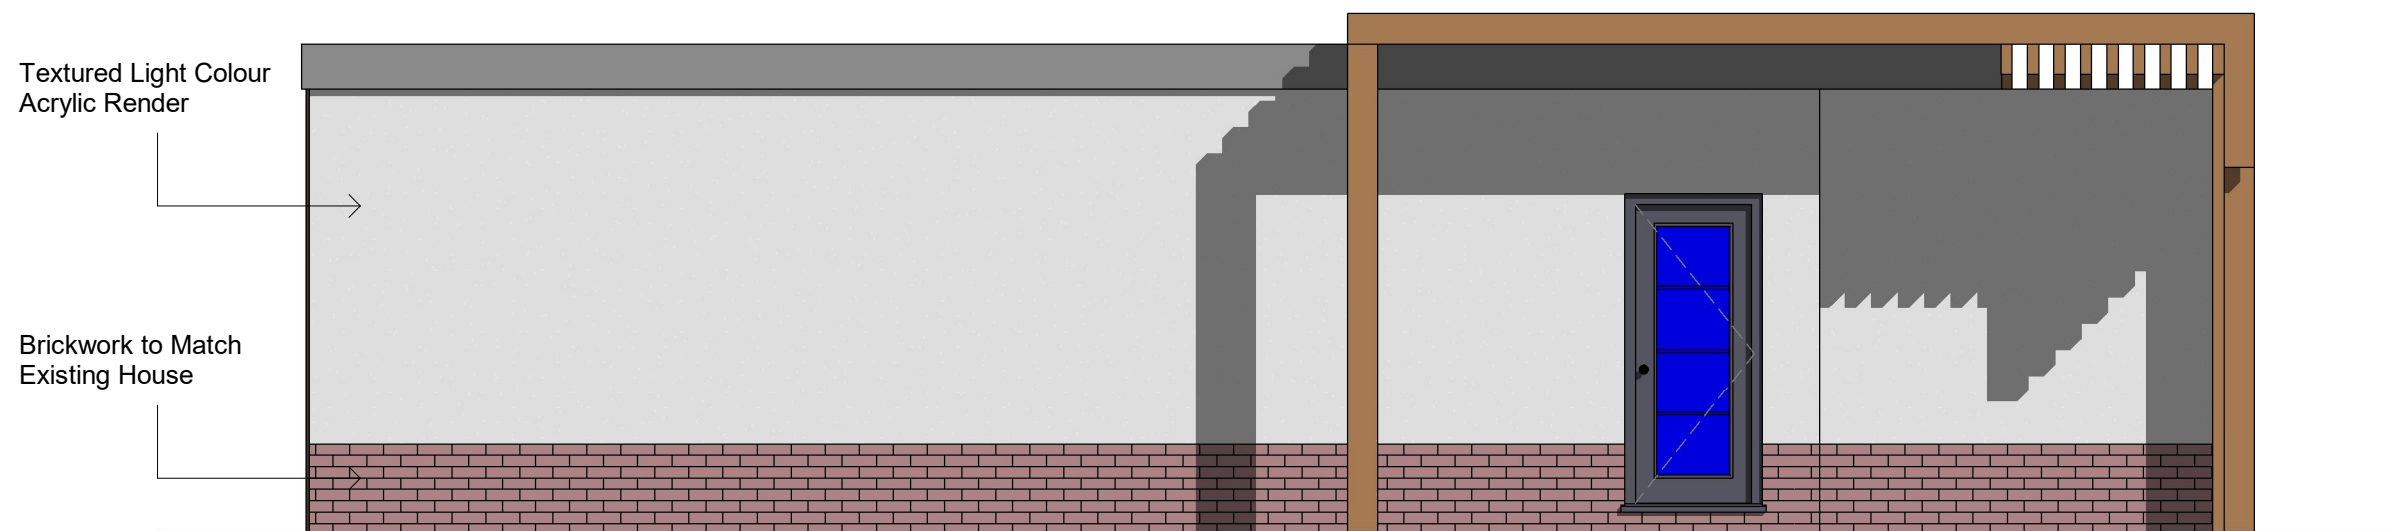

2 Proposed Rear Elevation
1 : 50

NOTES:



DRAWING STATUS

Planning

PROJECT

Studio Garden, 11 St David's Park,
Margam

TITLE

Proposed Front & Rear Elevations

CLIENT

Mr & Mrs S Fitzgerald

DRAWN BY
Gareth Owen

DATE
27.01.21


SCALE (@A3)
1 : 50

PROJECT NO.
GOCD SSF01


DRAWING NO.
B002

REV
P1


GO CONCEPT DESIGNS LTD, 9 DARWIN RD, PORT TALBOT, SA12 6BT
gareth@goconceptdesigns.co.uk adriana@goconceptdesigns.co.uk

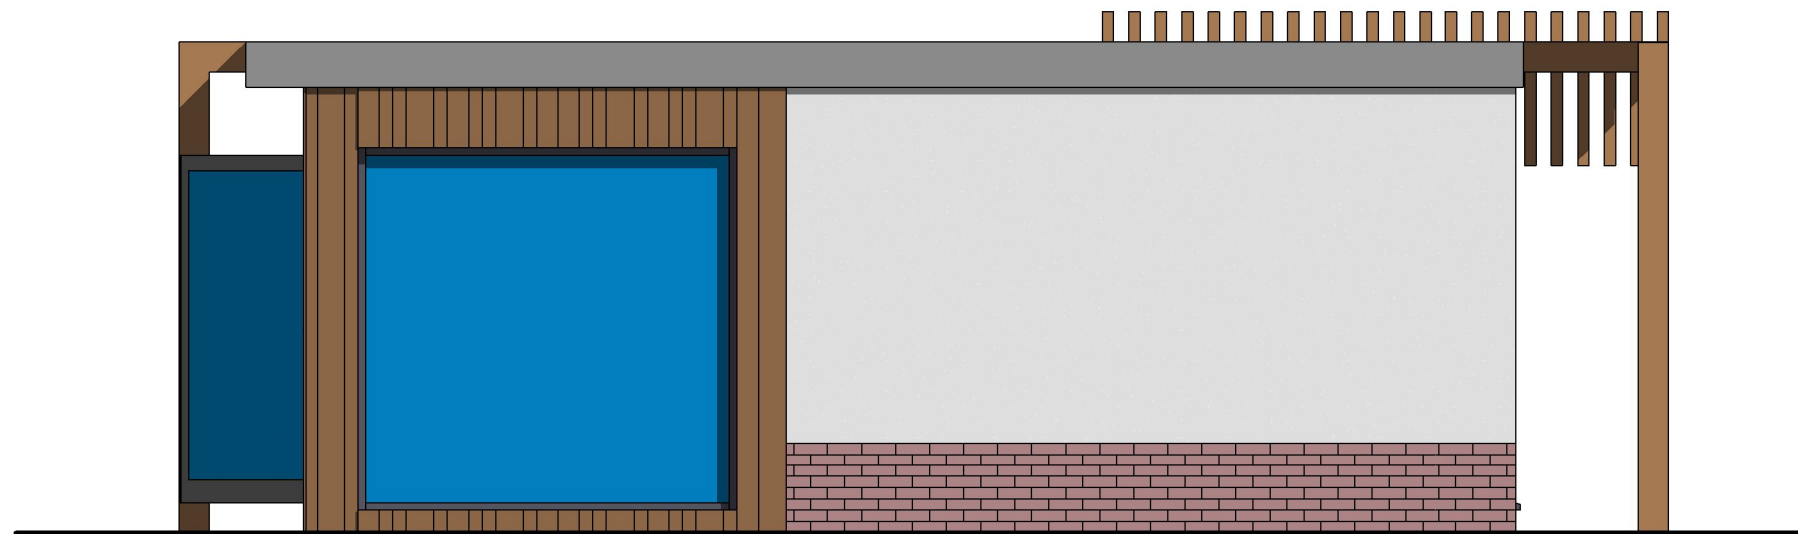

1 Proposed Right Elevation
1 : 50

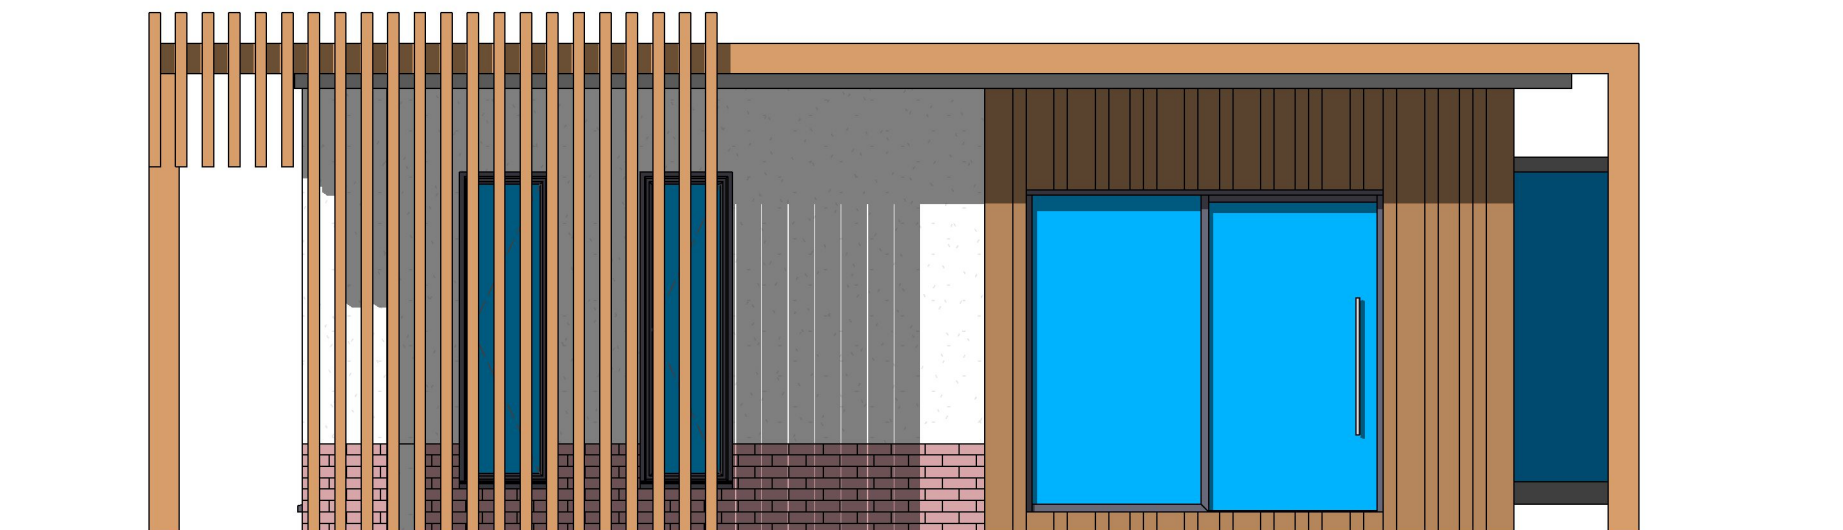

2 Proposed Left Elevation
1 : 50

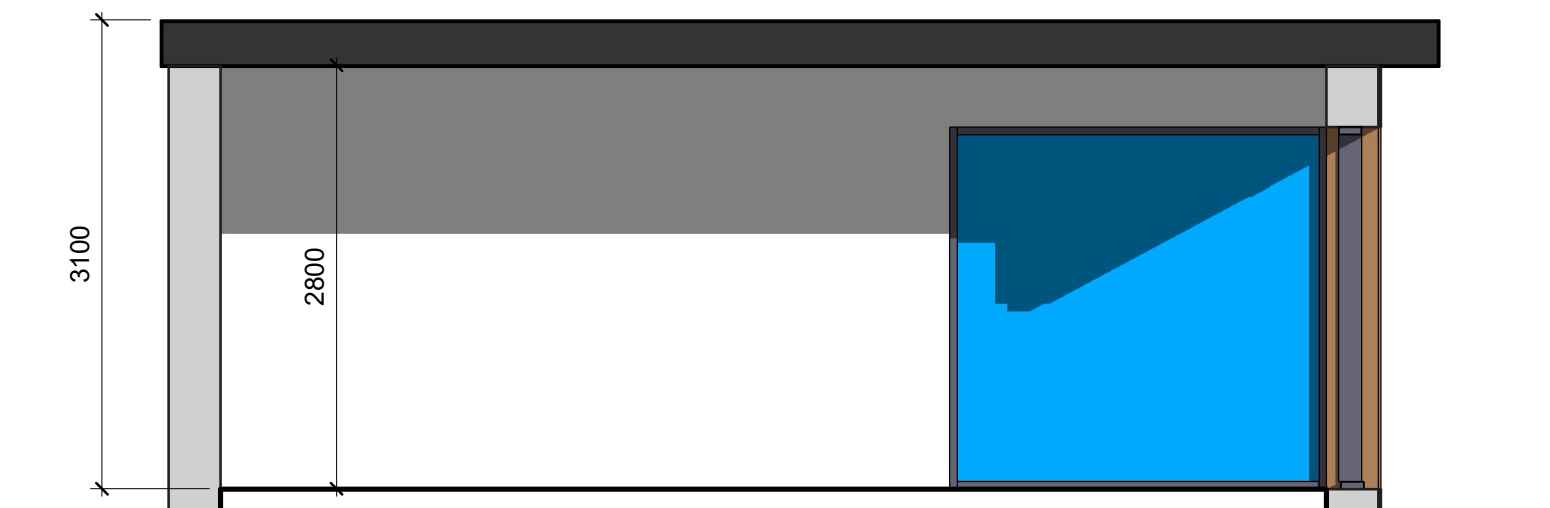

3 Section 1
1 : 50

NOTES:



DRAWING STATUS

Planning

PROJECT

Studio Garden, 11 St David's Park,
Margam

TITLE

Proposed Right, Left Elevations &
Section

CLIENT

Mr & Mrs S Fitzgerald

DRAWN BY
Gareth Owen

DATE
27.01.21


SCALE (@A3)
1 : 50

PROJECT NO.
GOCD SSF01

DRAWING NO.
B003

REV
P1

GO CONCEPT DESIGNS LTD, 9 DARWIN RD, PORT TALBOT, SA12 6BT
gareth@goconceptdesigns.co.uk adriana@goconceptdesigns.co.uk

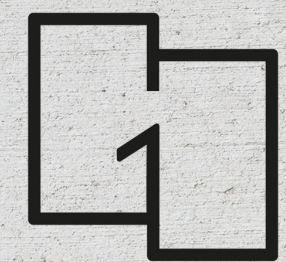

CONCEPT DESIGNS

DRAWING STATUS

Planning

PROJECT

Studio Garden, 11 St David's Park,
Margam

TITLE

External Sketch

CLIENT

Mr & Mrs S Fitzgerald

DRAWN BY

Gareth Owen

DATE

27.01.21

SCALE (@A1)

PROJECT NO.

GOOD SSF01

DRAWING NO.

REV

P1

B004

GARETH OWEN CONCEPT DESIGNS LTD
gareth@owenconceptdesigns.co.uk 01453 600000