




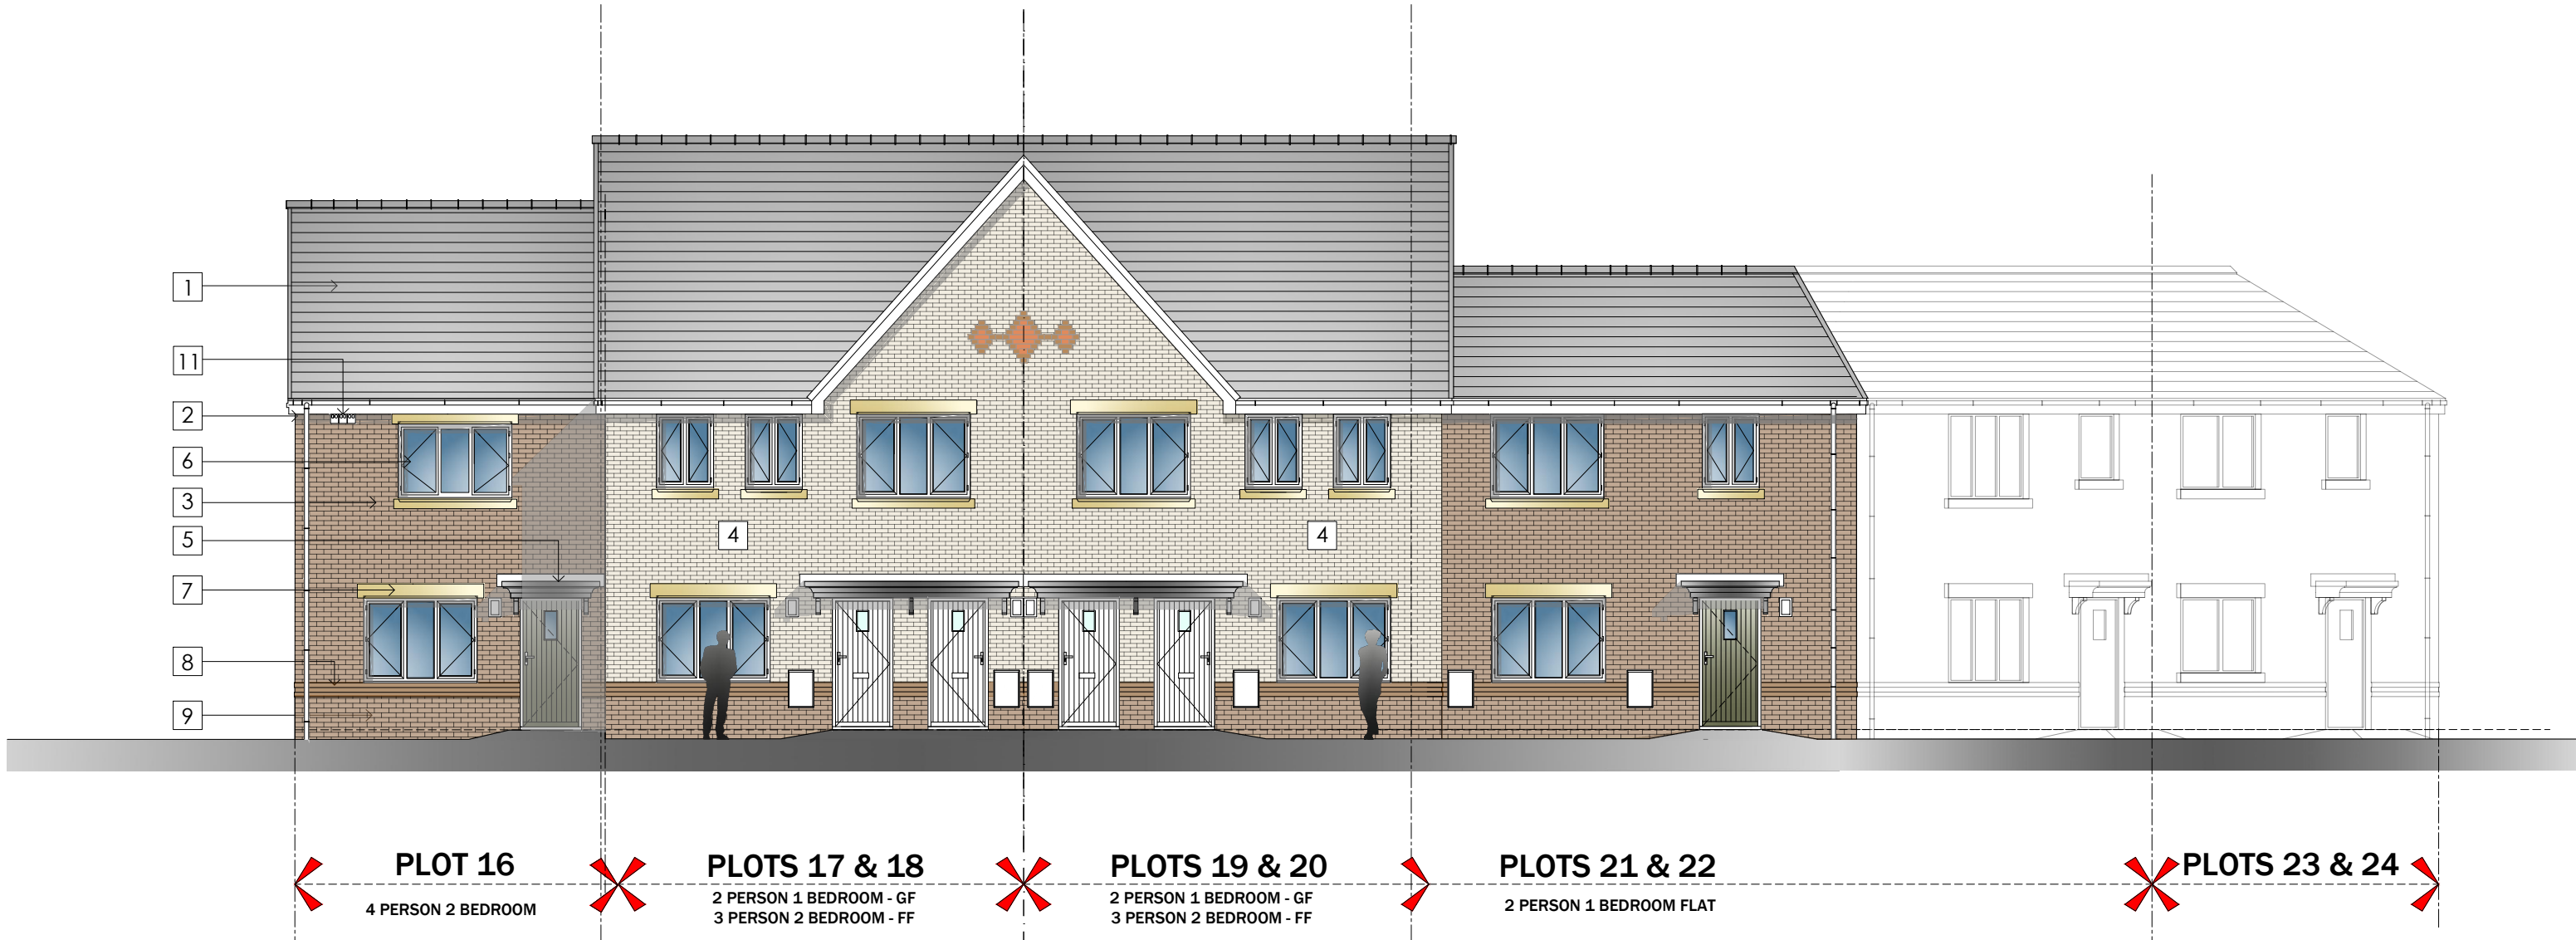

FRONT ELEVATION - 1

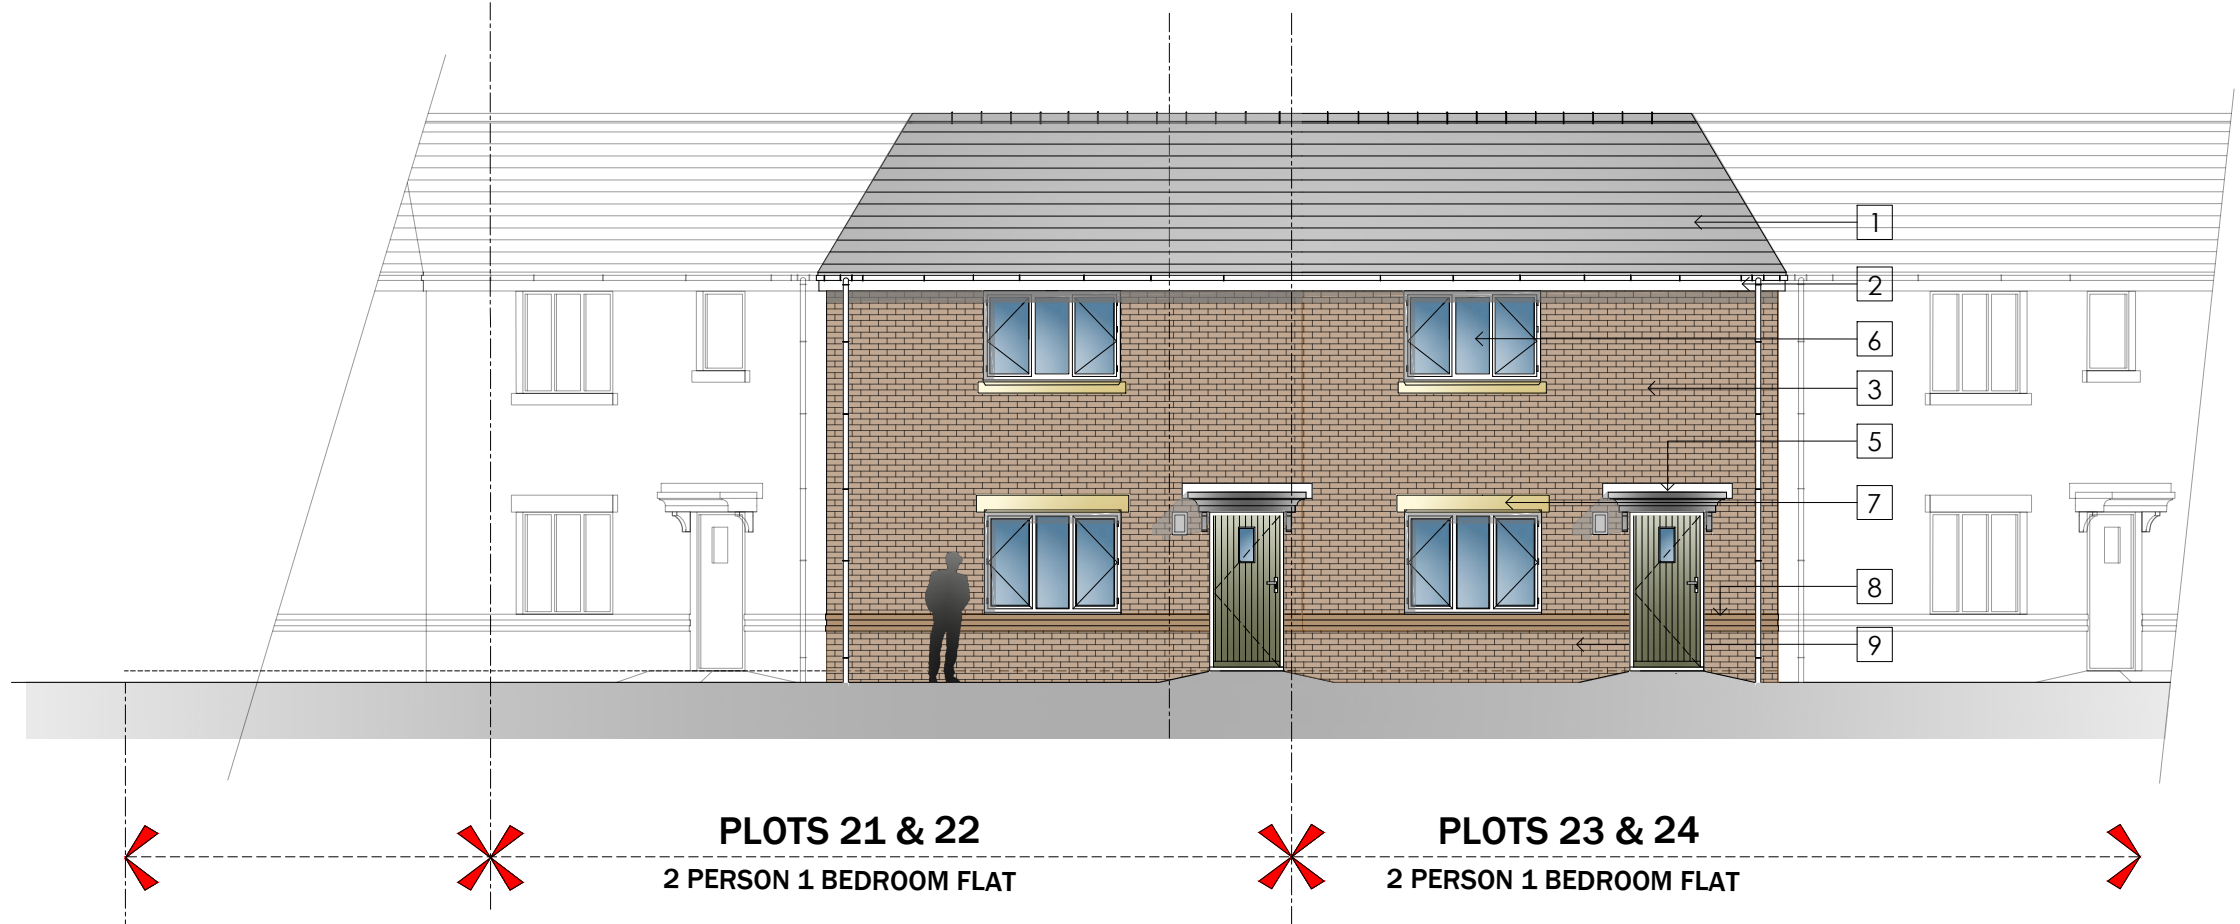

FRONT ELEVATION - 2

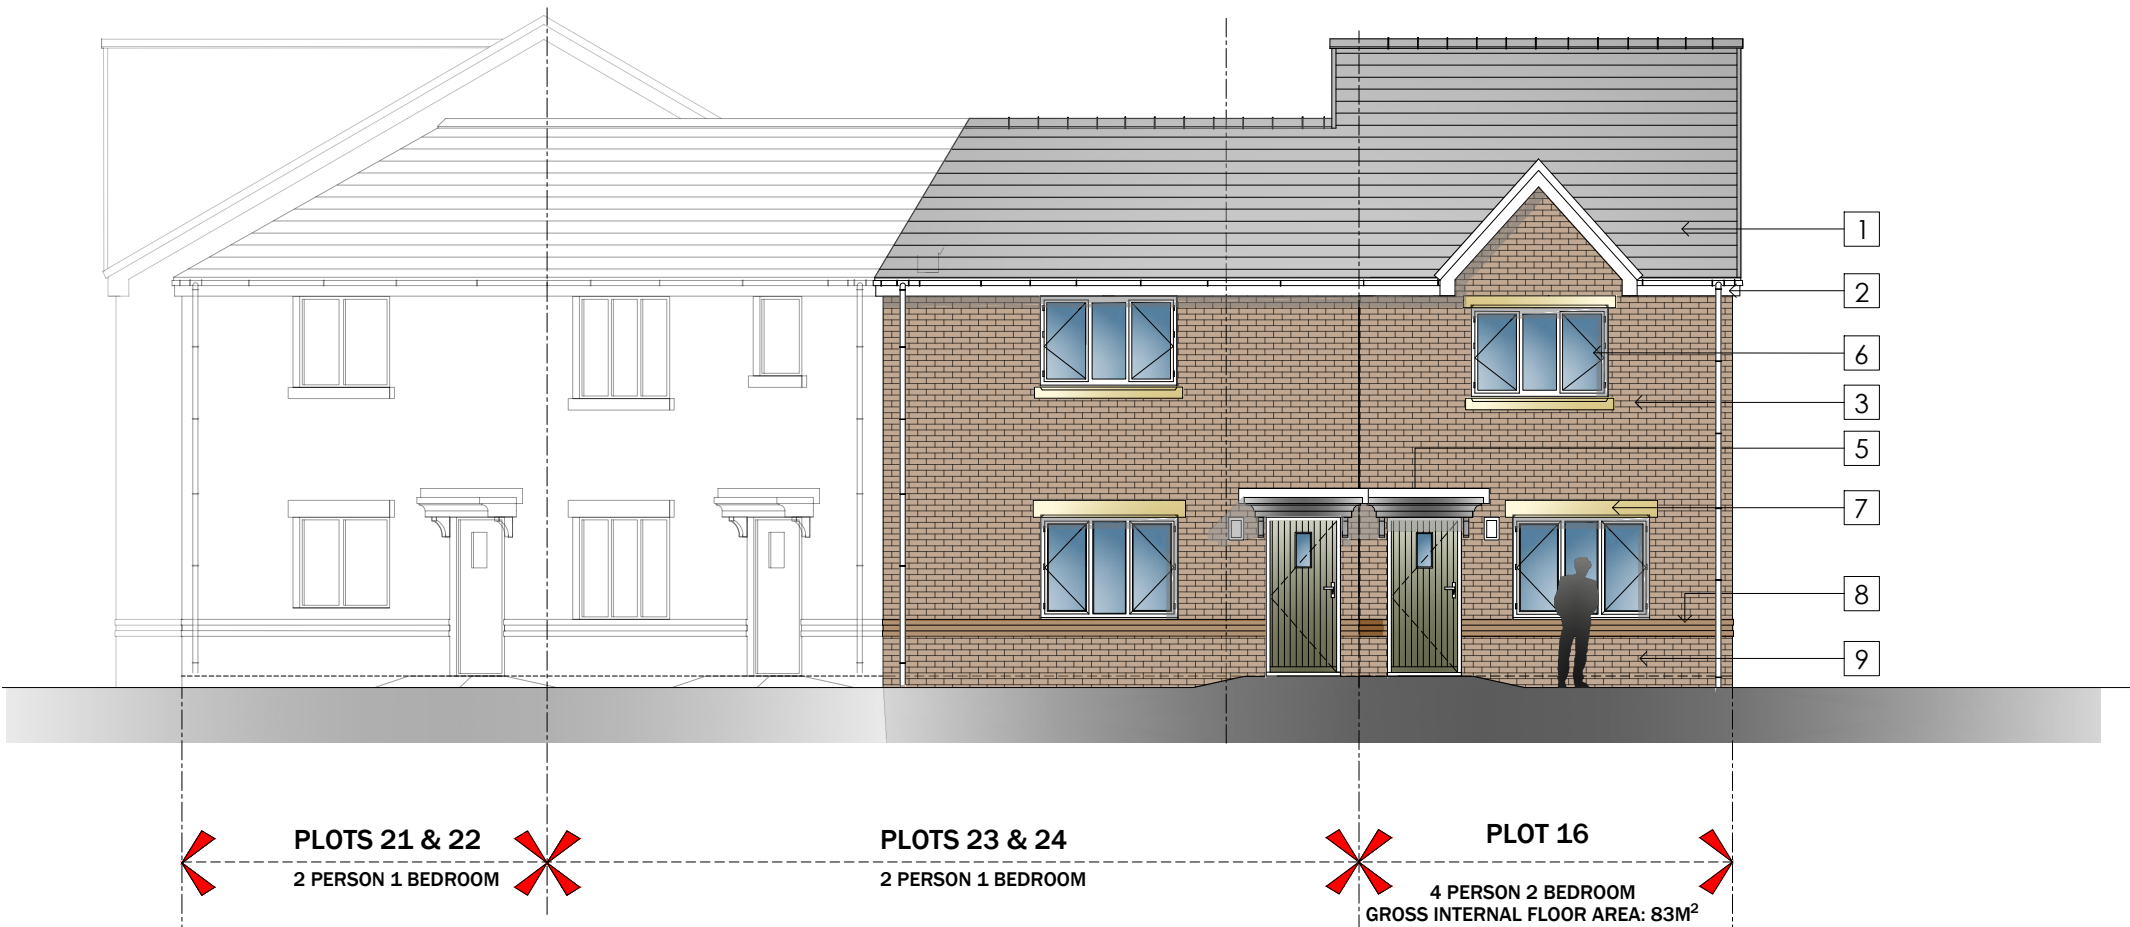


FRONT ELEVATION - 3

ELEVATION KEY

- | | |
|---|--|
| 1 GREY MARLEY EDGEMERE CONCRETE ROOF TILES. | 8 BRICK BAND COURSE WITH 10MM PROTRUSION. |
| 2 WHITE UPVC FASCIAS, SOFFITES AND BARGEBOARDS, WITH BLACK RAINWATER GOODS. | 9 DARK MULTI RED FACING BRICKWORK BELOW BAND COURSE. |
| 3 DARK MULTI RED-FACING BRICKWORK | 10 RECONSTITUTED STONE CILLS |
| 4 FACING BRICKWORK IN SMOOTH BUFF COLOUR WITH MATCHING BUFF MORTAR | 11 BIRD BOX. |
| 5 GRP PORCH CANOPY OVER | 12 ENCLOSED BAT BRICK. |
| 6 WHITE UPVC DOUBLE GLAZED WINDOW UNITS. | |
| 7 RECONSTITUTED STONES HEADS | |




REAR ELEVATION - 4

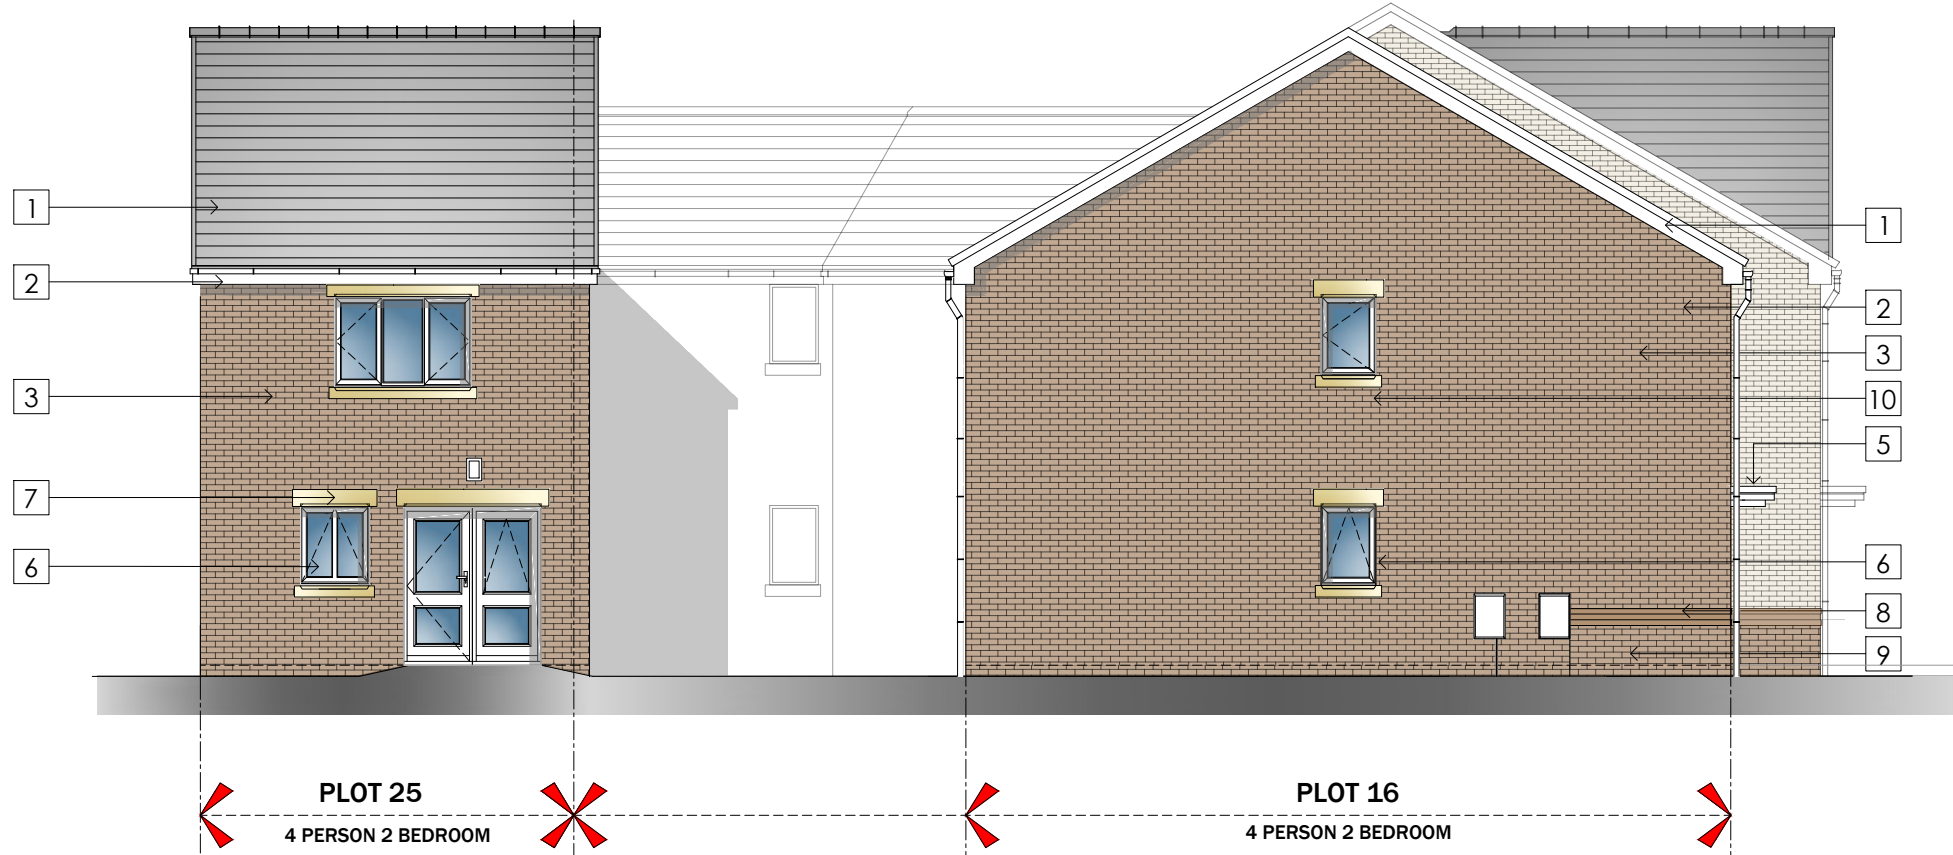

REAR ELEVATION - 5

ELEVATIONS - PLOTS 16 - 25

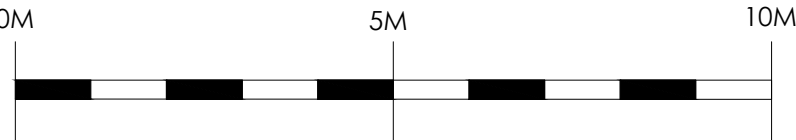

Do not scale from this drawing.
The users of this drawing shall check all dimensions & report all errors and omissions to LeTrucco Design.
This drawing is copyright. It must not be copied, used or disclosed to third parties without prior permission of LeTrucco Design.

Revisions
REV A JAN 21
LAYOUTS REVISED TO ACCORD WITH PAC RESPONSES.
REV B JAN 21
FLOOR AREAS UPDATED.
REV C JAN 21
PLOTS 16 & 25 INCREASED TO 3P+2B DWELLINGS.

Drawing Purpose
PLANNING

Client	Drawing No	Scale	Revision
C J Construction	LT2013.04.105	1:100 @ A1	C
Job Title	Drawing Title	Date	Checked
Pant Celydd Road, Margam	Elevations - PLOTS 16 - 25	Jan 21	KWL

IN PARTNERSHIP WITH



CJ Construction

LeTrucco
ARCHITECTURE
Suite 7, 35 Stow Park Circle
Newport, NP20 4HF
Tel: 07710390800 / 07710390801
info@letruccodesign.co.uk
www.letruccodesign.co.uk