

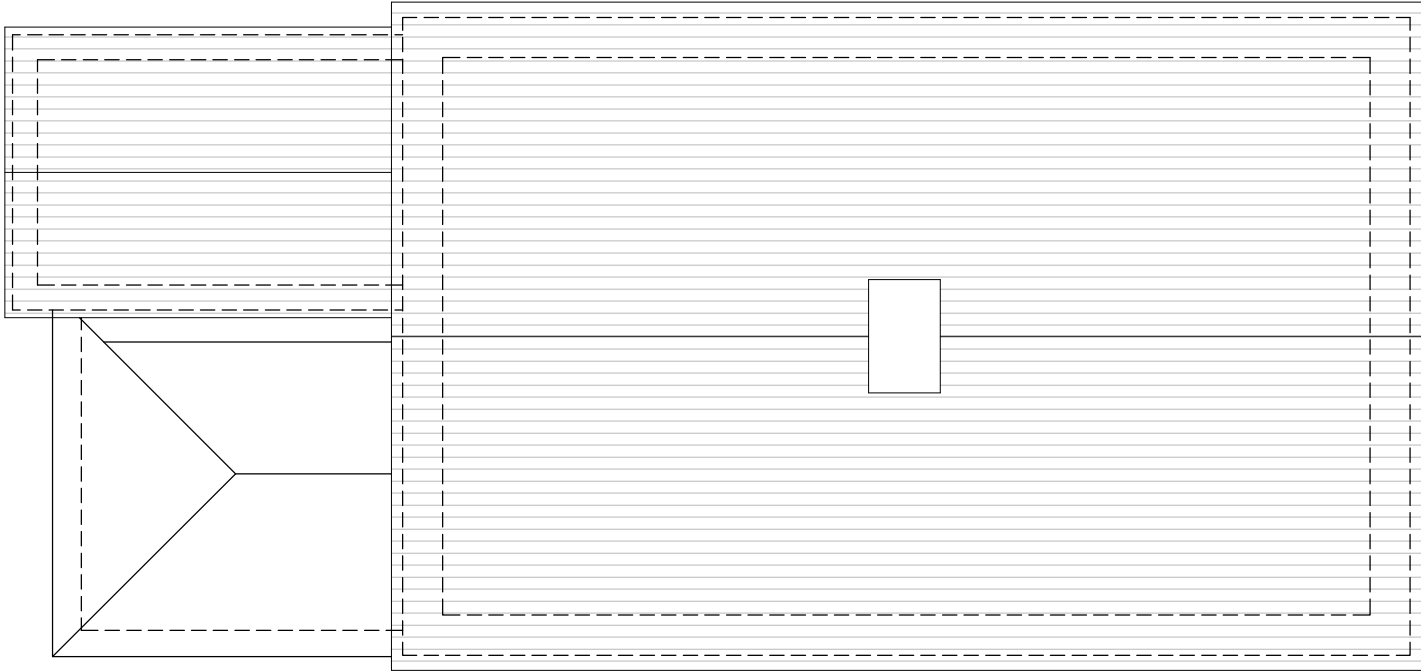


Superseded

 

EXISTING ROOF PLAN

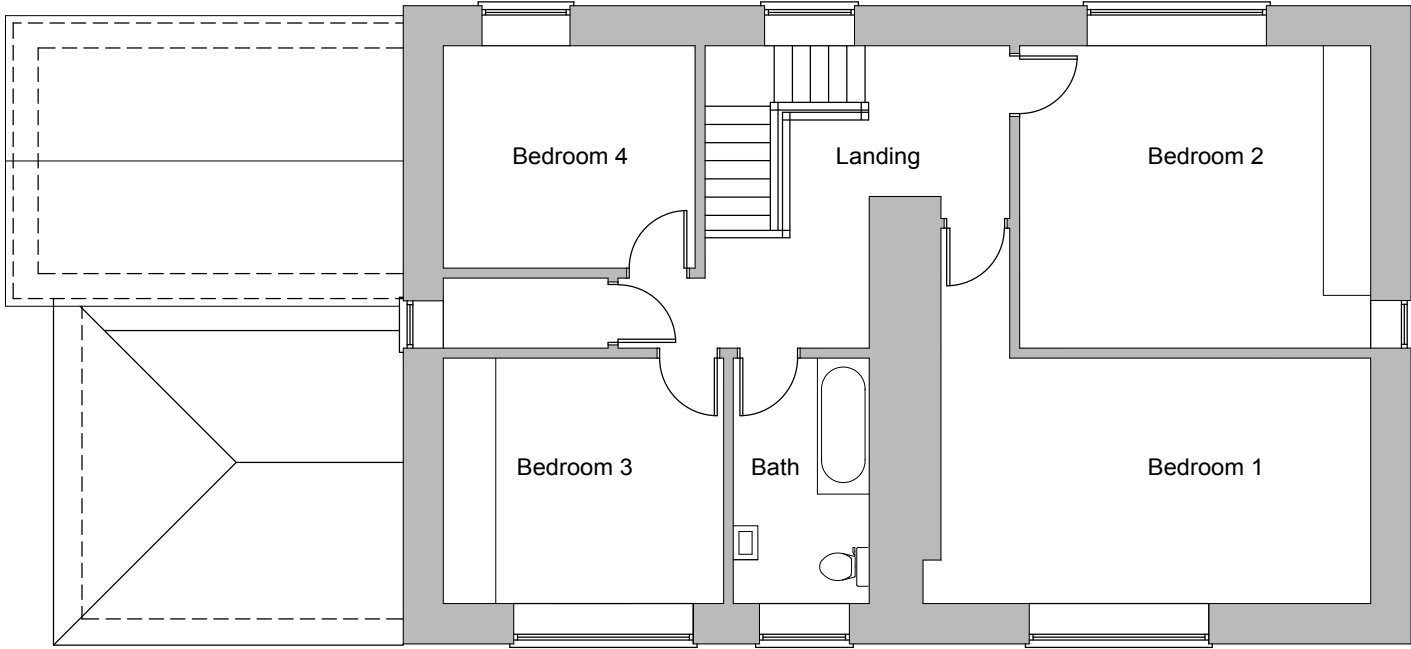

EXISTING FIRST FLOOR PLAN

CLIENT	Mr & Mrs C Jackson	DRAWING TITLE	Existing First Floor Plan & Roof Plan	SCALE	1:100 @ A3	DRAWN BY	IRJ	REVISION NOTES
JOB TITLE	Hirwaun Farm, Margam, SA13 2TL	NUMBER	180-02	REVISION	-	DATE	October 19	