



<i>Fine Line</i> <i>Architectural Services Ltd.</i> 30 Pond Mawr Garth Maesteg Bridgend CF34 0SX Tel: 01656 732042 Fax: 01656 810318 Email: fineline248@googlemail.com	<i>Client</i> Mr A Shearan		
	<i>Project</i> 3 Nant Y Boda, Bryn, Port Talbot.		
	<i>Drawing Title</i> Existing Ground Floor Plan.		
	<i>Date</i> January 2021.	<i>Scale</i> 1:50.	<i>Drawing No.</i> 3NantYBoda/WD/01

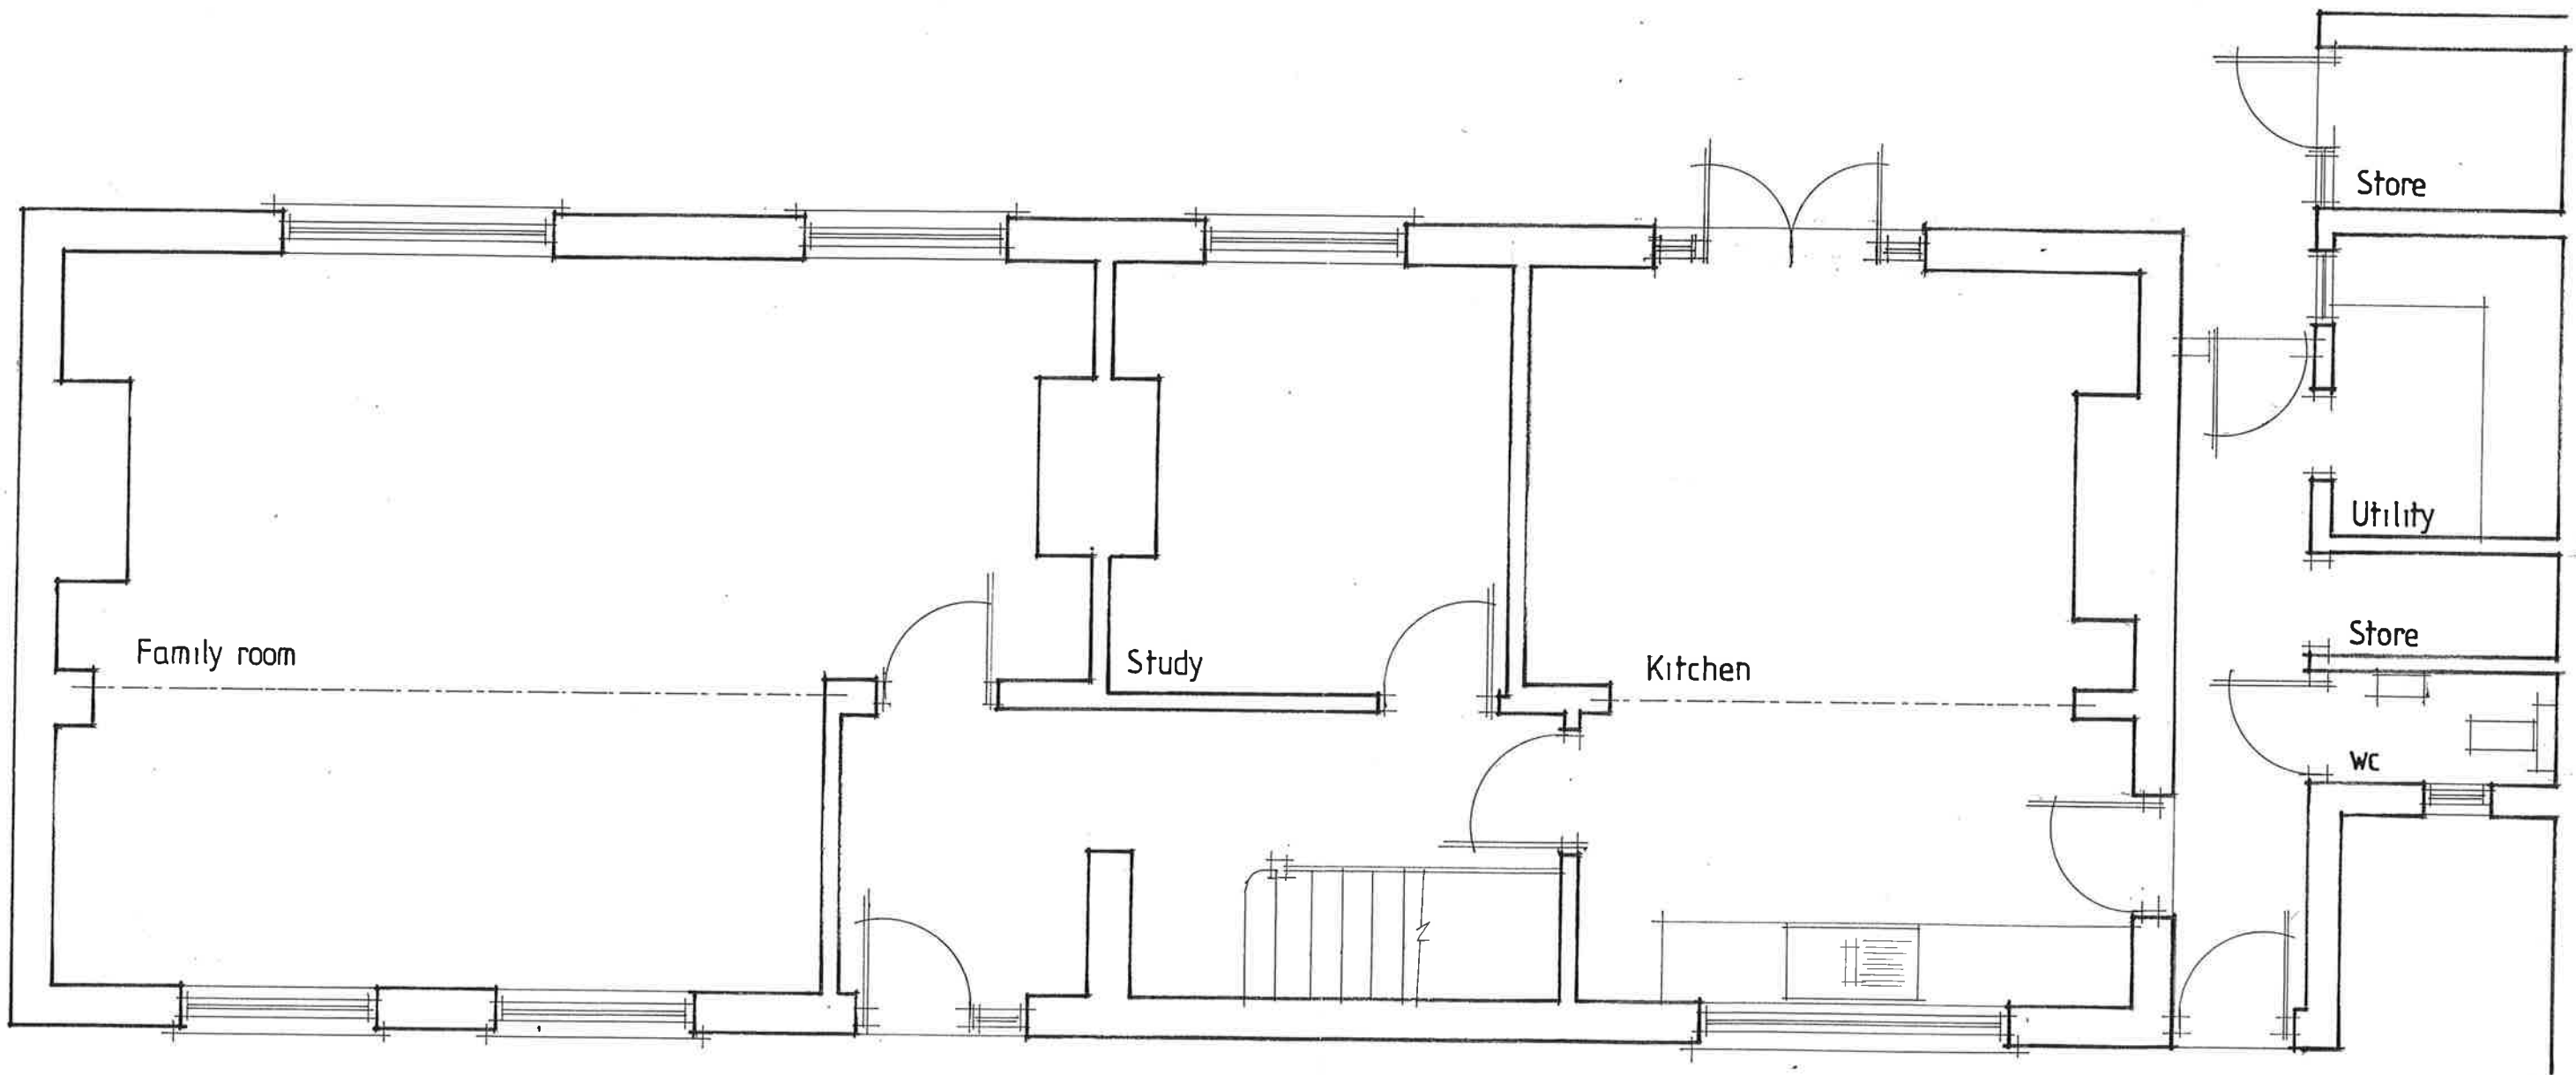

GROUND FLOOR PLAN


Fine Line Architectural Services Ltd. 30 Pond Mawr Garth Maesteg Bridgend CF34 0SX Tel: 01656 732042 Fax: 01656 810318 Email: fineline248@googlemail.com	<i>Client</i> Mr A Shearan	
	<i>Project</i> 3 Nant Y Boda, Bryn, Port Talbot.	
	<i>Drawing Title</i> Existing First Floor Plan.	
	<i>Date</i> January 2021.	<i>Scale</i> 1:50. <i>Drawing No.</i> 3NantYBoda/WD/02

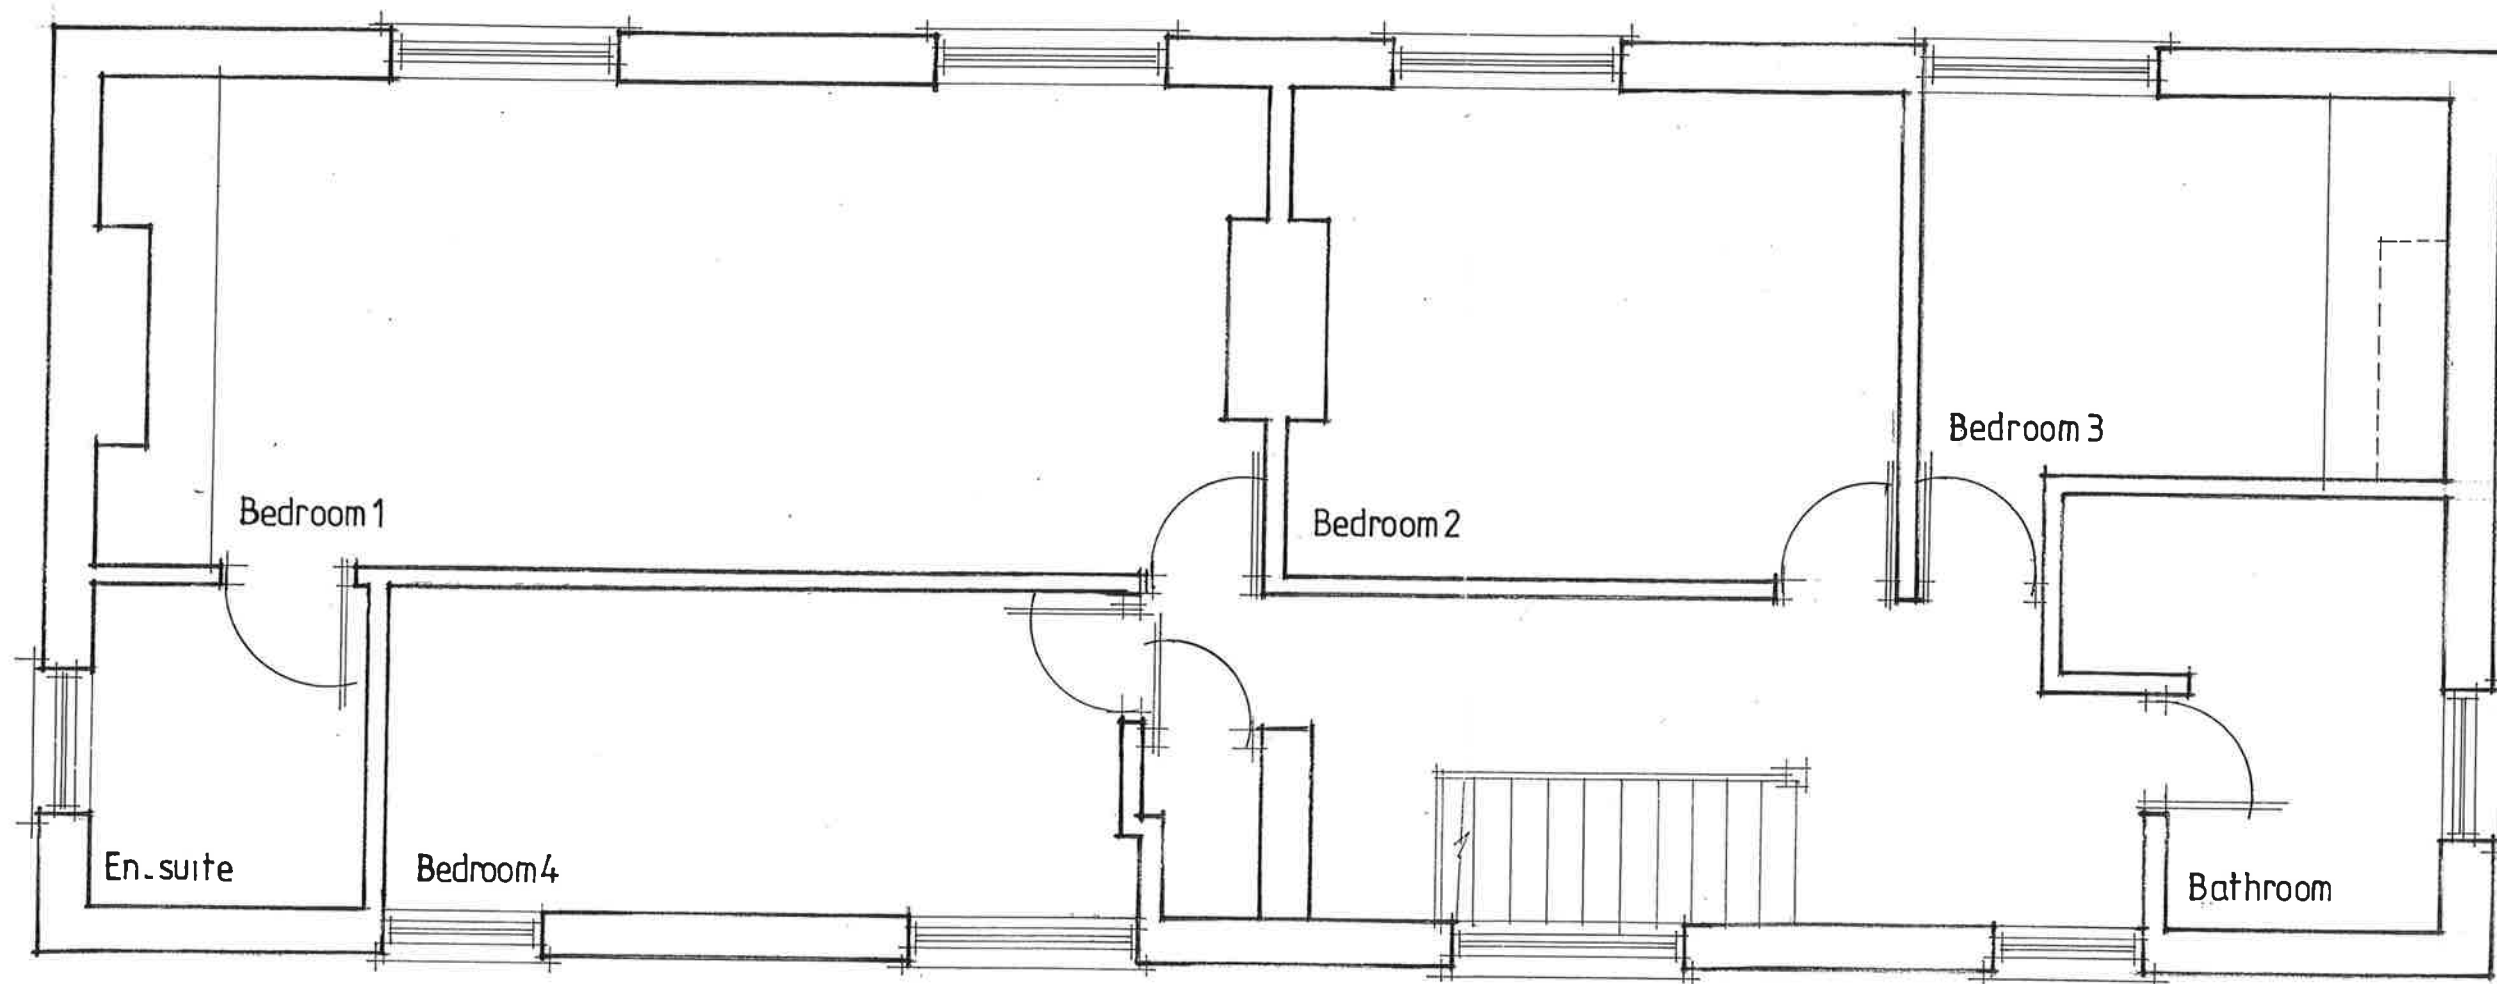


FIRST FLOOR PLAN




FRONT

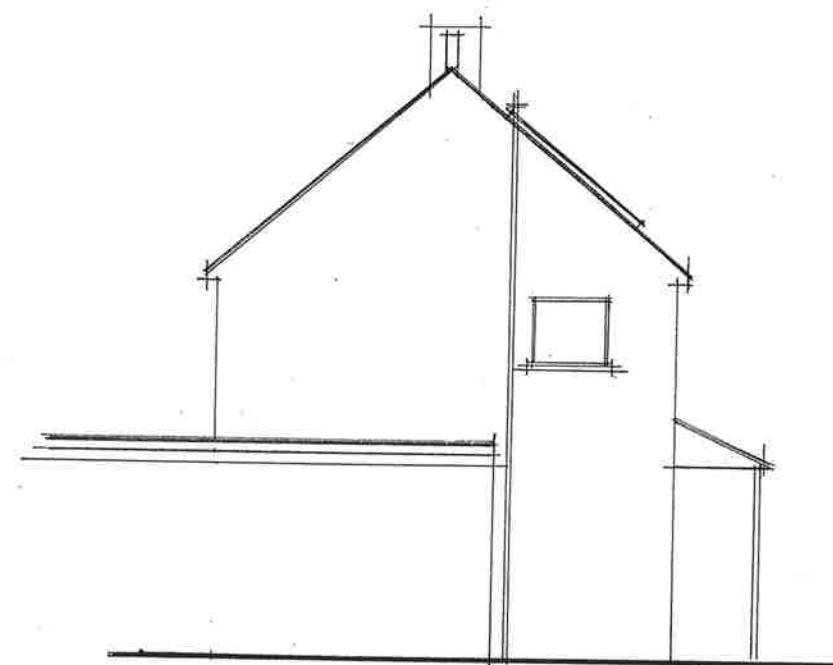

SIDE

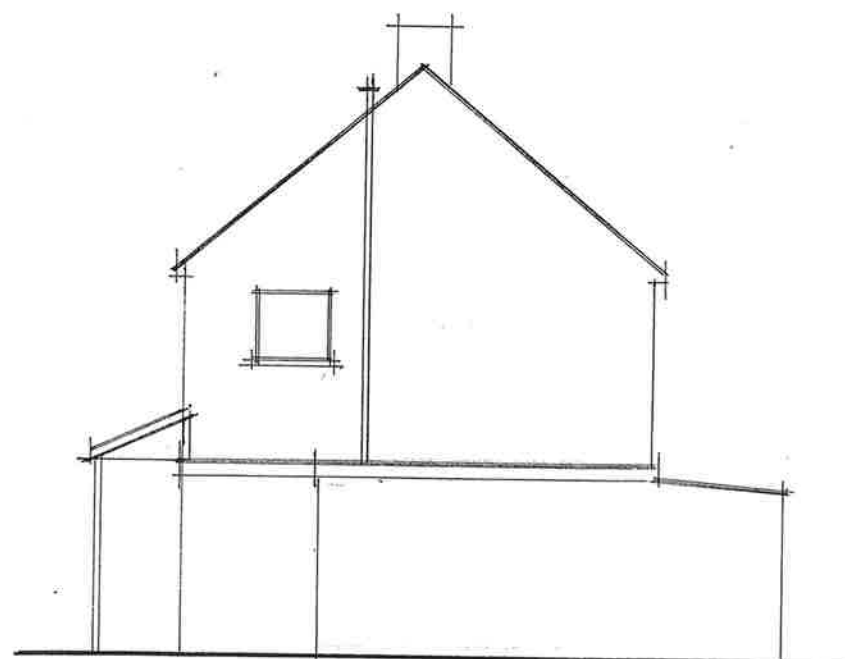

SIDE

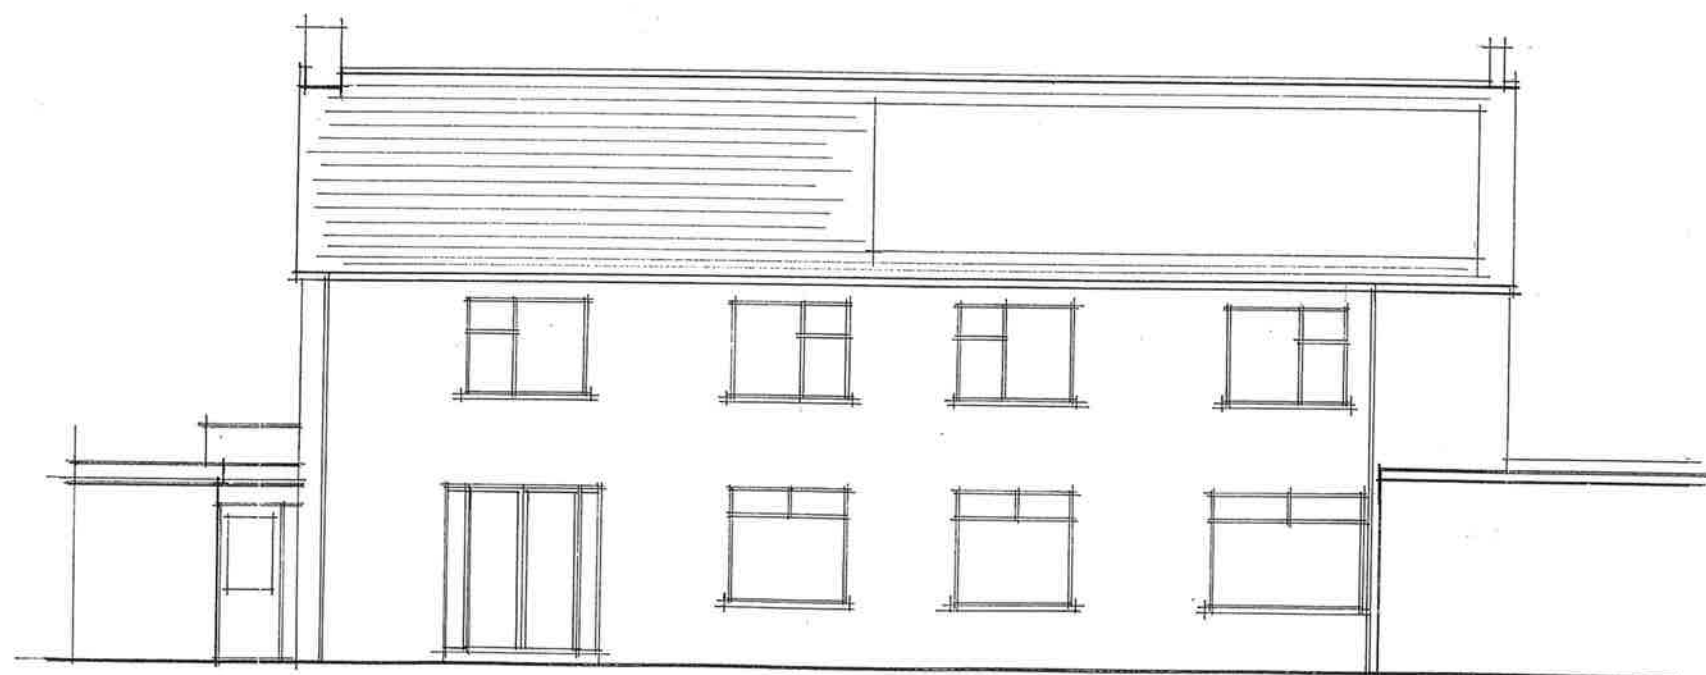

REAR

Fine Line
Architectural Services Ltd.

30 Pond Mawr
Garth
Maesteg
Bridgend
CF34 0SX

Tel: 01656 732042
Fax: 01656 810318
Email: fineline248@gmail.com

Client

Mr A Shearan

Project

3 Nant Y Boda, Bryn, Port Talbot.

Drawing Title

Existing Elevations.

Date


January 2021.

Scale

1:100.


Drawing No.

3NantYBoda/WD/03

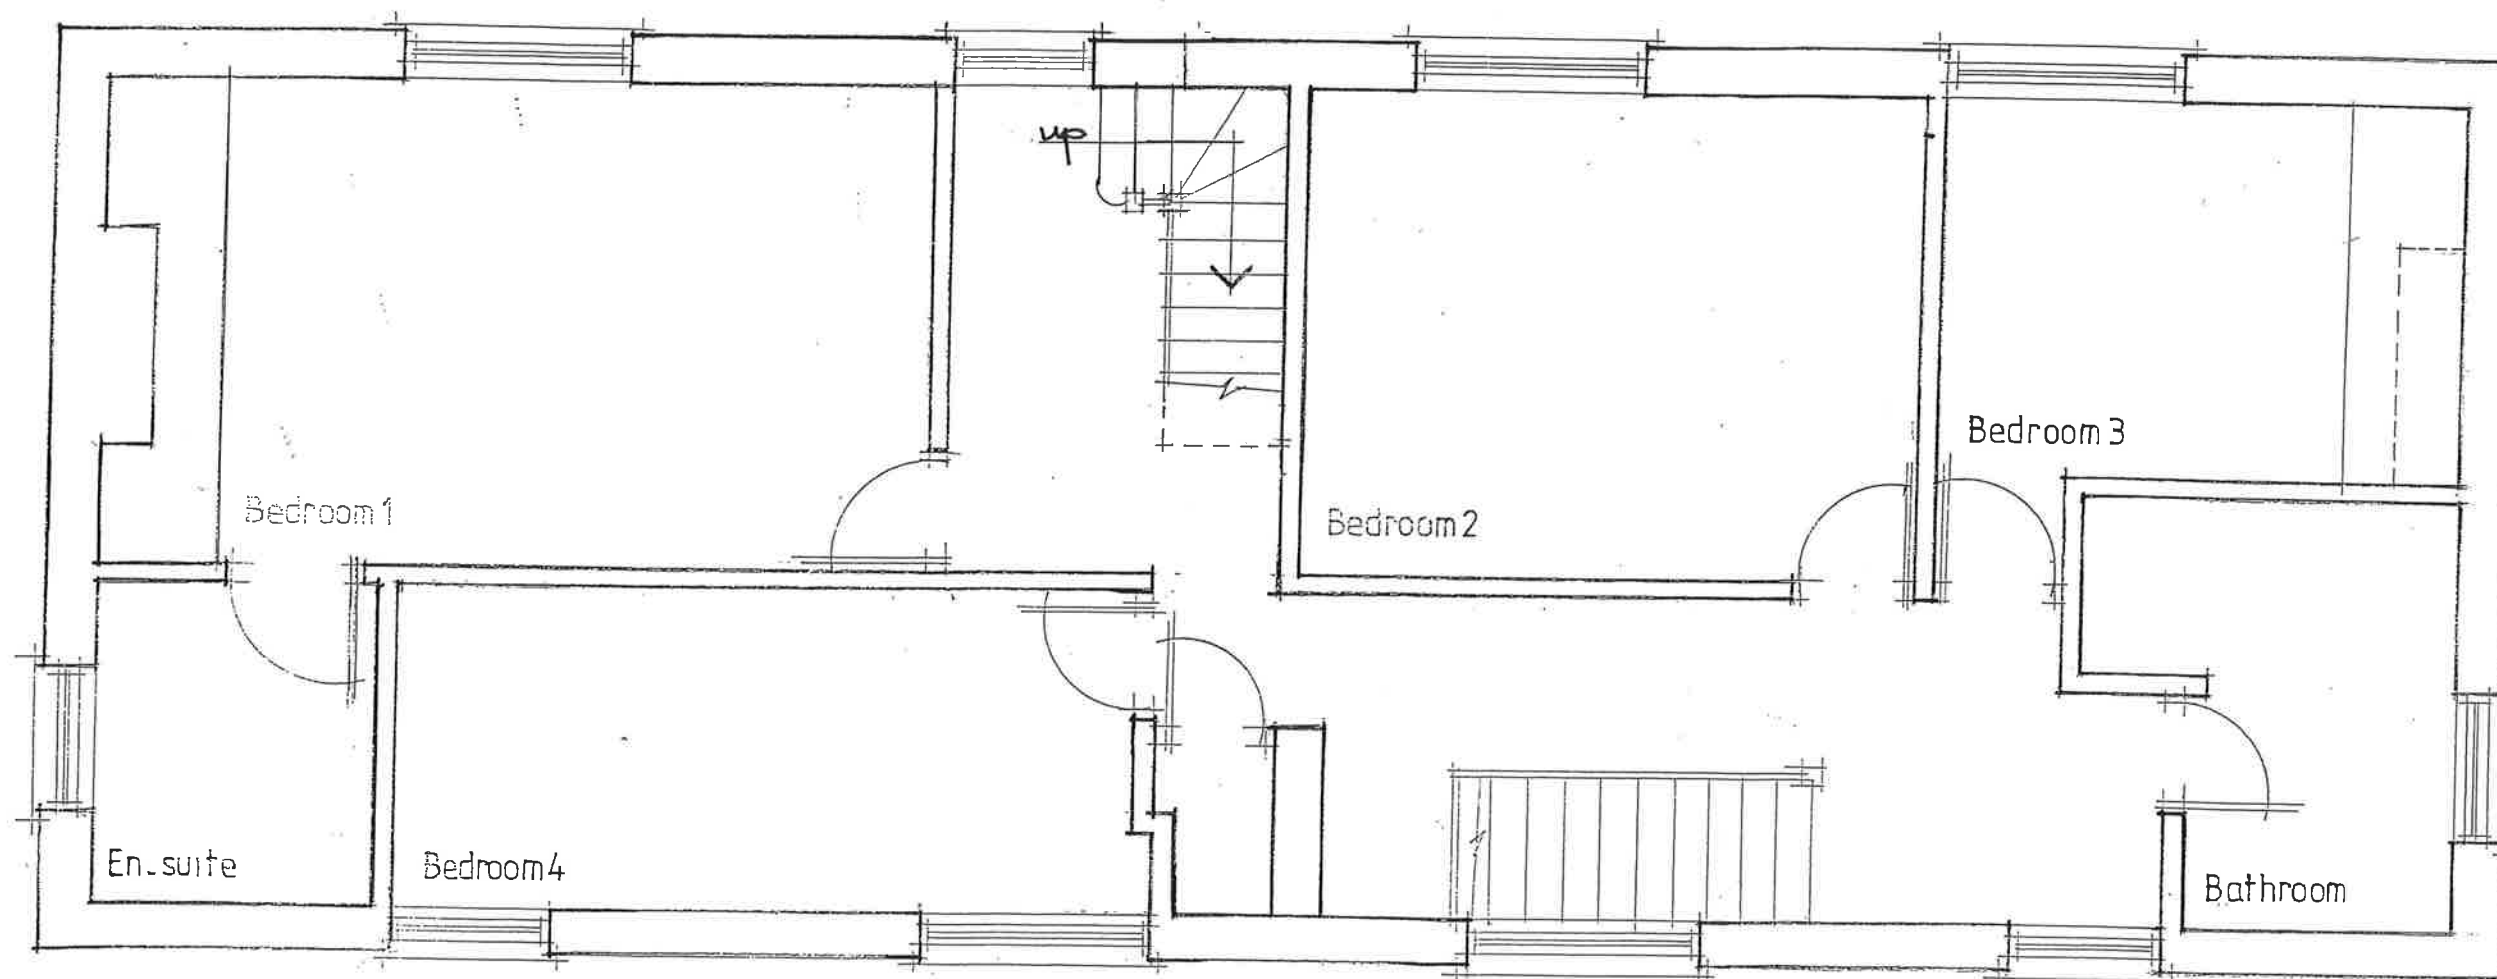

FIRST FLOOR PLAN

<i>Fine Line</i> <i>Architectural Services Ltd.</i> 30 Pond Mawr Garth Maesteg Bridgend CF34 0SX Tel: 01656 732042 Fax: 01656 810318 Email: fineline248@gmail.com			<i>Client</i> Mr A Shearan		
			<i>Project</i> 3 Nant Y Boda, Bryn, Port Talbot.		
			<i>Drawing Title</i> Proposed First Floor Plan.		
<i>Date</i> January 2021.		<i>Scale</i> 1:50.		<i>Drawing No.</i> 3NantYBoda/WD/04	

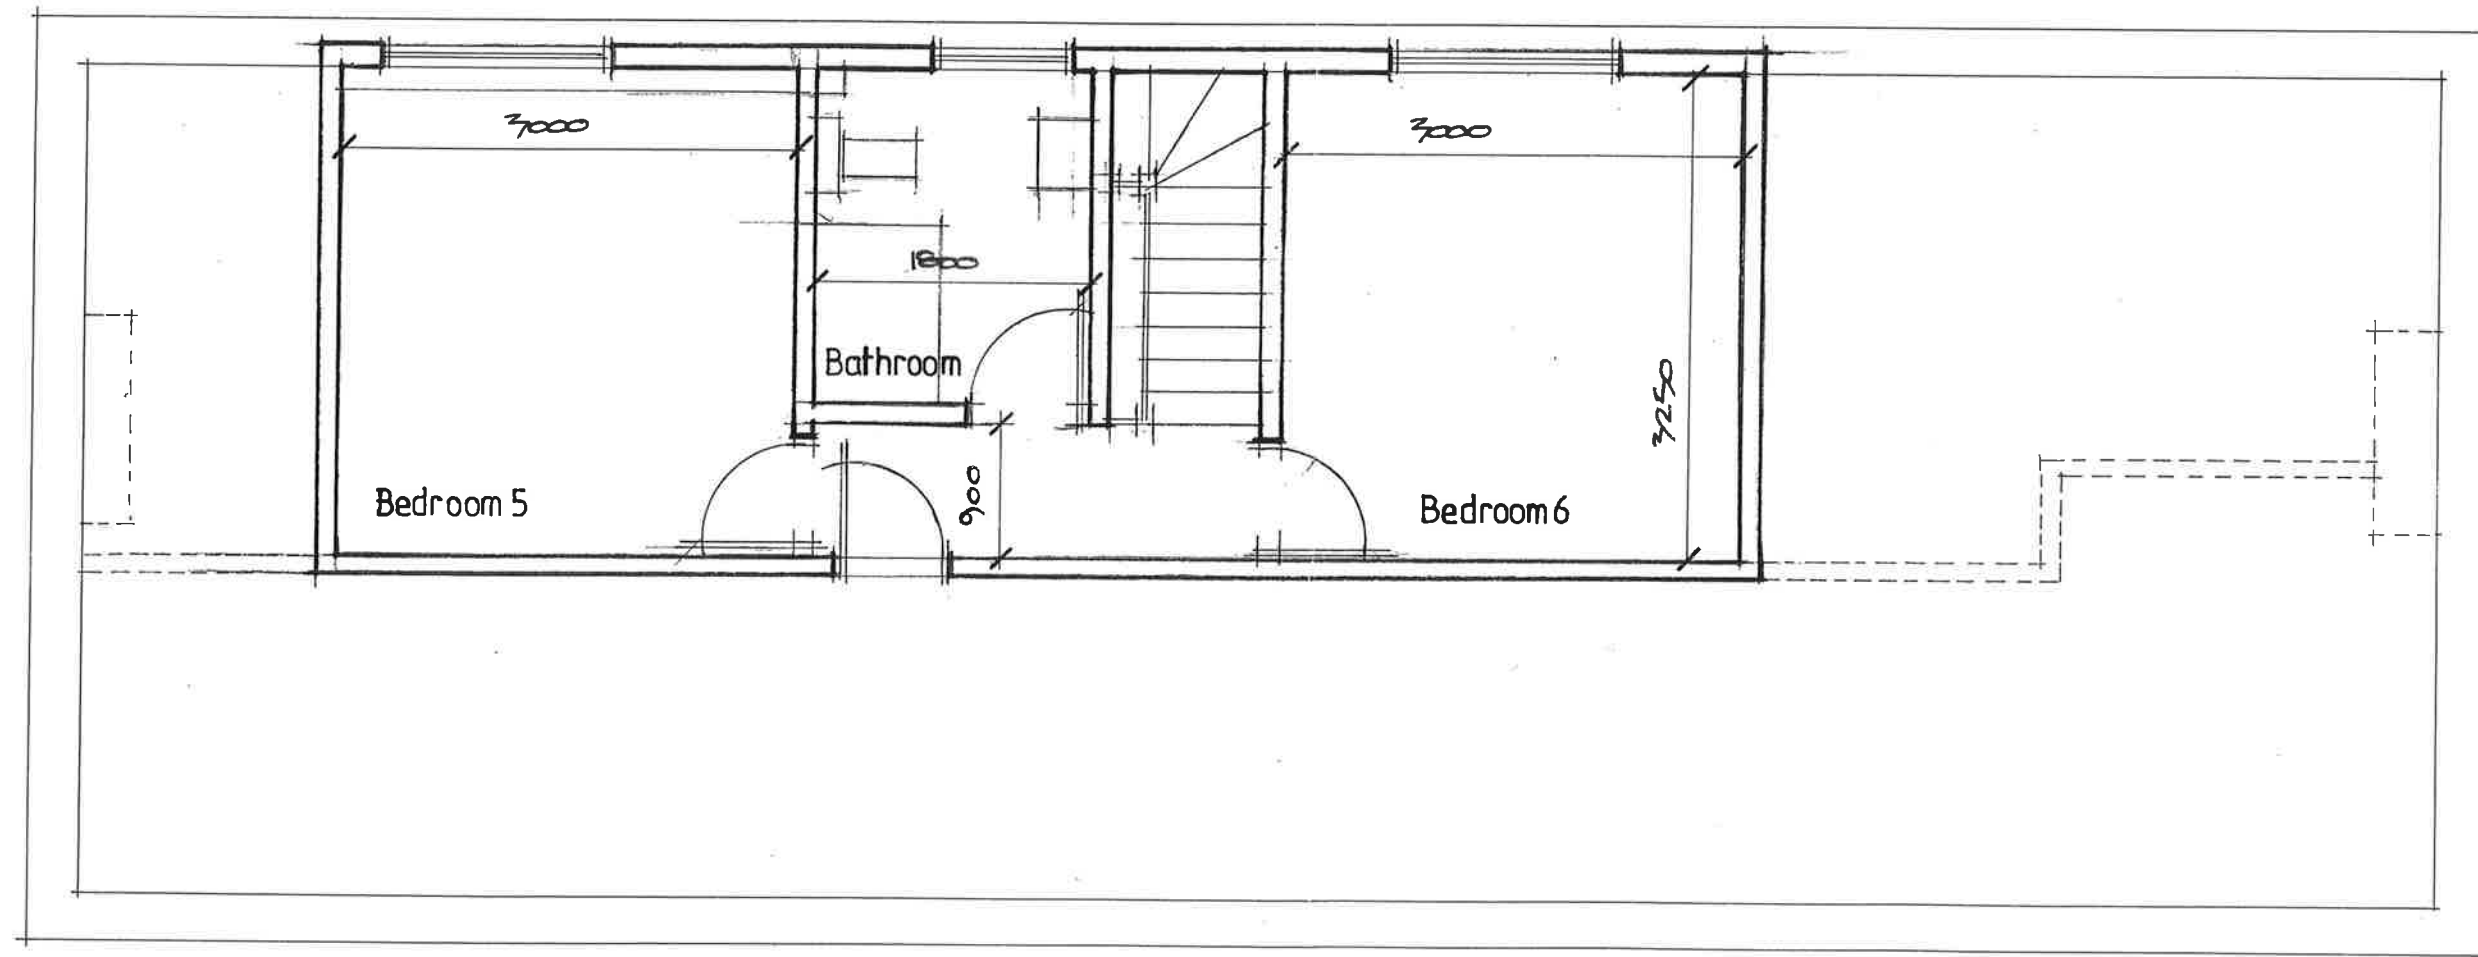


ROOF SPACE


<i>Fine Line</i> <i>Architectural Services Ltd.</i> 30 Pond Mawr Garth Maesteg Bridgend CF34 0SX Tel: 01656 732042 Fax: 01656 810318 Email: fineline248@goolemail.com			<i>Client</i> Mr A Shearan		
			<i>Project</i> 3 Nant Y Boda, Bryn, Port Talbot.		
			<i>Drawing Title</i> Proposed Roof Space		
<i>Date.</i> January 2021.		<i>Scale</i> 1:50.		<i>Drawing No.</i> 3NantYBoda/WD/05	



FRONT

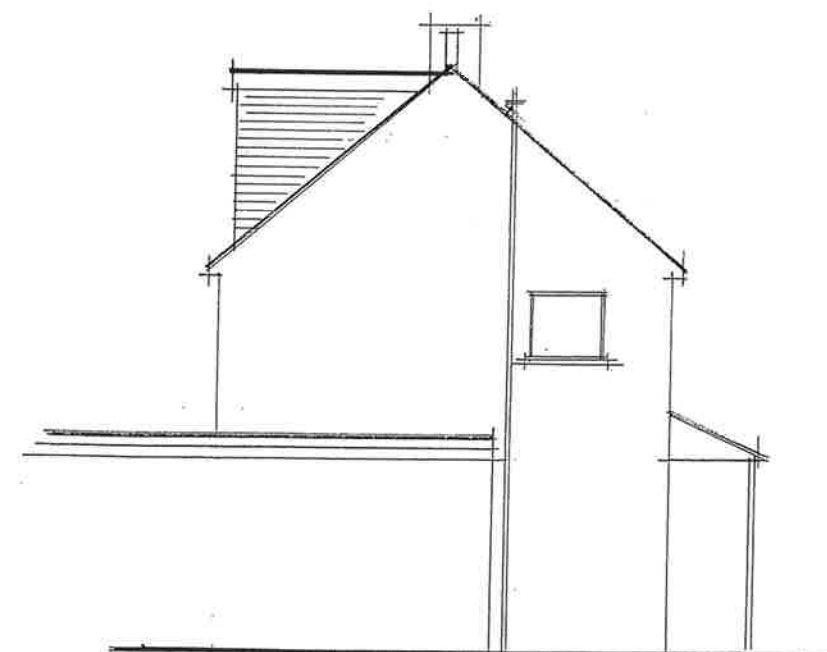

SIDE

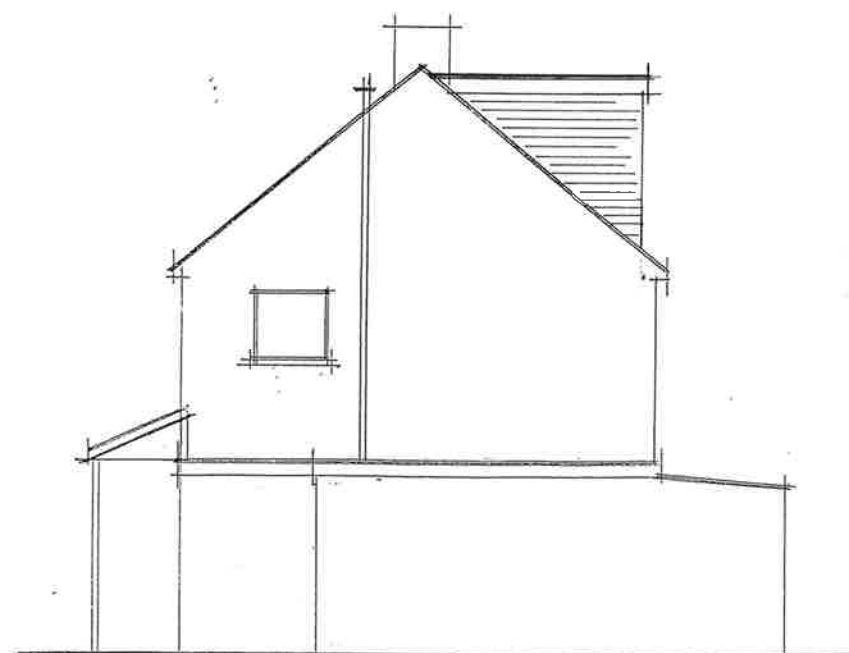

SIDE



REAR

<i>Fine Line</i> <i>Architectural Services Ltd.</i> 30 Pond Mawr Garth Maesteg Bridgend CF34 0SX Tel: 01656 732042 Fax: 01656 810318 Email: fineline248@googlemail.com			<i>Client</i> Mr A Shearan		
			<i>Project</i> 3 Nant Y Boda, Bryn, Port Talbot.		
			<i>Drawing Title</i> Proposed Elevations.		
<i>Date</i> January 2021.		<i>Scale</i> 1:100.		<i>Drawing No.</i> 3NantYBoda/WD/06	