
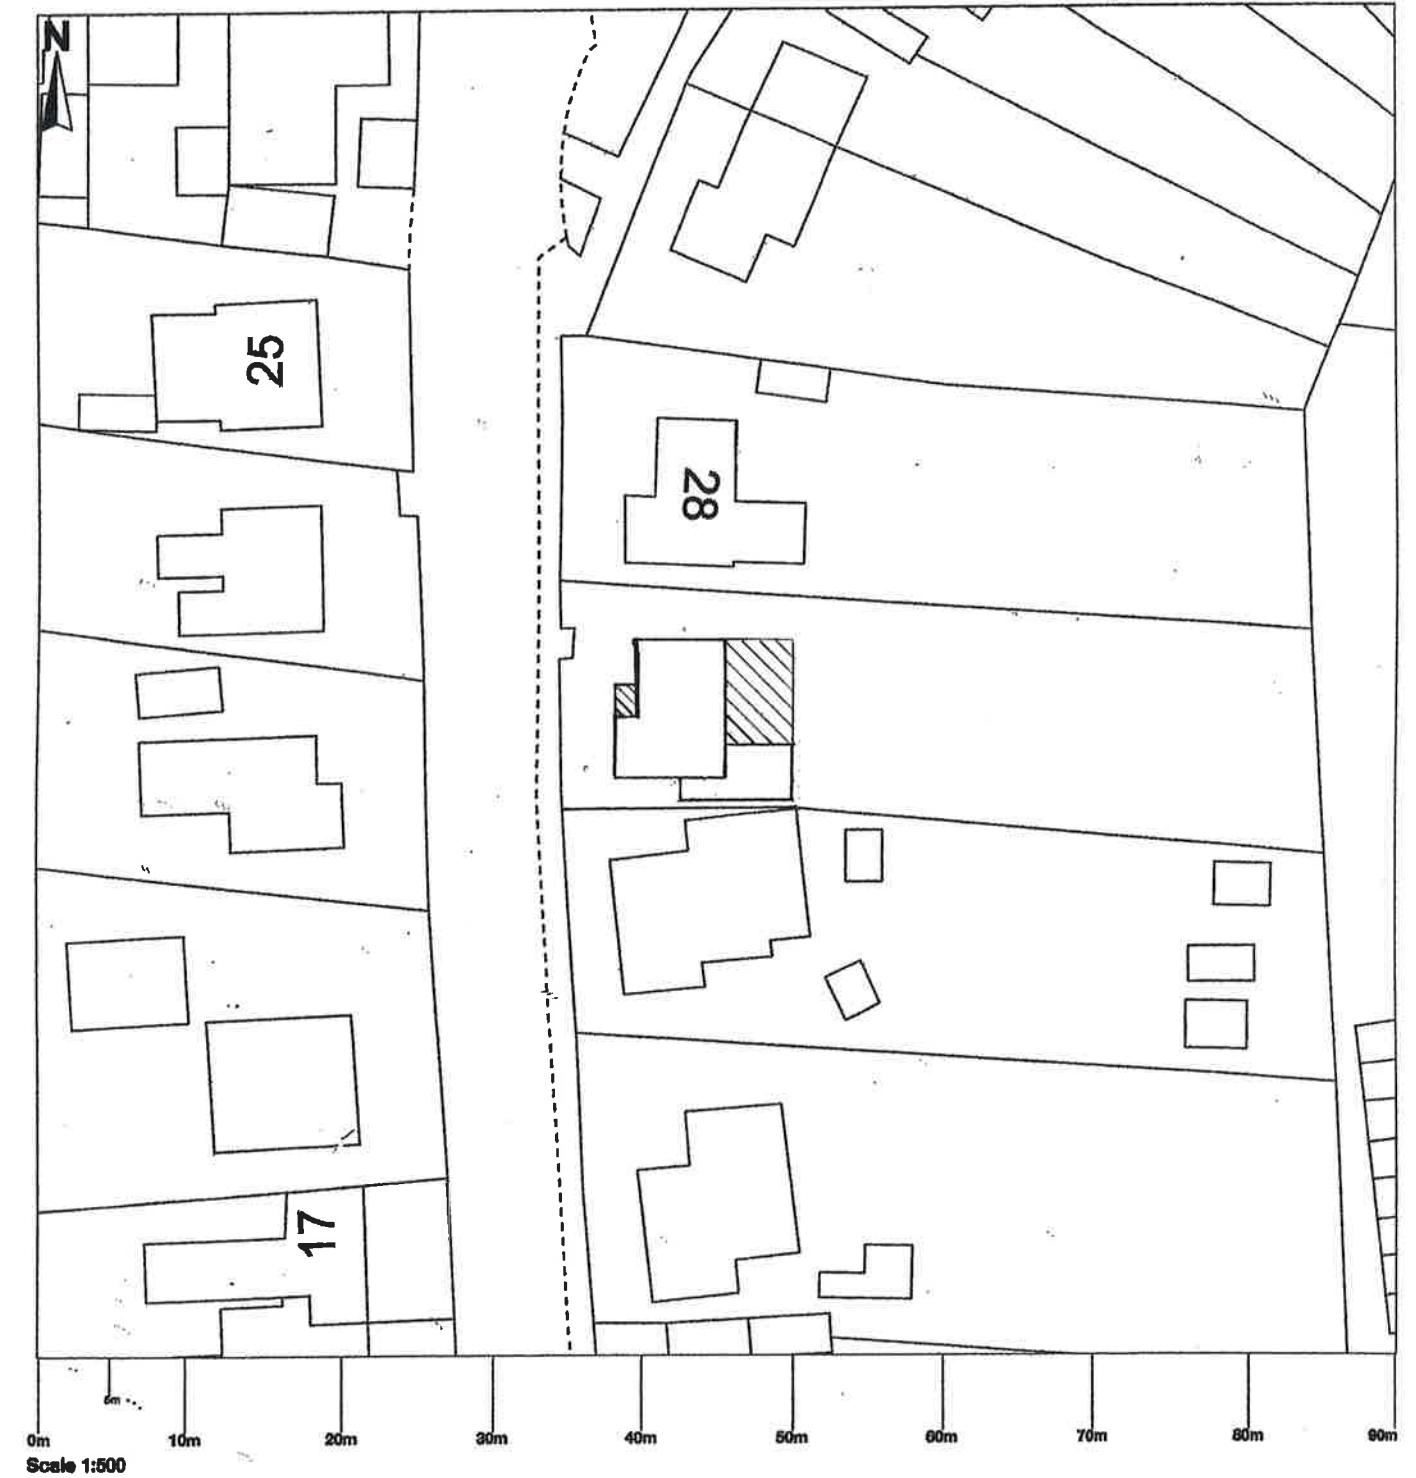


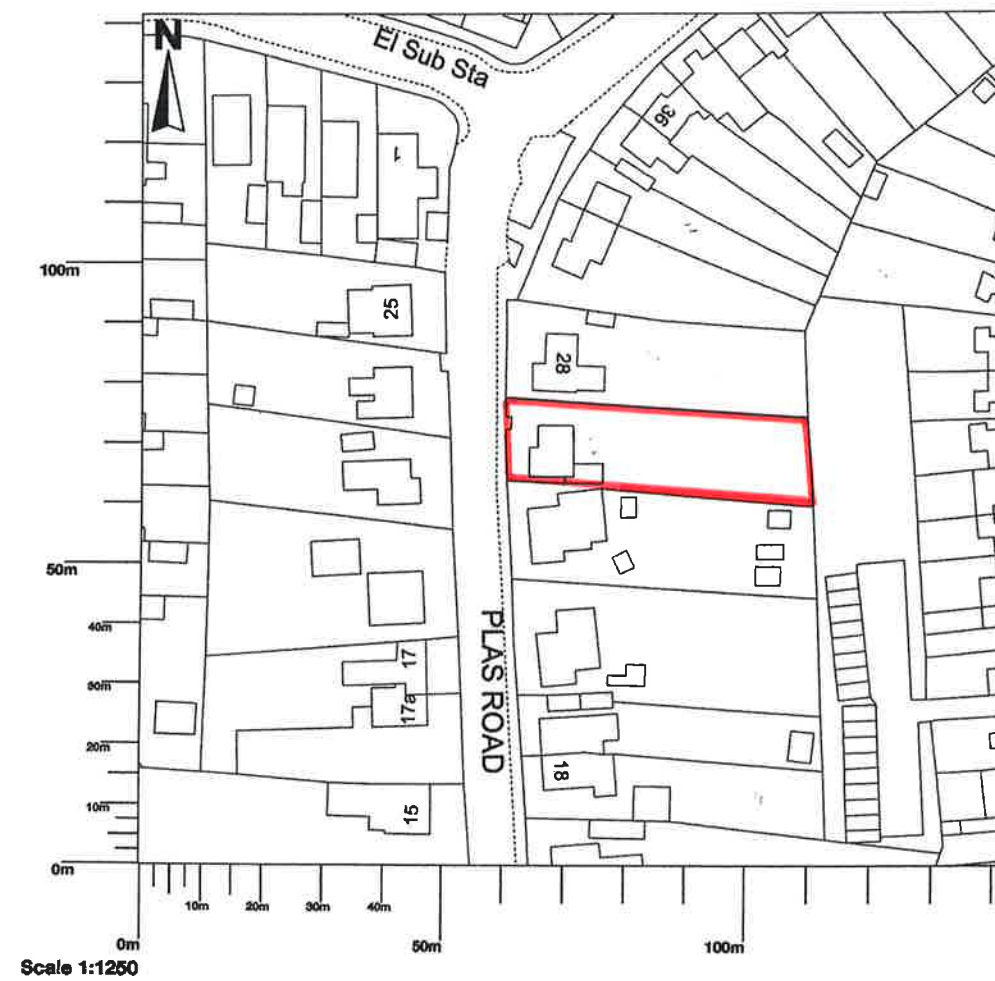

26 Plas Road, Rhos
Location & Site Plan
 Scale 1:1250 & 1:500 (at A3)
2101/PR/P/01©