


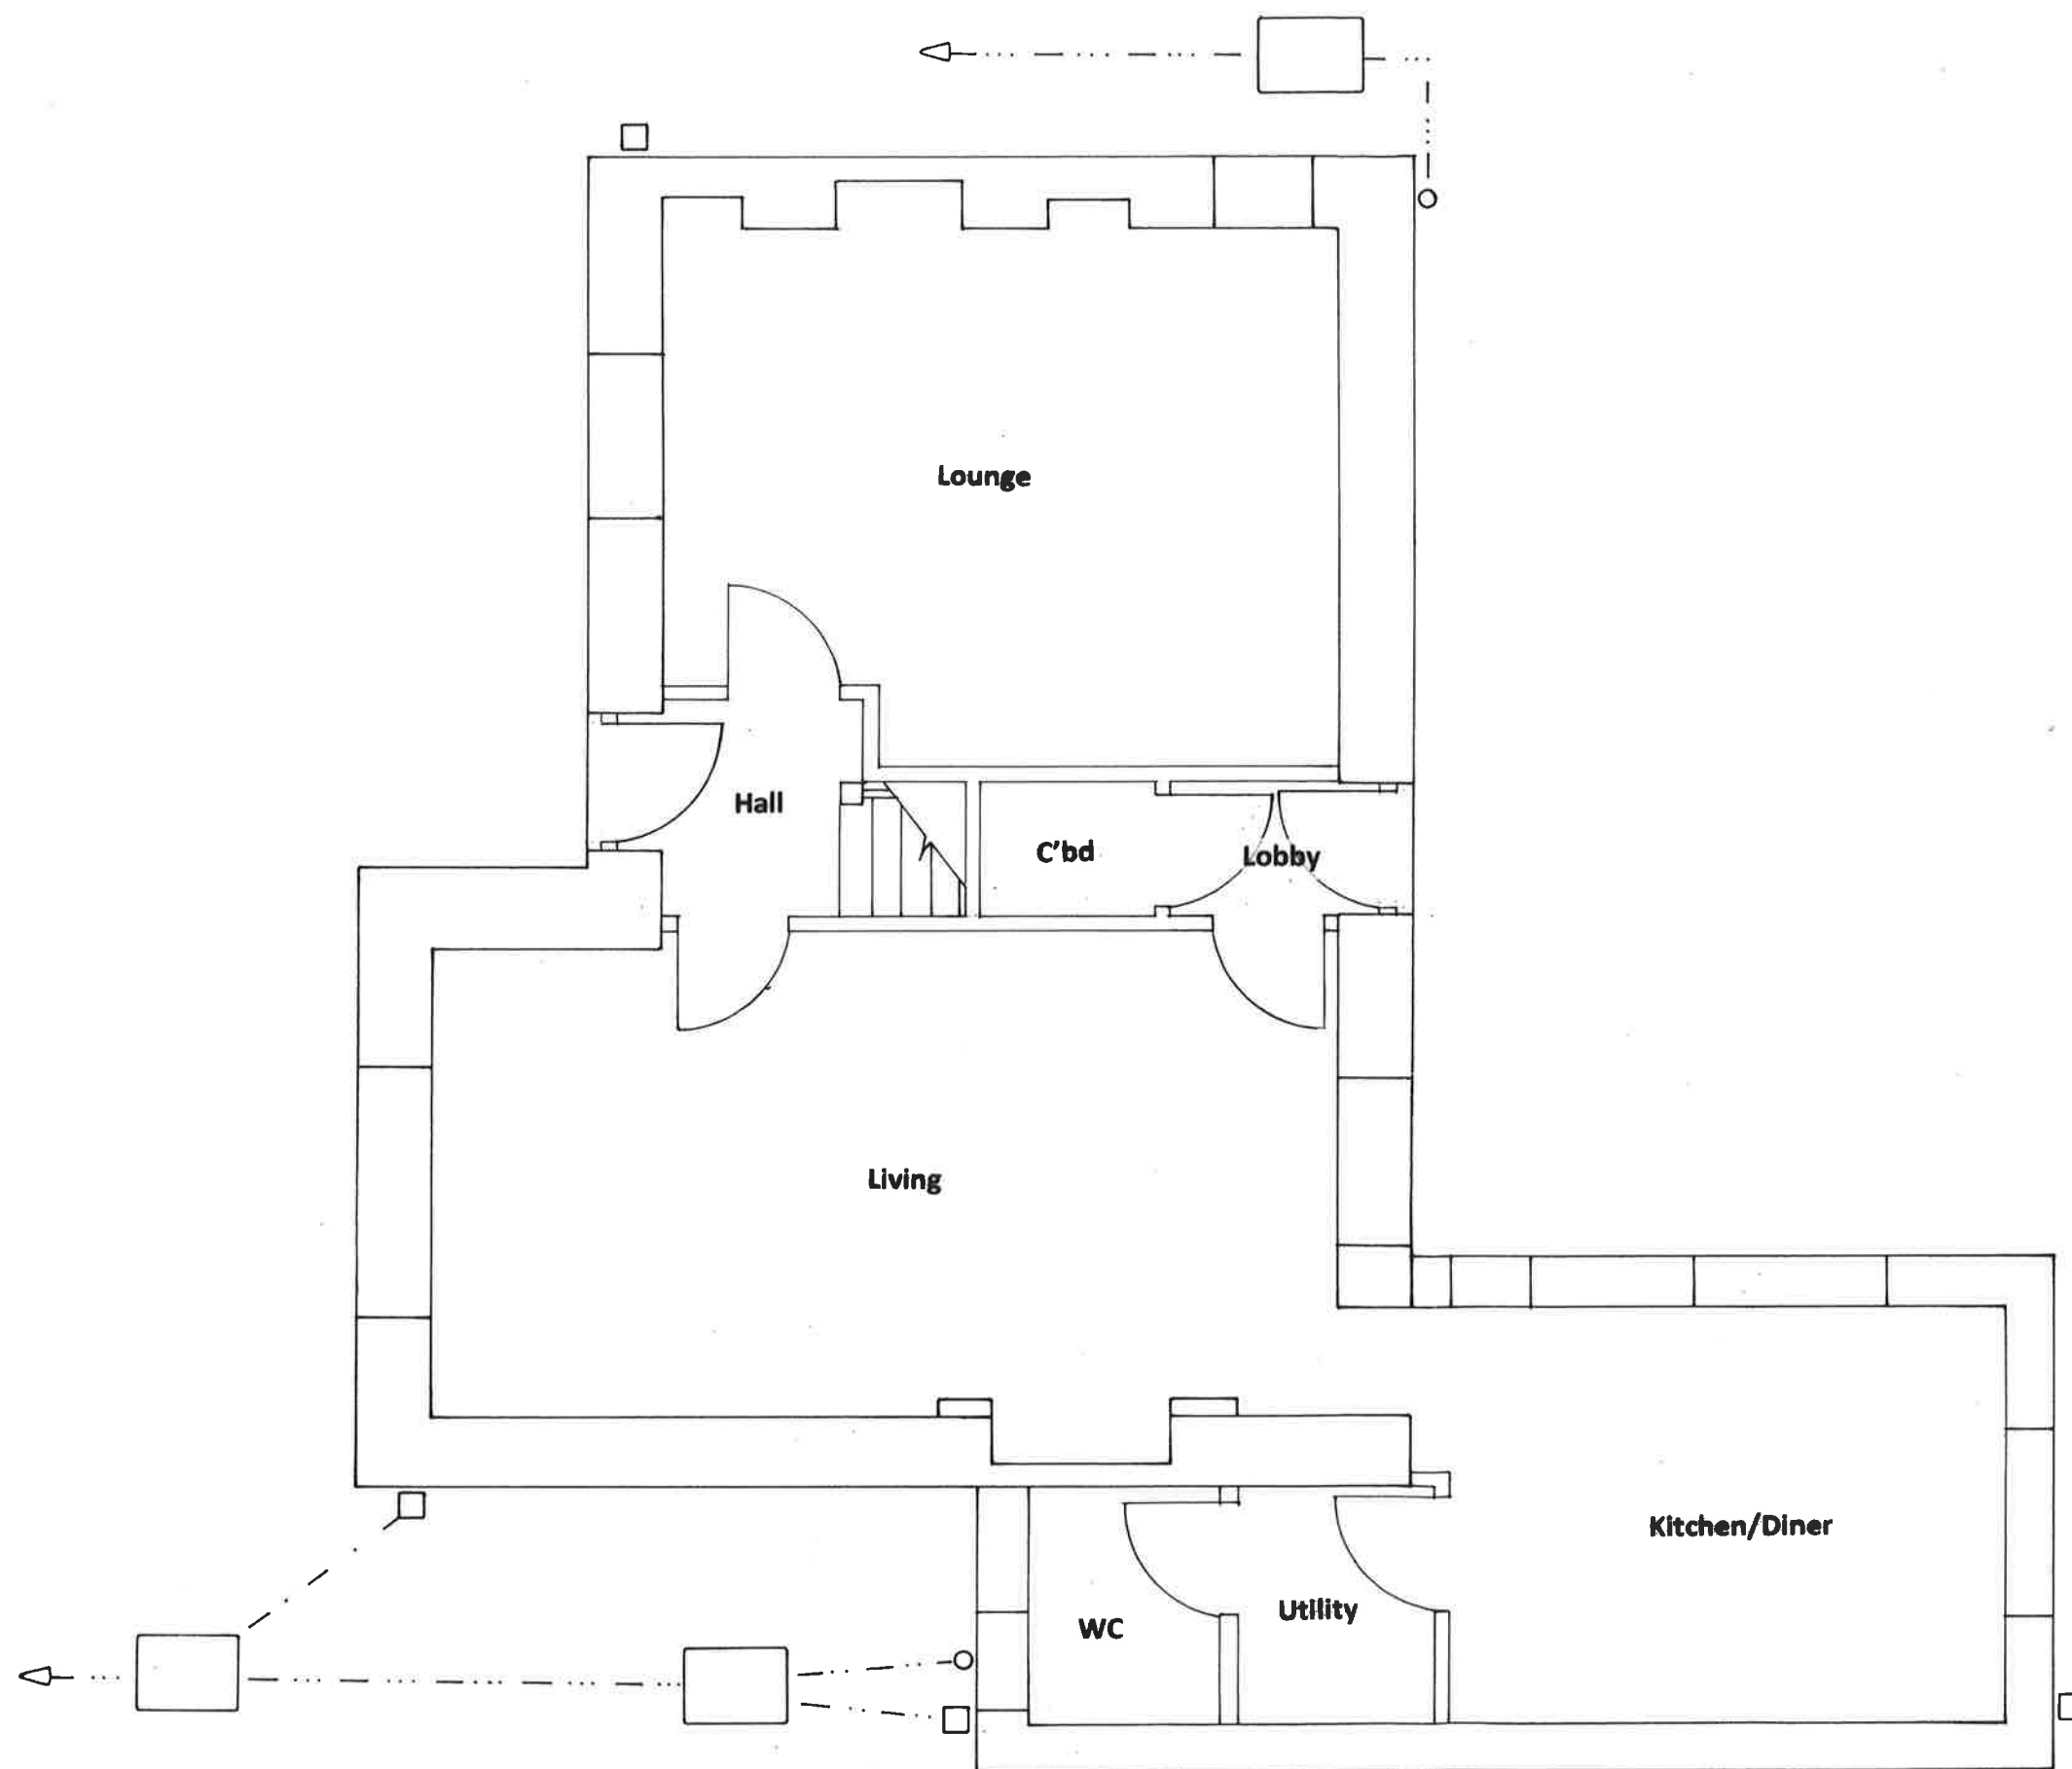

Key:

---	SD
---	FD
---	CD
○	SVP
□	BIG
□	MH

26 Plas Road, Rhos
Existing Ground Floor Plan
 Scale 1:50 (at A3)
2101/PR/P/03®