


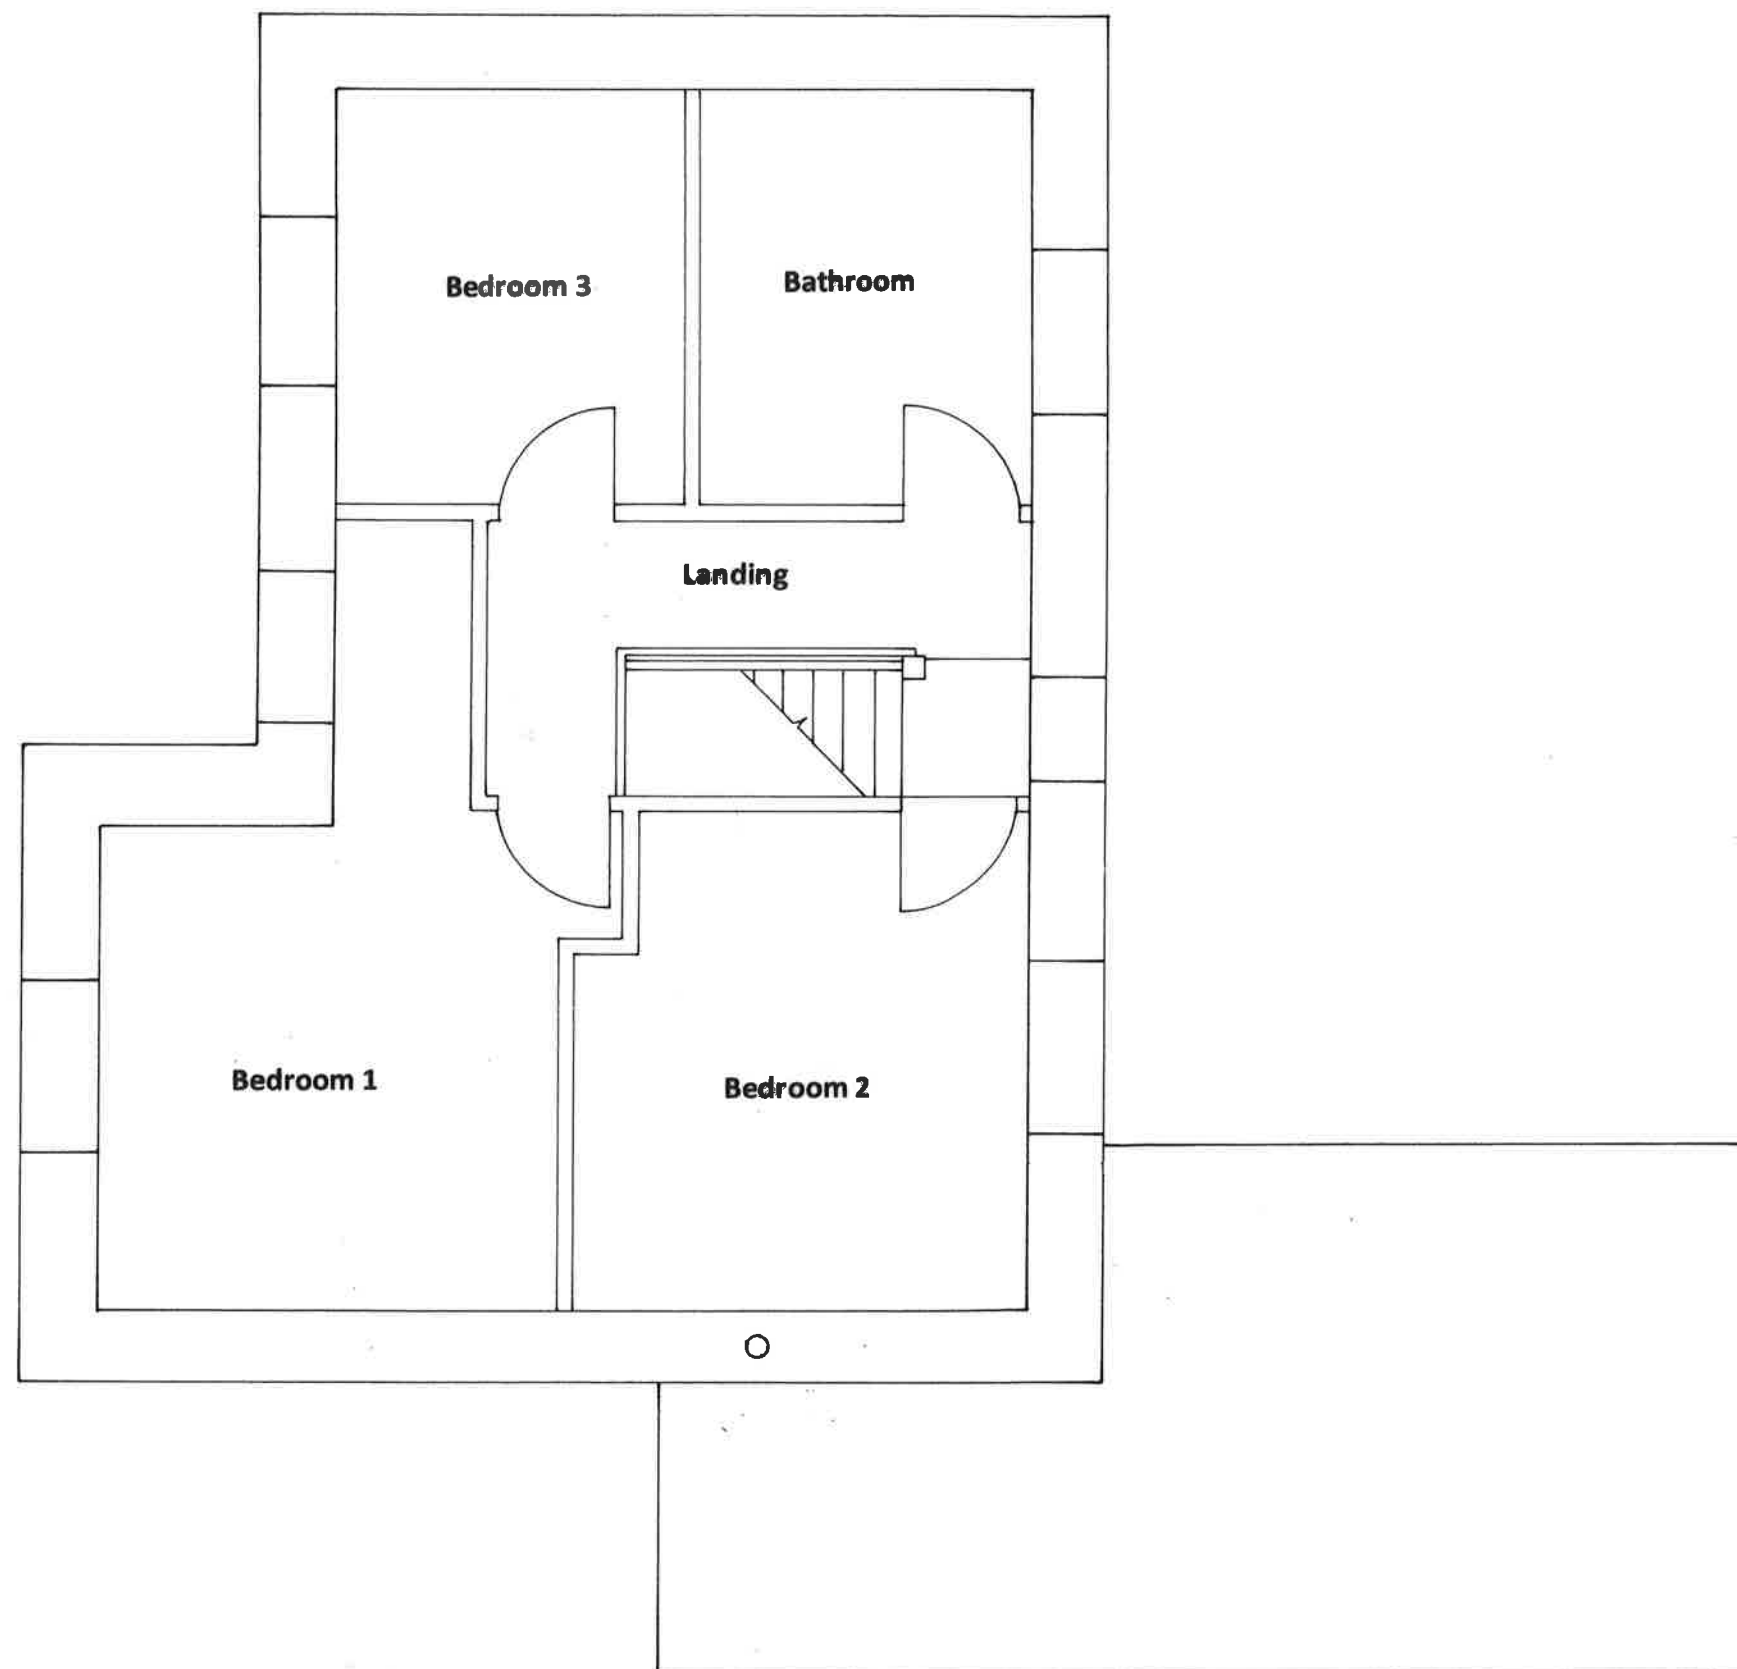

26 Plas Road, Rhos
Existing First Floor Plan
Scale 1:50 (at A3)
2101/PR/P/04©