


Superseded

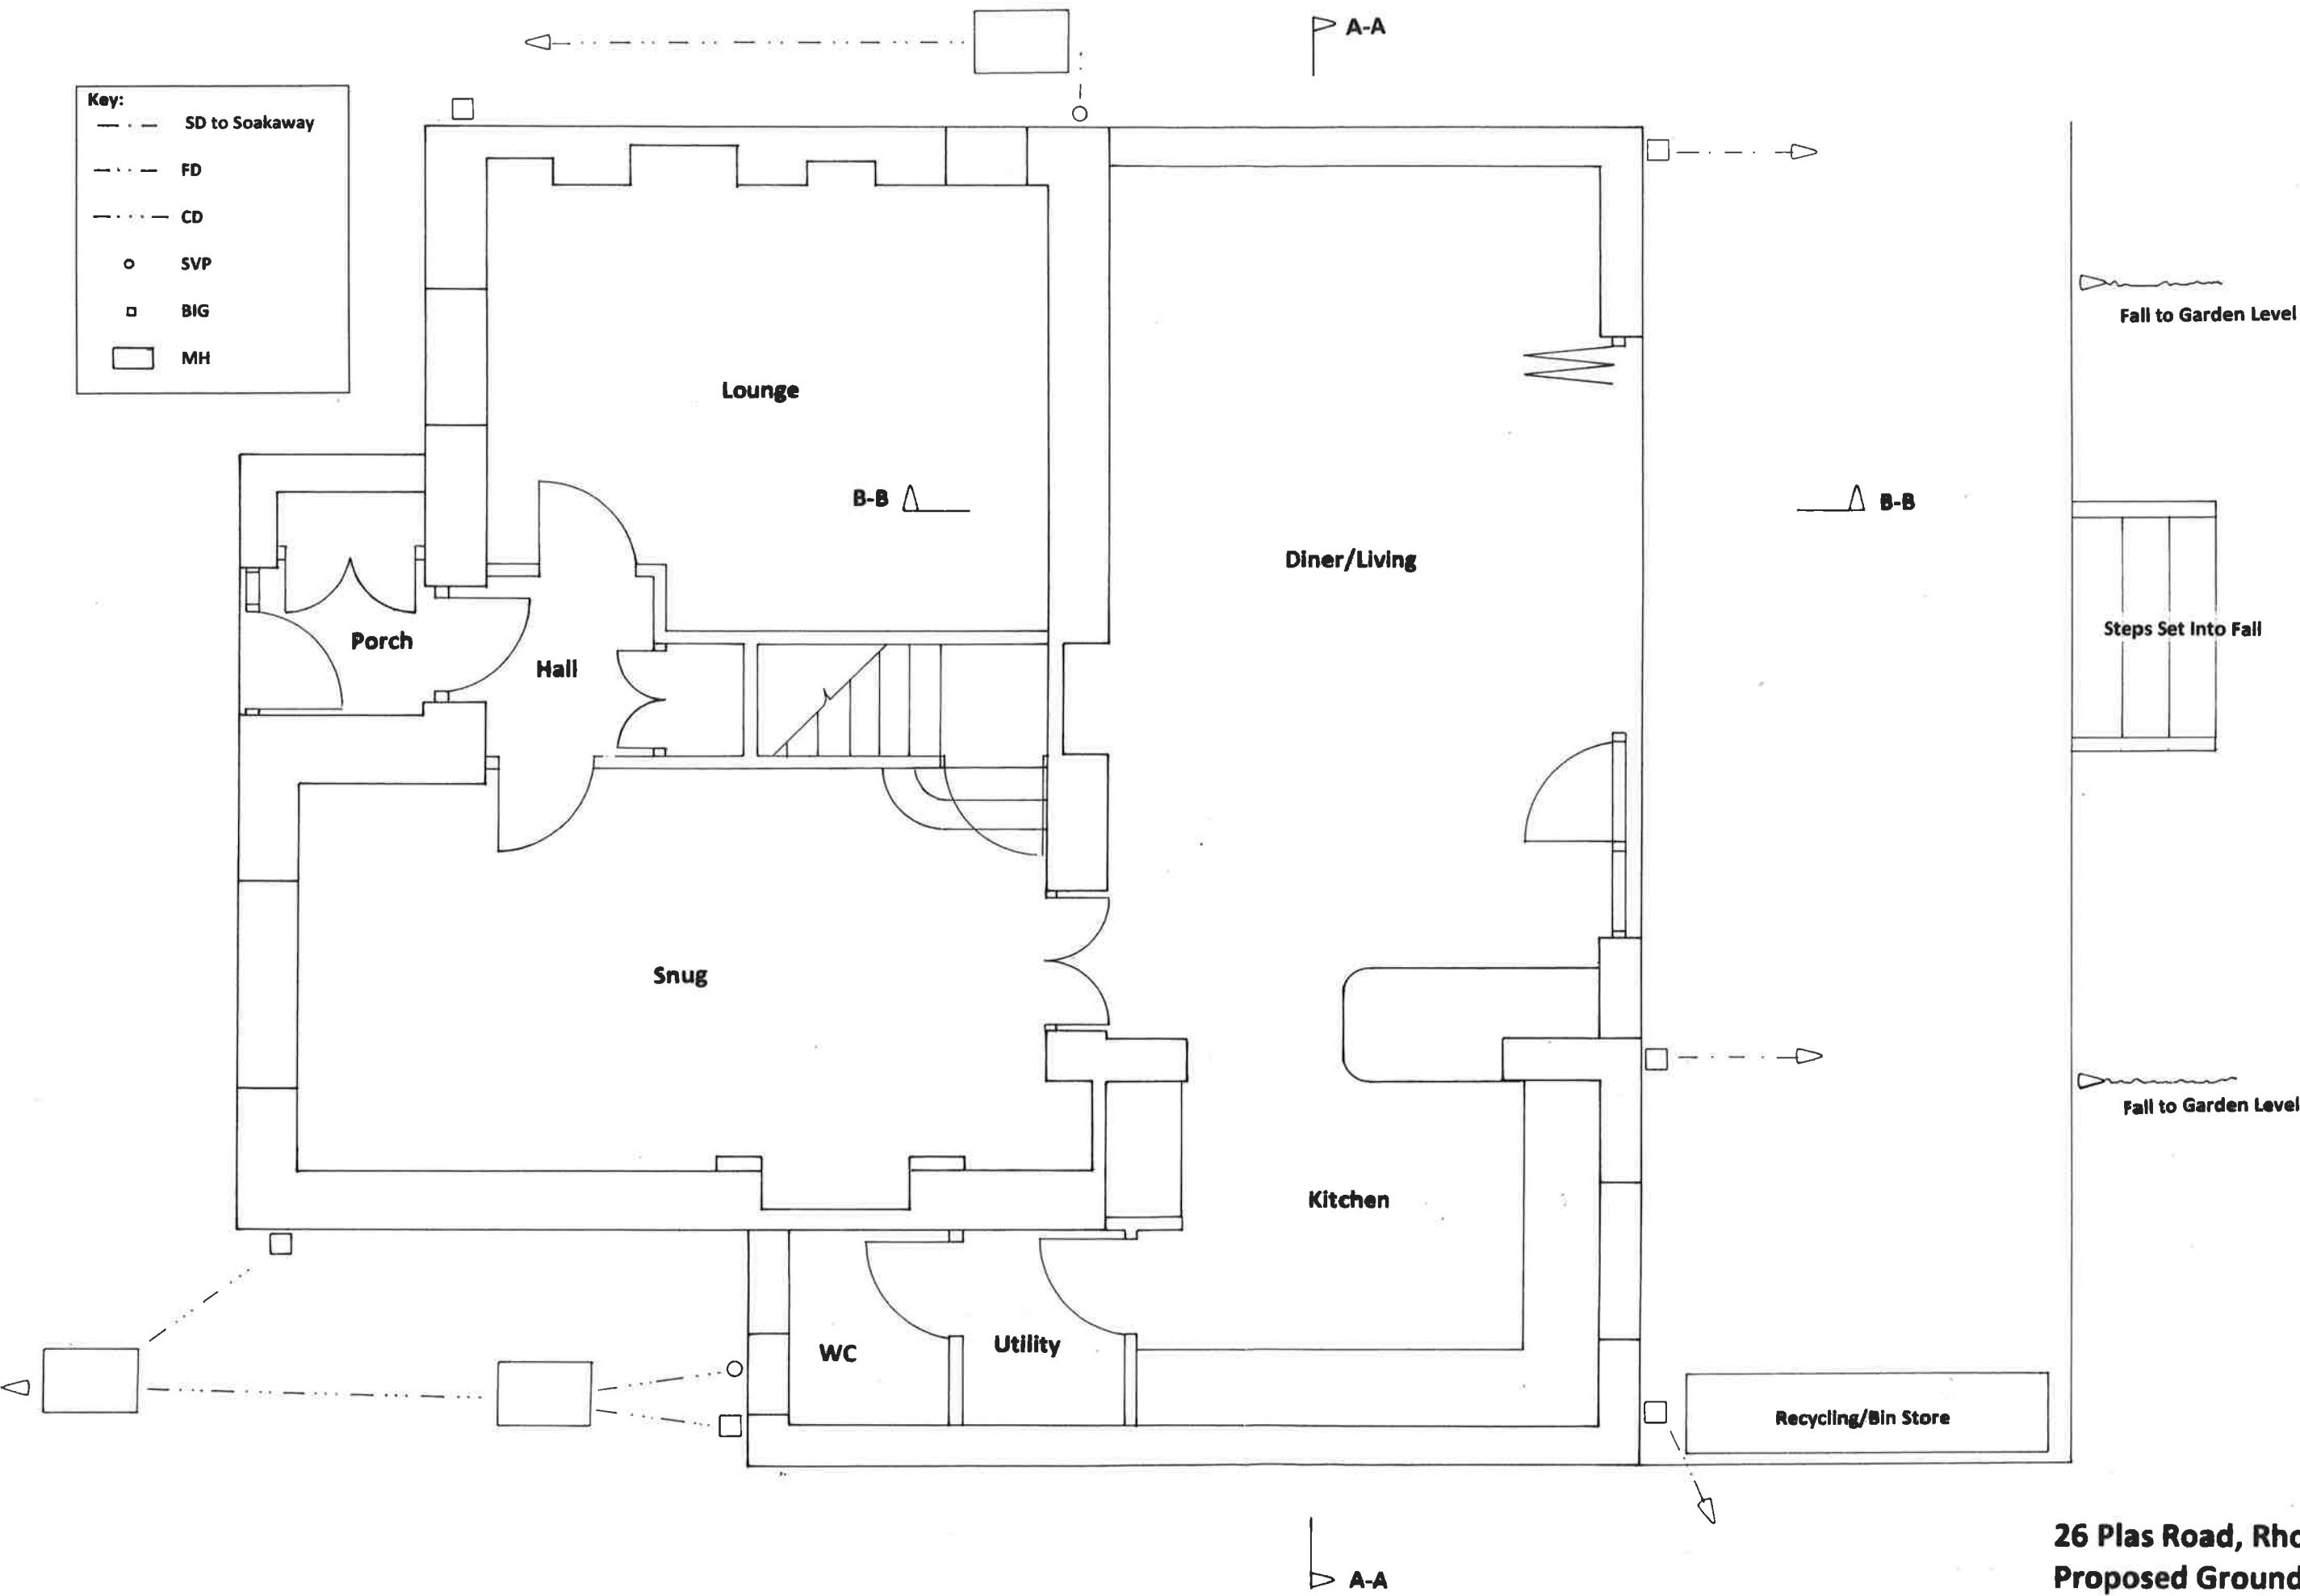

26 Plas Road, Rhos
Proposed Ground Floor Plan
Scale 1:50 (at A3)
2101/PR/P/06®