


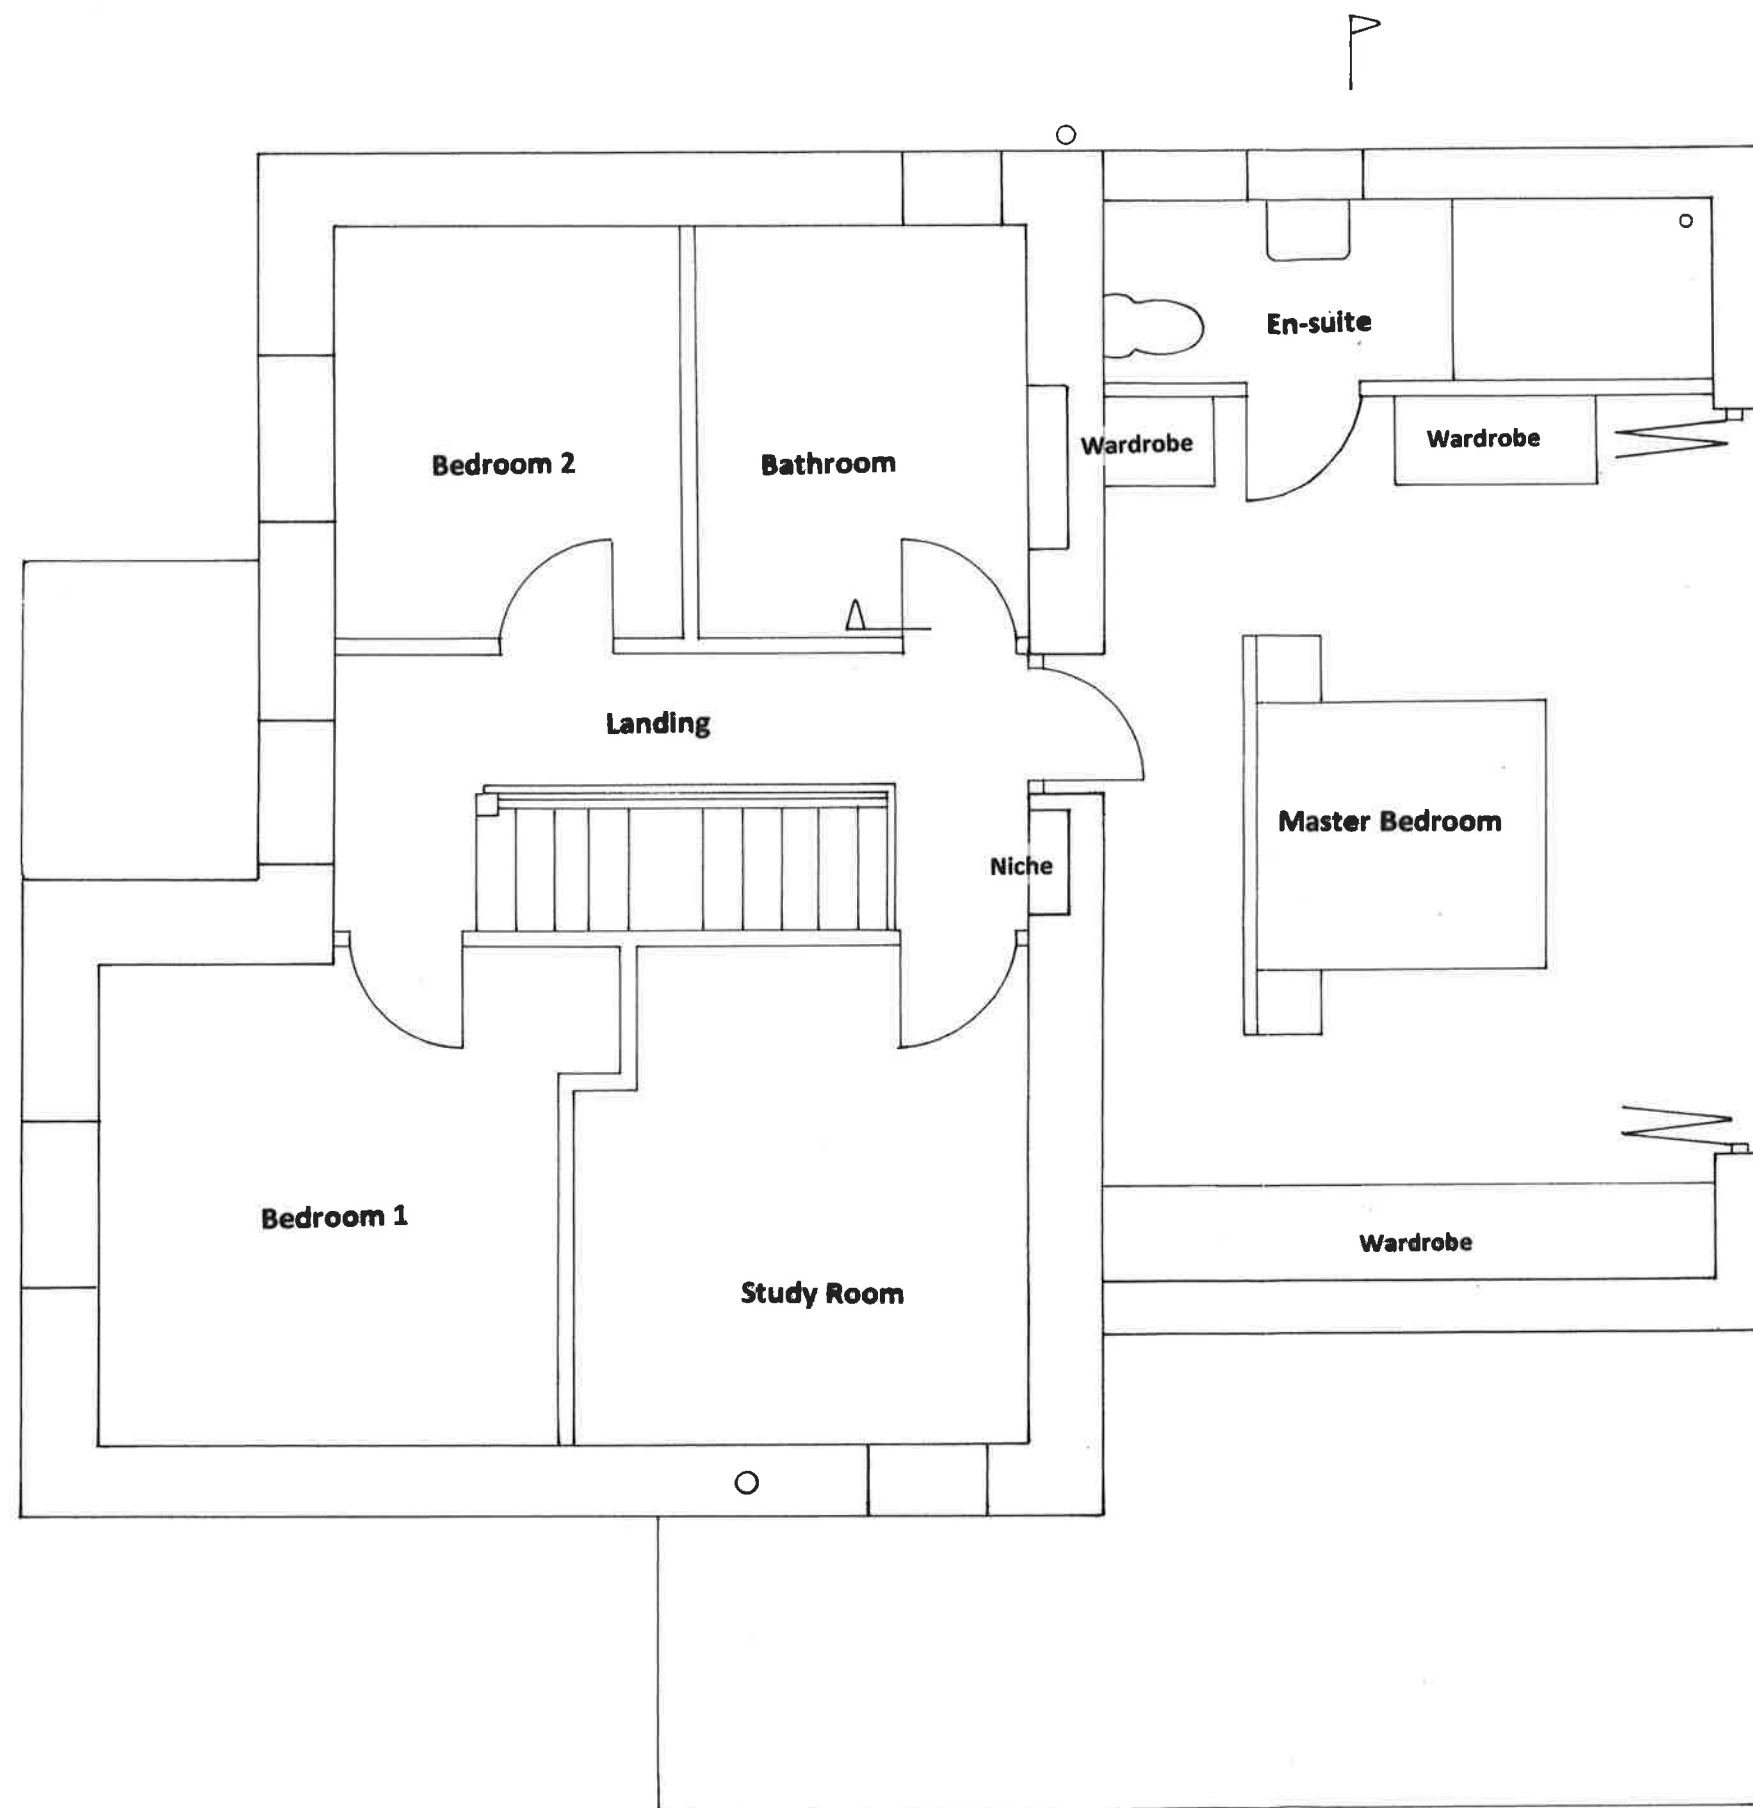

26 Plas Road, Rhos
Proposed First Floor Plan
 Scale 1:50 (at A3)
2101/PR/P/07®