



Existing Front Elevation

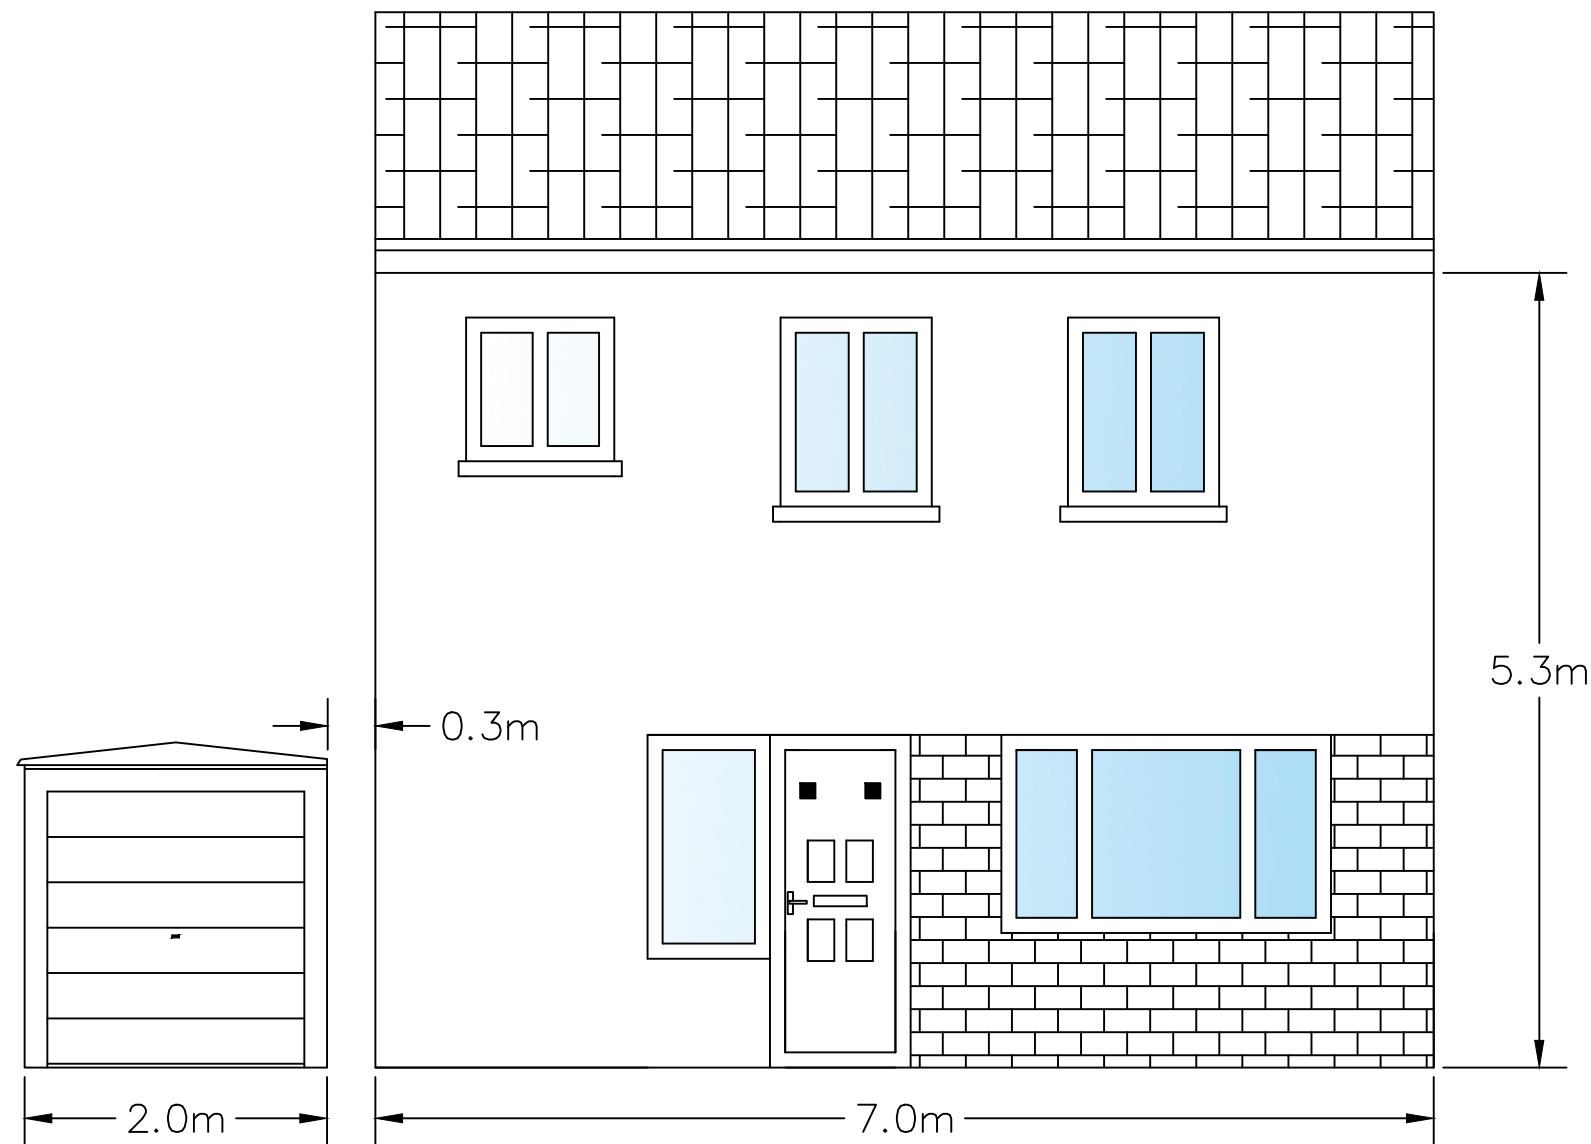


Existing Rear Elevation

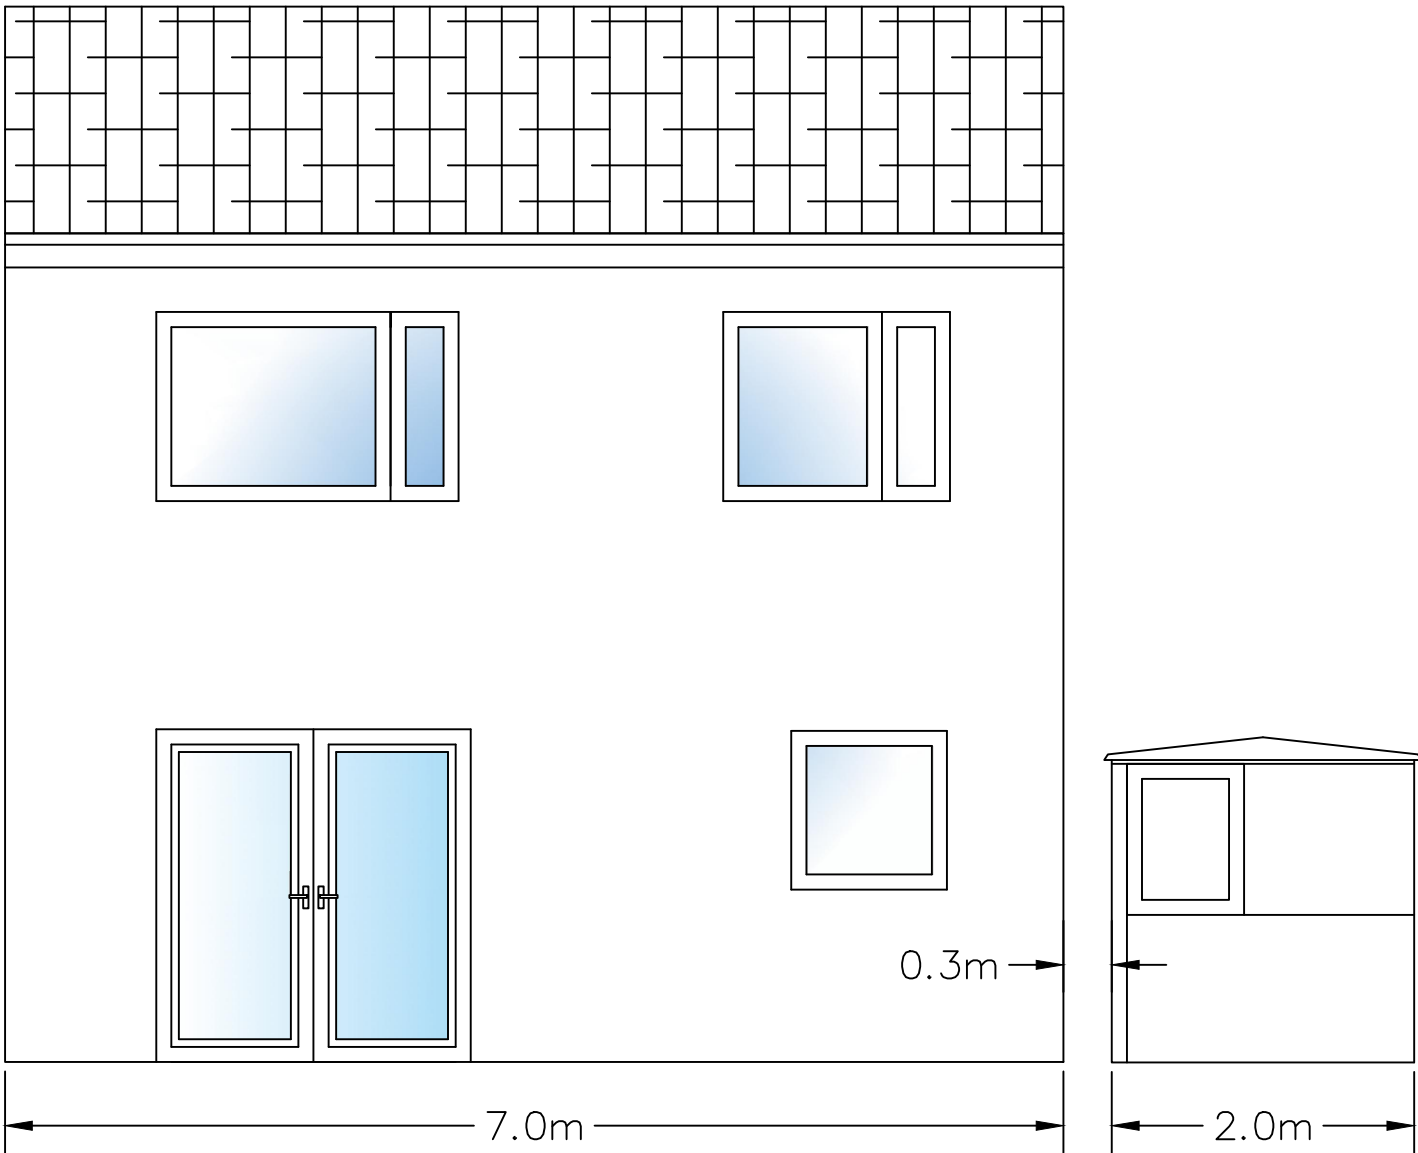


Proposed Front Elevation




Proposed Rear Elevation

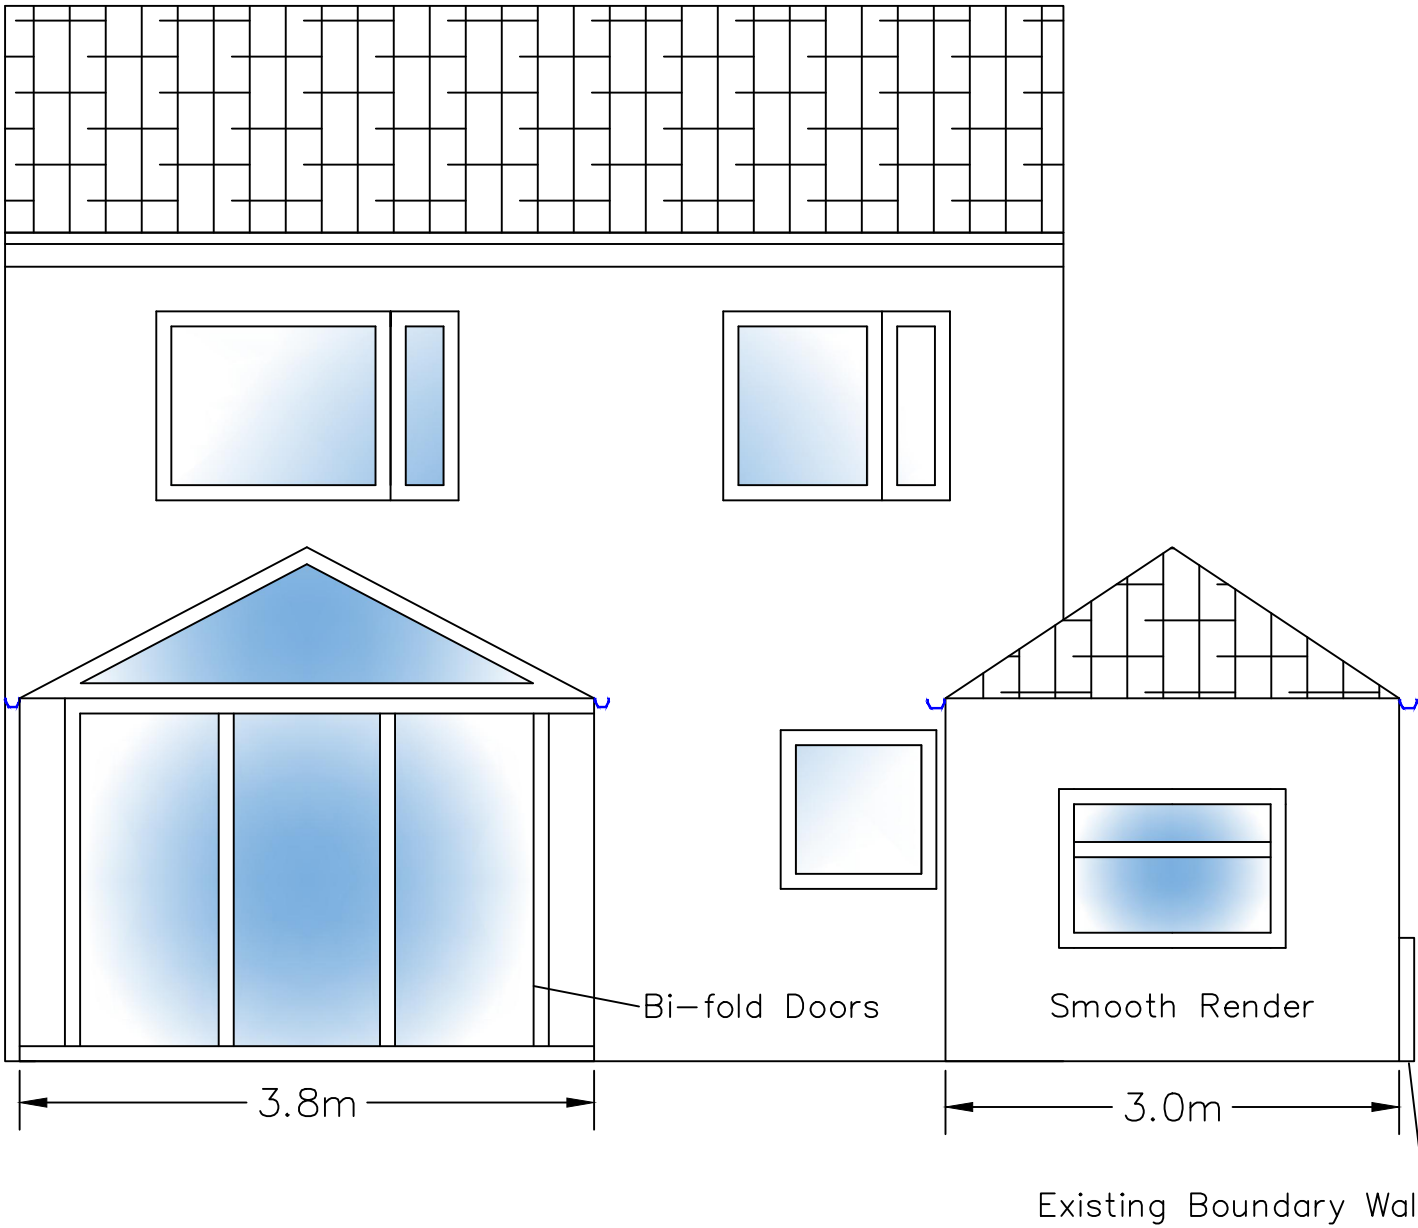


Proposed Side Elevation (L) – Outbuilding Only

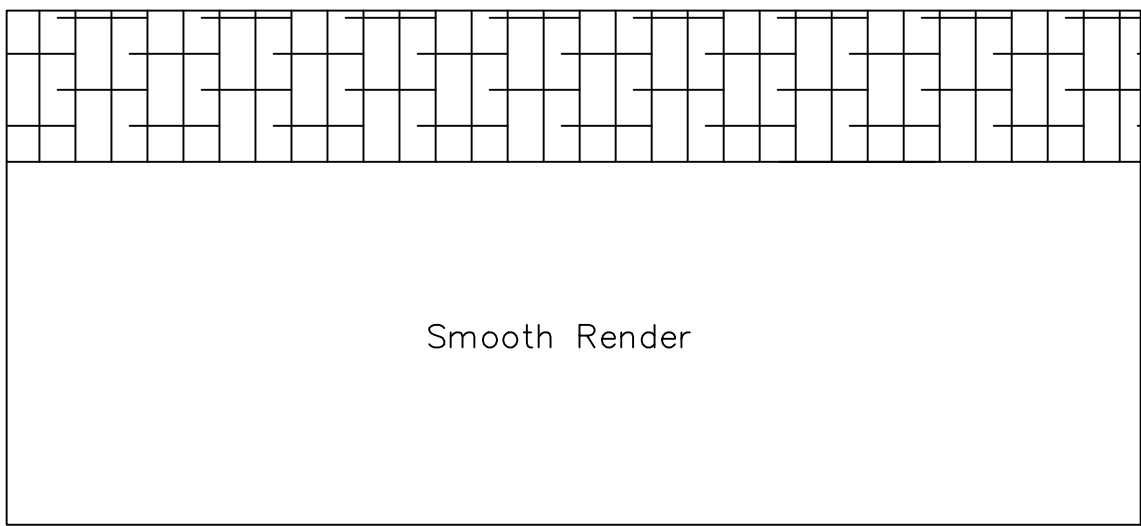


Proposed Side Elevation (R) – Outbuilding Only

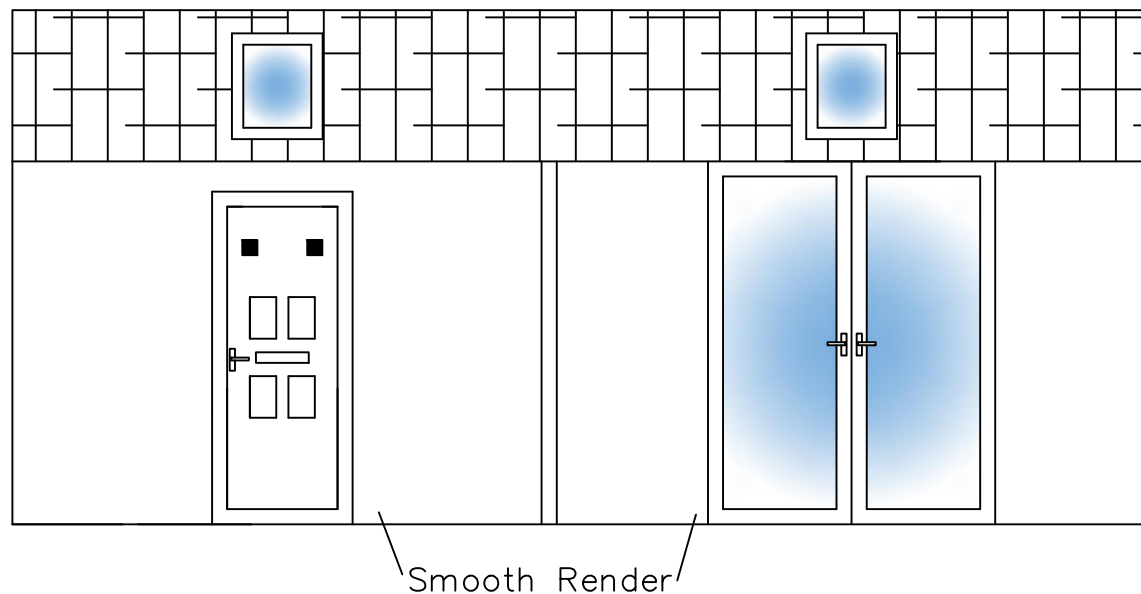


Proposed Rear Elevation – Outbuilding Only

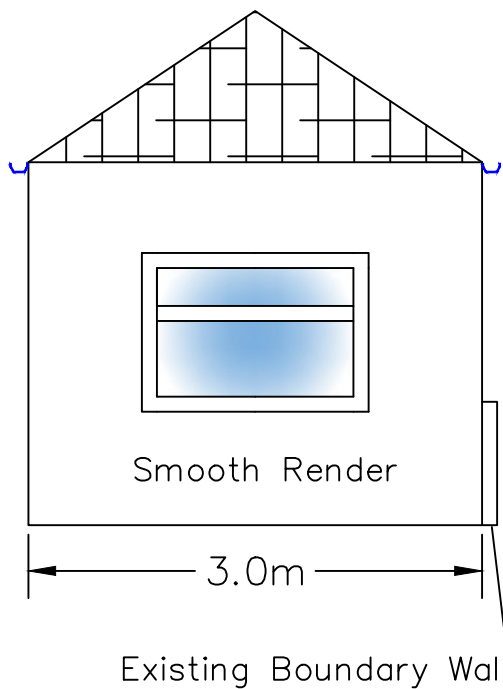


Proposed Front Elevation – Outbuilding Only

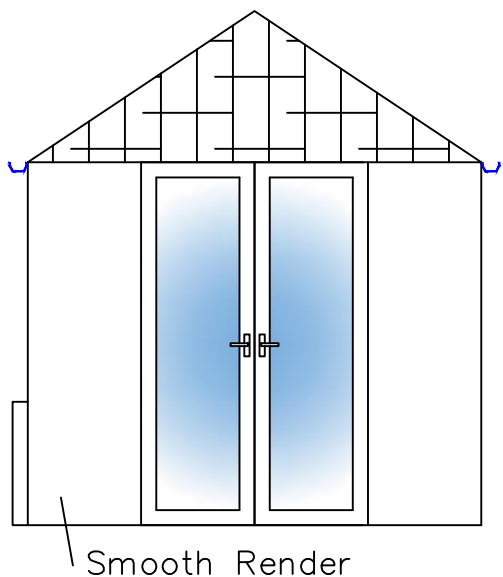[illegible]

Existing Outbuilding Floor Plan

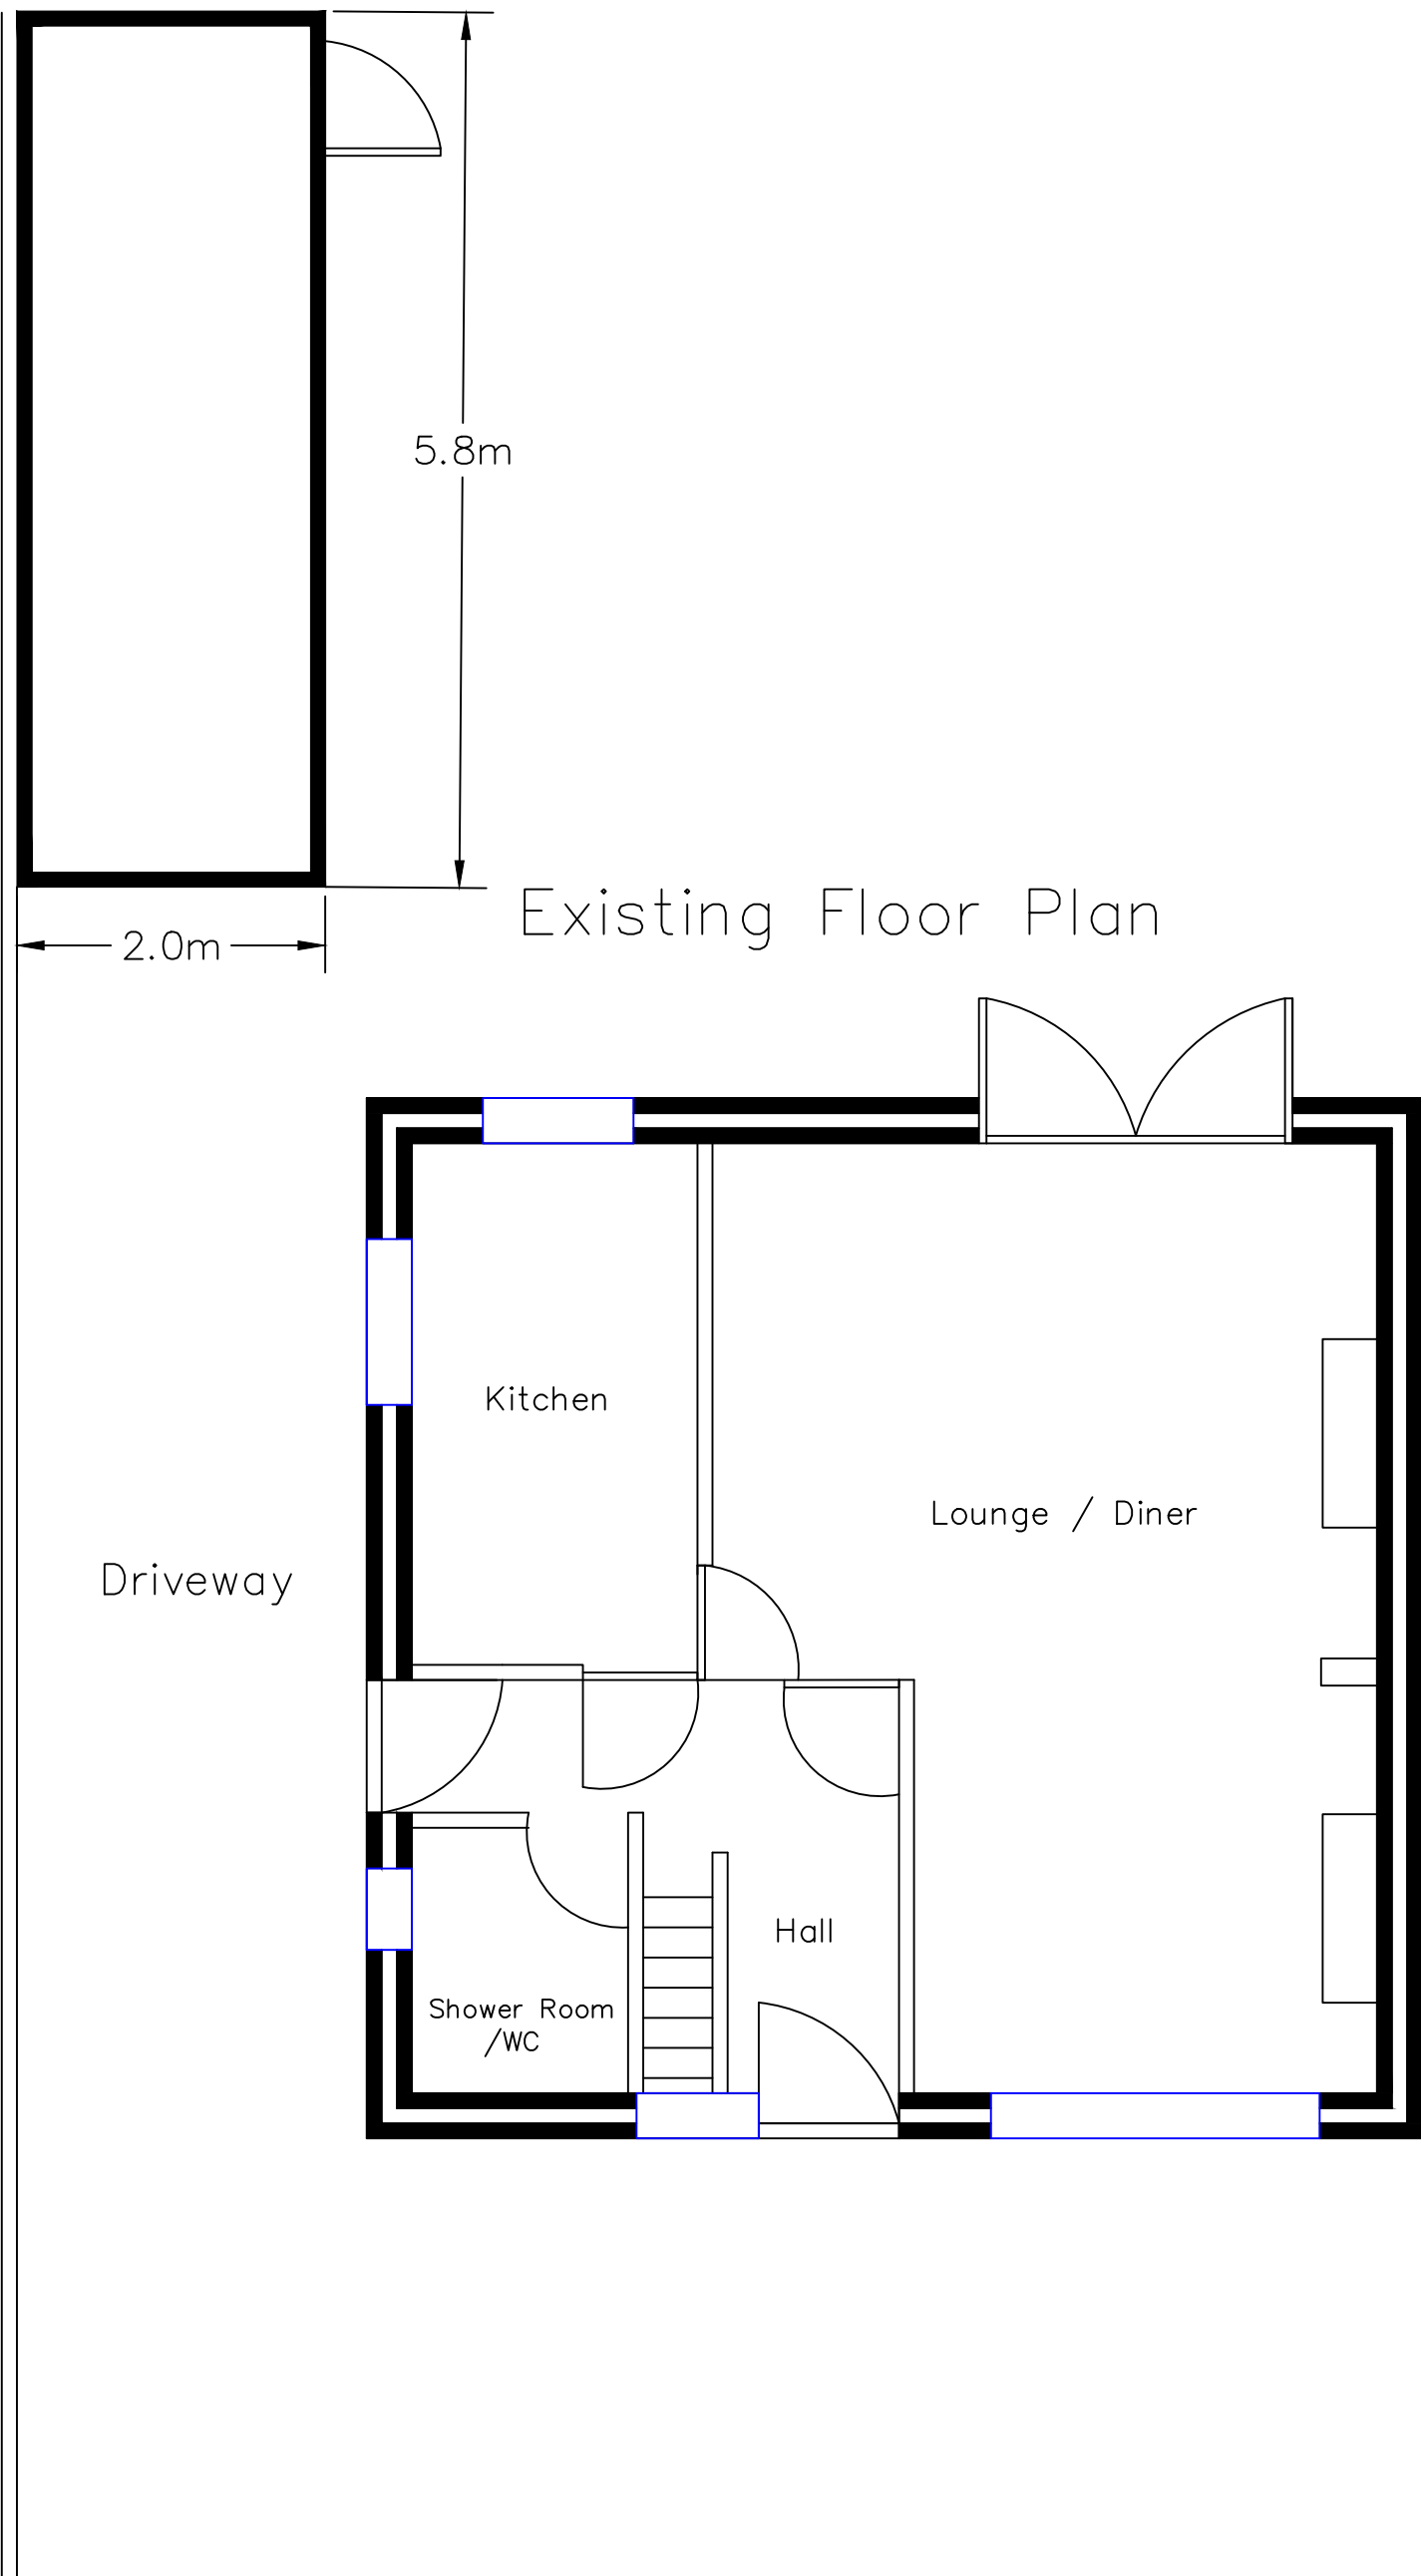

Proposed Outbuilding Floor Plan

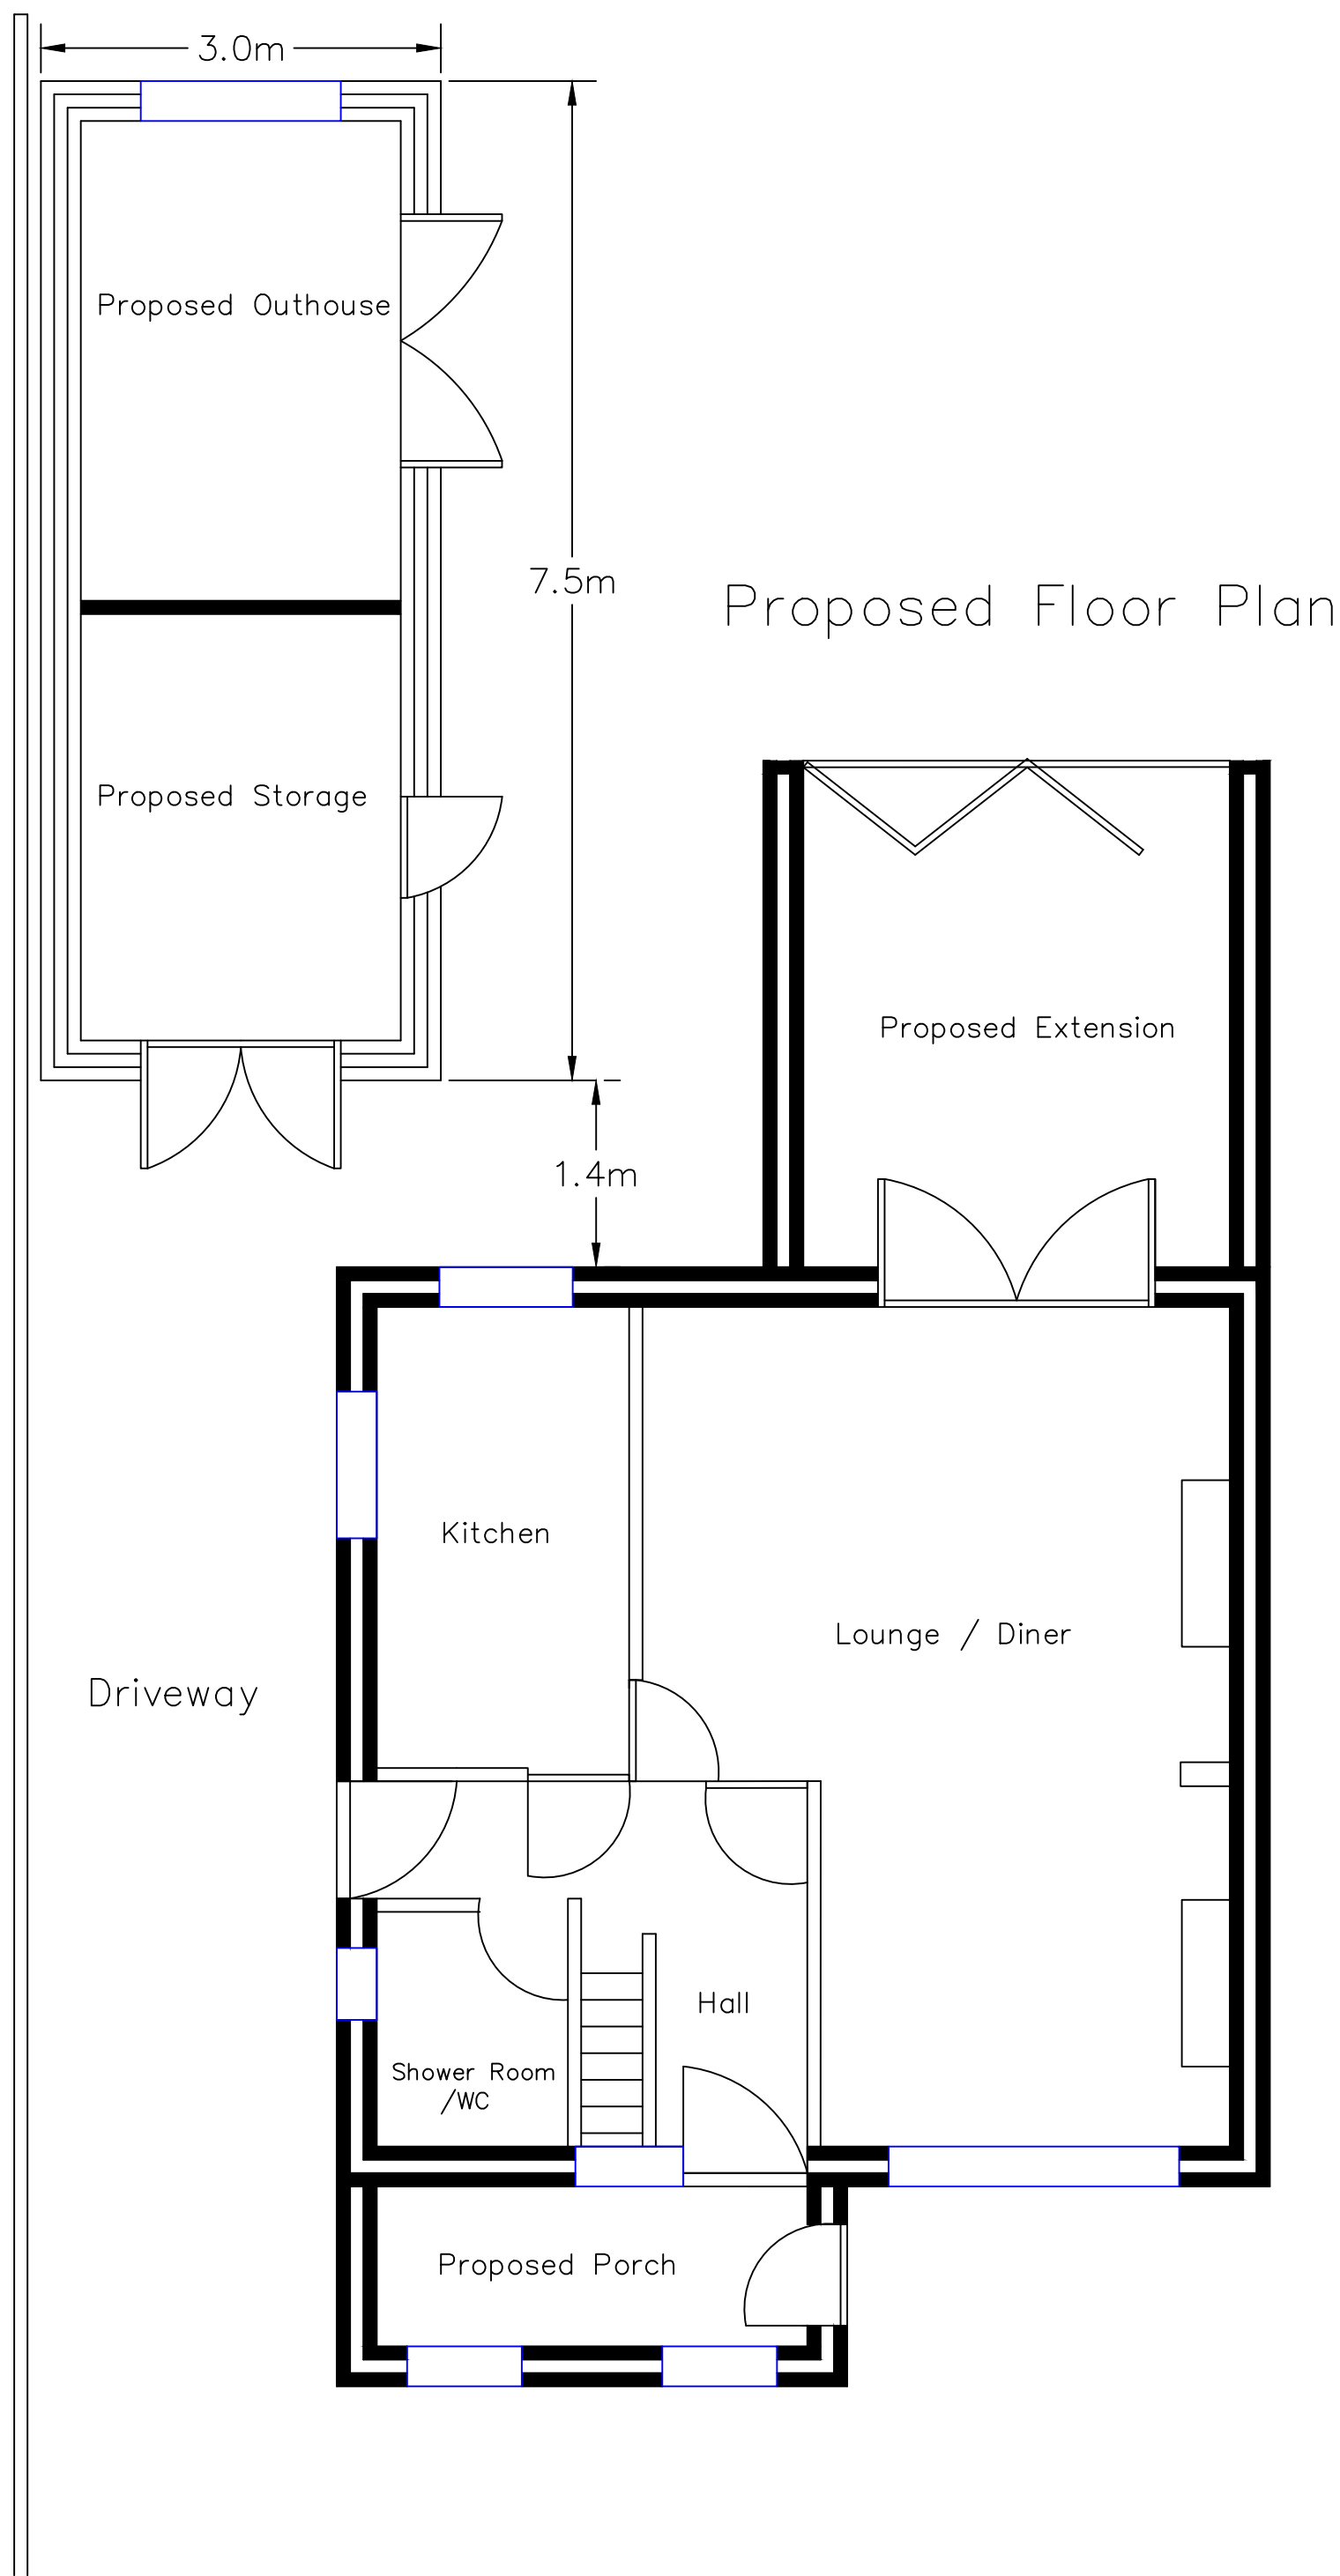[illegible]

Client		Title				
Sarah Lee		Proposed Improvements at 60 Tir Morfa Road, Port Talbot SA12 7PG				
		File Name:				
Project	Original Scale	Page Size	Drawn AT	Checked	Authorised	Status
Existing & Proposed Plan View Sheet 1 of 1	1:50	A1	Date	Date	Date	
			01/21			
Drawing Number		0121-05 -				Rev