

The drawing shows two views of a building. The left view is a front elevation of a building with a gabled roof. The roof is filled with a cross-hatch pattern. The main body of the building is a large rectangle. A dimension line at the bottom indicates a width of 6.9m. A small horizontal line segment on the right side of the main body is dimensioned as 1.4m. The right view is a side elevation of the building, showing a long, low rectangular structure. It features four rectangular windows arranged horizontally. A dimension line at the bottom indicates a width of 5.8m. A small circle is visible on the right side of this elevation.


The image contains two architectural drawings of a building facade. The left drawing is a side elevation showing a gabled roof with a brick chimney on the left side. The right drawing is a front elevation showing a flat roof and a smooth render finish. The front elevation includes a door with a small window and a set of double doors. A label 'Smooth Render' points to the wall area between the door and the double doors.

Architectural elevation drawing of a building facade. The drawing shows a main section with a gabled roof and a smaller section to the right with a flat roof. Dimensions are provided: 1.5m for the small section, 6.9m for the main section, and 3.8m for the extension. A note indicates the extension is made of concrete block with smooth render overlap.

Concrete block
(Adjacent to Neighbours extension)
Any overlap will be smooth render

Concrete block
(Adjacent to Neighbours extension)
Any overlap to be smooth render


3.8m

 [illegible]


Project
Existing & Proposed Elevations
Sheet 2 of 4

File Name:					
Original Scale 1:50	Page Size A1	Drawn AT	Checked	Authorised	Status
		Date 01/21	Date	Date	
Drawing Number 0121-02 -					Rev


Existing Side Elevation (L)

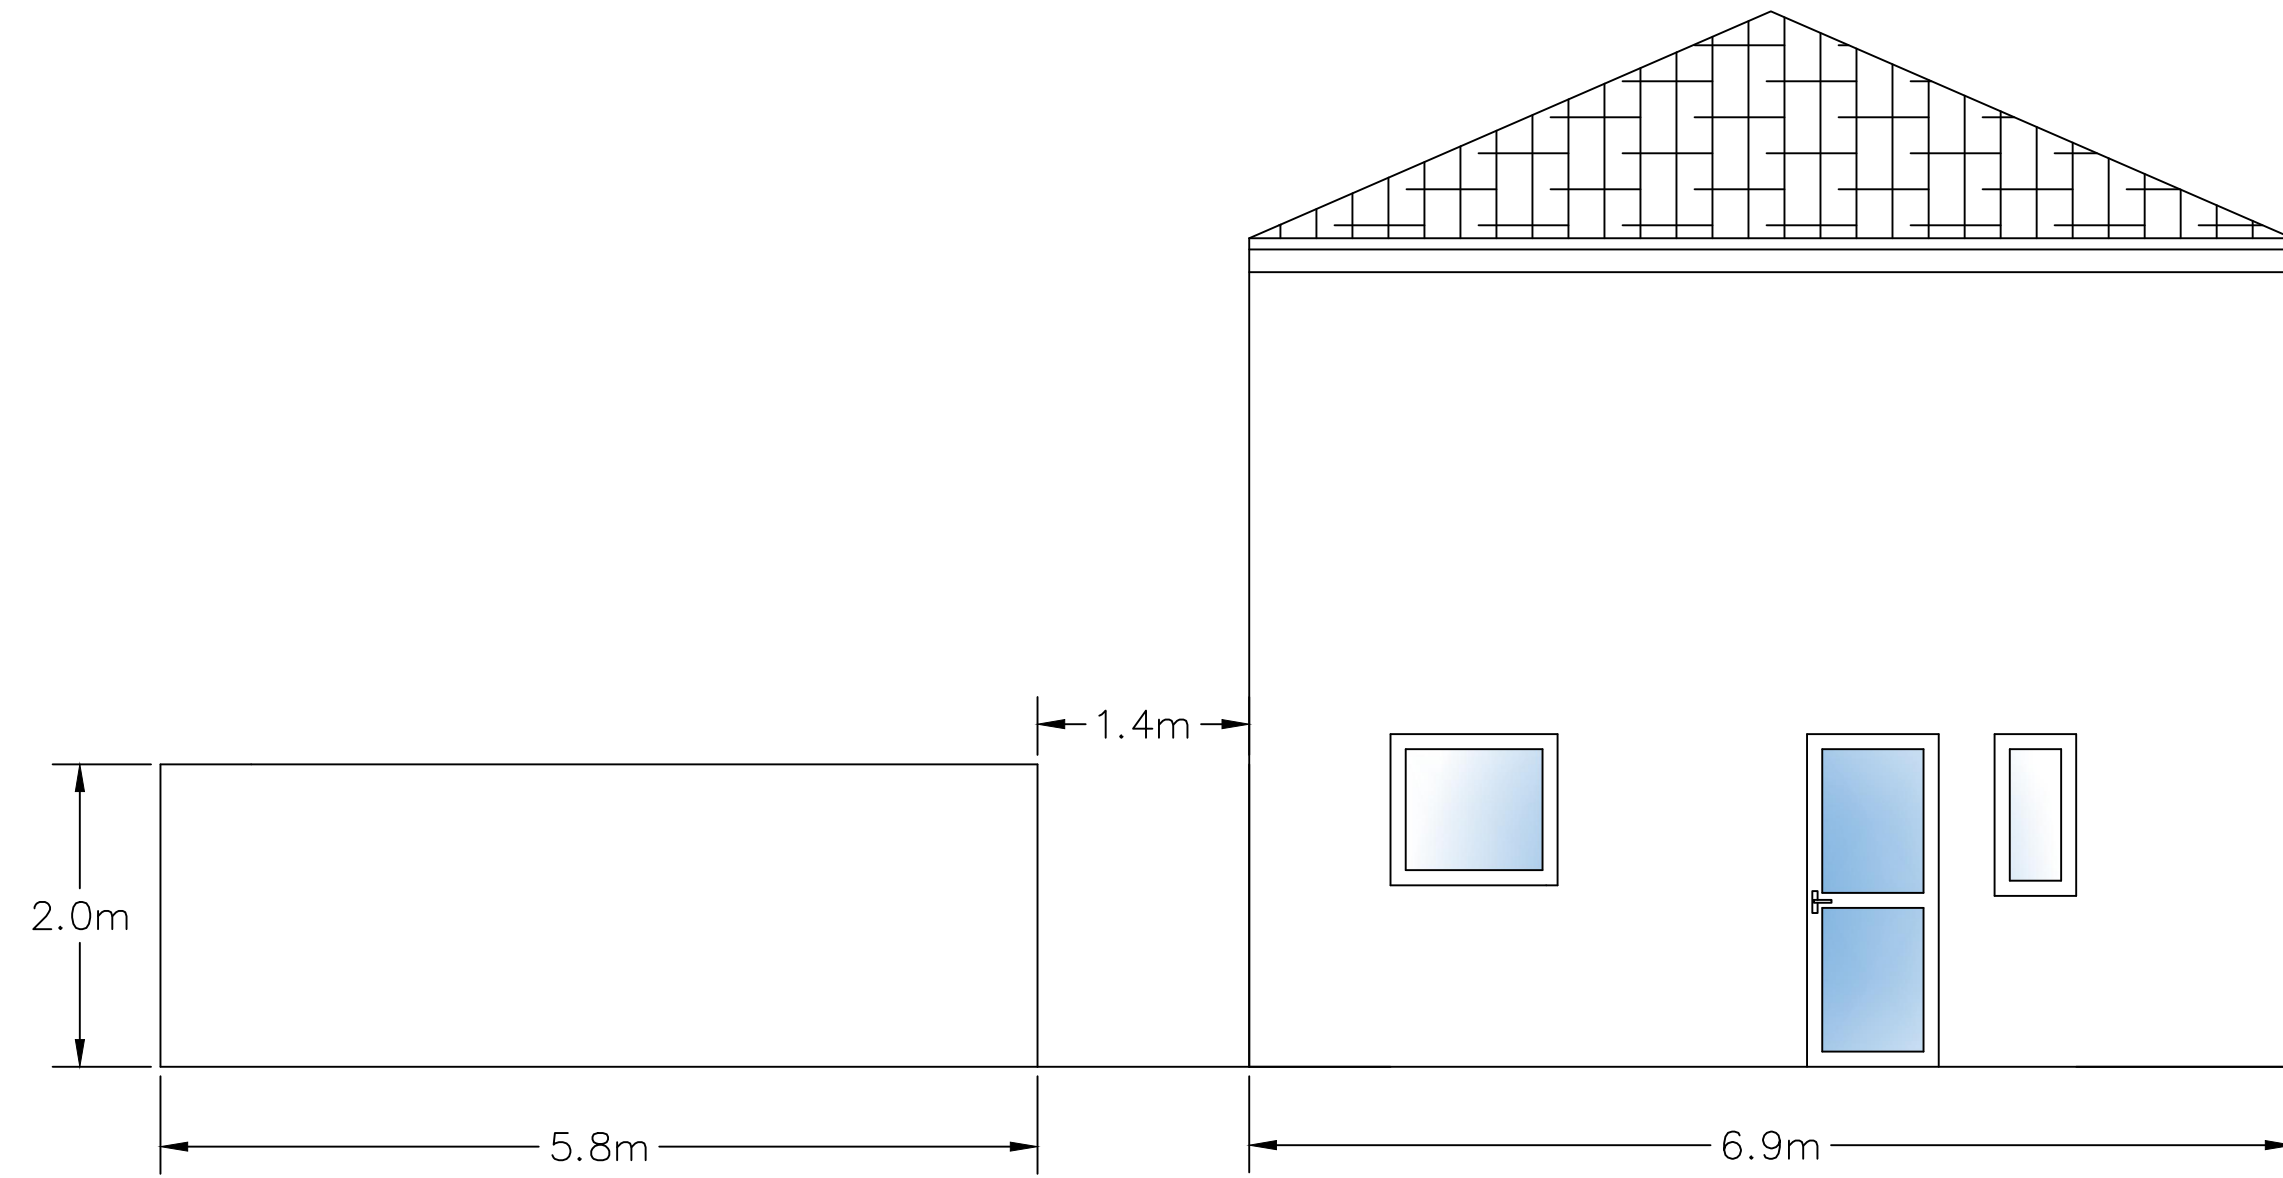


Proposed Side Elevation (L) – Outbuilding Only

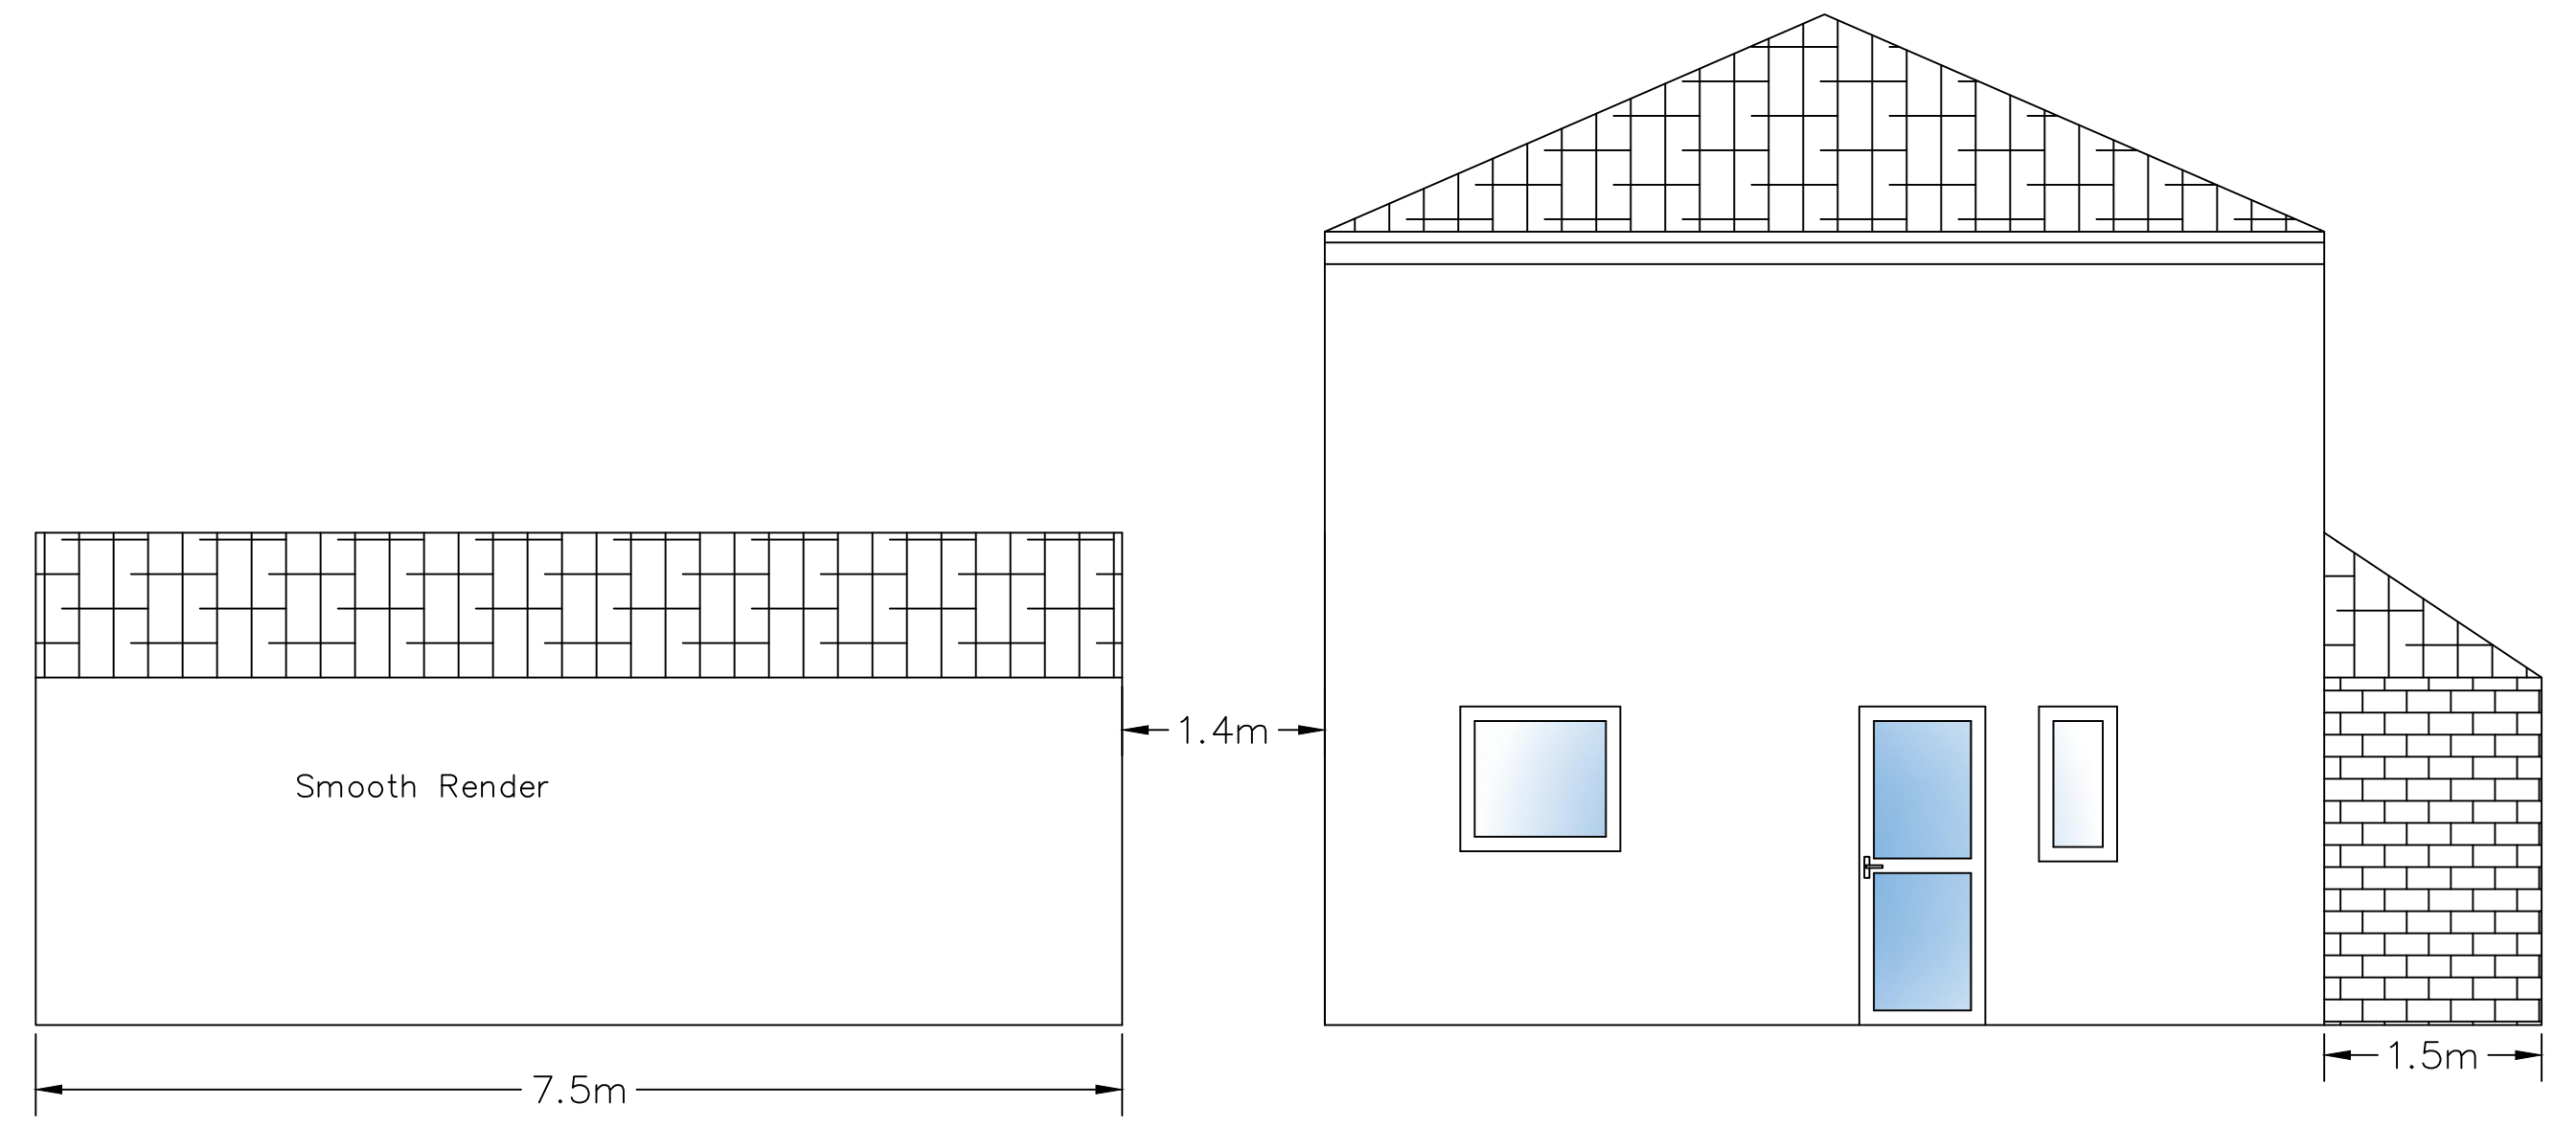


Proposed Side Elevation (L) – Outbuilding & Extension

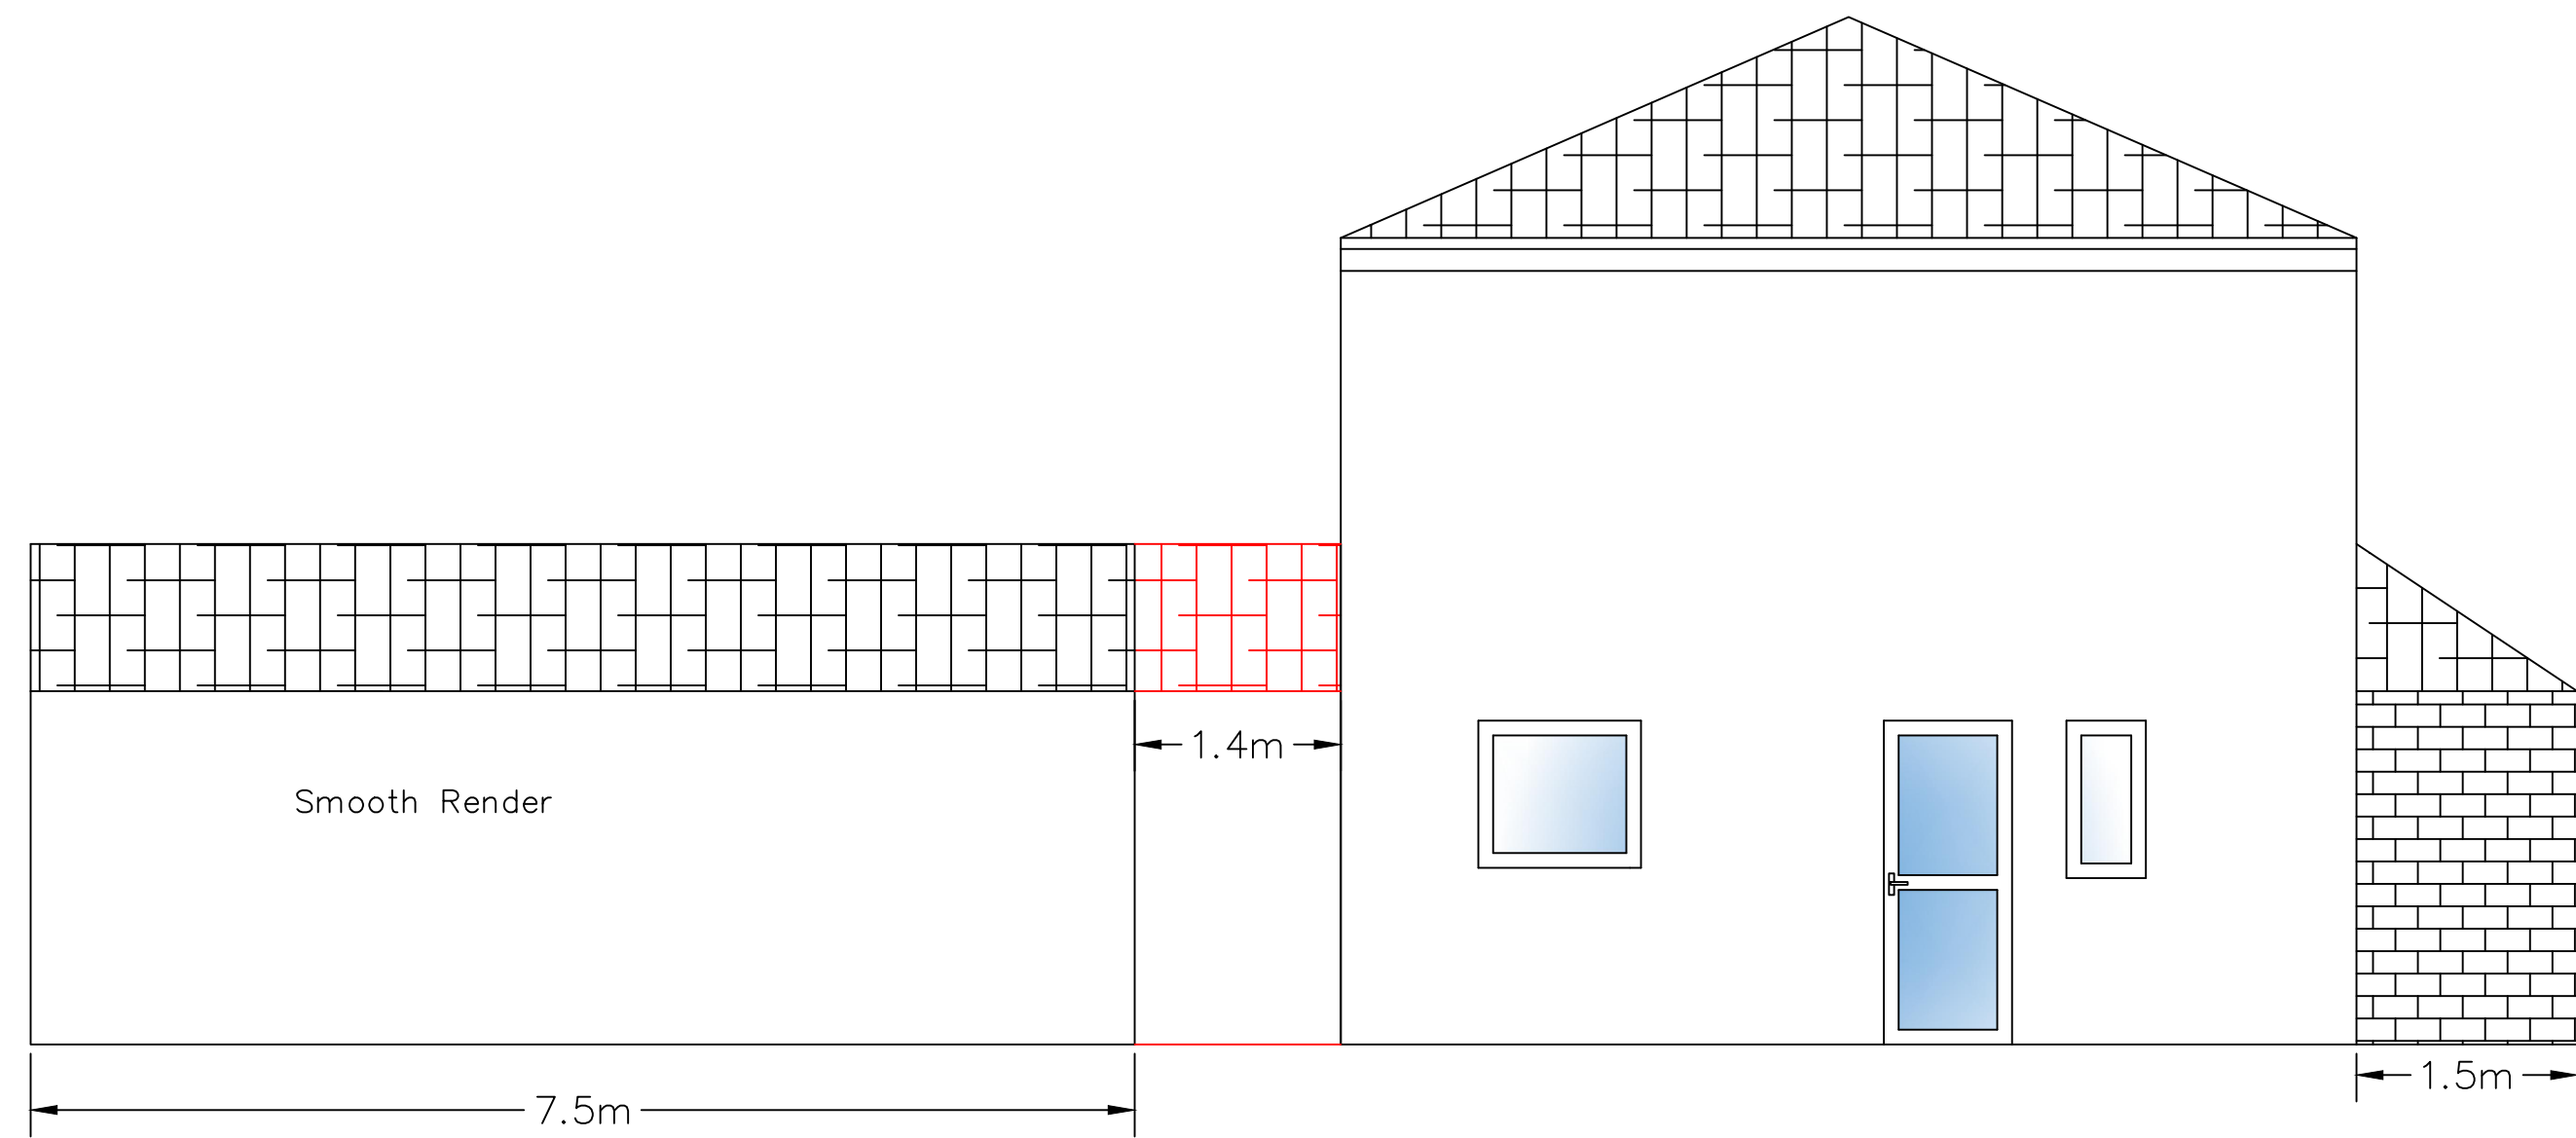


Proposed Side Elevation (L) – Extension Only

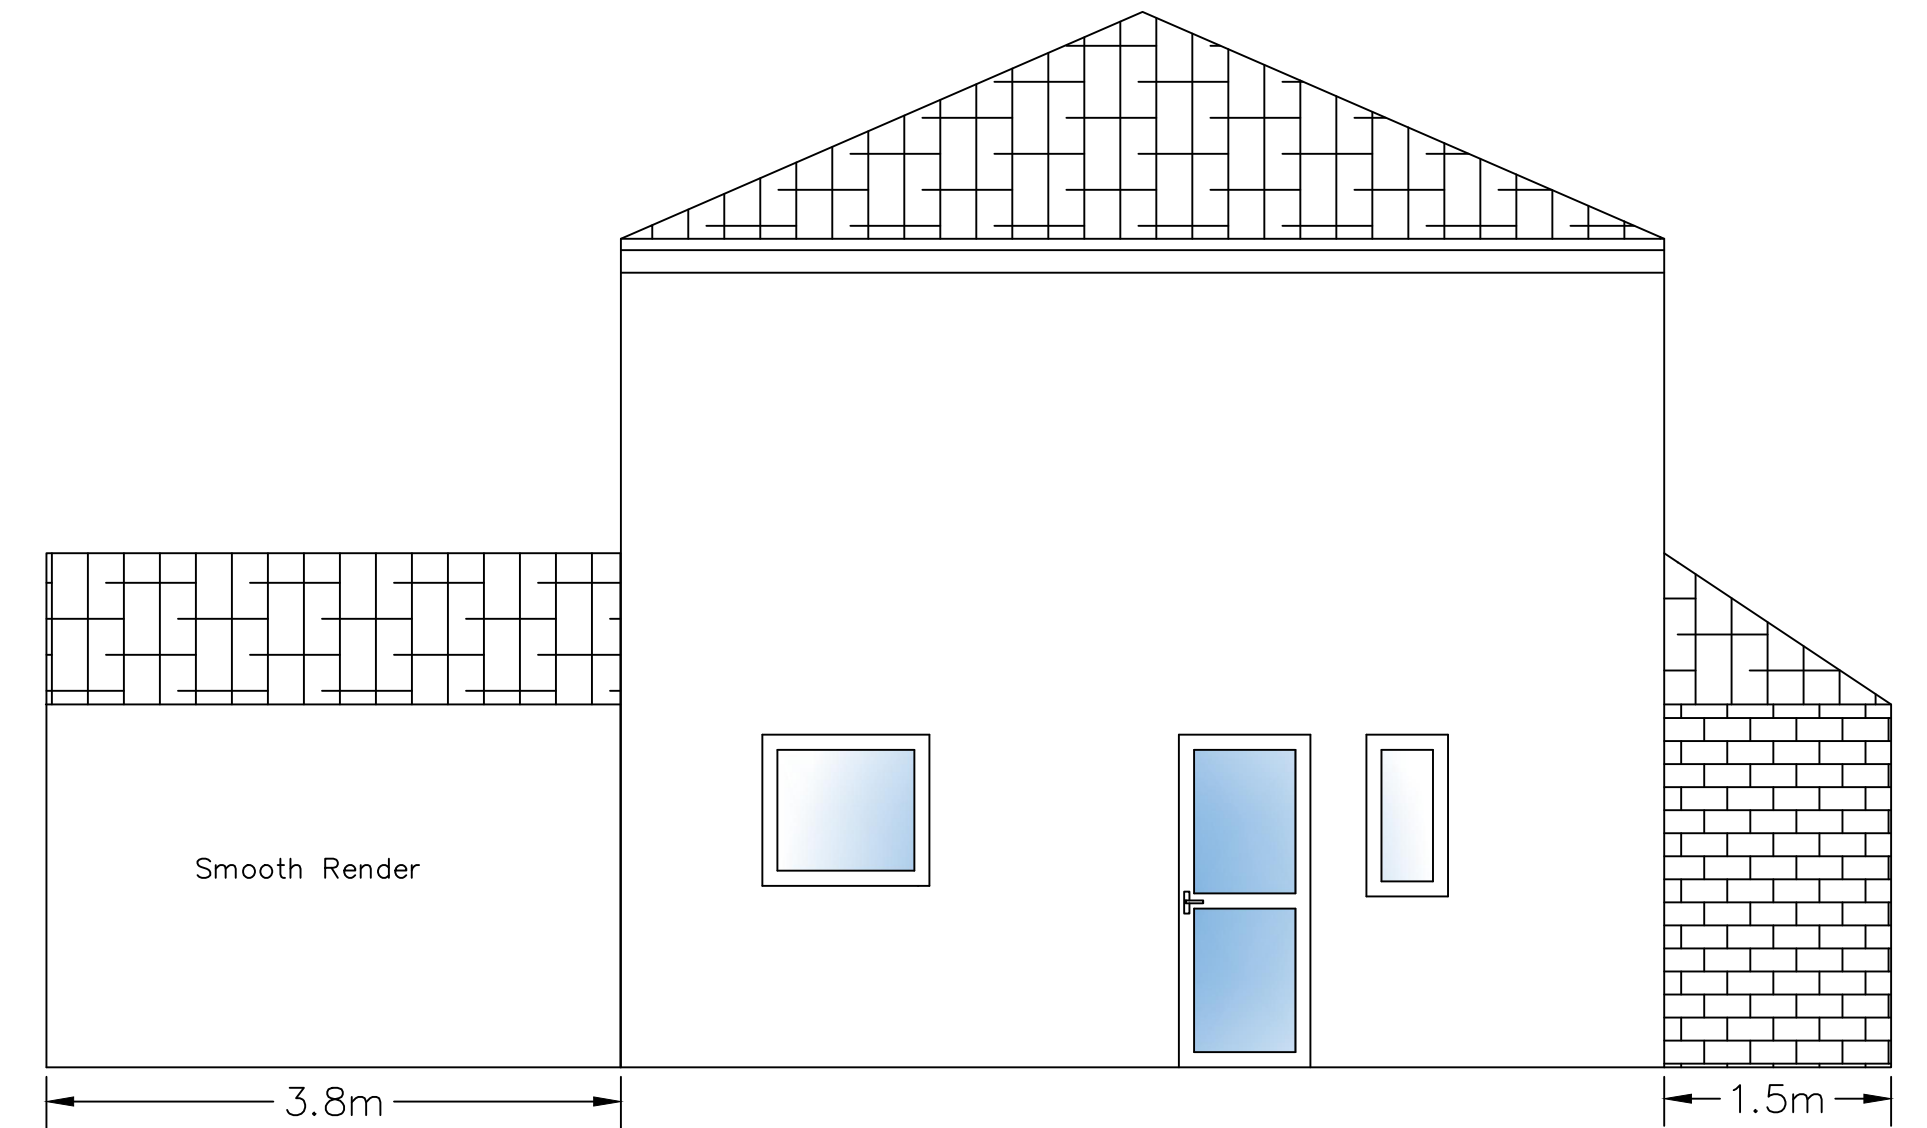[illegible]


Proposed Side Elevation (L) – Outbuilding Only

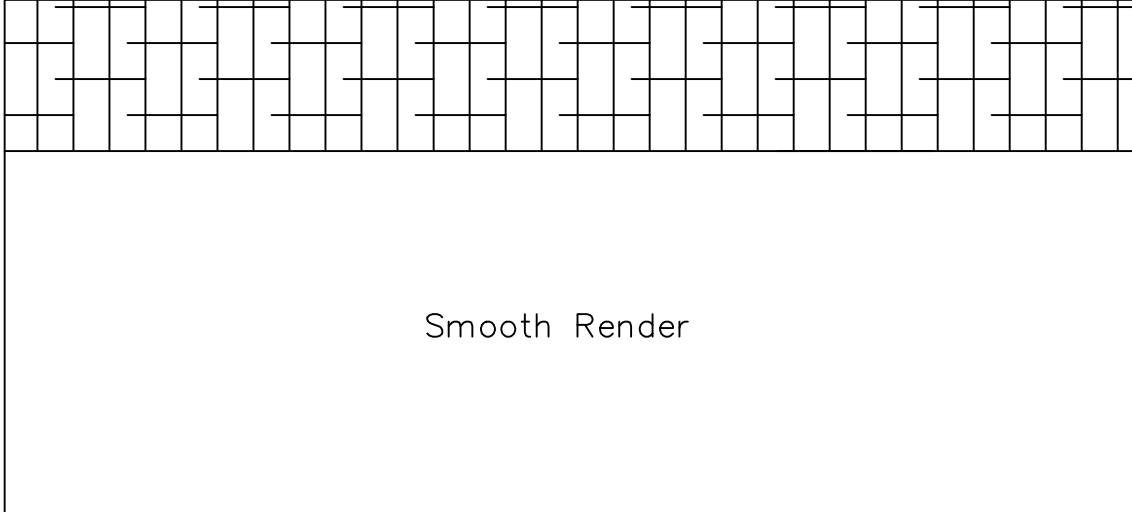


Proposed Side Elevation (R) – Outbuilding Only

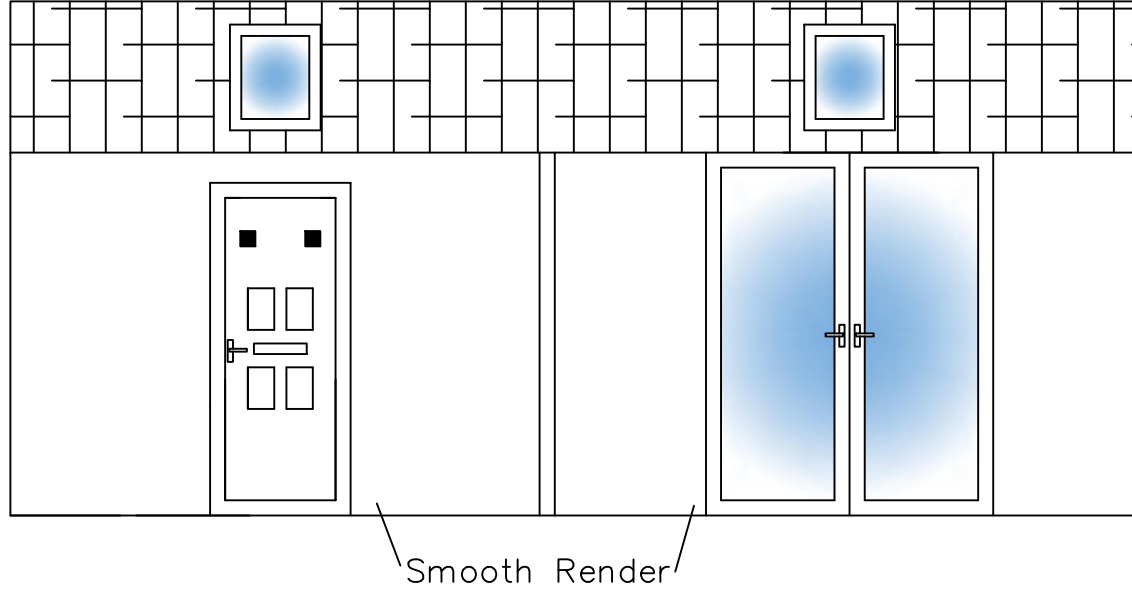


Proposed Rear Elevation – Outbuilding Only

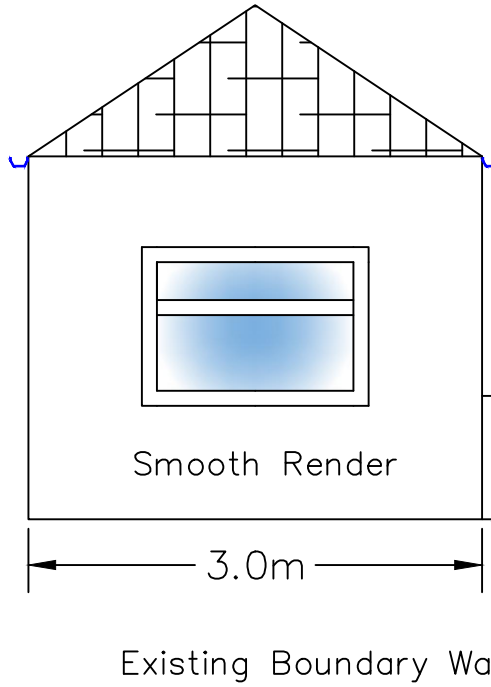

Proposed Front Elevation – Outbuilding Only

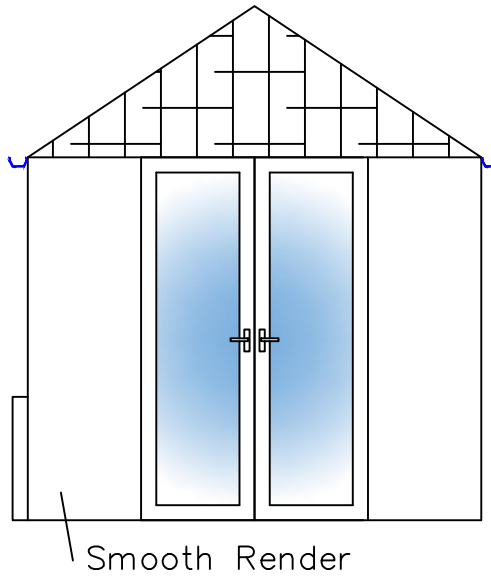[illegible]

Existing Outbuilding Floor Plan

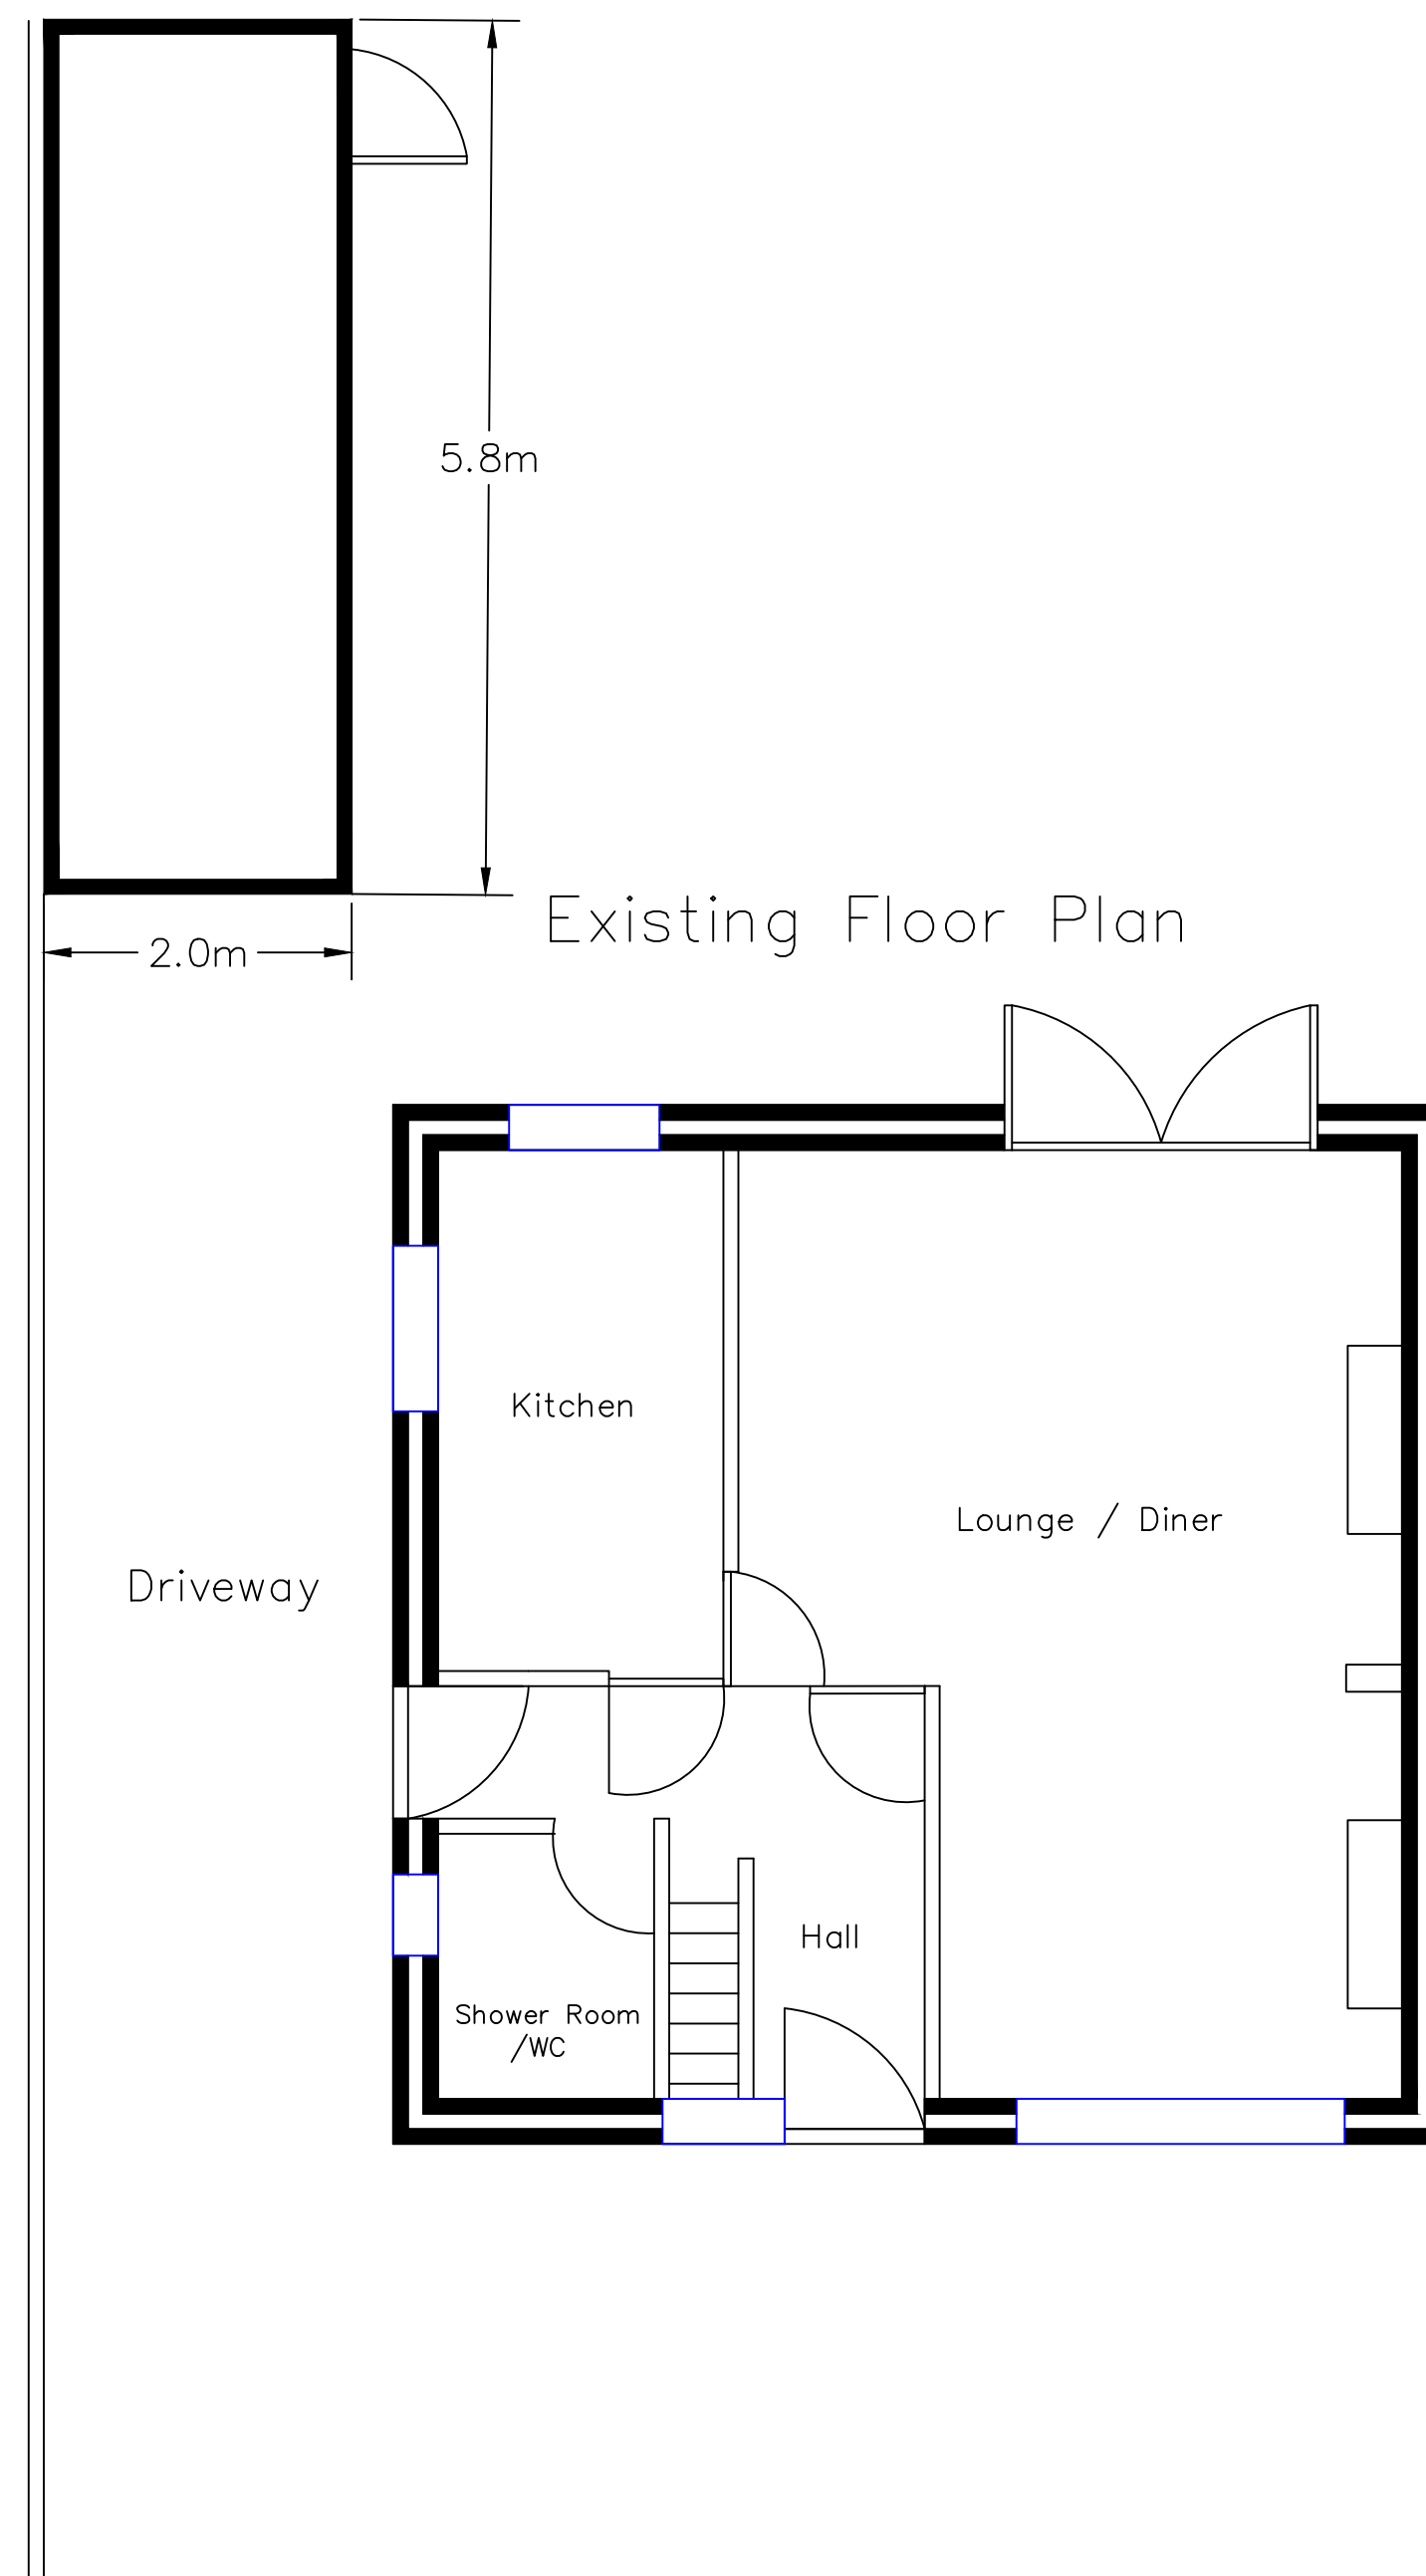

Proposed Outbuilding Floor Plan

