



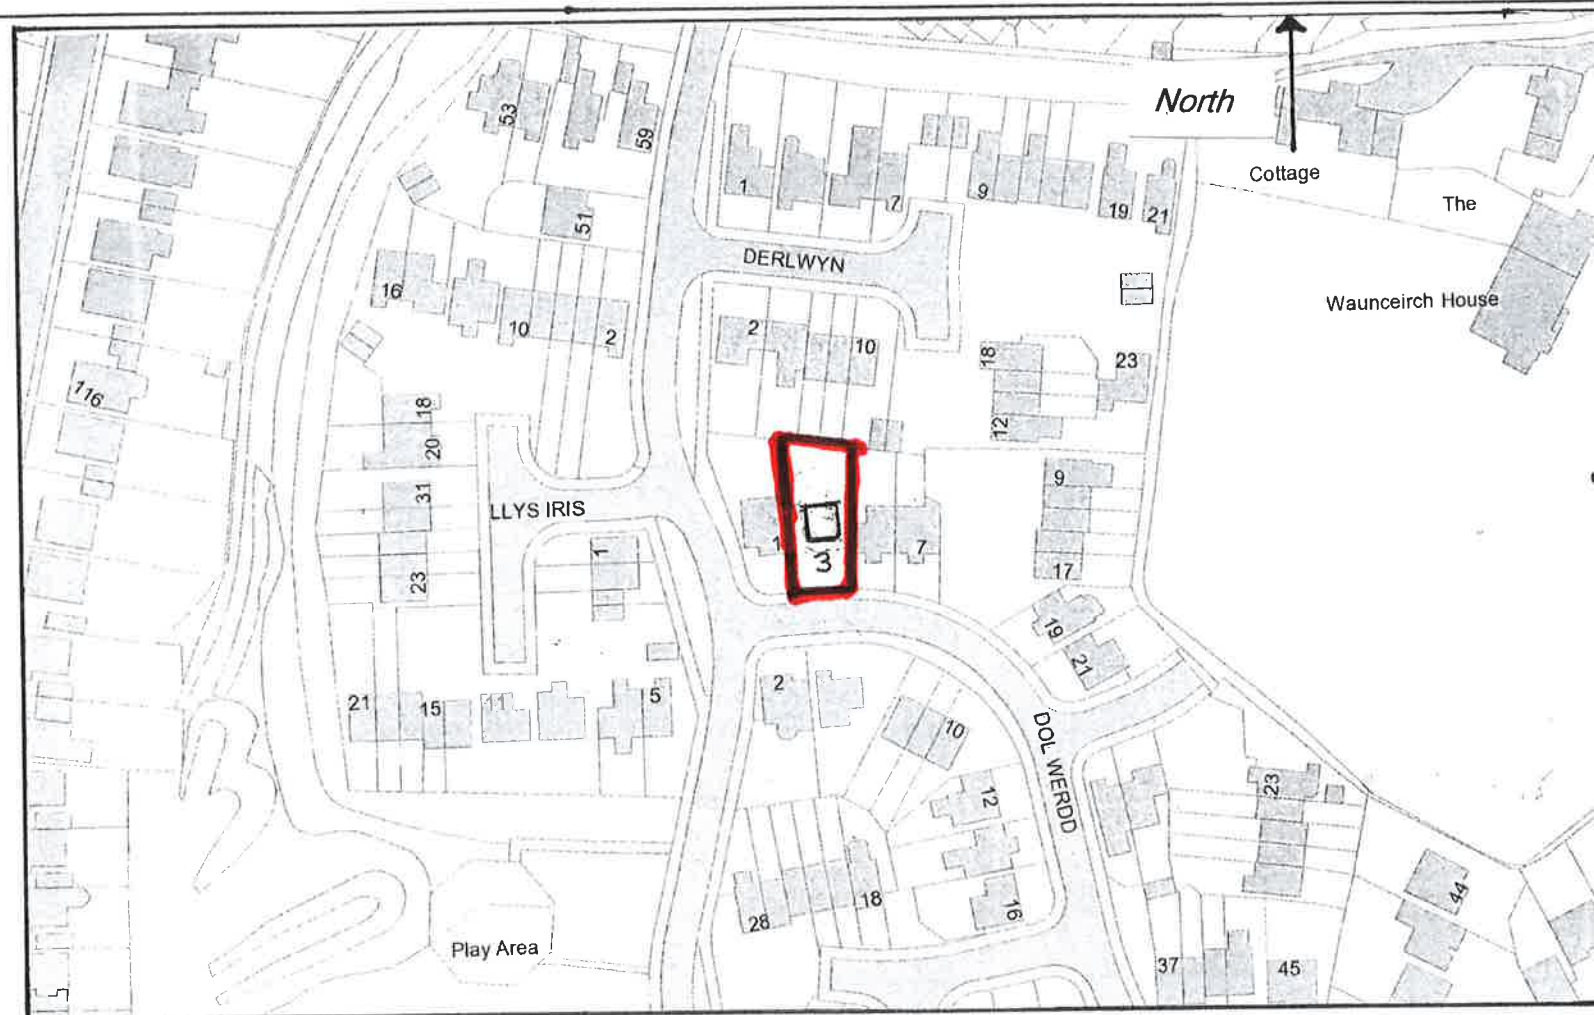

Site Plan 1:1250

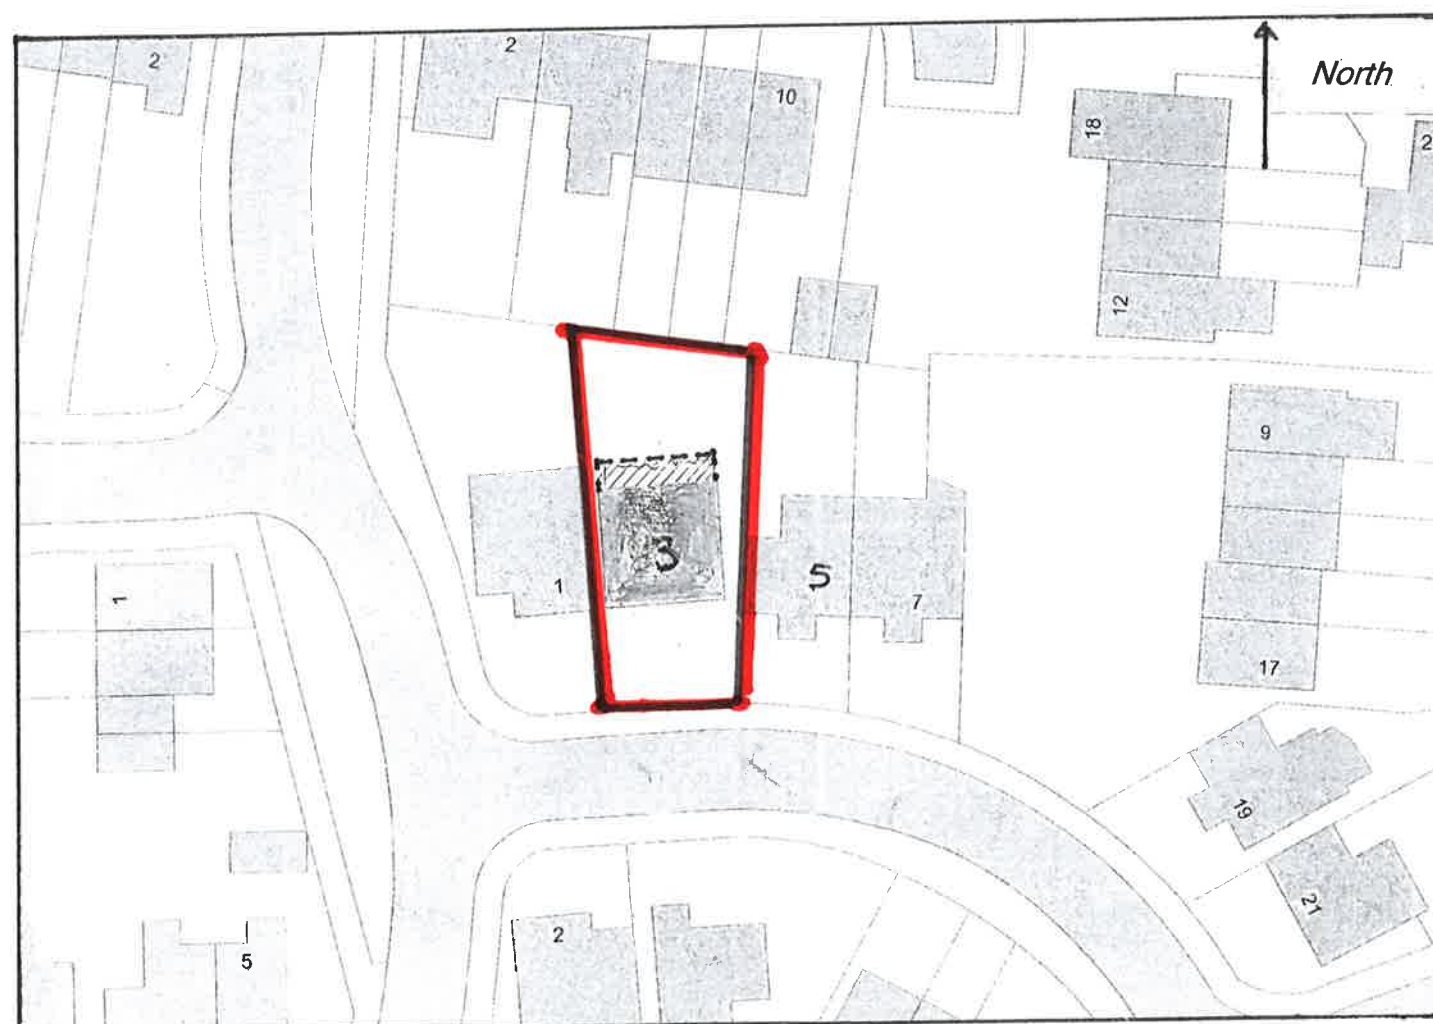

Site Plan 1:500

Scale: As Shown	Drwg.No. 000	Project: Proposed Extension
Date: Feb. 2019		Address: 3 Dol Werdd
Rev.	Date .	College Rise, Waunceirch
		Neath, SA10 7QX
		Client: Mr & Mrs H&M Williams
		Title: Location Plan