


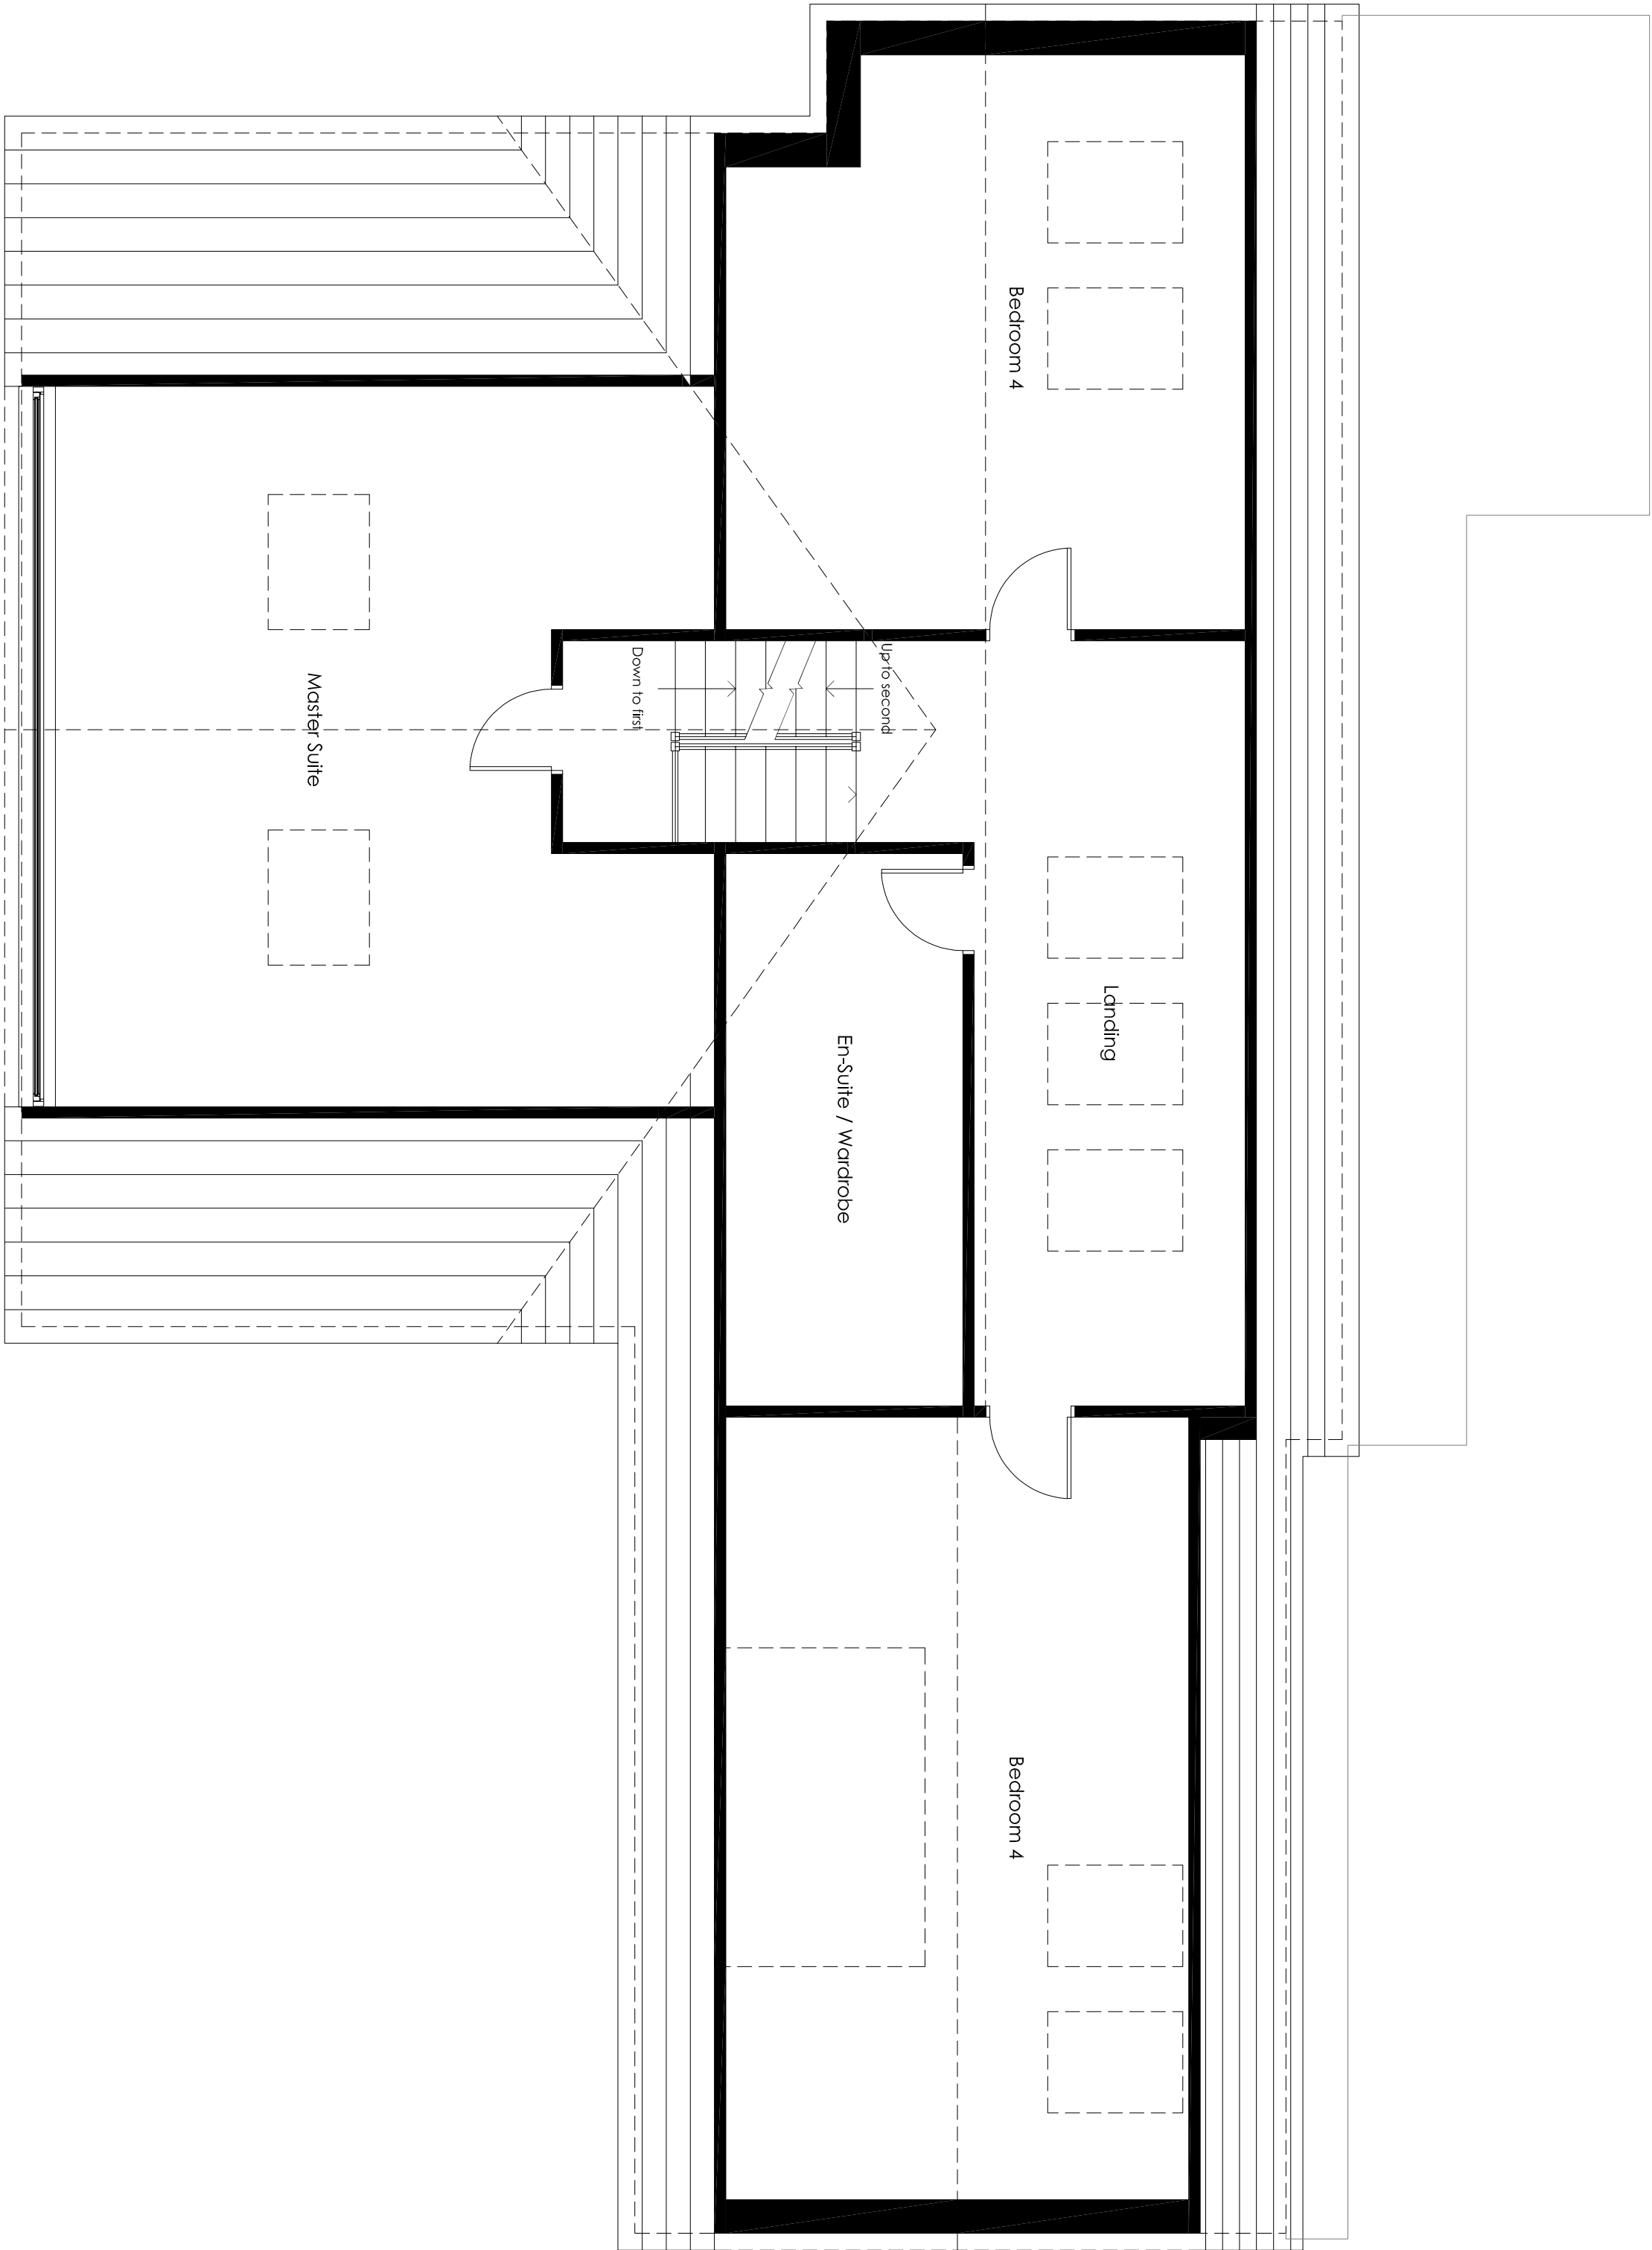

SECOND FLOOR PLAN - Proposed

Revision:	
A	Roofe lowered and first floor extension stepped in 50mm, as discussed with planning, 27/1/15

Local Authority Approval Number:	
N/A - Not Required	
Scale:	Date:
1:50, 1:100 & 1:250 @ A1	Nov 2015
Drawn:	JE

Title:	
Proposed Floor Plans & Elevations	
Single storey rear extension & associated works	
at 129 Cliffoergwyn, Penbontdawe, SA8 4QN	
Drawing Number:	Rev:
0143-02[P]103	A