







This drawing must not be scaled.
Figured dimensions and levels to be used.
All dimensions given are structural.
Any recommendations must be checked
prior to construction.
THIS DRAWING IS COPYRIGHT ©

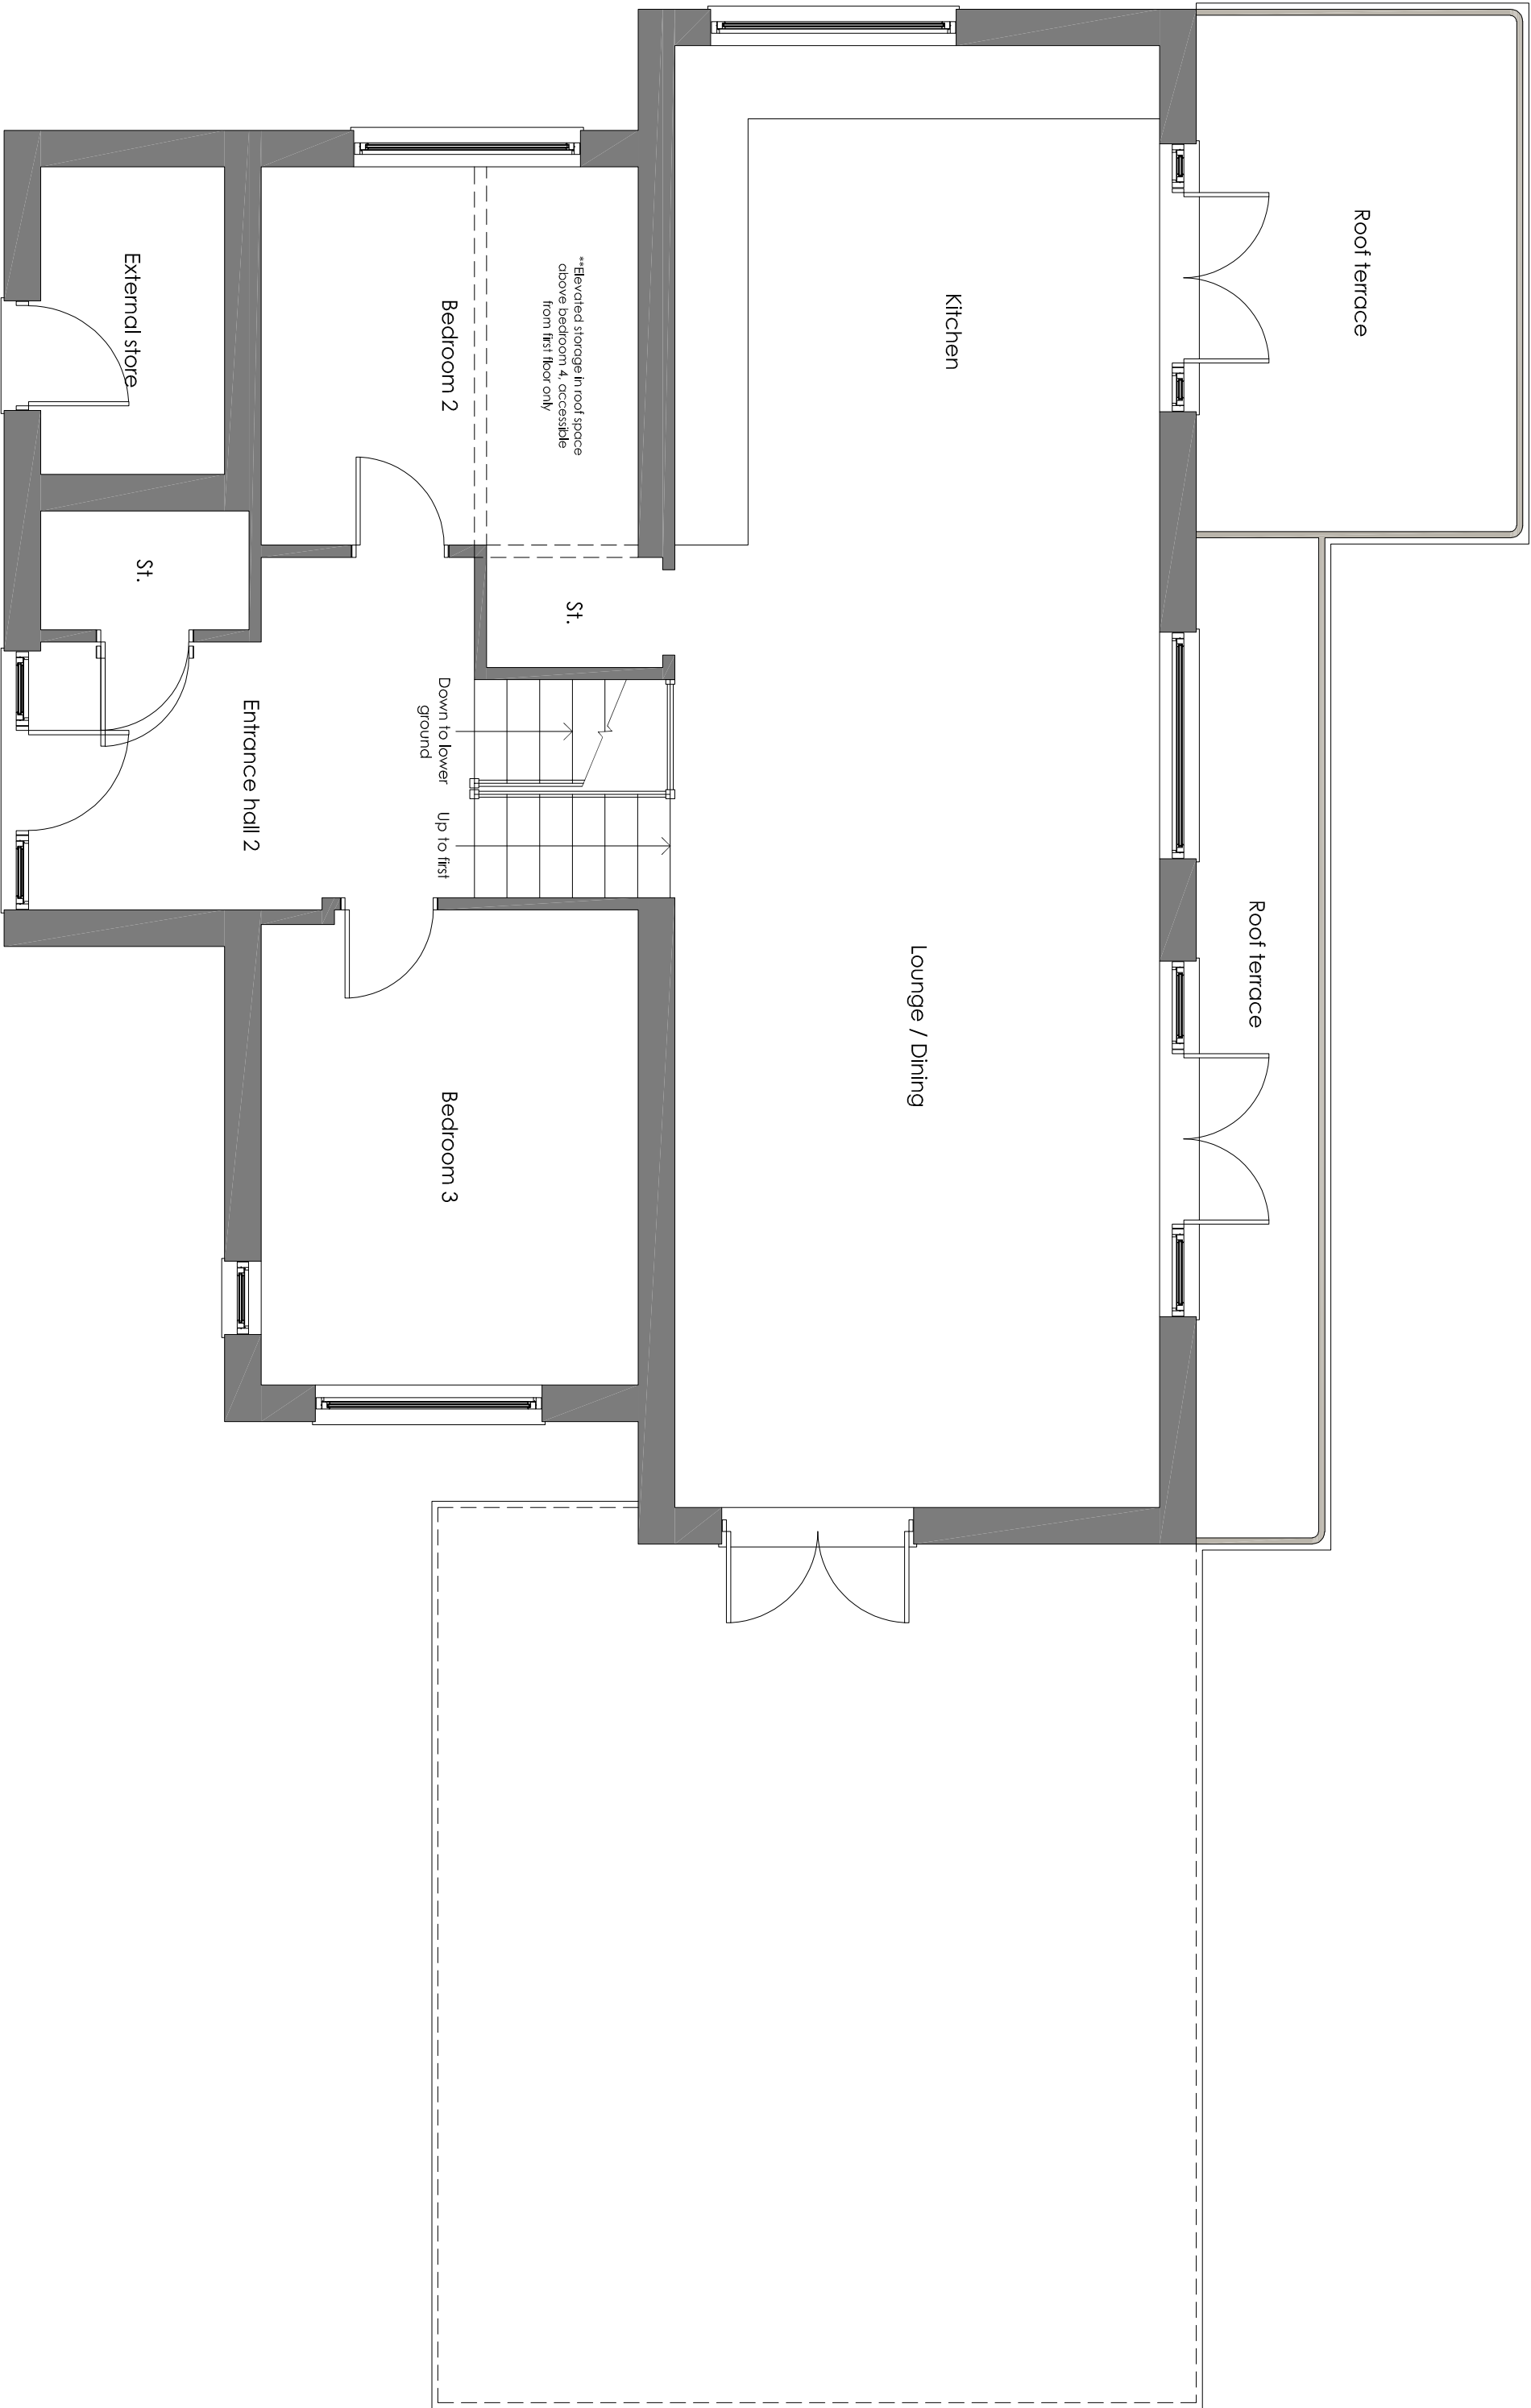

GROUND/FIRST FLOOR PLAN - Existing

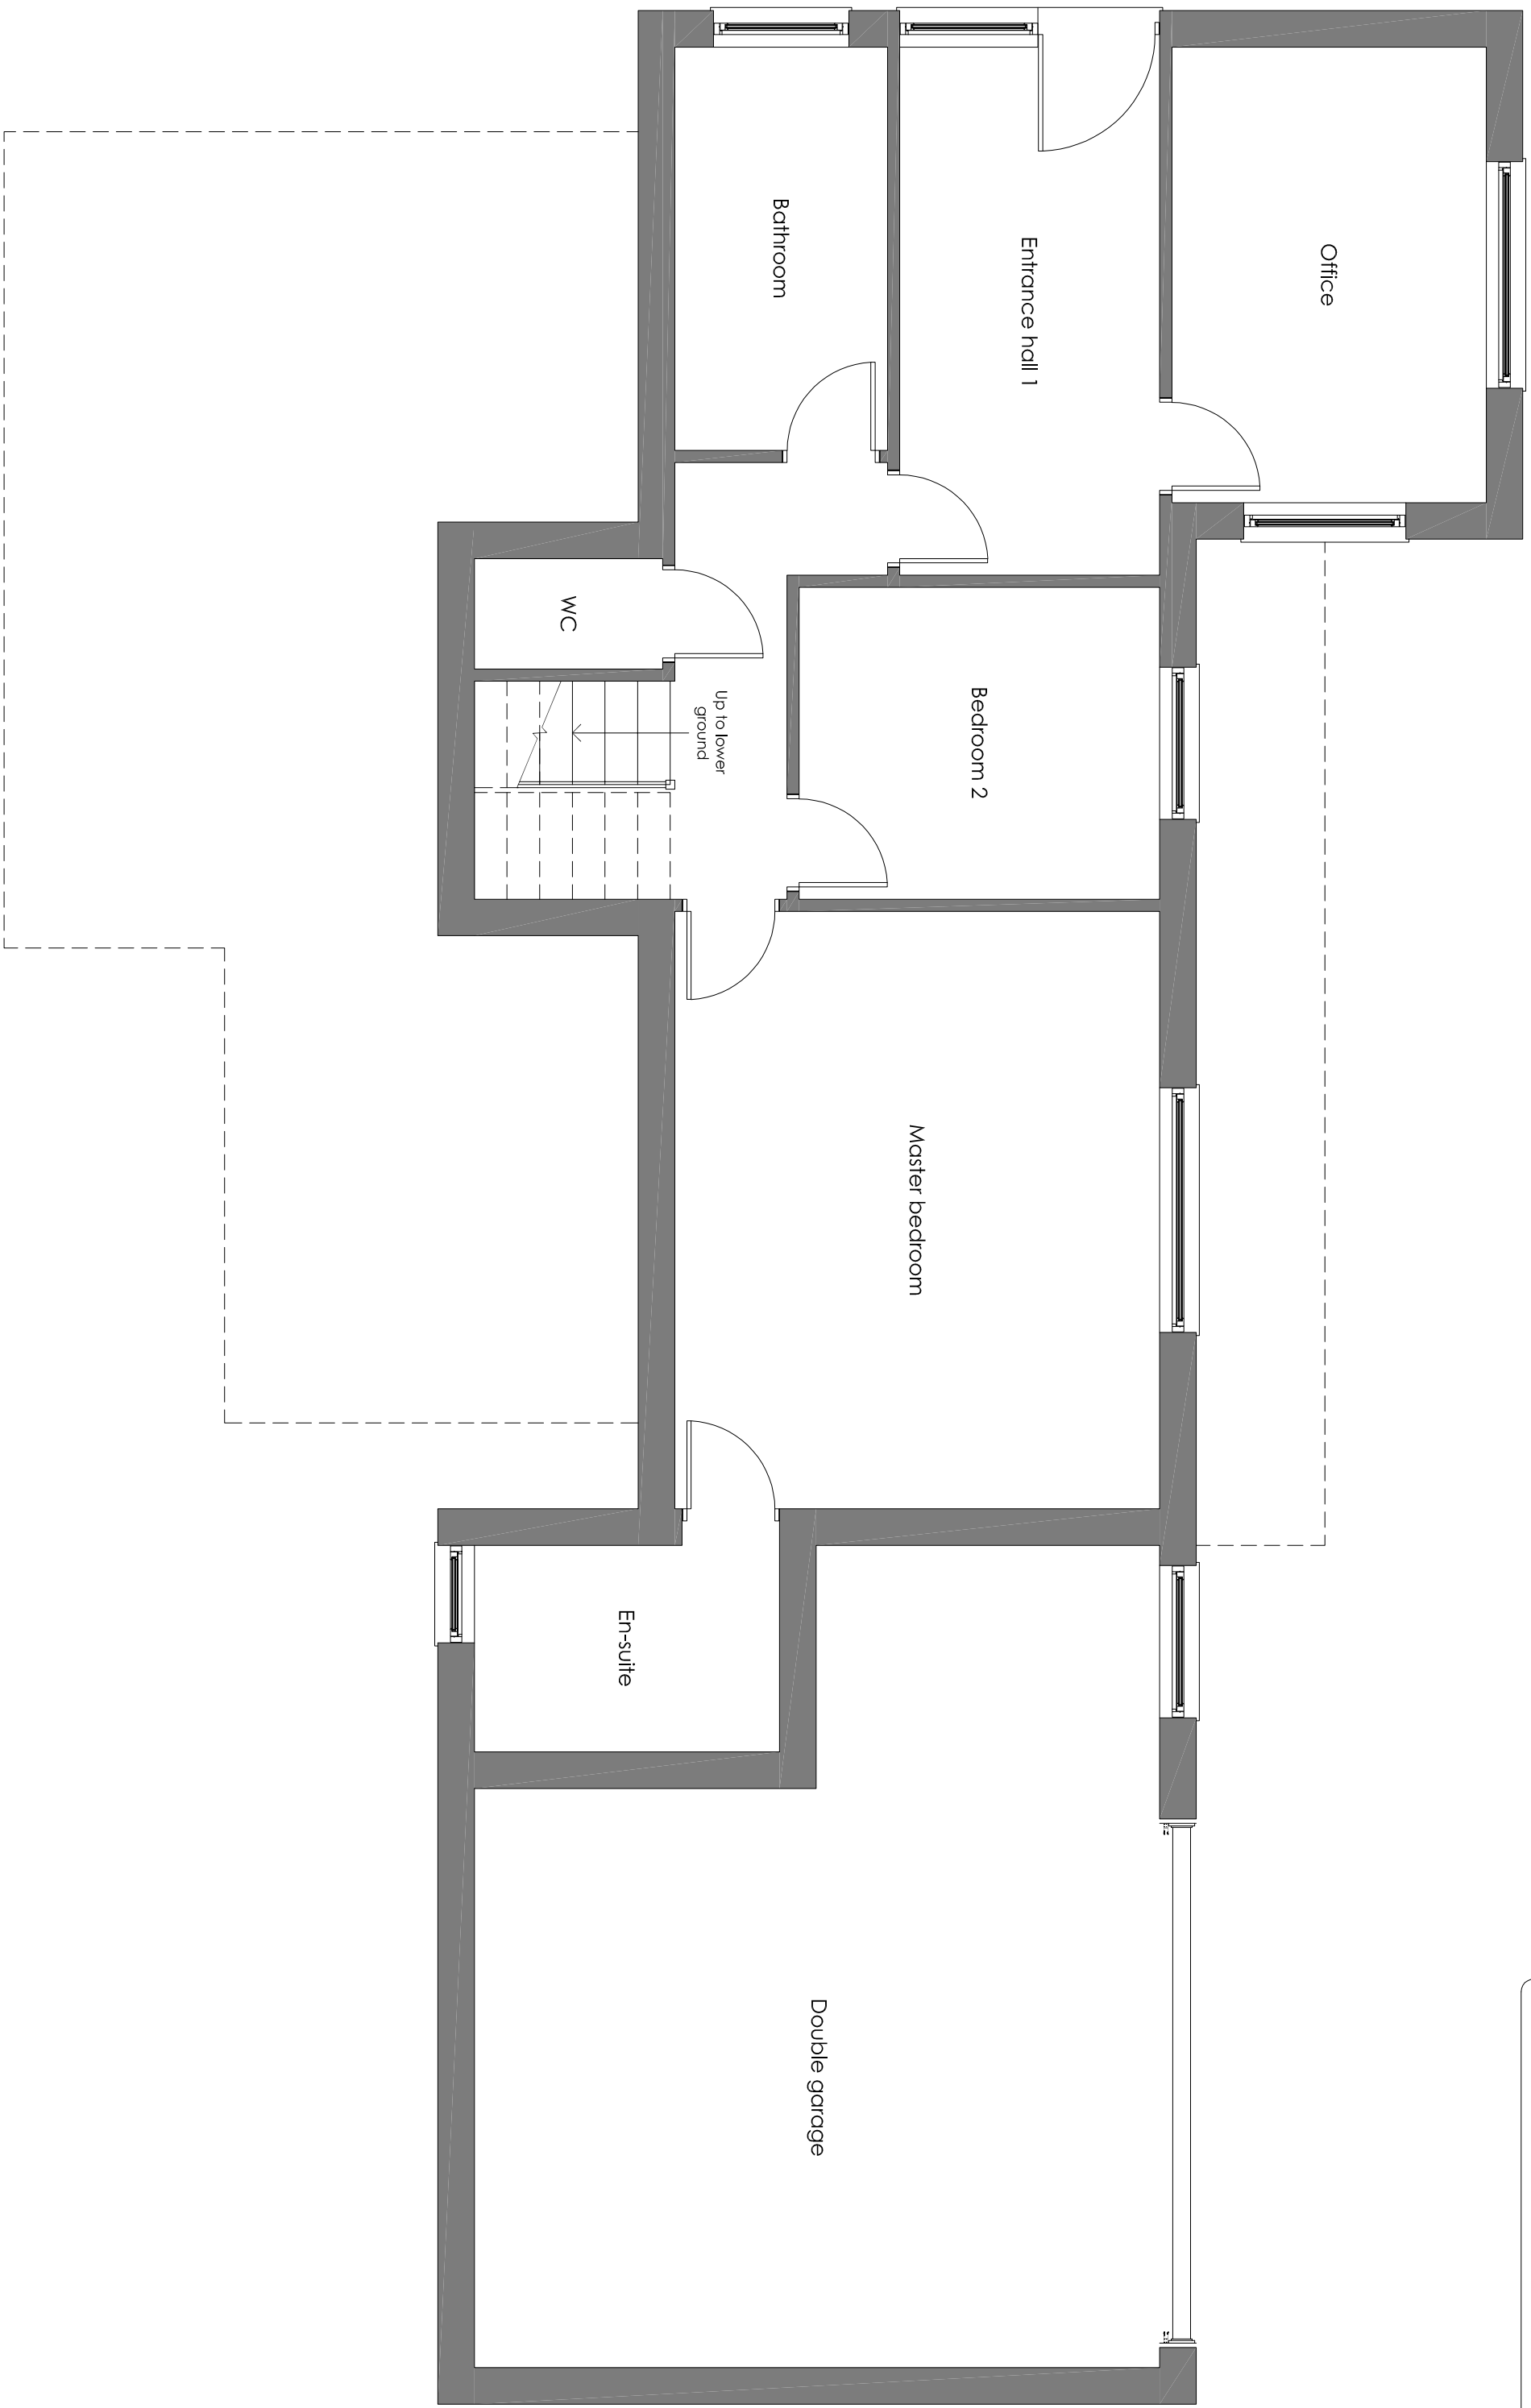

LOWER GROUND FLOOR PLAN - Existing

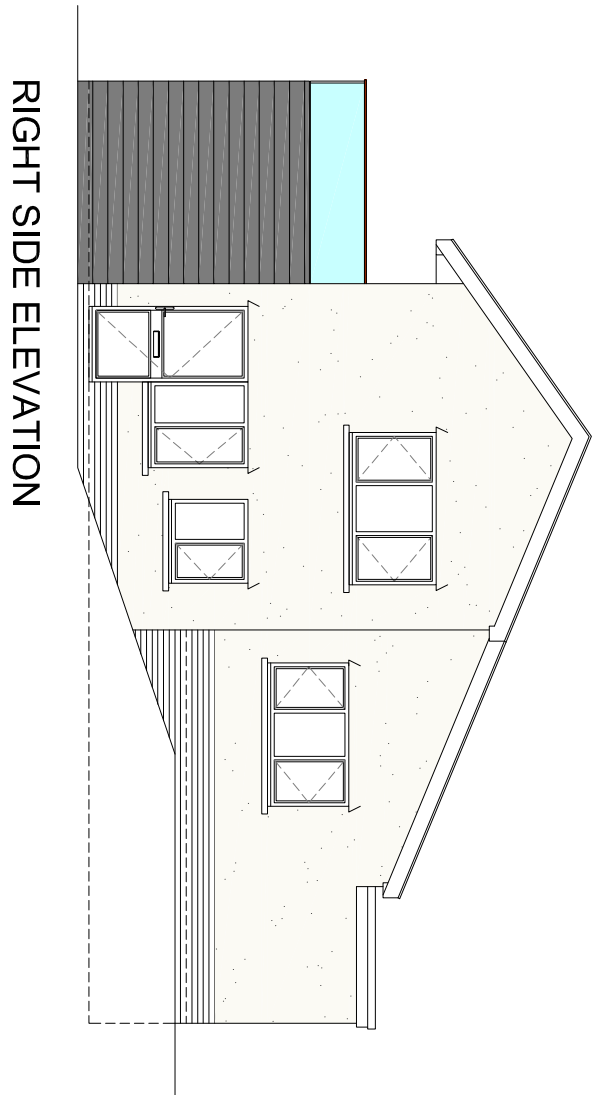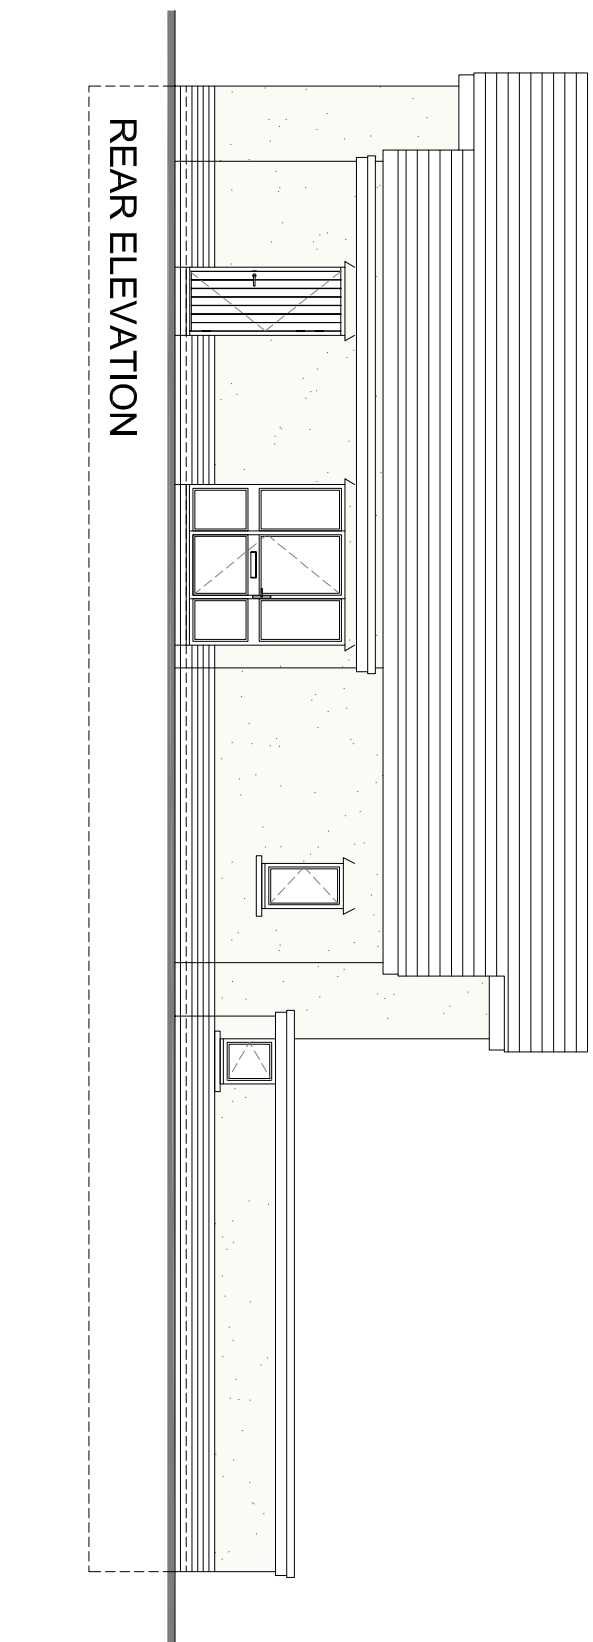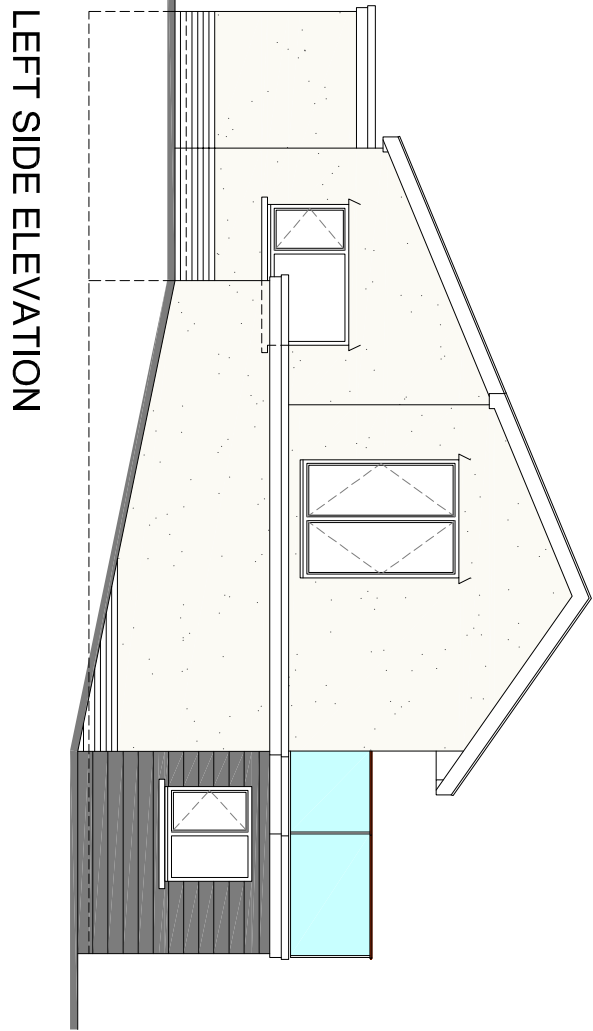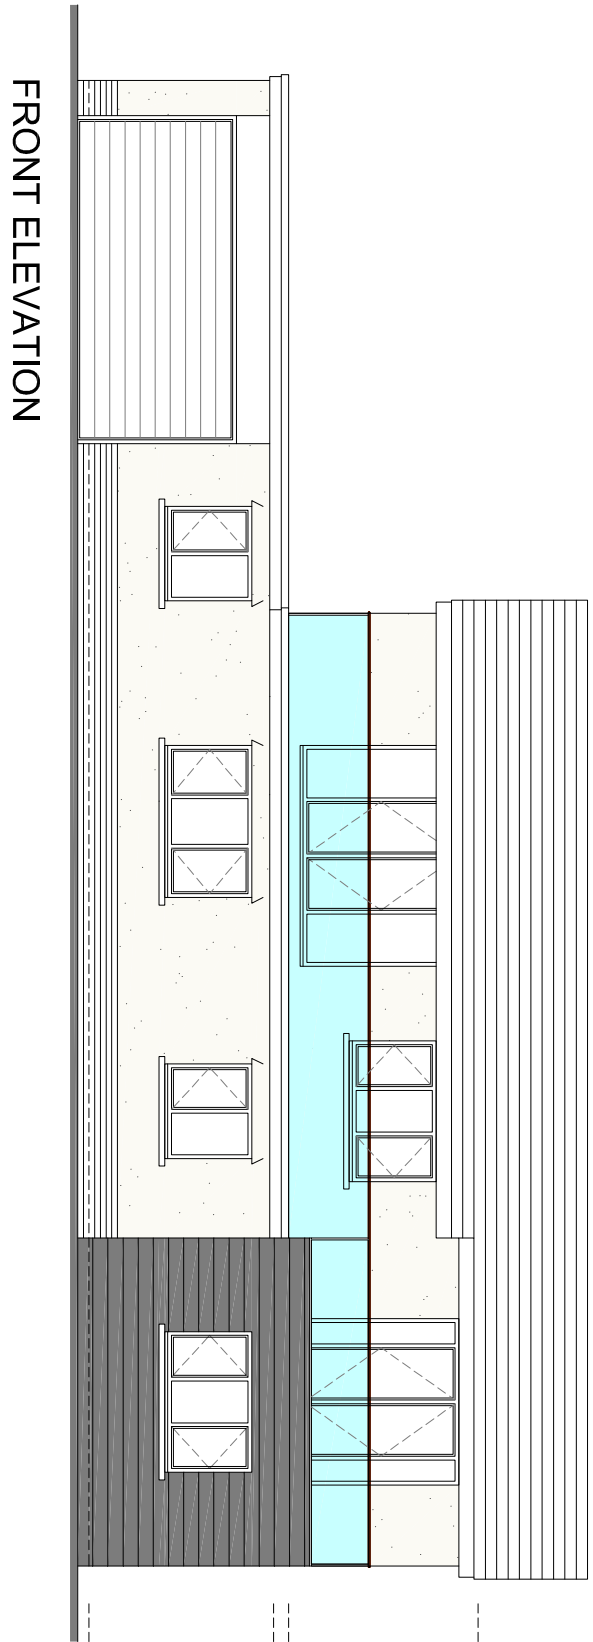

Revision:			

Local Authority / Approved Number			
Title: Approved Number			
Scale:	Date:	Drawn:	
1:50 & 1:100 @ A1	Nov 2015	JLE	

Title:		Rev:	
Existing Floor Plans & Elevations			
Single storey rear extension & associated works			
at 129 Cliffoedgwyn, Penrhydcwys, SA8 4QN			
Drawing Number			
0143-02[P]101			