

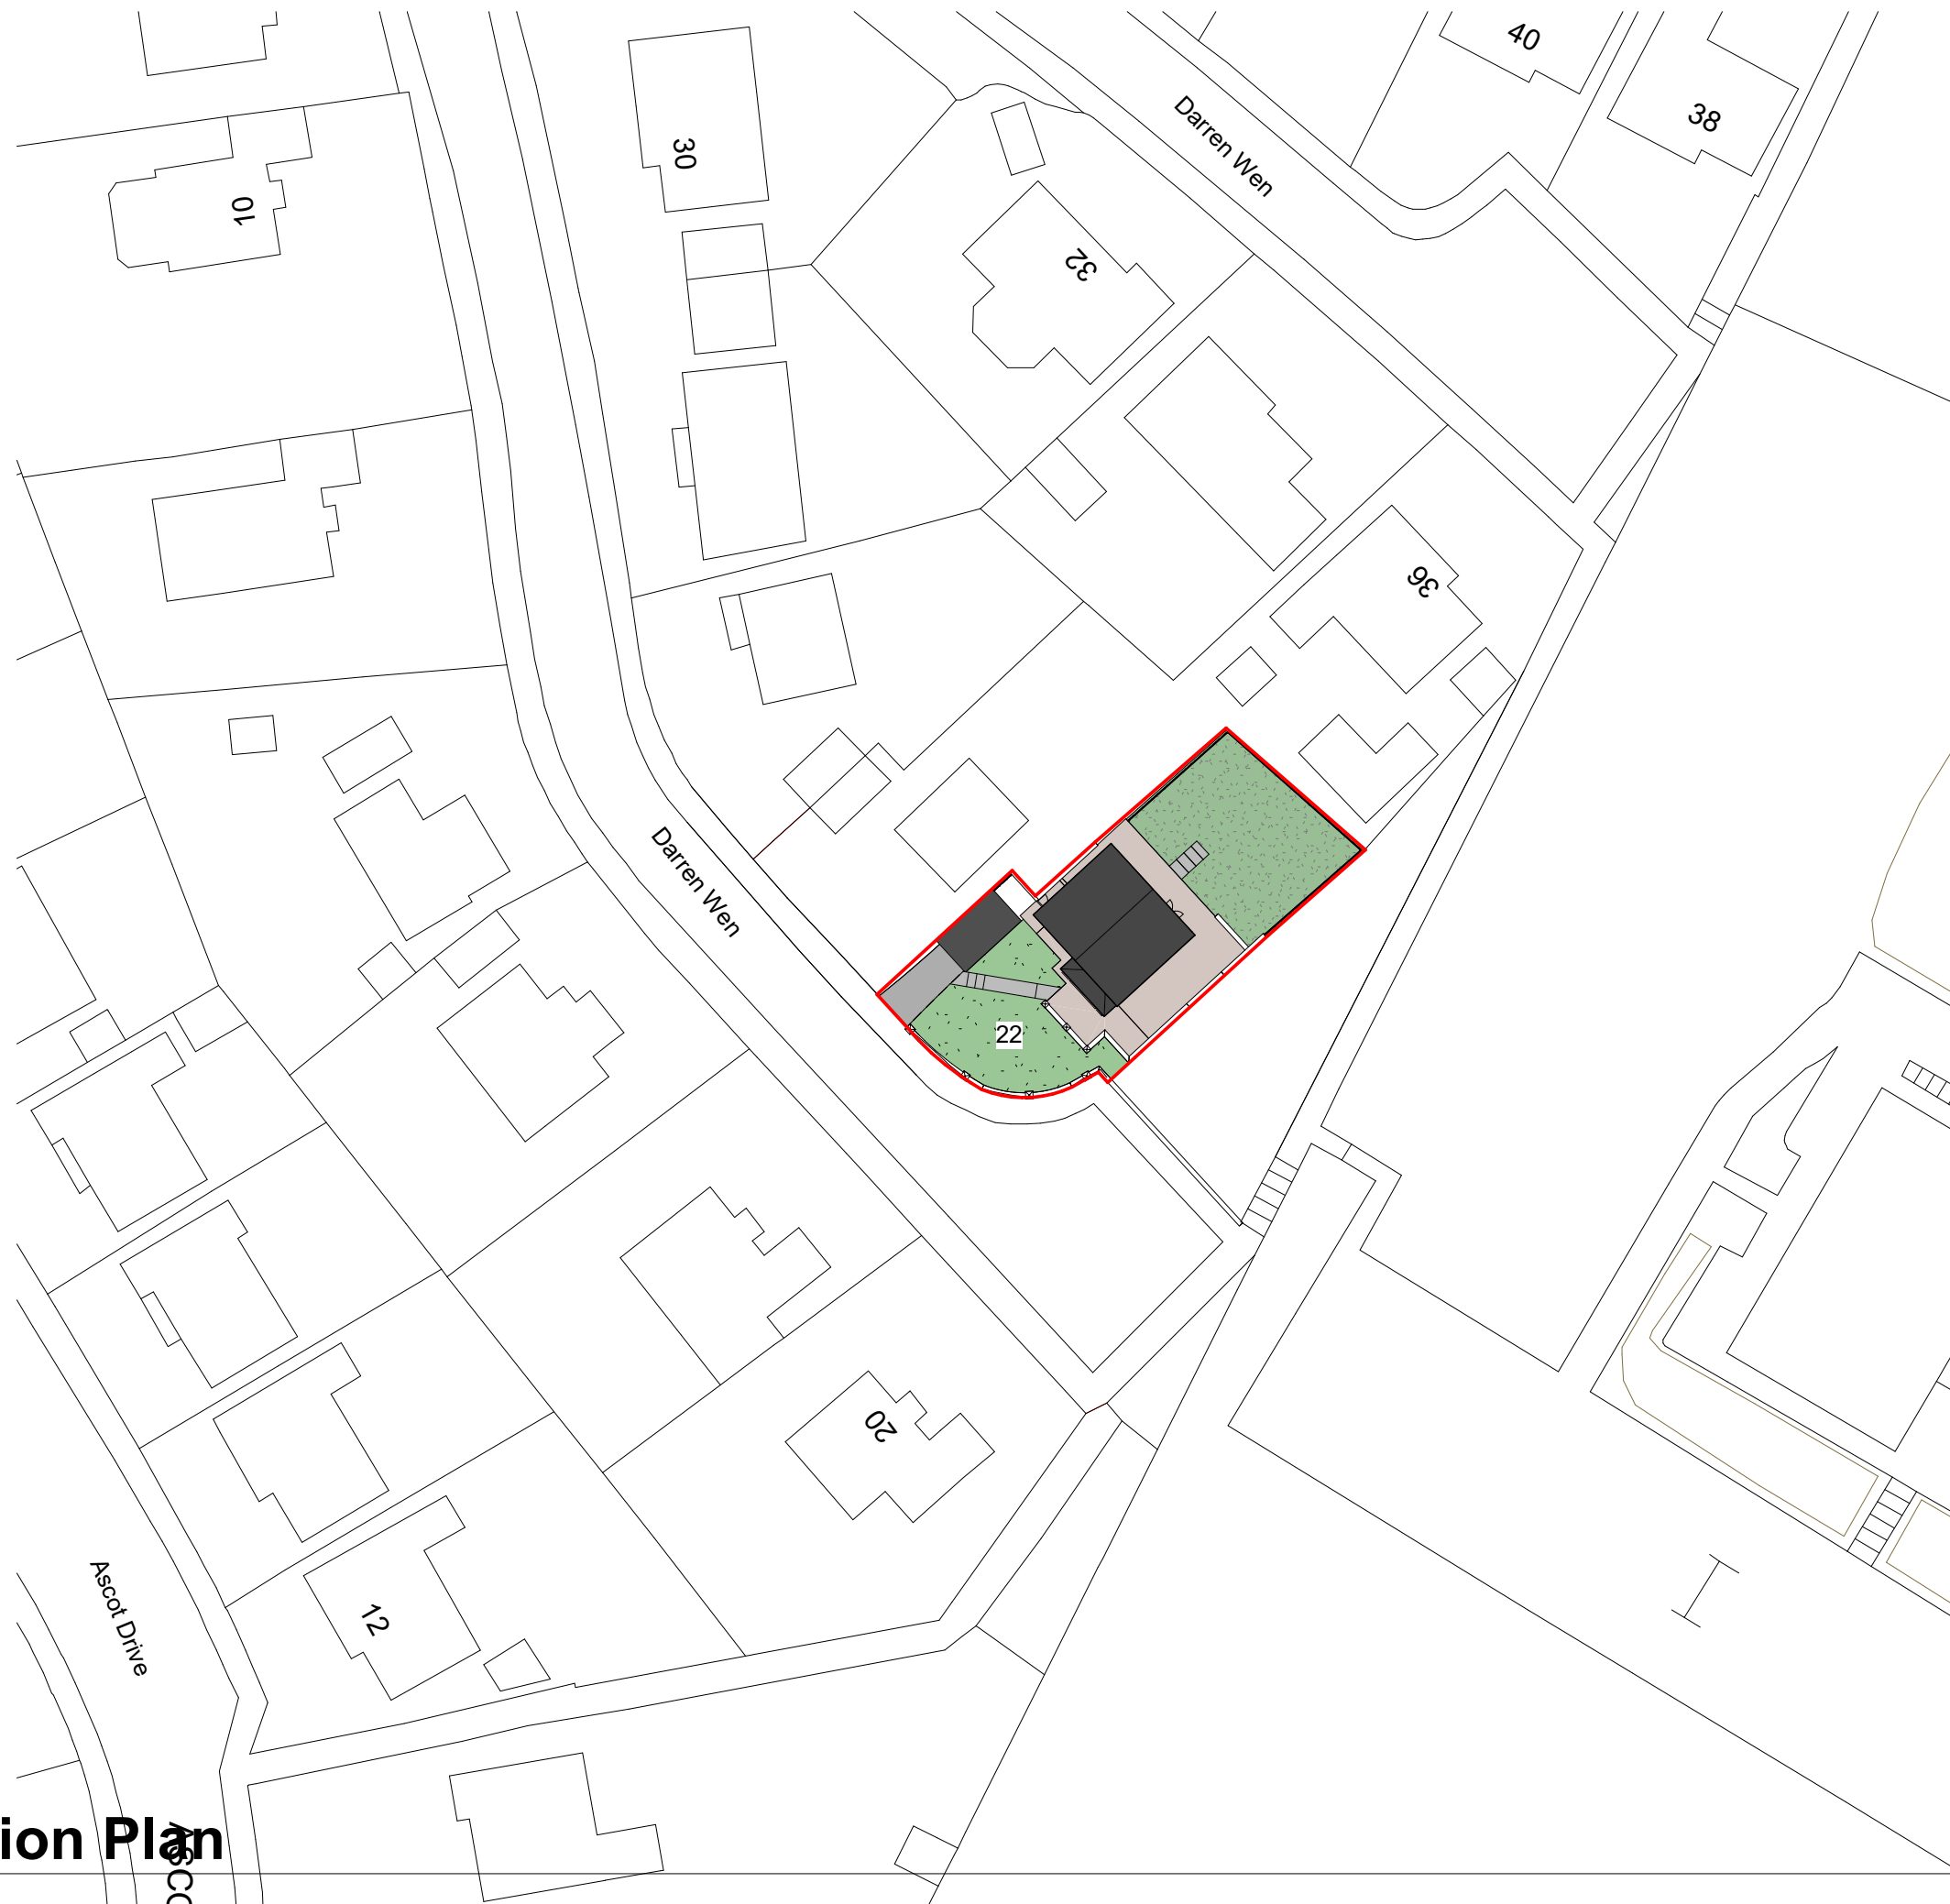


DRAWING STATUS	
Planning	
PROJECT	
22 Darren Wen, Double Storey Extension	
TITLE	
Location Plan	
CLIENT	
Mr & Mrs S Morgan	
DRAWN BY Gareth Owen	DATE 09.02.21
SCALE (@A3) 1 : 500	PROJECT NO. GOCD SM01
DRAWING NO. S001	REV P1
GO CONCEPT DESIGNS LTD, 9 DARWIN RD, PORT TALBOT, SA12 6BT gareth@goconceptdesigns.co.uk adriana@goconceptdesigns.co.uk	

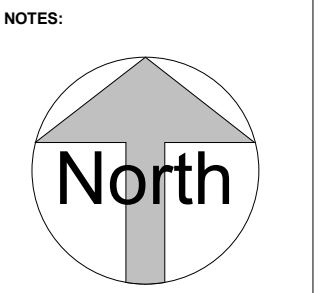


DRAWING STATUS	
Planning	
PROJECT	
22 Darren Wen, Double Storey Extension	
TITLE	
Existing Site Plan	
CLIENT	
Mr & Mrs S Morgan	
DRAWN BY	DATE
Gareth Owen	09.02.21
SCALE (@A3)	PROJECT NO.
1 : 200	GOCD SM01
DRAWING NO.	REV
S002	P1
GO CONCEPT DESIGNS LTD, 9 DARWIN RD, PORT TALBOT, SA12 6BT gareth@goconceptdesigns.co.uk adriana@goconceptdesigns.co.uk	

1 Existing Site Plan
1 : 200

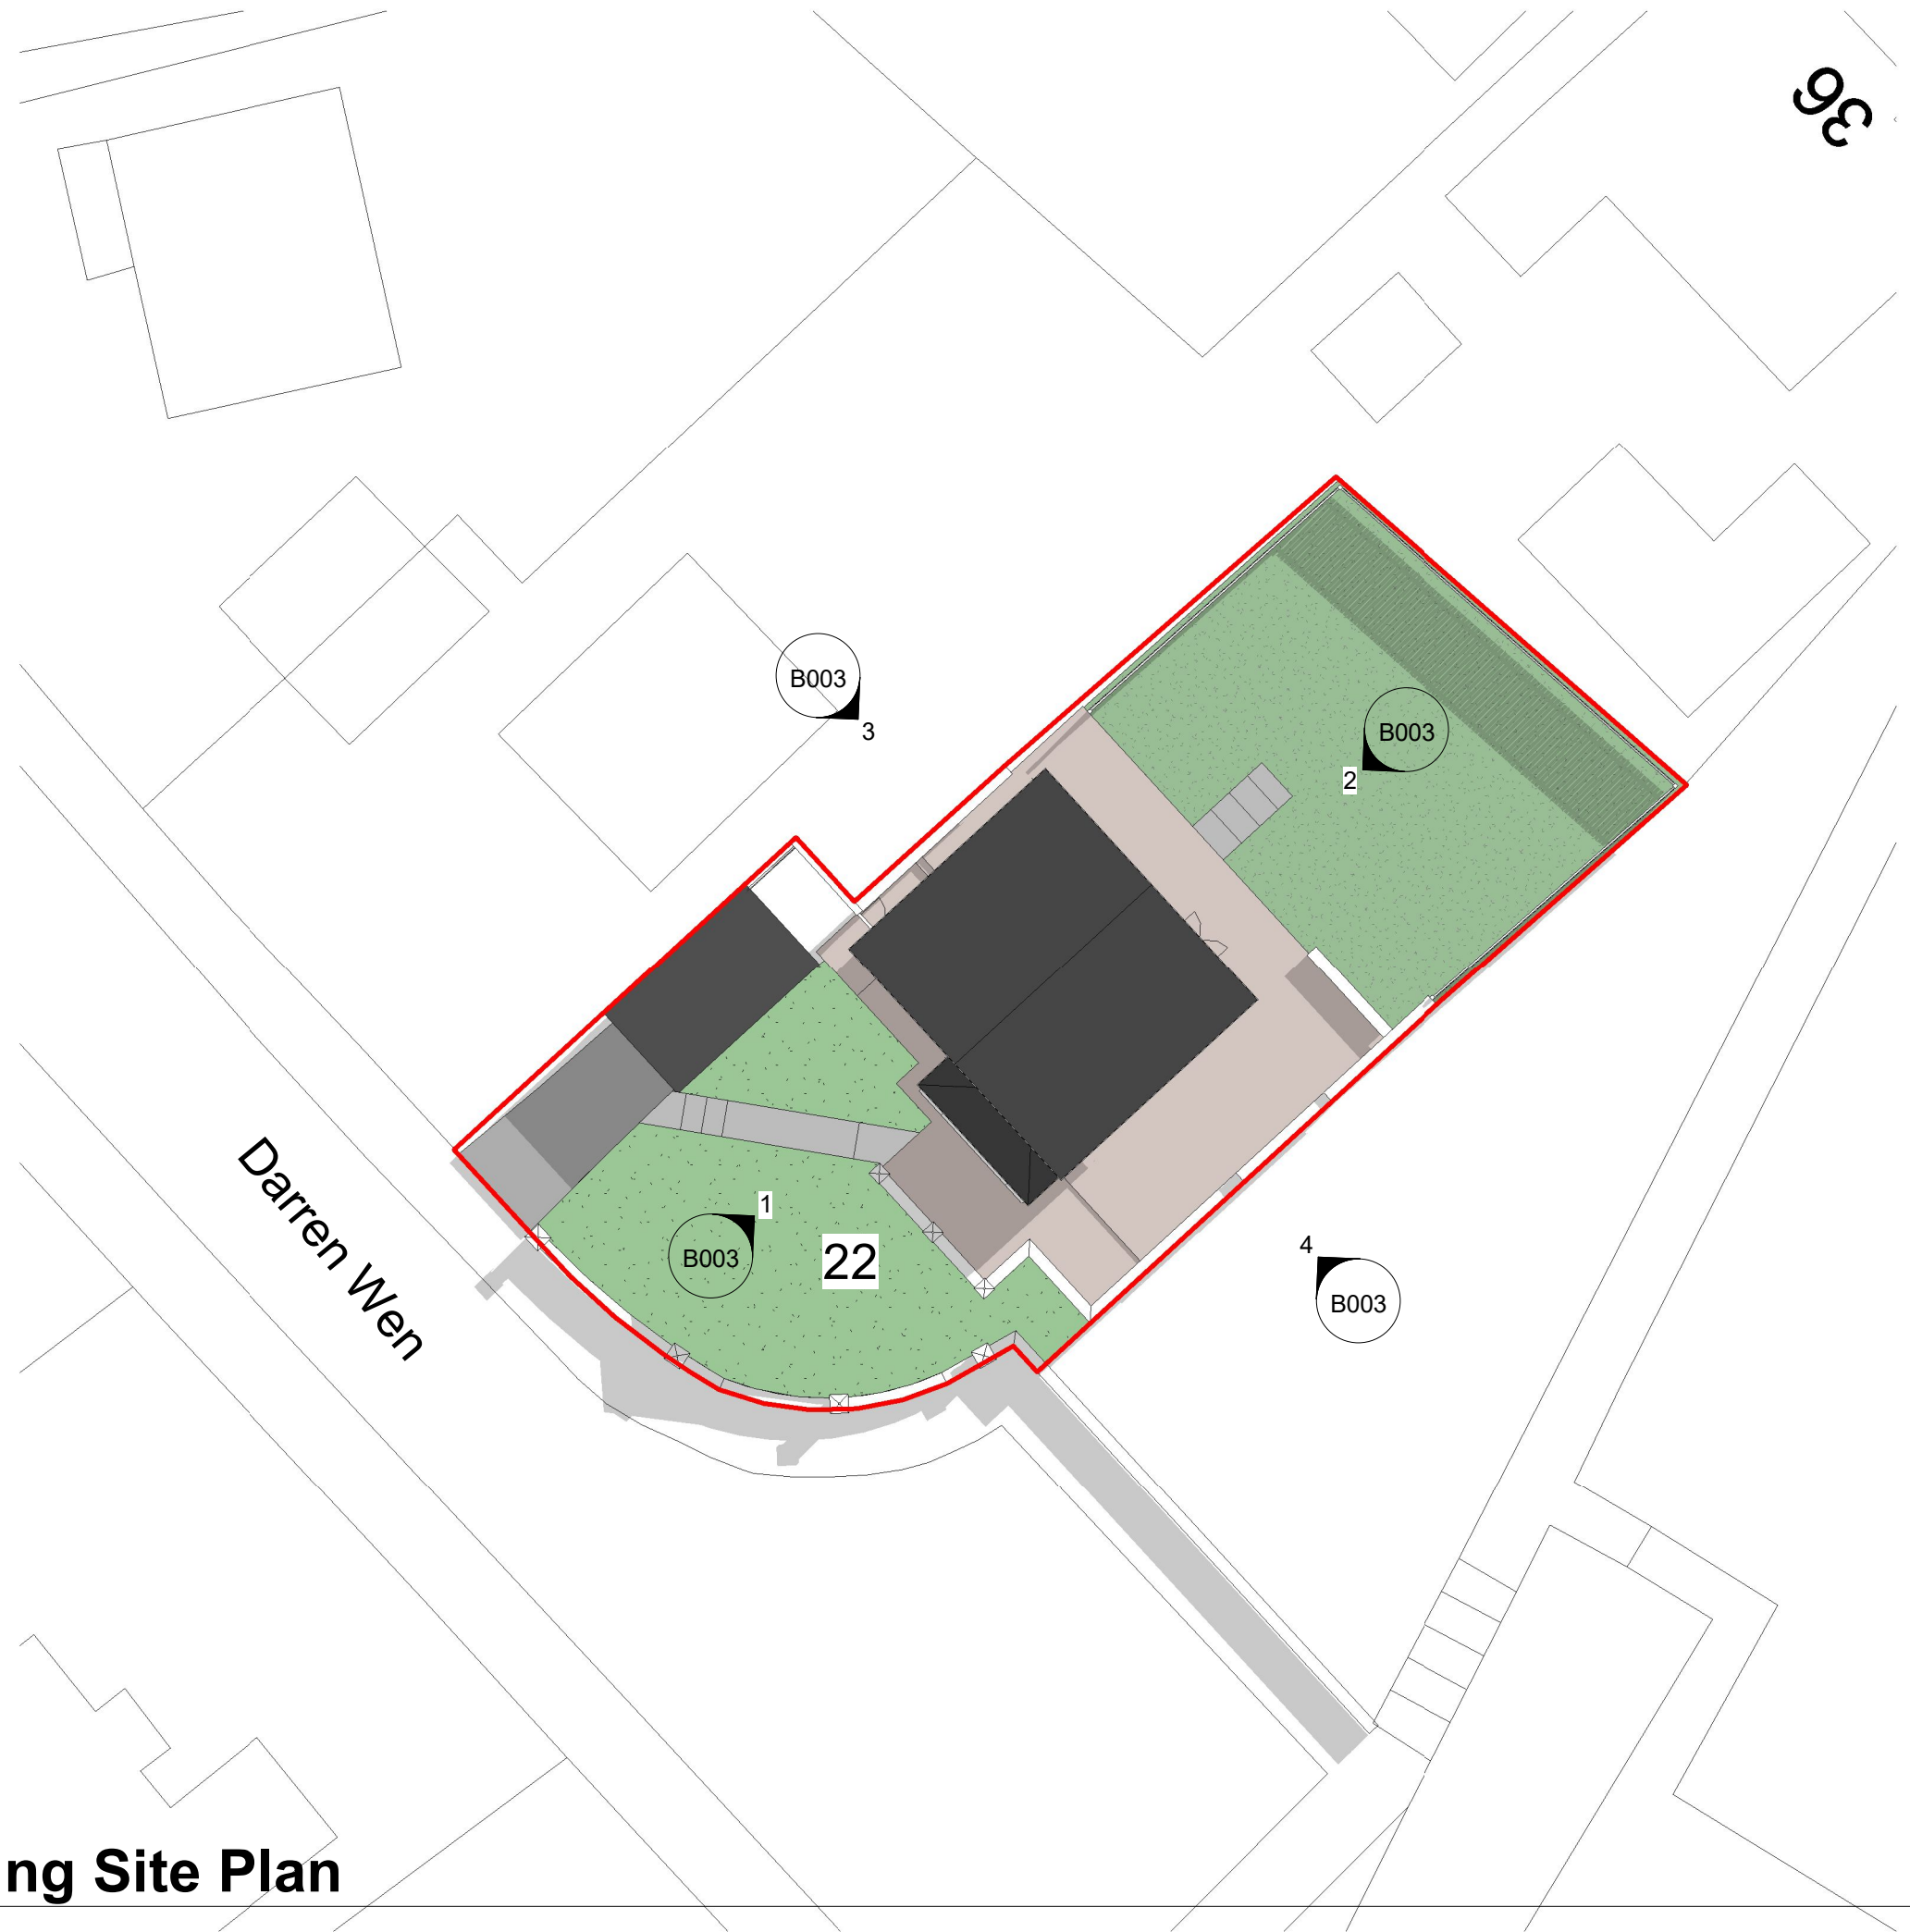

1 Proposed Site Plan
1 : 200

NOTES:

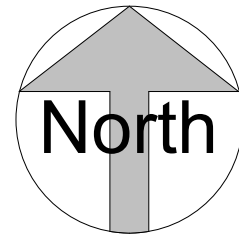

DRAWING STATUS

Planning

PROJECT

22 Darren Wen, Double Storey
Extension

TITLE

Proposed Site Plan

CLIENT

Mr & Mrs S Morgan

DRAWN BY
Gareth Owen

DATE
09.02.21

SCALE (@A3)
1 : 200

PROJECT NO.
GOCD SM01

DRAWING NO.
S003

REV
P1

GO CONCEPT DESIGNS LTD, 9 DARWIN RD, PORT TALBOT, SA12 6BT
gareth@goconceptdesigns.co.uk adriana@goconceptdesigns.co.uk