




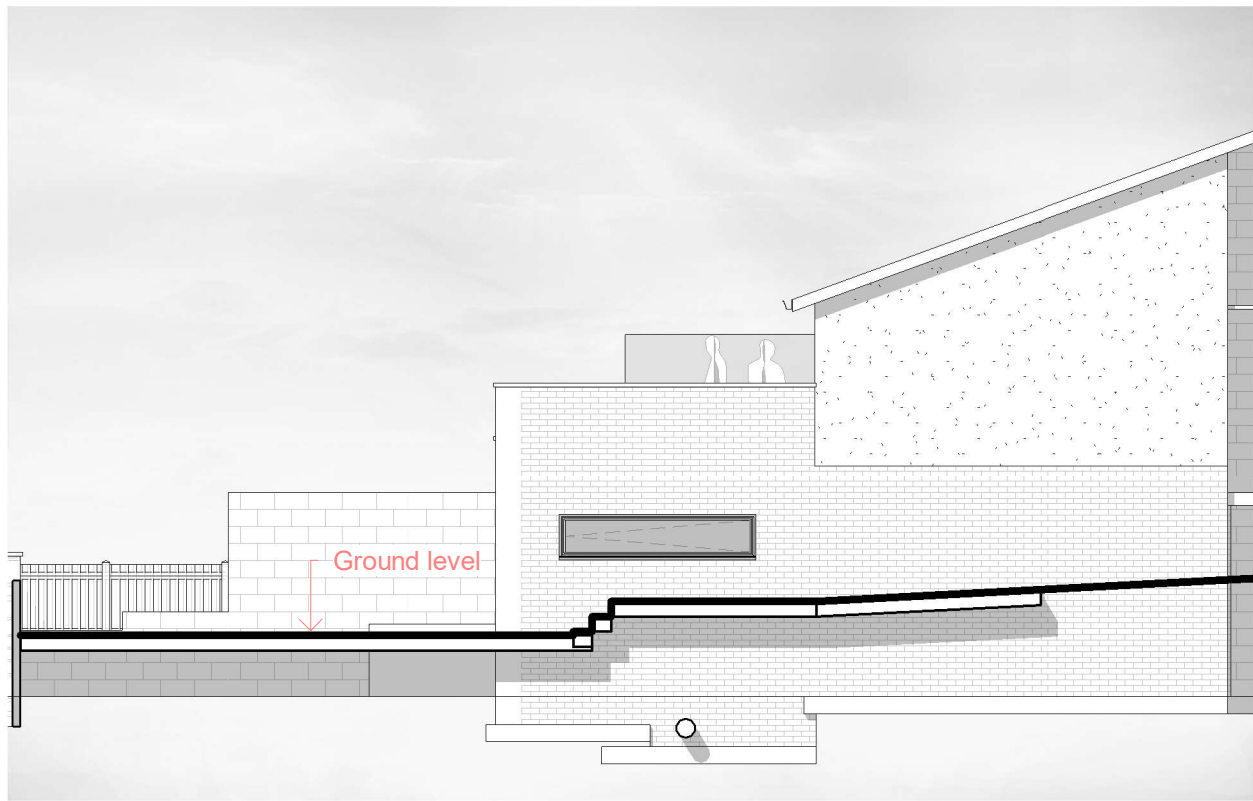

Proposed LHS Elevation - clear
1 : 100

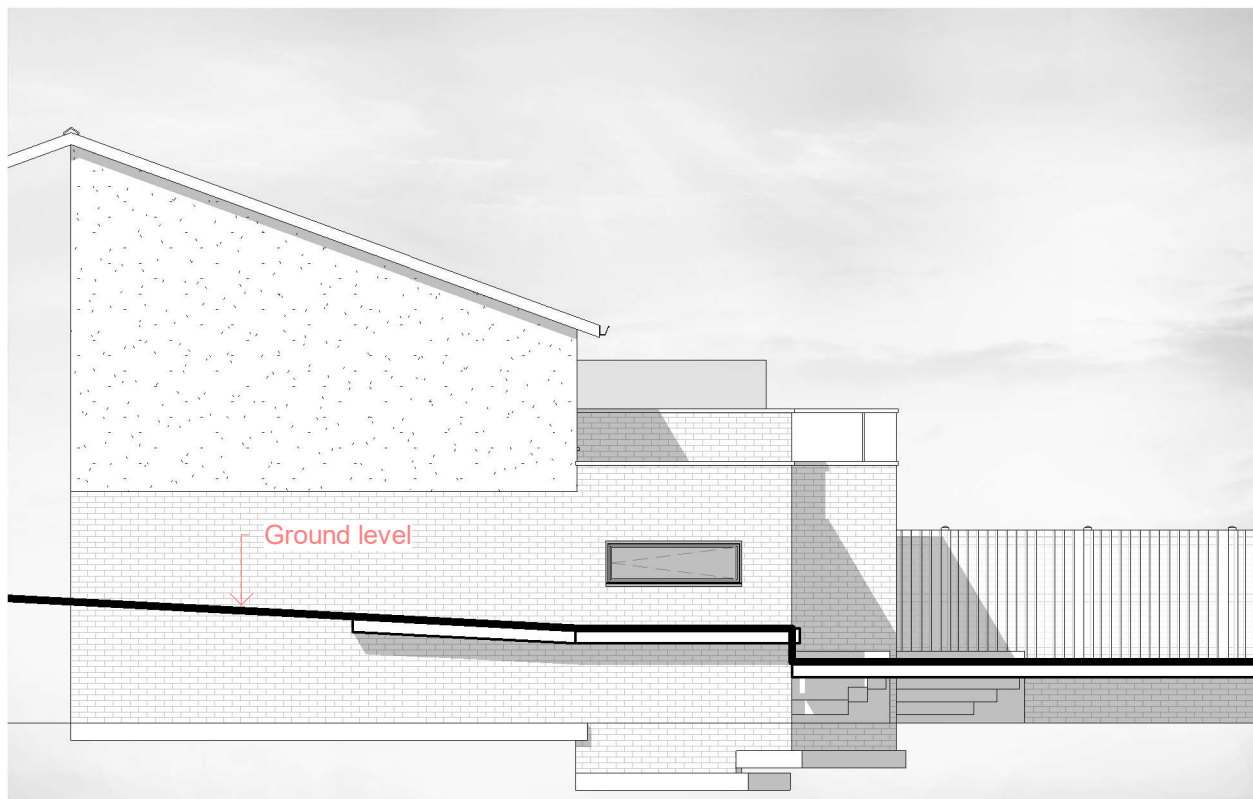

Proposed RHS Elevation - clear
1 : 100

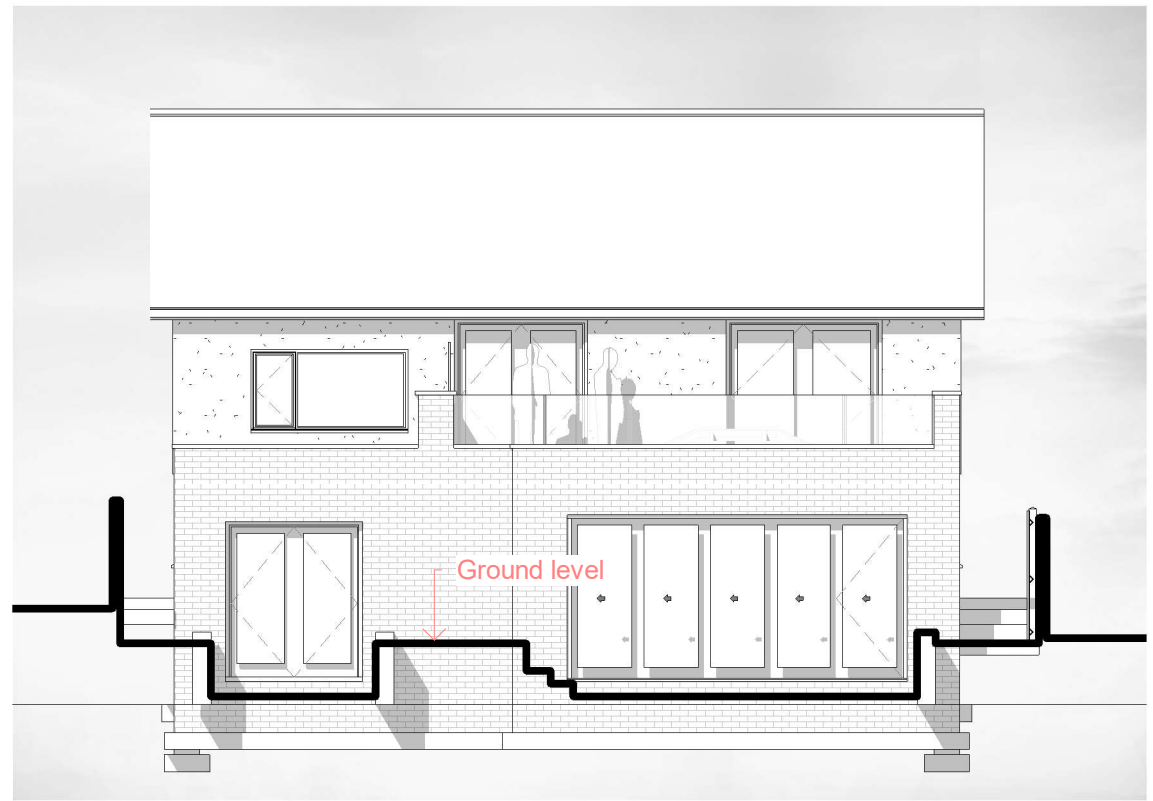

Proposed Rear Elevation - clear
1 : 100

Project:
Mr & Mrs Clement-Jones
99 Maes Ty canol
Baglan, SA12 8UT

Title:
Elevations

Project number	Project Number
Date	Issue Date
Drawn by	Author
Checked by	Checker

A3 - A105

Scale 1 : 100