



Existing Front Elevation




Existing Rear Elevation




Existing RH Side Elevation


remove complete flat roof
to side extension and construct
new first floor extension above
with new pitched roof

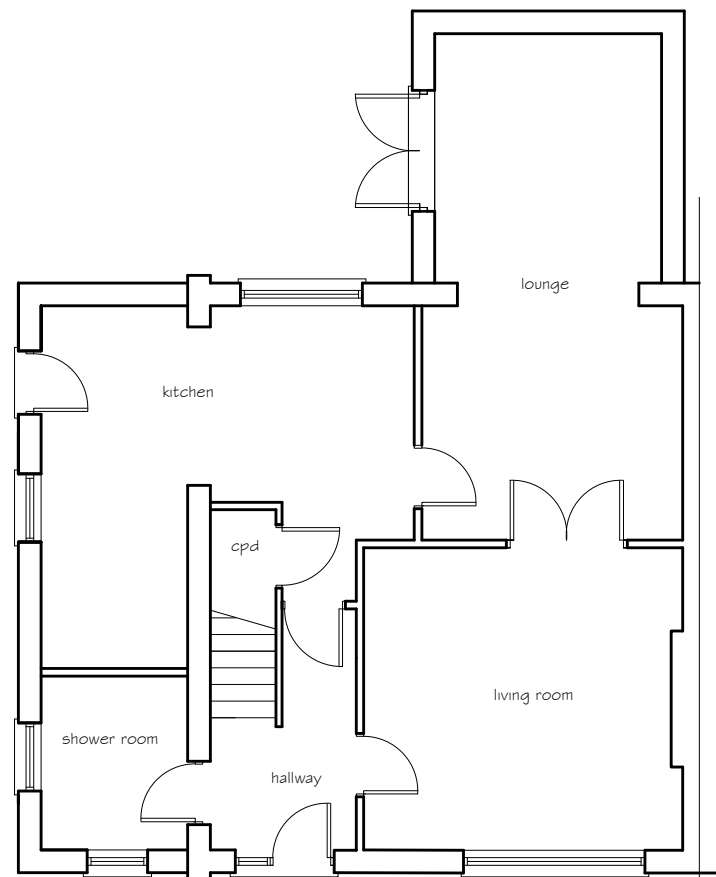

Existing Ground Plan

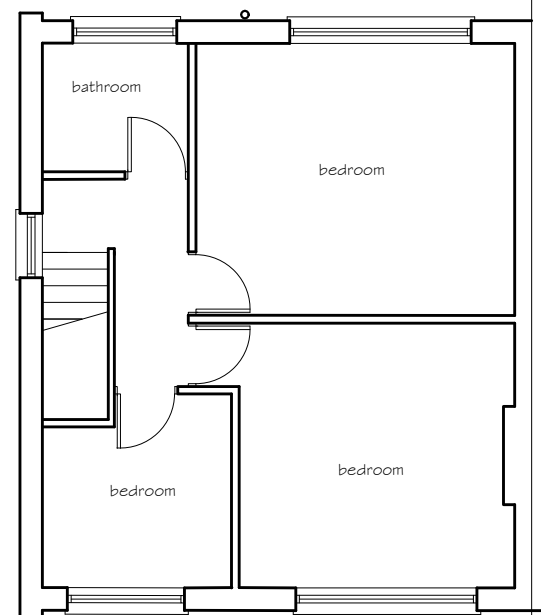

Existing First Floor Plan

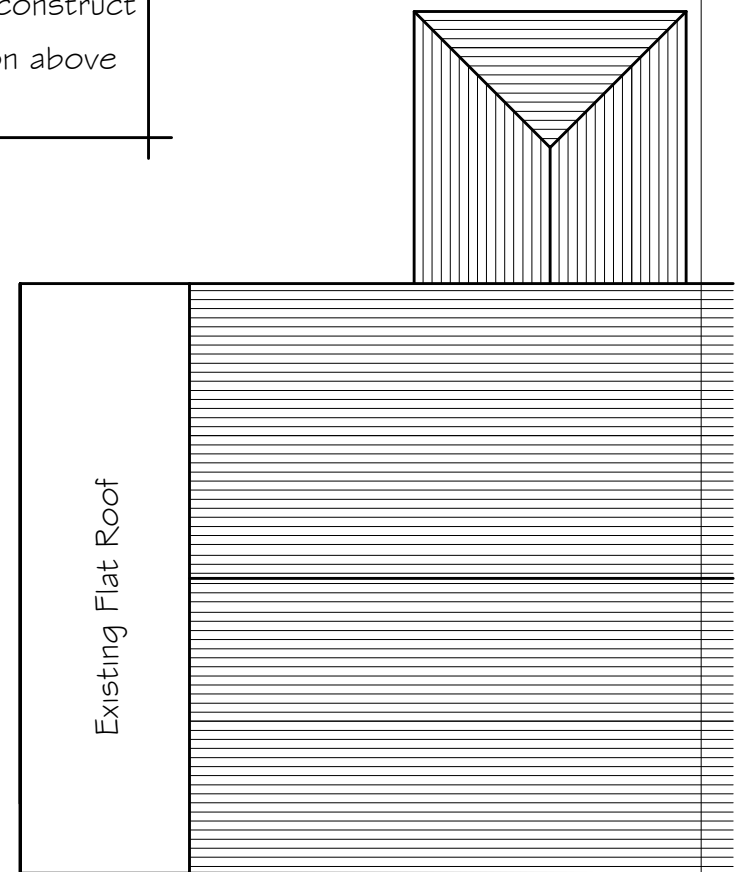

EXISTING ROOF PLAN

EXISTING FINISHES

Roof concrete tiles

White PVCu fascia, soffit and barge boards.

White PVCu rainwater goods

Walls facing brick with rendered panels

Windows & doors white double glazed units

PETER JONES
TALBOT DESIGN SERVICES
mobile: 07817538014
email: jonespeter177@gmail.com

project title
proposed first floor extension
11 Pentwyn Drive, Baglan
Port Talbot

drawing title
existing elevations
and floor plans

date February 2021 scale 1:100
drawing No 11PD - 02