




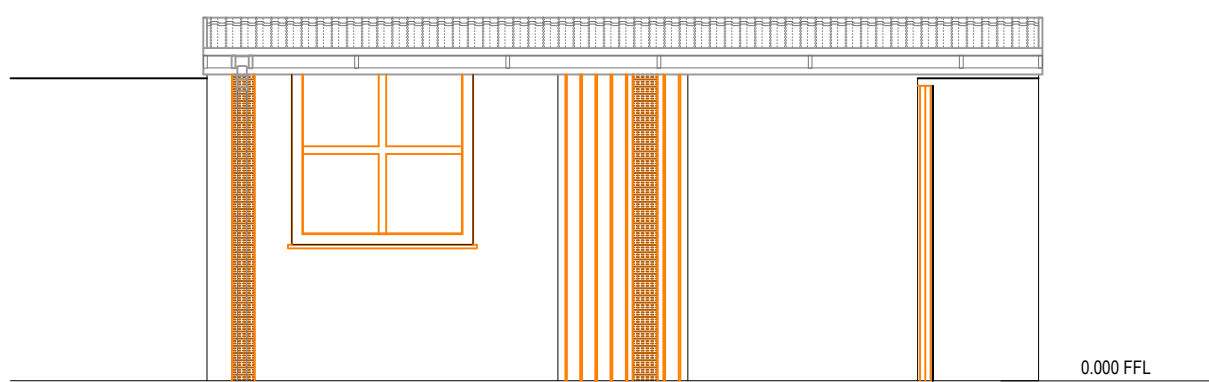

Existing Left Elevation 1:50

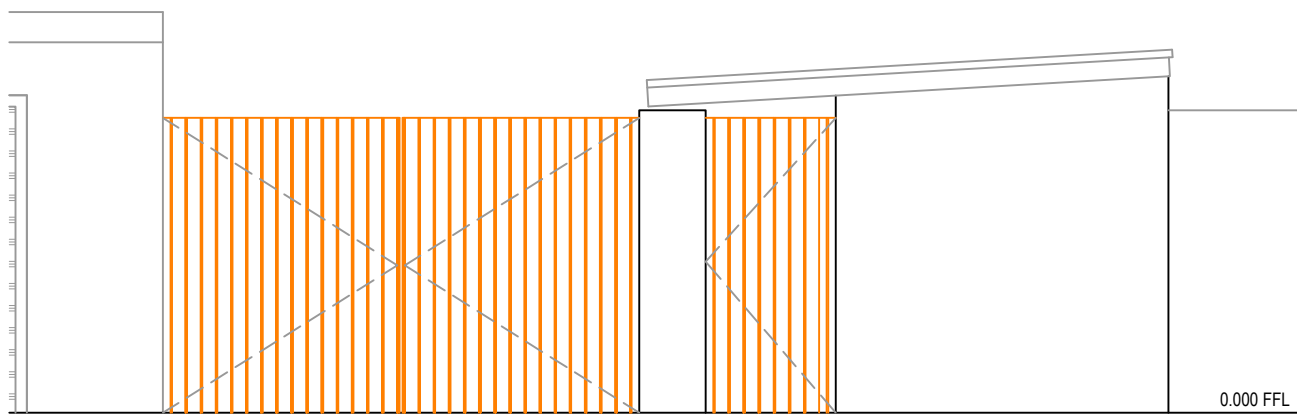


Existing Rear Elevation 1:50

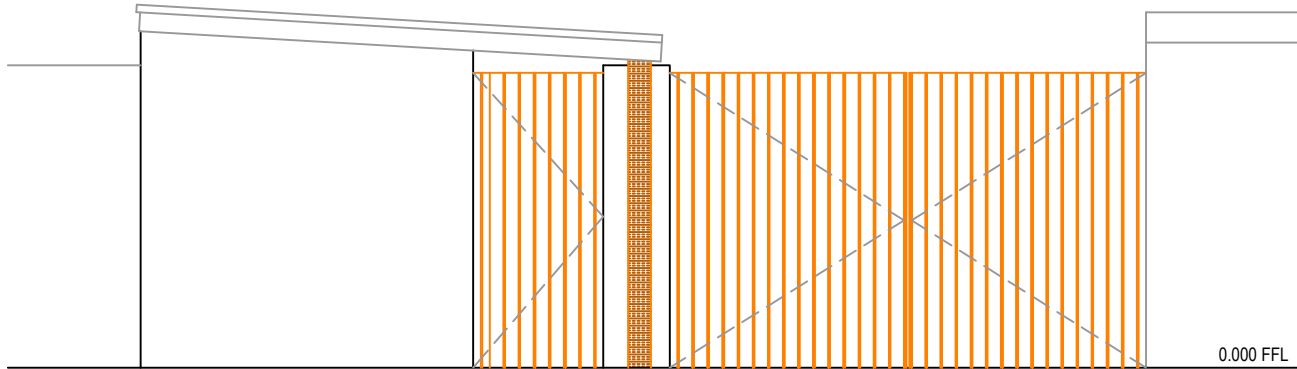

Existing Front Elevation 1:50



Existing Right Elevation 1:50

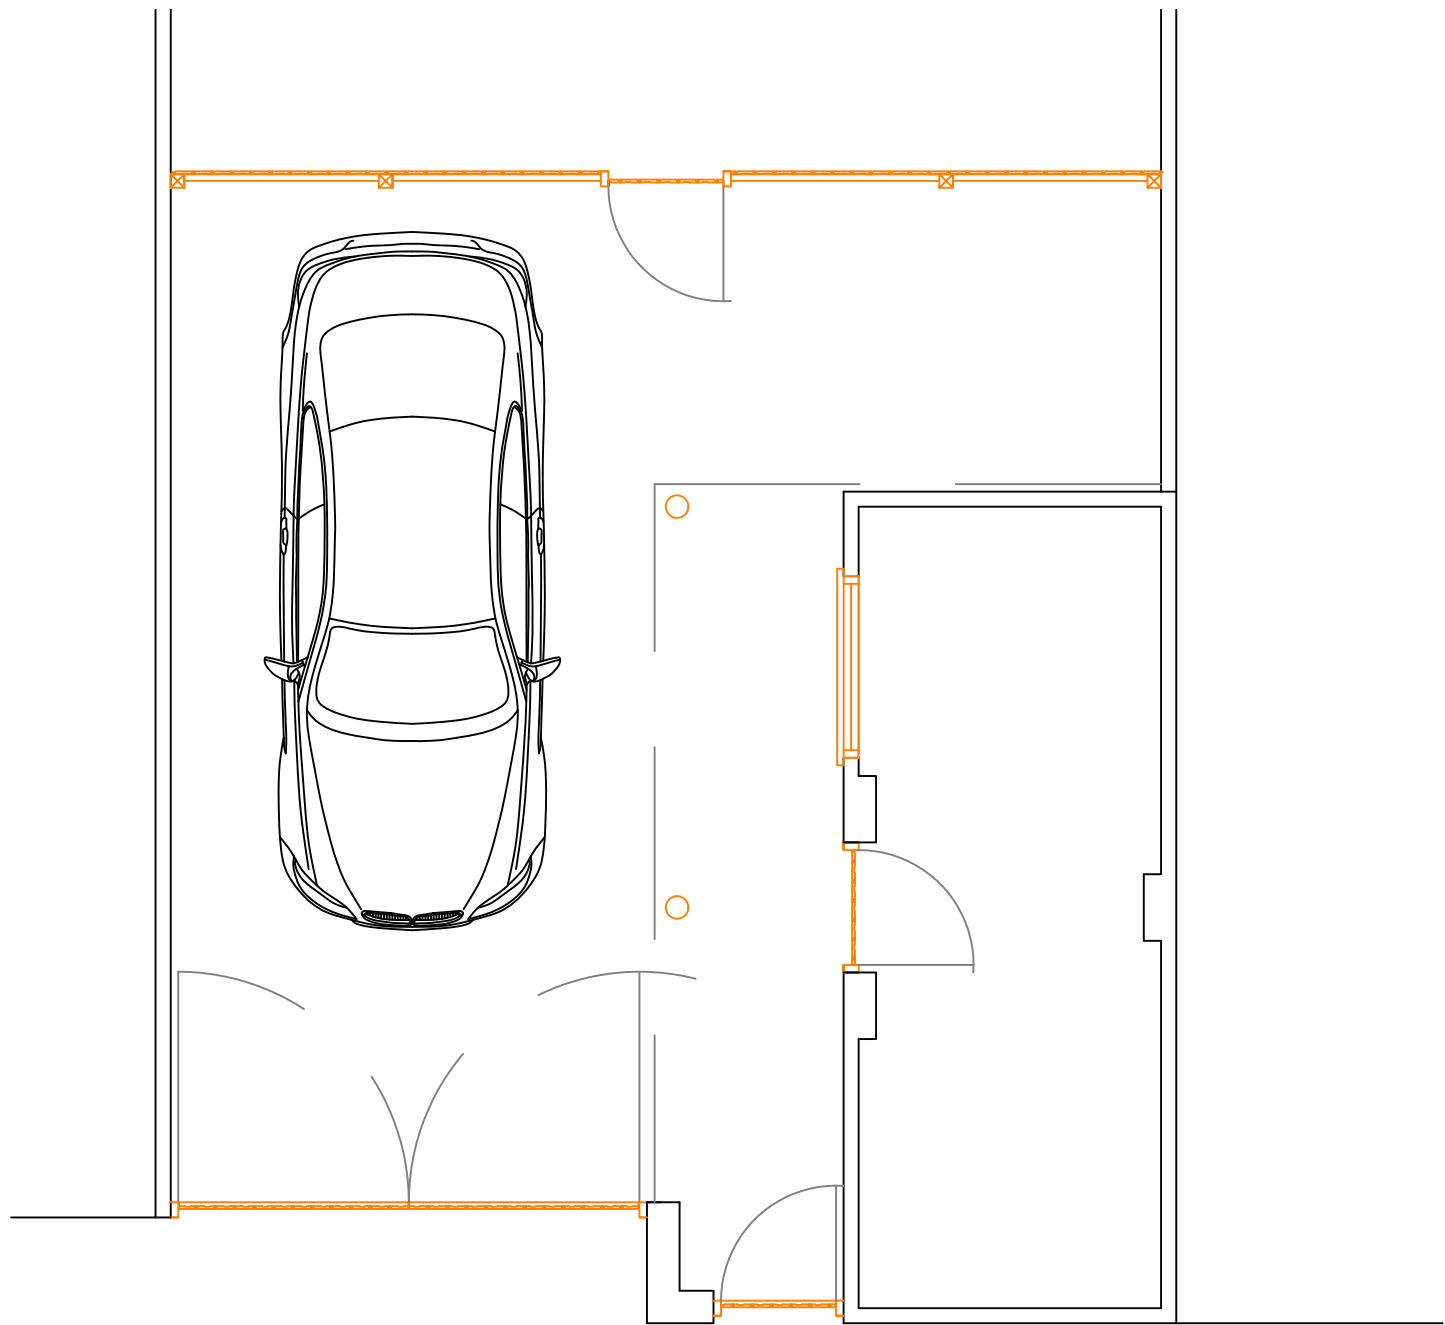

Existing Ground Floor Plan 1:50



Site Location Plan 1:500

Revision notes:		
Rev.	Date:	Notes:

Drawn by:
P L New

Client :
Mr K Webber

Project:
Proposed Double Garage
19, Salem Rd, Cwmafan, Port Talbot (SA12 9EL)

Drawing Title:
Existing Plans, Elevations
& Site Location Plan

Date:
25/01/2021

Scale @ A1:
As Stated

Revision:

