

Revision notes:

Rev: A.

Date: 10/02/2021

Notes:

Entrance dor garden side relocated and windows adjusted in size to suit, garage door reduced by 75mm in line with door manufacturer spec.

Drawn by:

P L New

Client :

Mr K Webber

Project:

19, Salem Rd, Cwmbran, Port Talbot (SA12 9EL)

Proposed Plans, Elevations & Site Block Plan

Date:

25/01/2021

Scale @ A1:

As Stated


Revision:

A

PLN DESIGN


your ideas brought to life...

Proposed Left Elevation 1:50

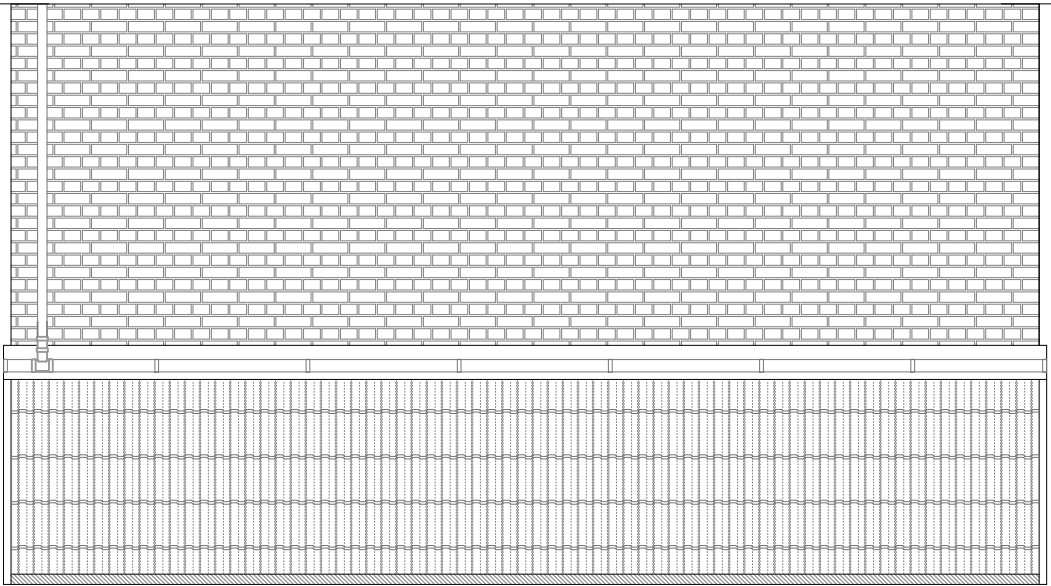


0.000 FFL

Proposed Front Elevation 1:50

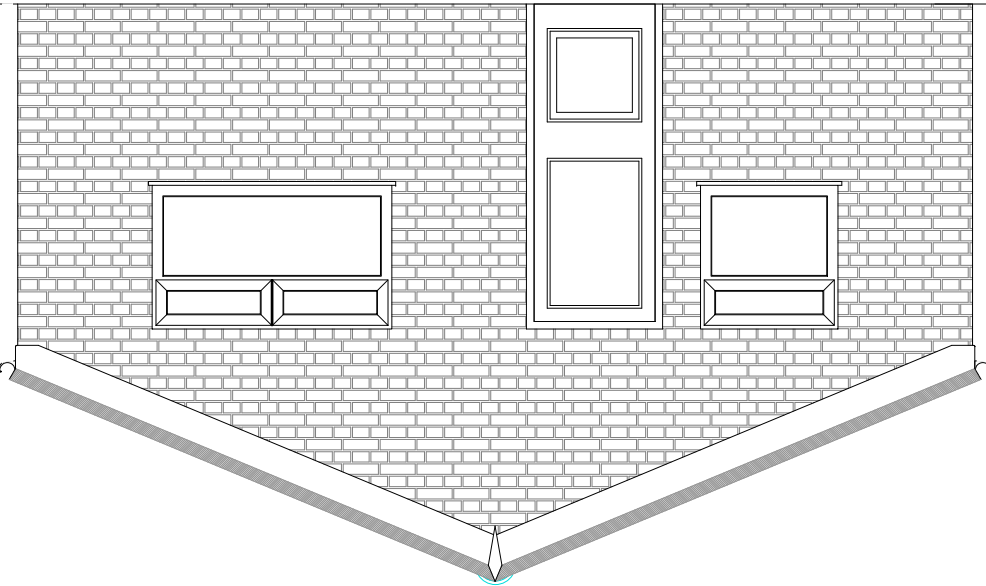


0.000 FFL

Proposed Right Elevation 1:50

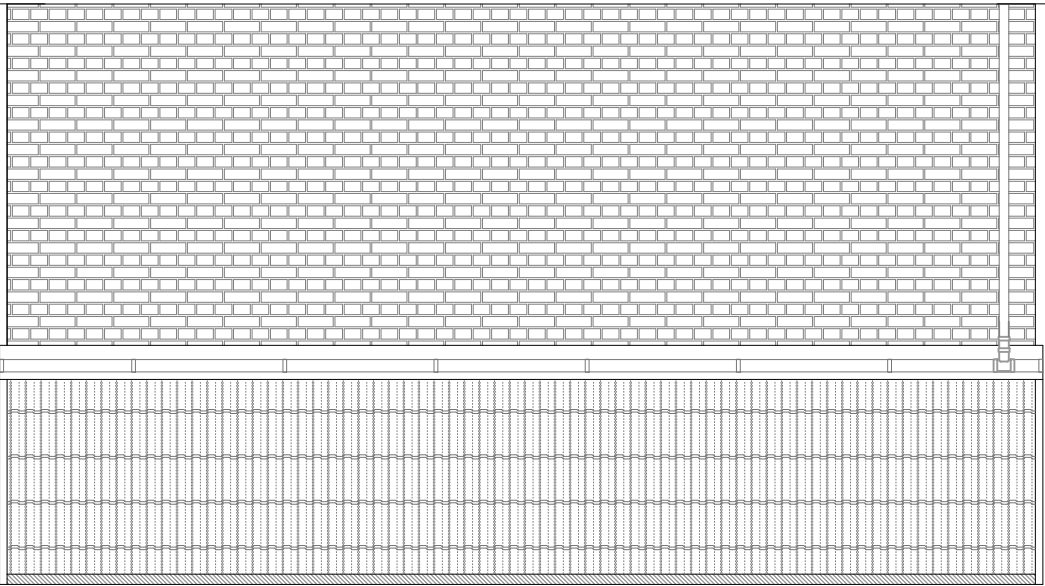


0.000 FFL

Proposed Ground Floor Plan 1:50

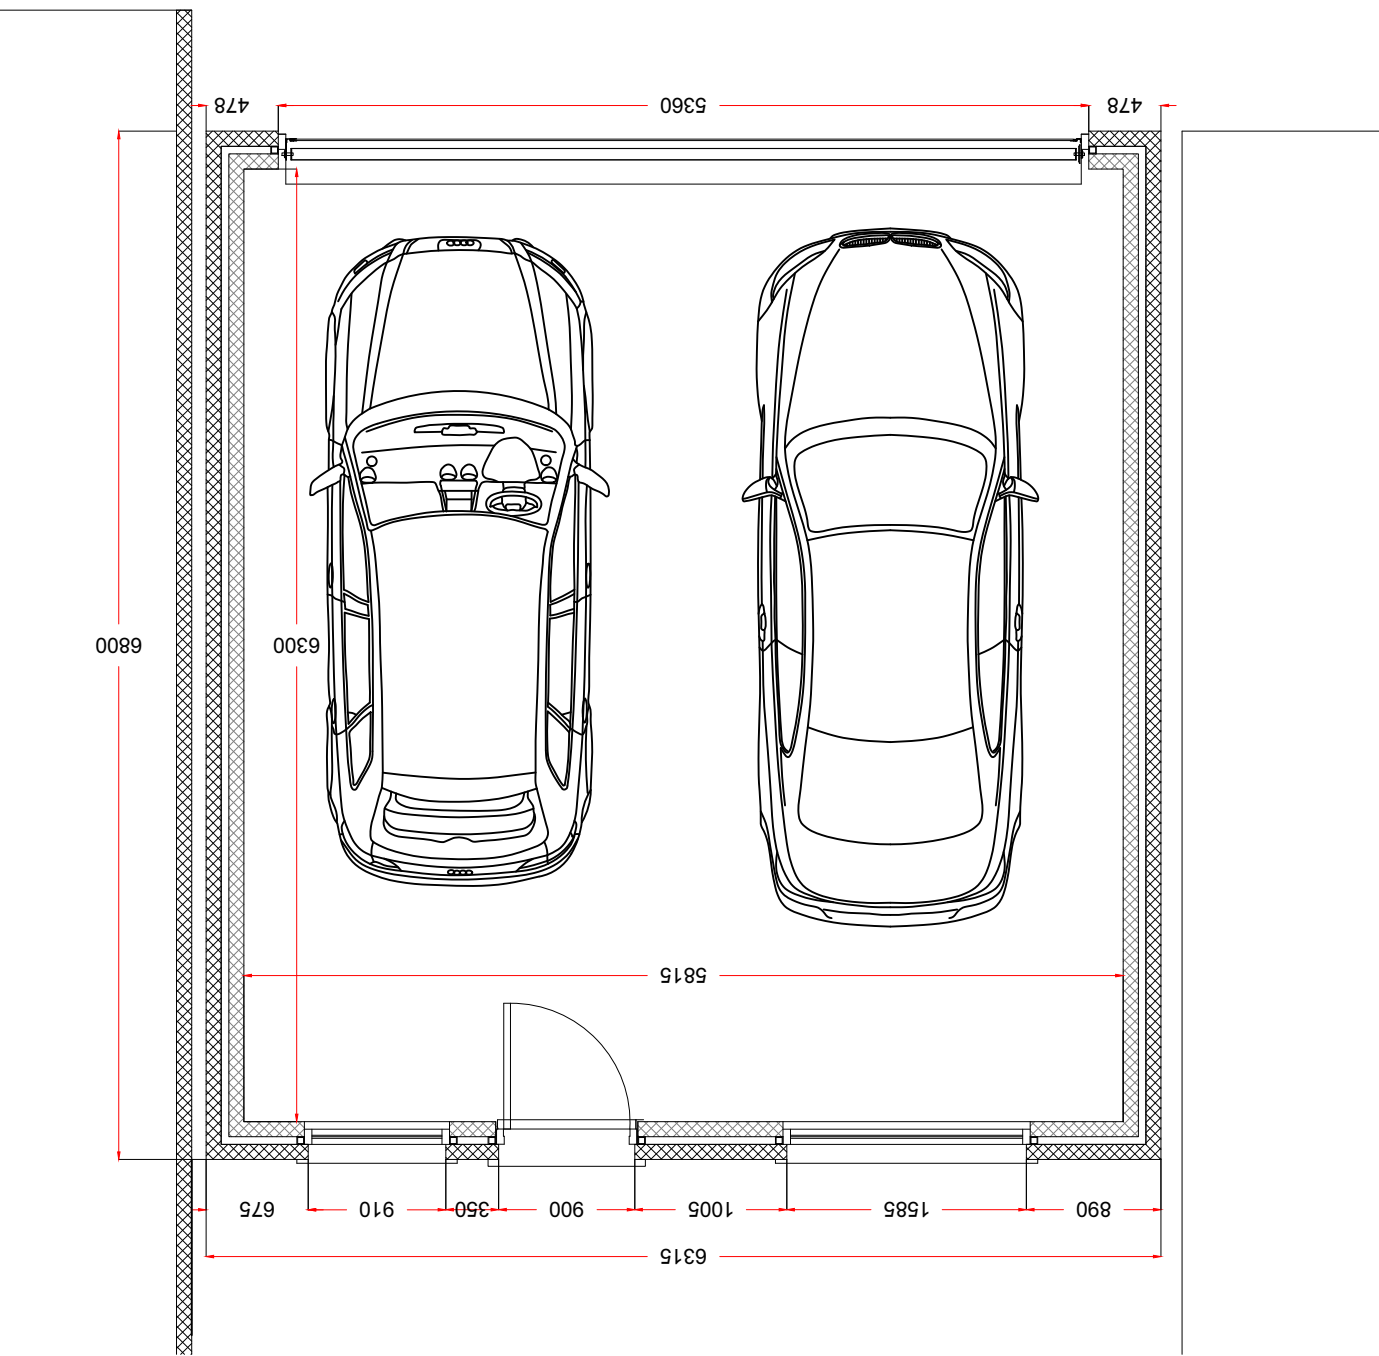

Proposed Section Through 1:25

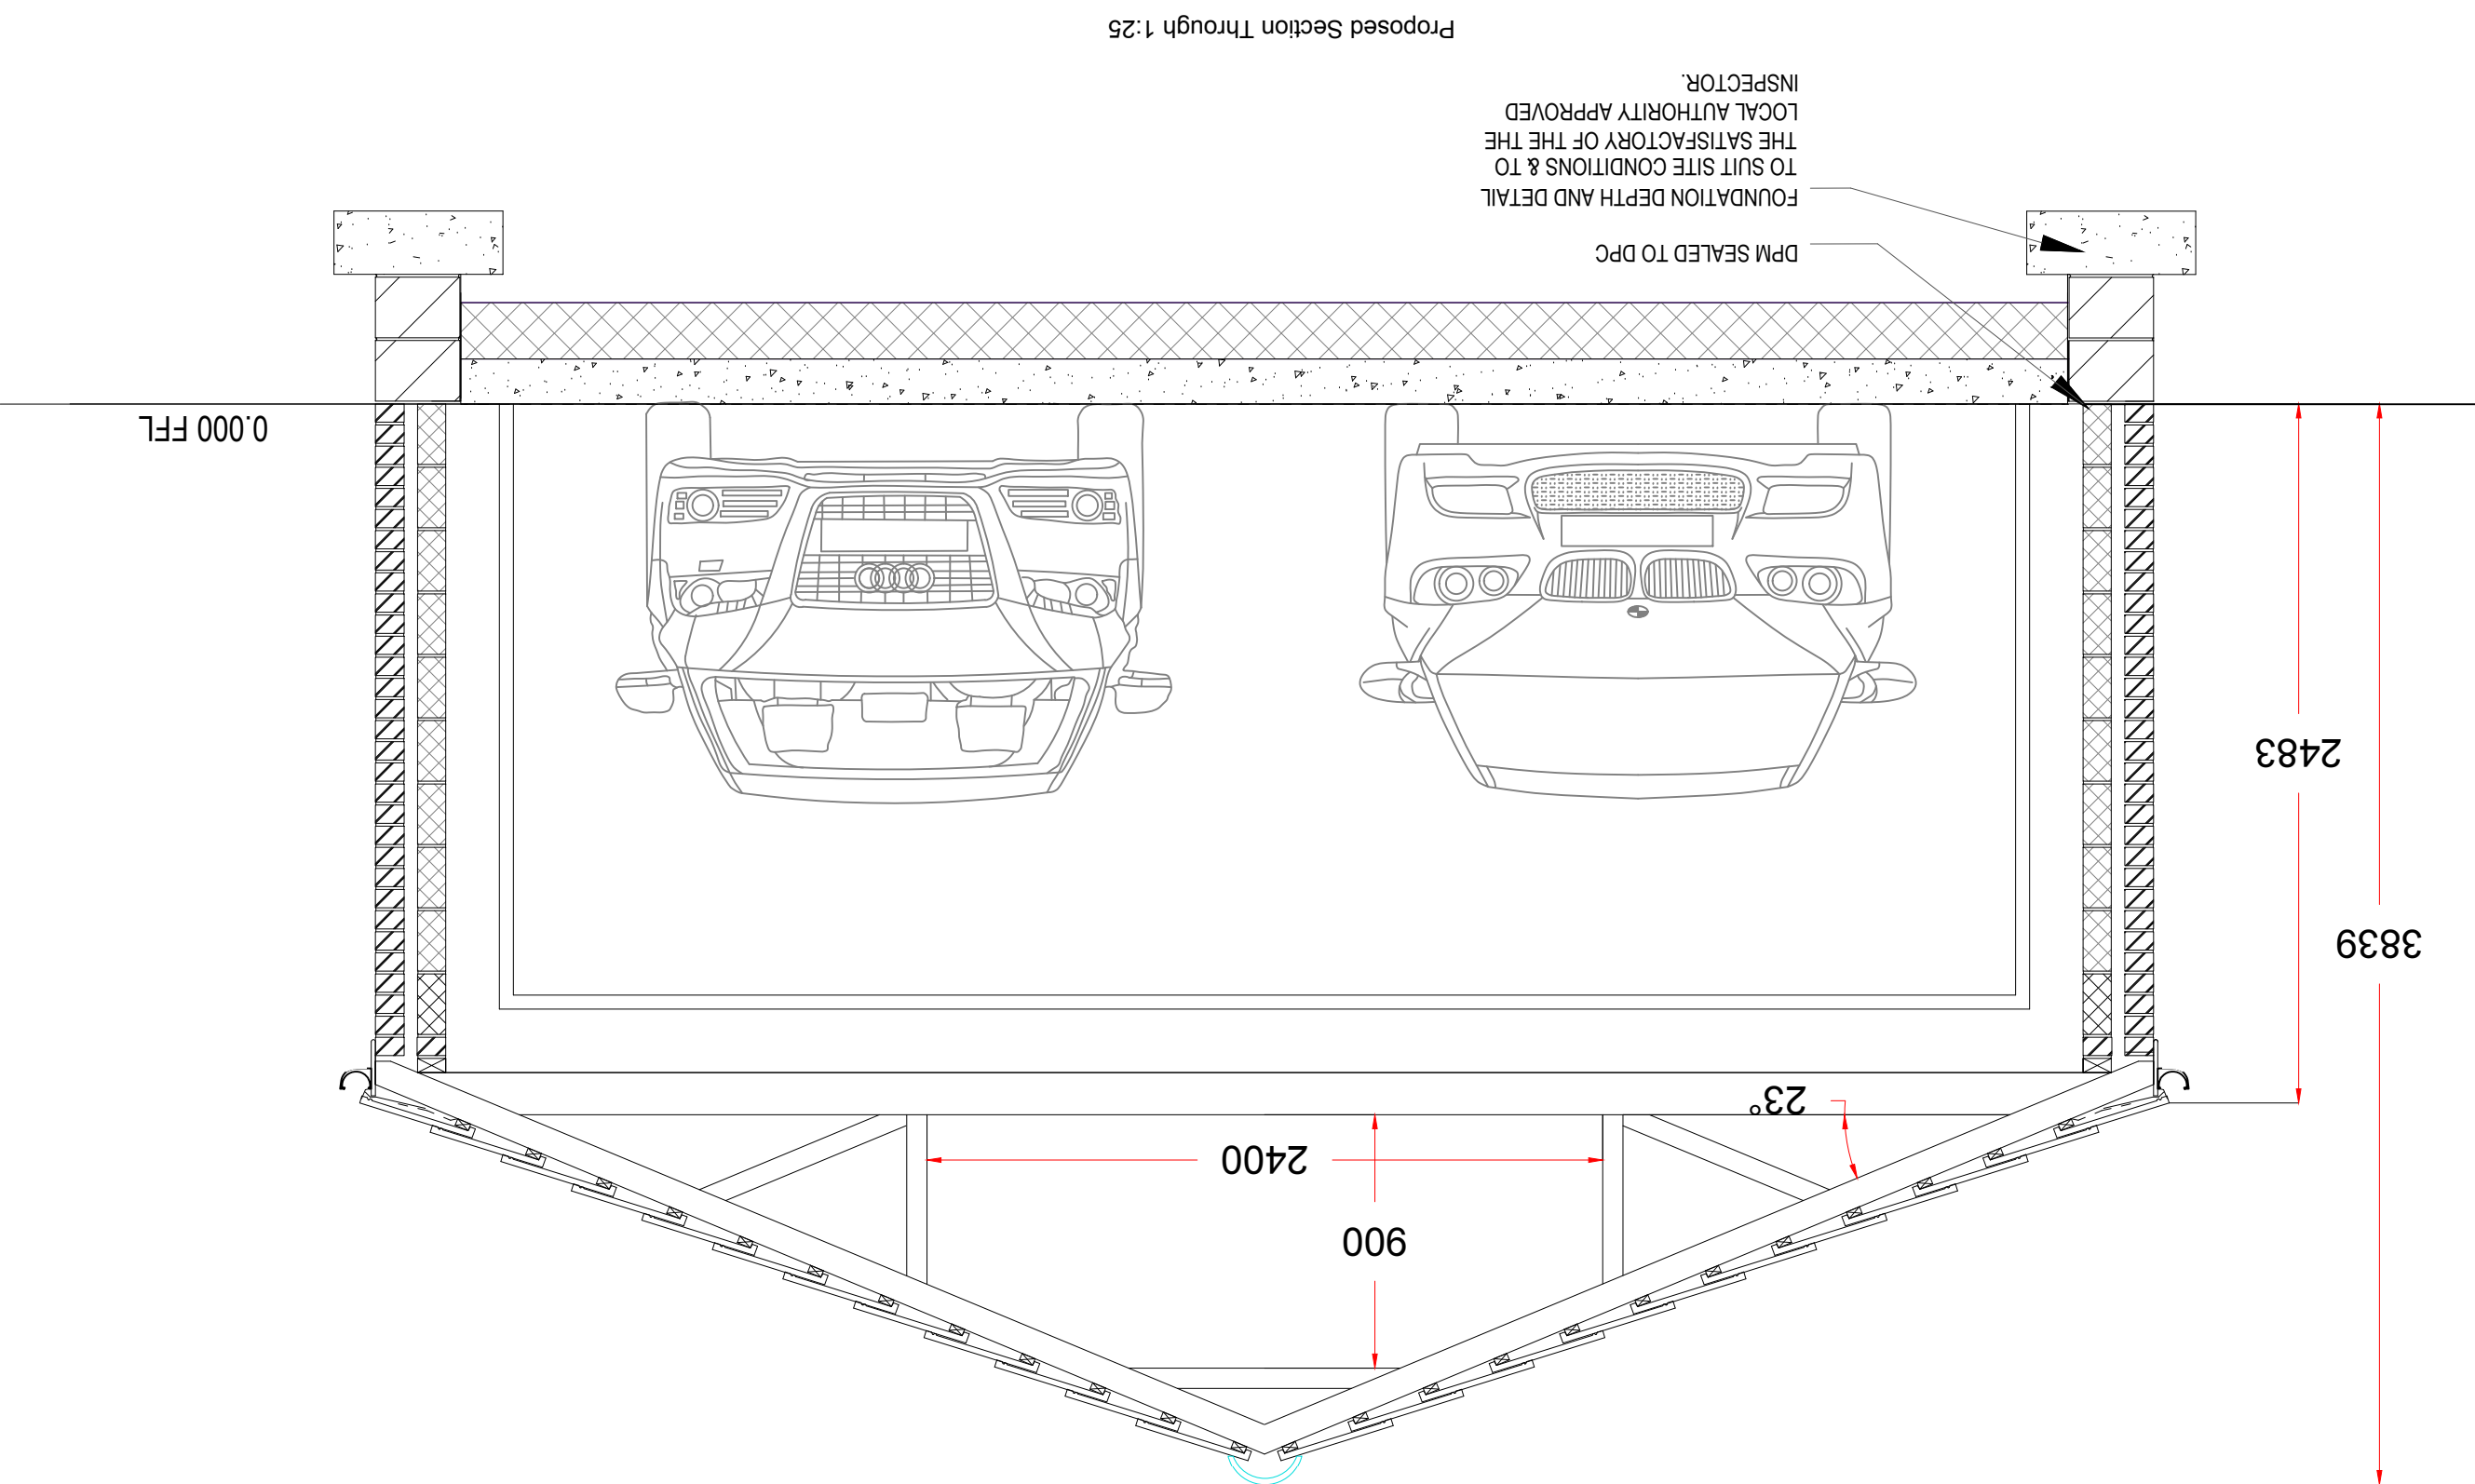

Proposed Site Block Plan 1:200

