




Figured dimensions and levels to be used. Any inaccuracies must be notified to the Author. THIS DRAWING IS COPYRIGHT

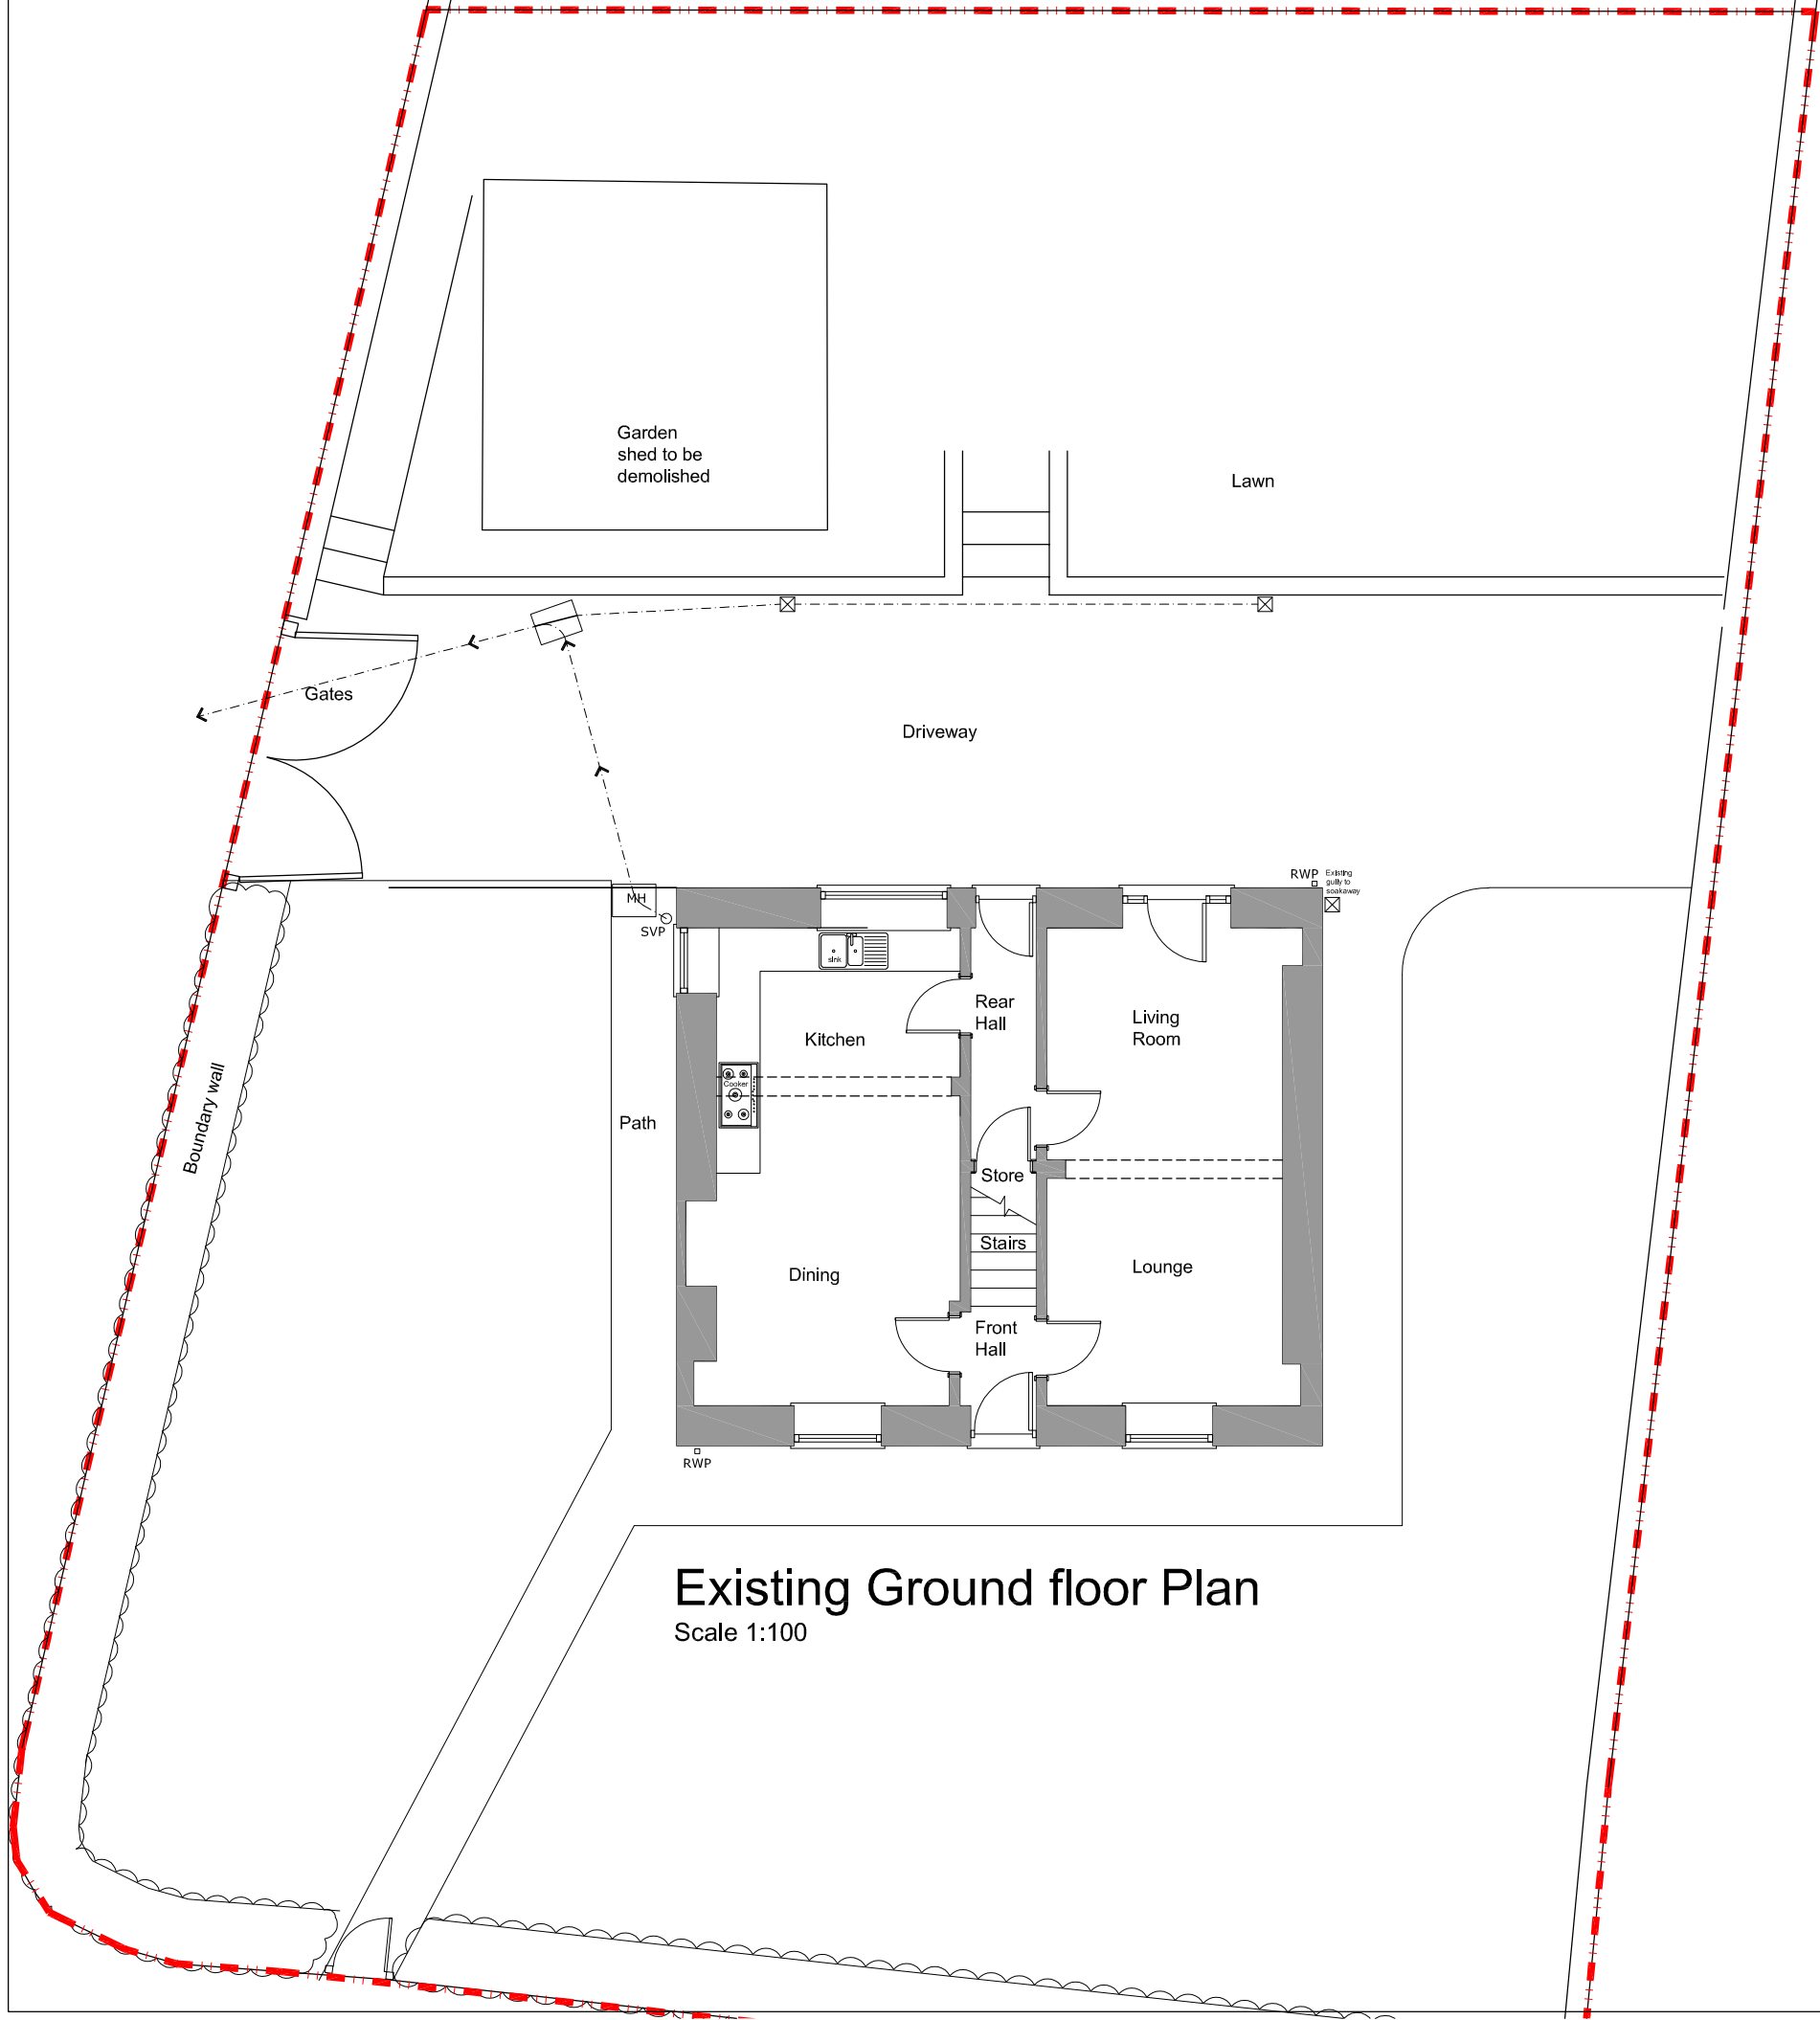

Existing Ground floor Plan
Scale 1:100

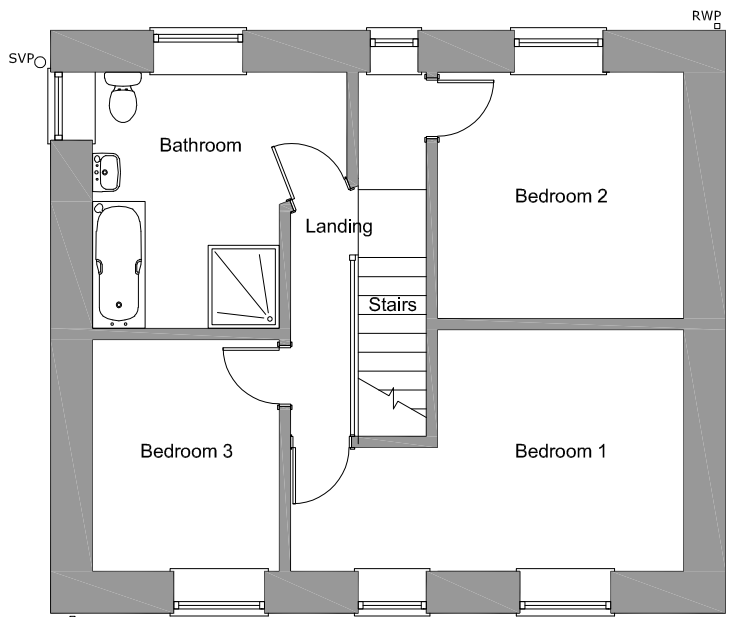

Existing First floor Plan
Scale 1:100

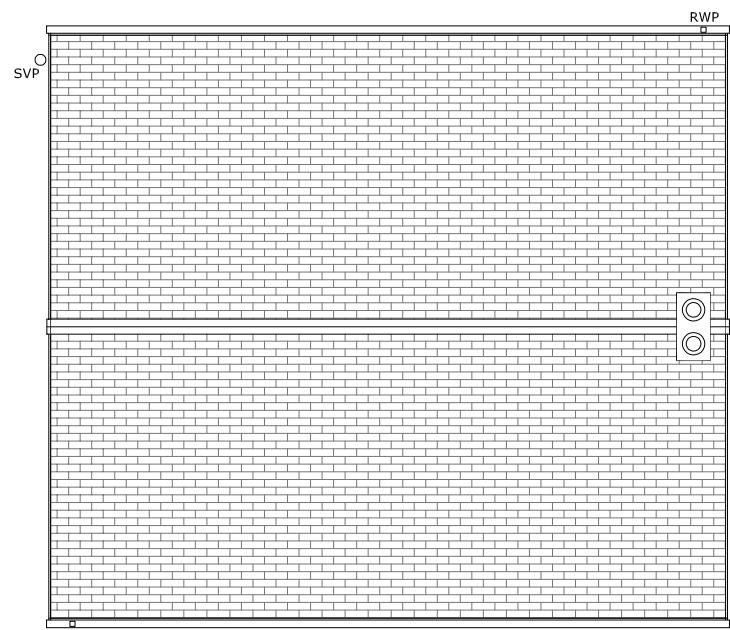

Existing Roof Plan
Scale 1:100

No.	Date	Description	By	Chkd
REVISION:				
CLIENT: Mr. Aled Hopkins No. 7 Brynawel Crynant Neath, SA10 8SR				
PROJECT: GROUND & FIRST FLOOR REAR EXTENSION				
DRAWING: EXISTING FLOOR & ROOF PLANS				
Date: July 2020		Drawn by: D. Gravell		
Scale: 1:100		Approved:		
Project Ref: HE21		CAD File: HE21.dwg		
Drawing Number: HE21-02			Revision:	