
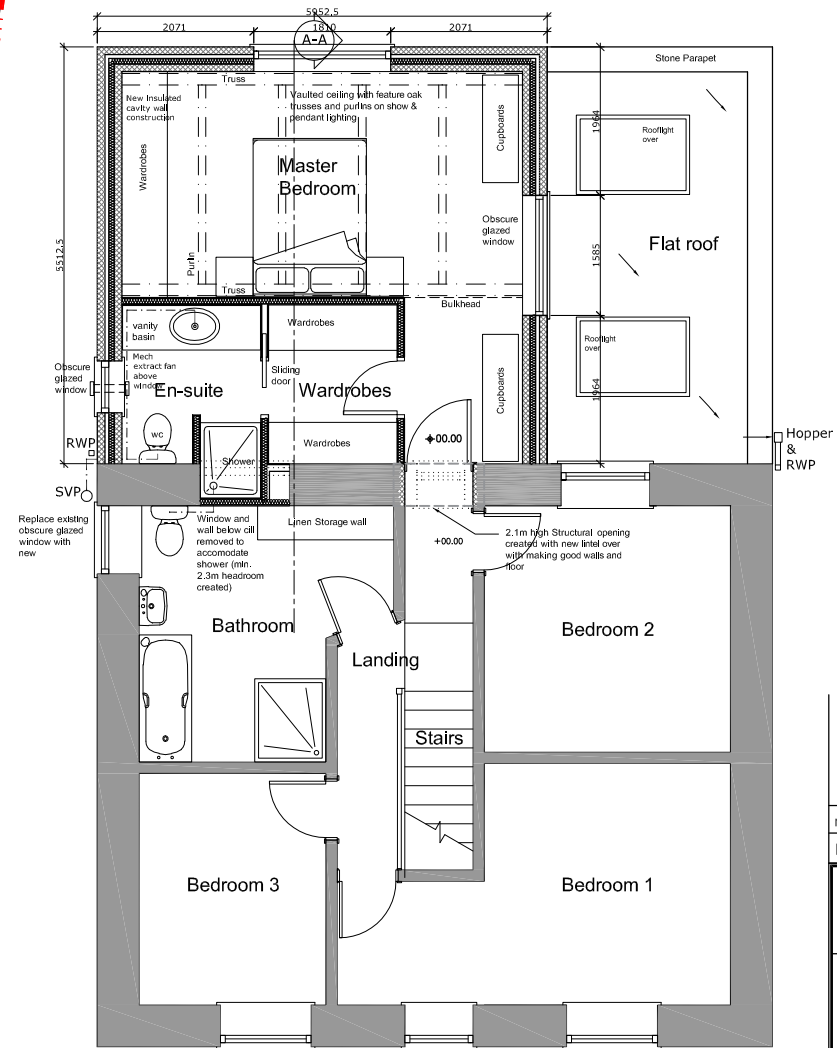


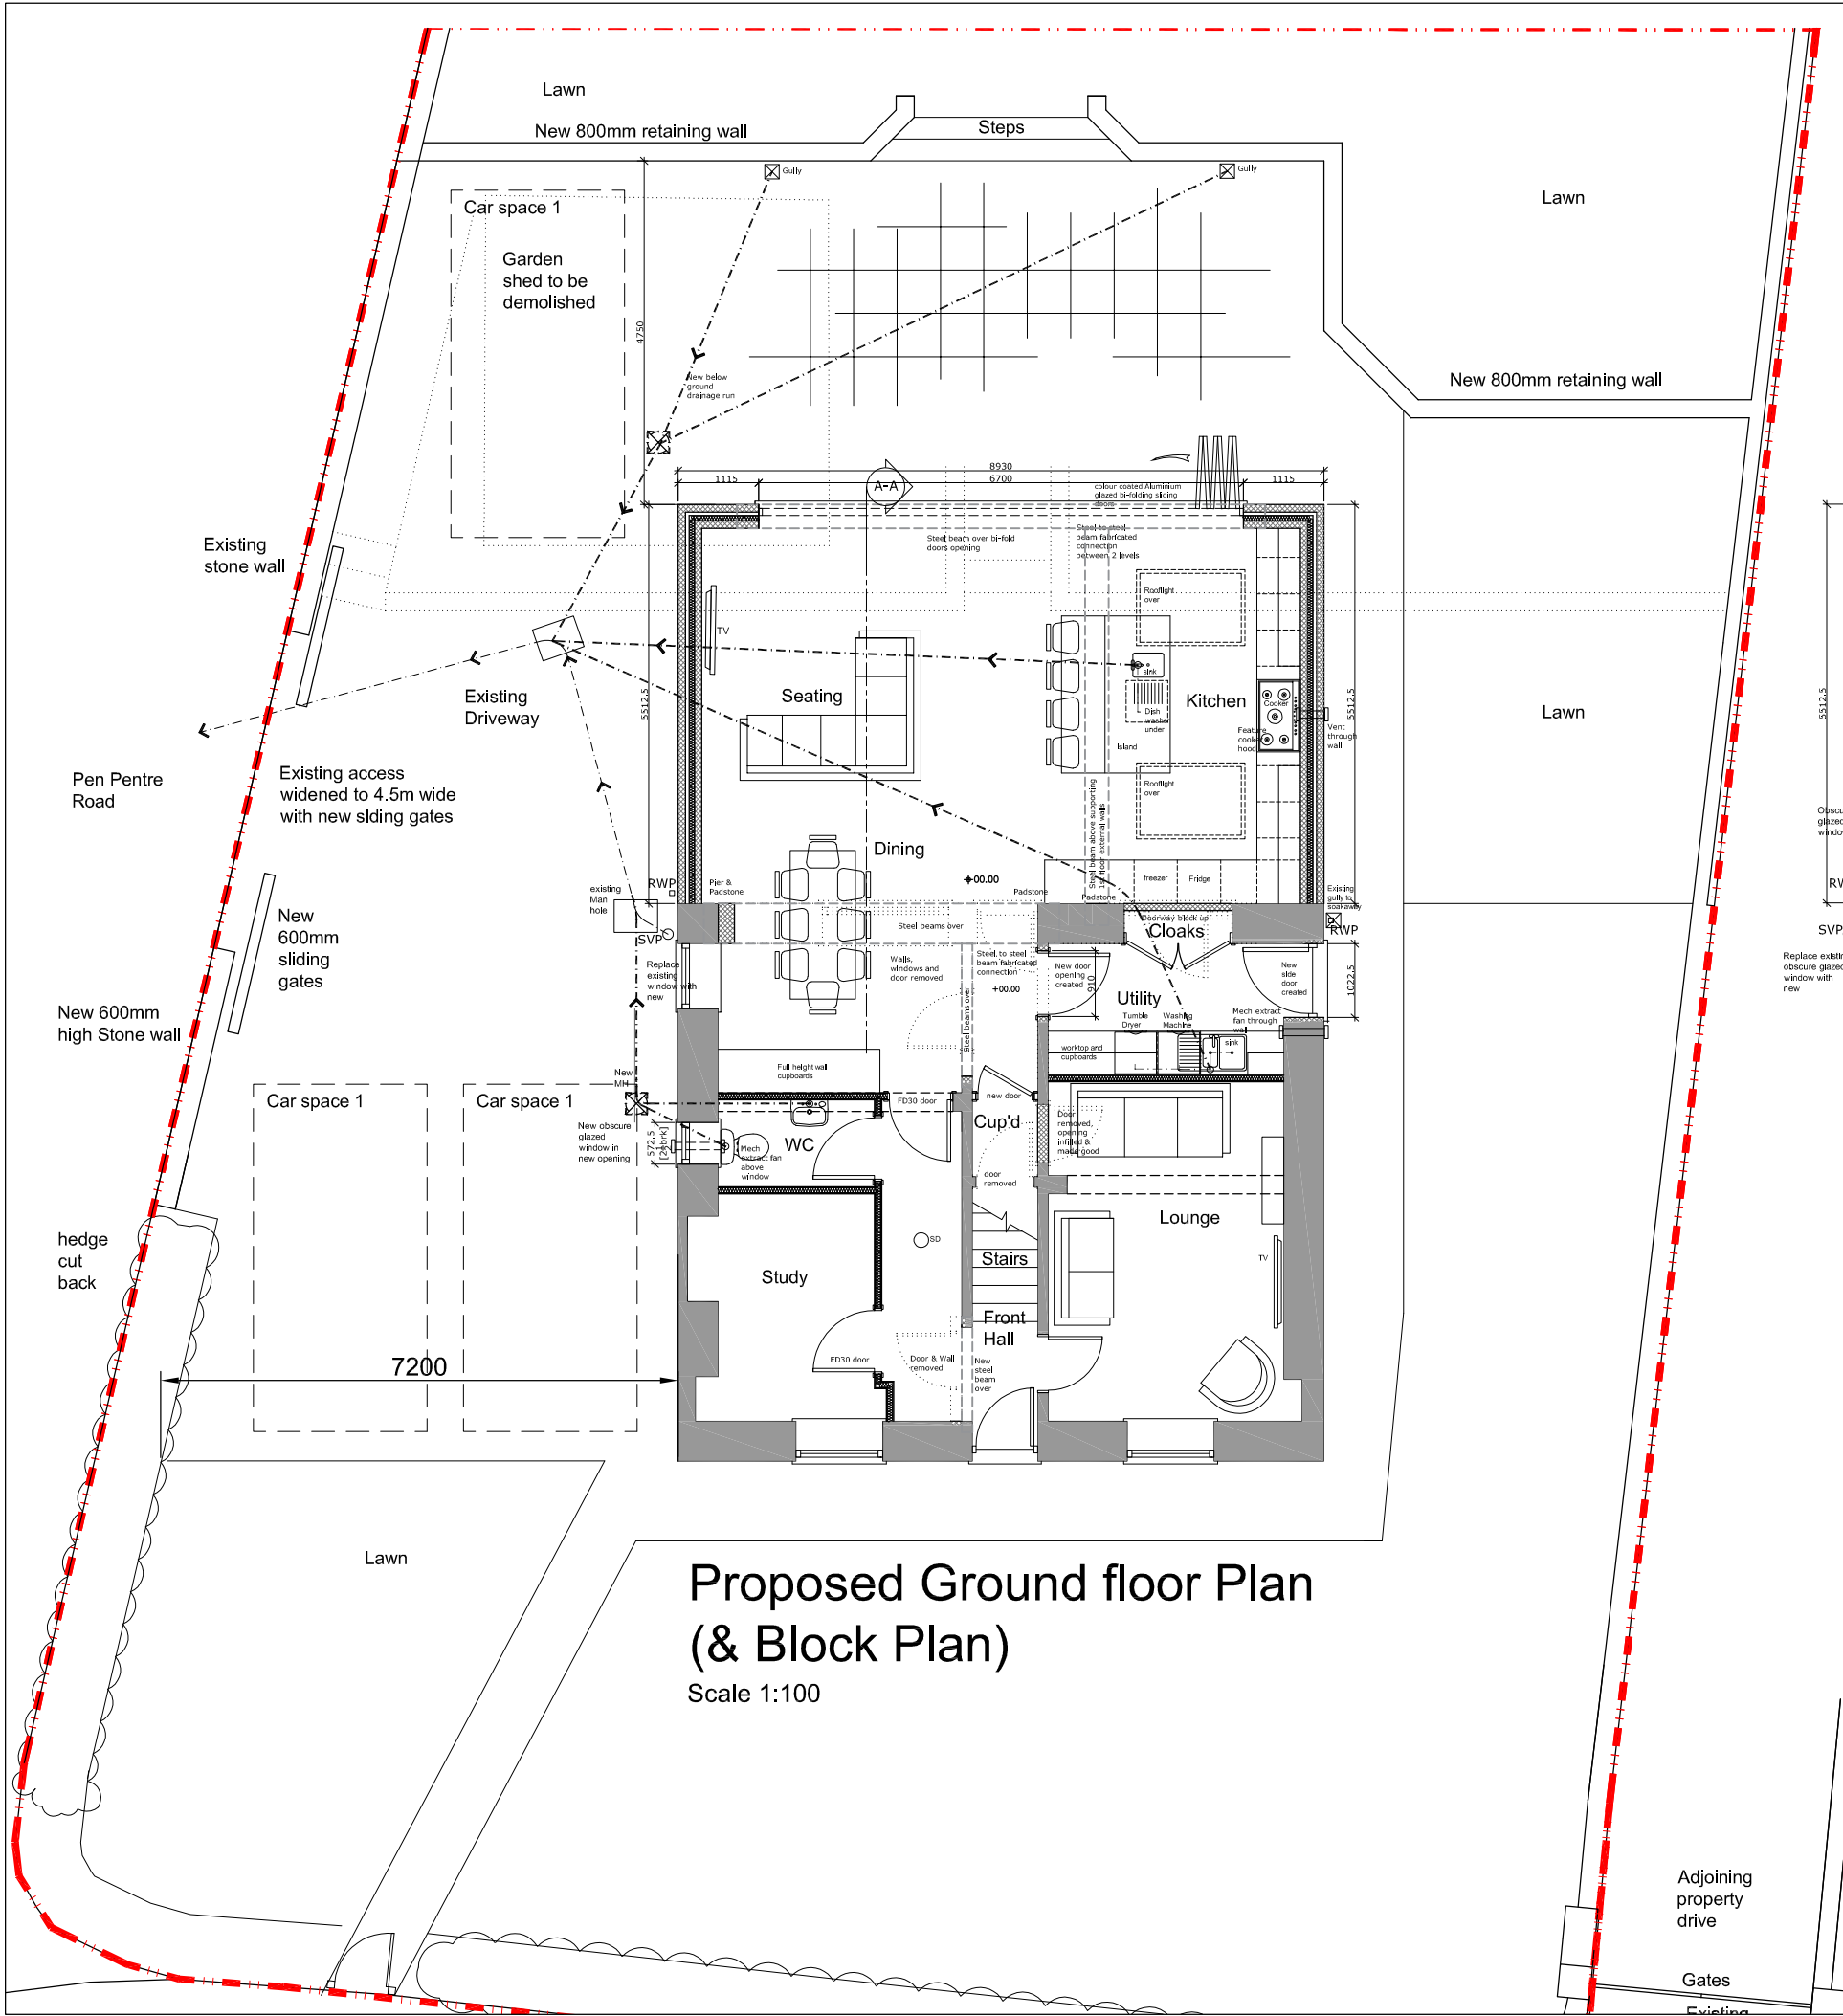

Proposed First floor Plan
Scale 1:100

No.	Date	Description	By	Chkd
REVISION:				
CLIENT: Mr. Aled Hopkins No. 7 Brynawel Crynant Neath, SA10 8SR				
PROJECT: GROUND & FIRST FLOOR REAR EXTENSION				
DRAWING: PROPOSED GROUND & FIRST PLANS Including block plan)				
Date: July 2020		Drawn by: D. Gravell		
Scale: 1:100		Approved:		
Project Ref: HE21		CAD File: HE21.dwg		
Drawing Number: HE21-04			Revision: A	