





Existing Front Elevation
Scale 1:100




Existing Rear Elevation
Scale 1:100

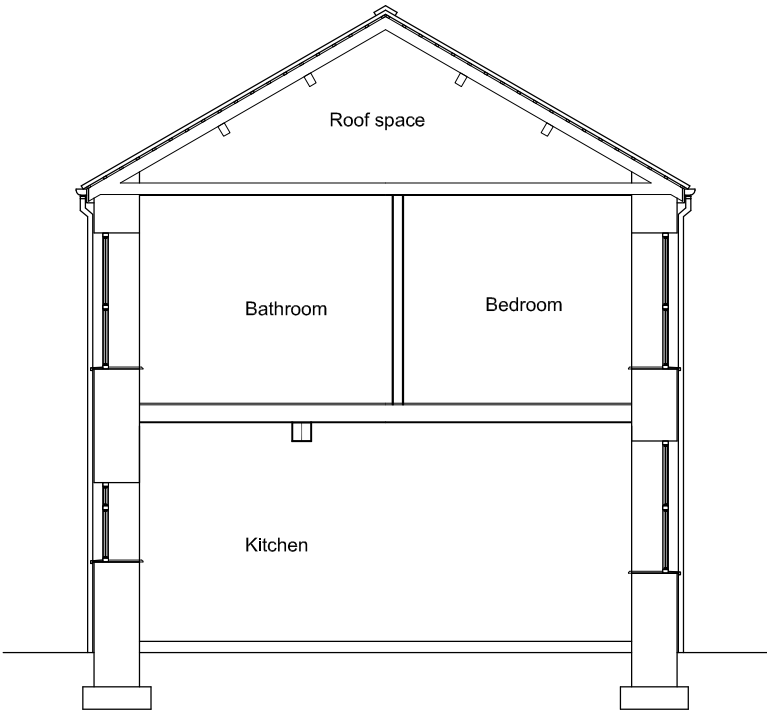

Existing Section A-A
Scale 1:100

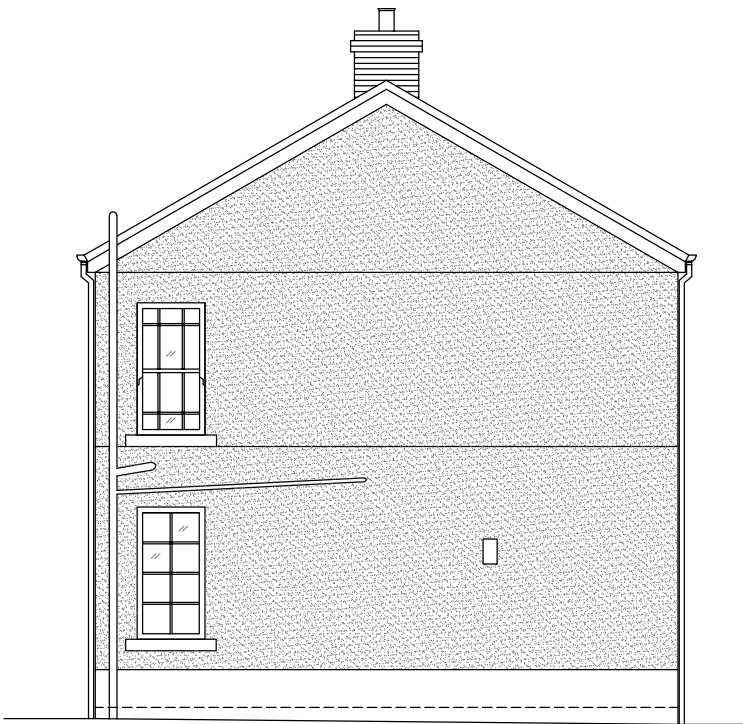

Existing Side Elevation (East)
Scale 1:100

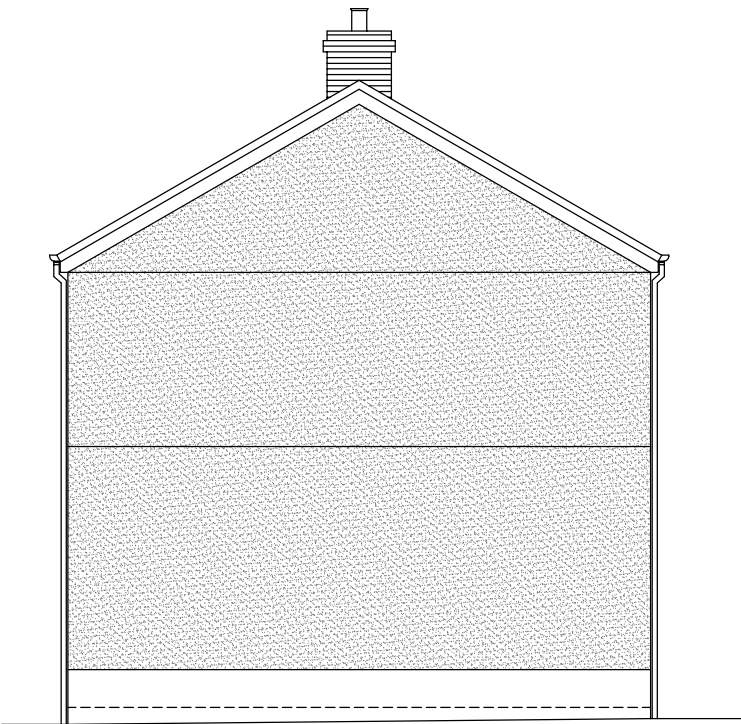

Existing Side Elevation (West)
Scale 1:100

No.	Date	Description	By	Chkd
REVISION:				
CLIENT: Mr. Aled Hopkins No. 7 Brynawel Crynant Neath, SA10 8SR				
PROJECT: GROUND & FIRST FLOOR REAR EXTENSION				
DRAWING: EXISTING ELEVATIONS & SECTION				
Date: July 2020		Drawn by: D. Gravell		
Scale: 1:100		Approved:		
Project Ref: HE21		CAD File: HE21.dwg		
Drawing Number:			Revision:	
A3			HE21-03	