



Front Elevation (as existing)



Scale 1:100



Proposed Rear Elevation

Scale 1:100

EXTENSION MATERIALS:	
PITCHED ROOF:	SLATE, TO MATCH EXISTING ROOF
FLAT ROOF:	Glass Reinforced Plastic (GRP), colour grey, with reconstituted stone parapet
EXTERNAL WALLS:	Extension; Painted roughcast cement render blockwork, to match existing flat render feature coins surrounds & corners
WINDOWS & DOORS:	UPVC windows, colour white to match existing, with dark grey bi-folding doors
RAINWATER GOODS:	UPVC rainwater goods, colour black to match existing
FASCIA'S & SOFFIT'S:	UPVC fascia, colour white to match existing

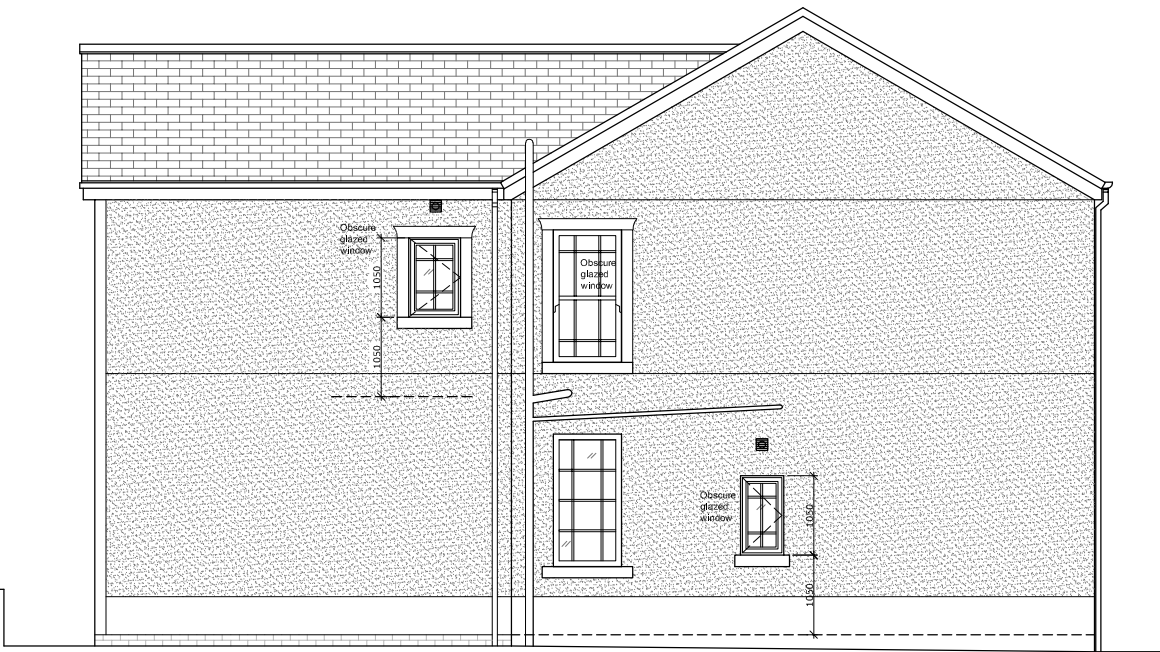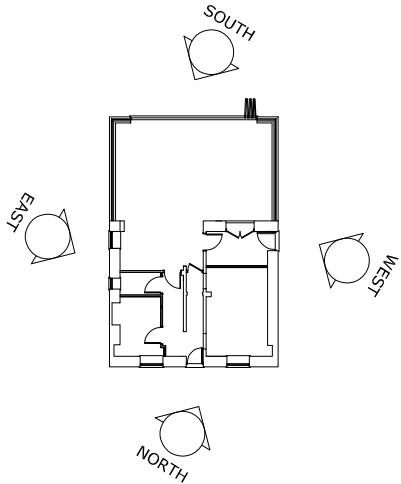

Proposed Site Elevation (East)

Scale 1:100



Proposed Side Elevation (West)

Scale 1:100

No.	Date	Description	By	Chkd
REVISION:				
CLIENT: Mr. Aled Hopkins No. 7 Brynawel Crynant Neath, SA10 8SR				
PROJECT: GROUND & FIRST FLOOR REAR EXTENSION				
DRAWING: PROPOSED ELEVATIONS				
Date: July 2020		Drawn by: D. Gravell		
Scale: 1:100		Approved:		
Project Ref: HE21		CAD File: HE21.dwg		
Drawing Number:			Revision:	
HE21-05				