



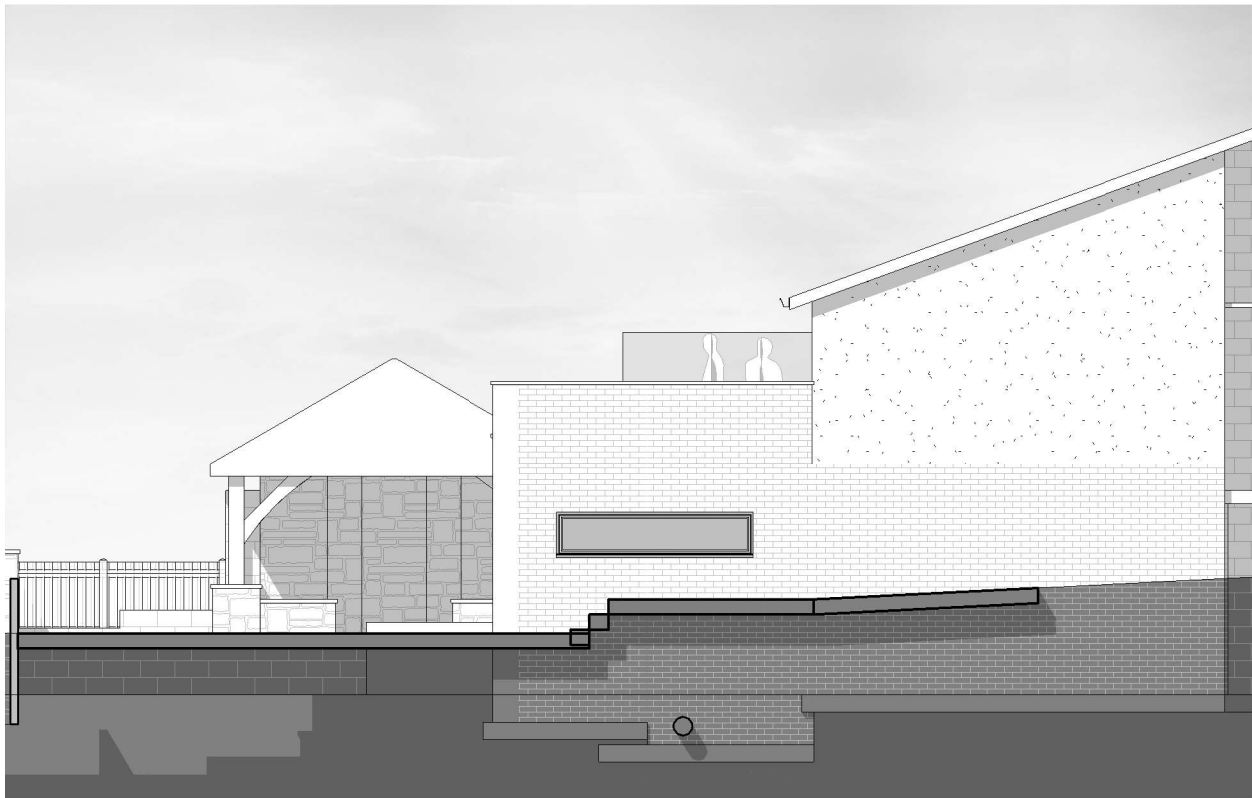


**Proposed LHS Elevation**

1 : 100

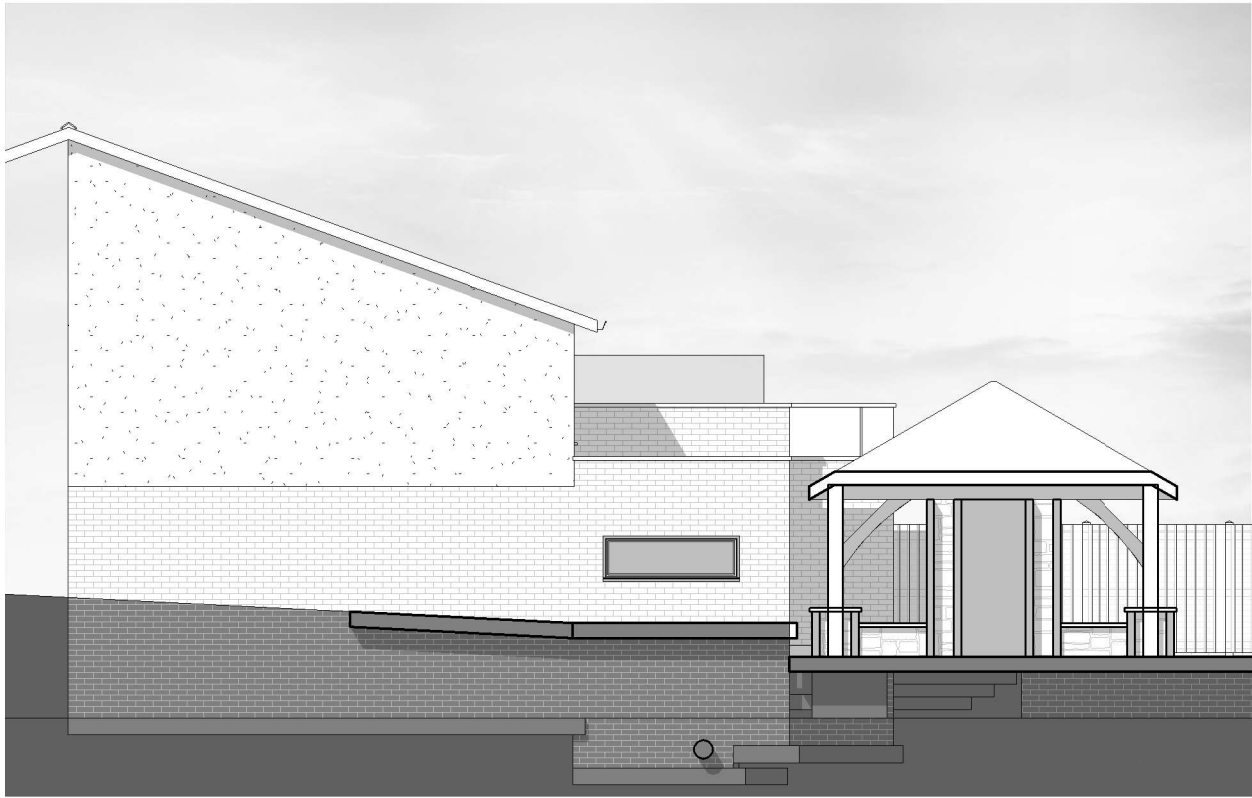


**Proposed RHS Elevation**

1 : 100

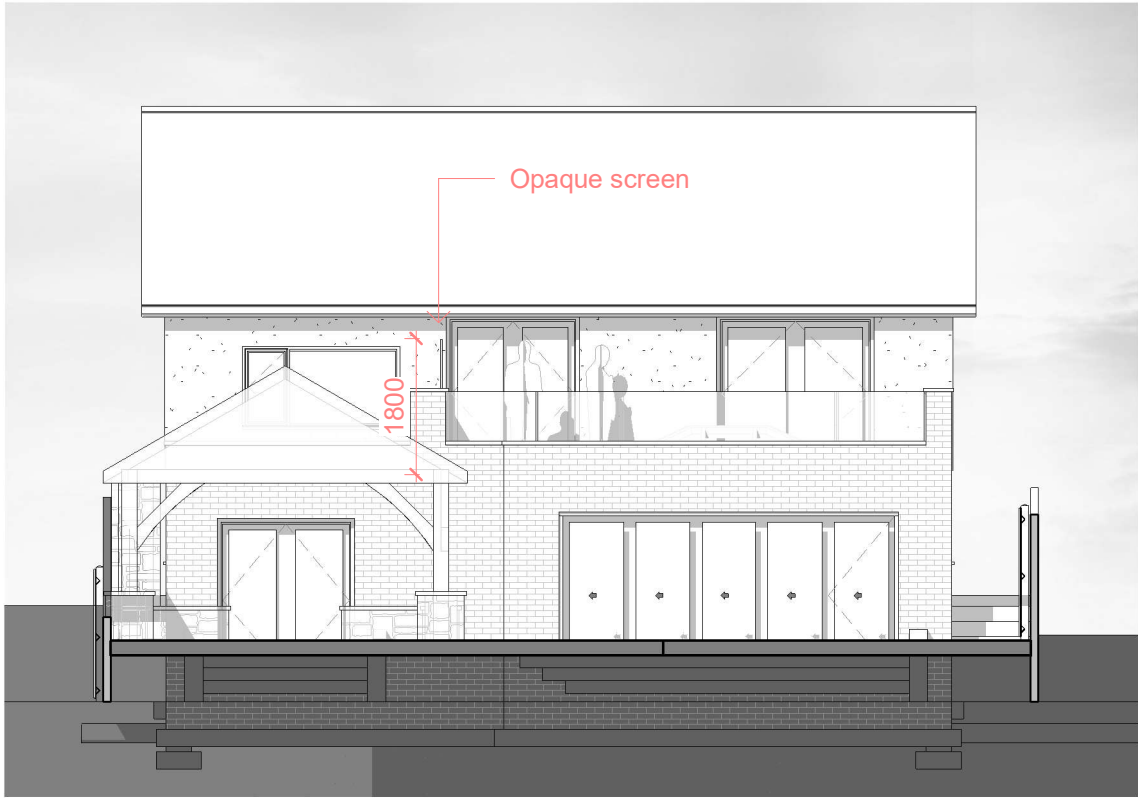

**Proposed Rear Elevation**

1 : 100

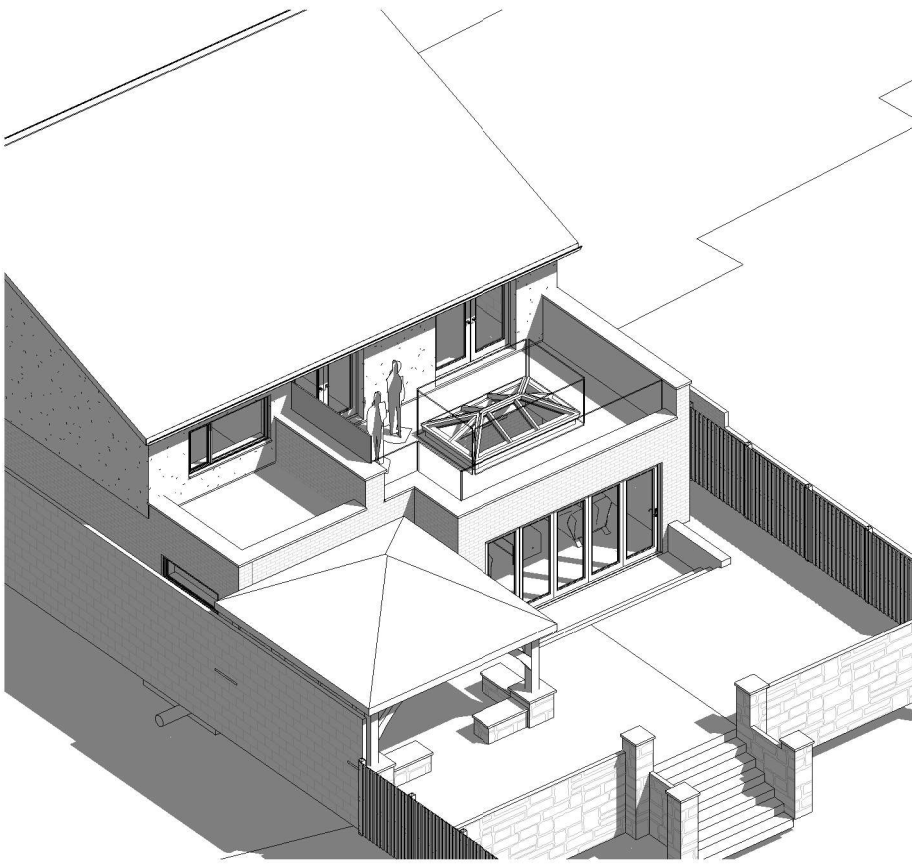

**3D**

Project:  
**Mr & Mrs Clement-Jones**  
99 Maes Ty canol  
Baglan, SA12 8UT

Title:  
**Proposed Elevations**

|                |                |
|----------------|----------------|
| Project number | Project Number |
| Date           | Issue Date     |
| Drawn by       | Author         |
| Checked by     | Checker        |

**A3 - A103 rev A**

Scale 1 : 100