




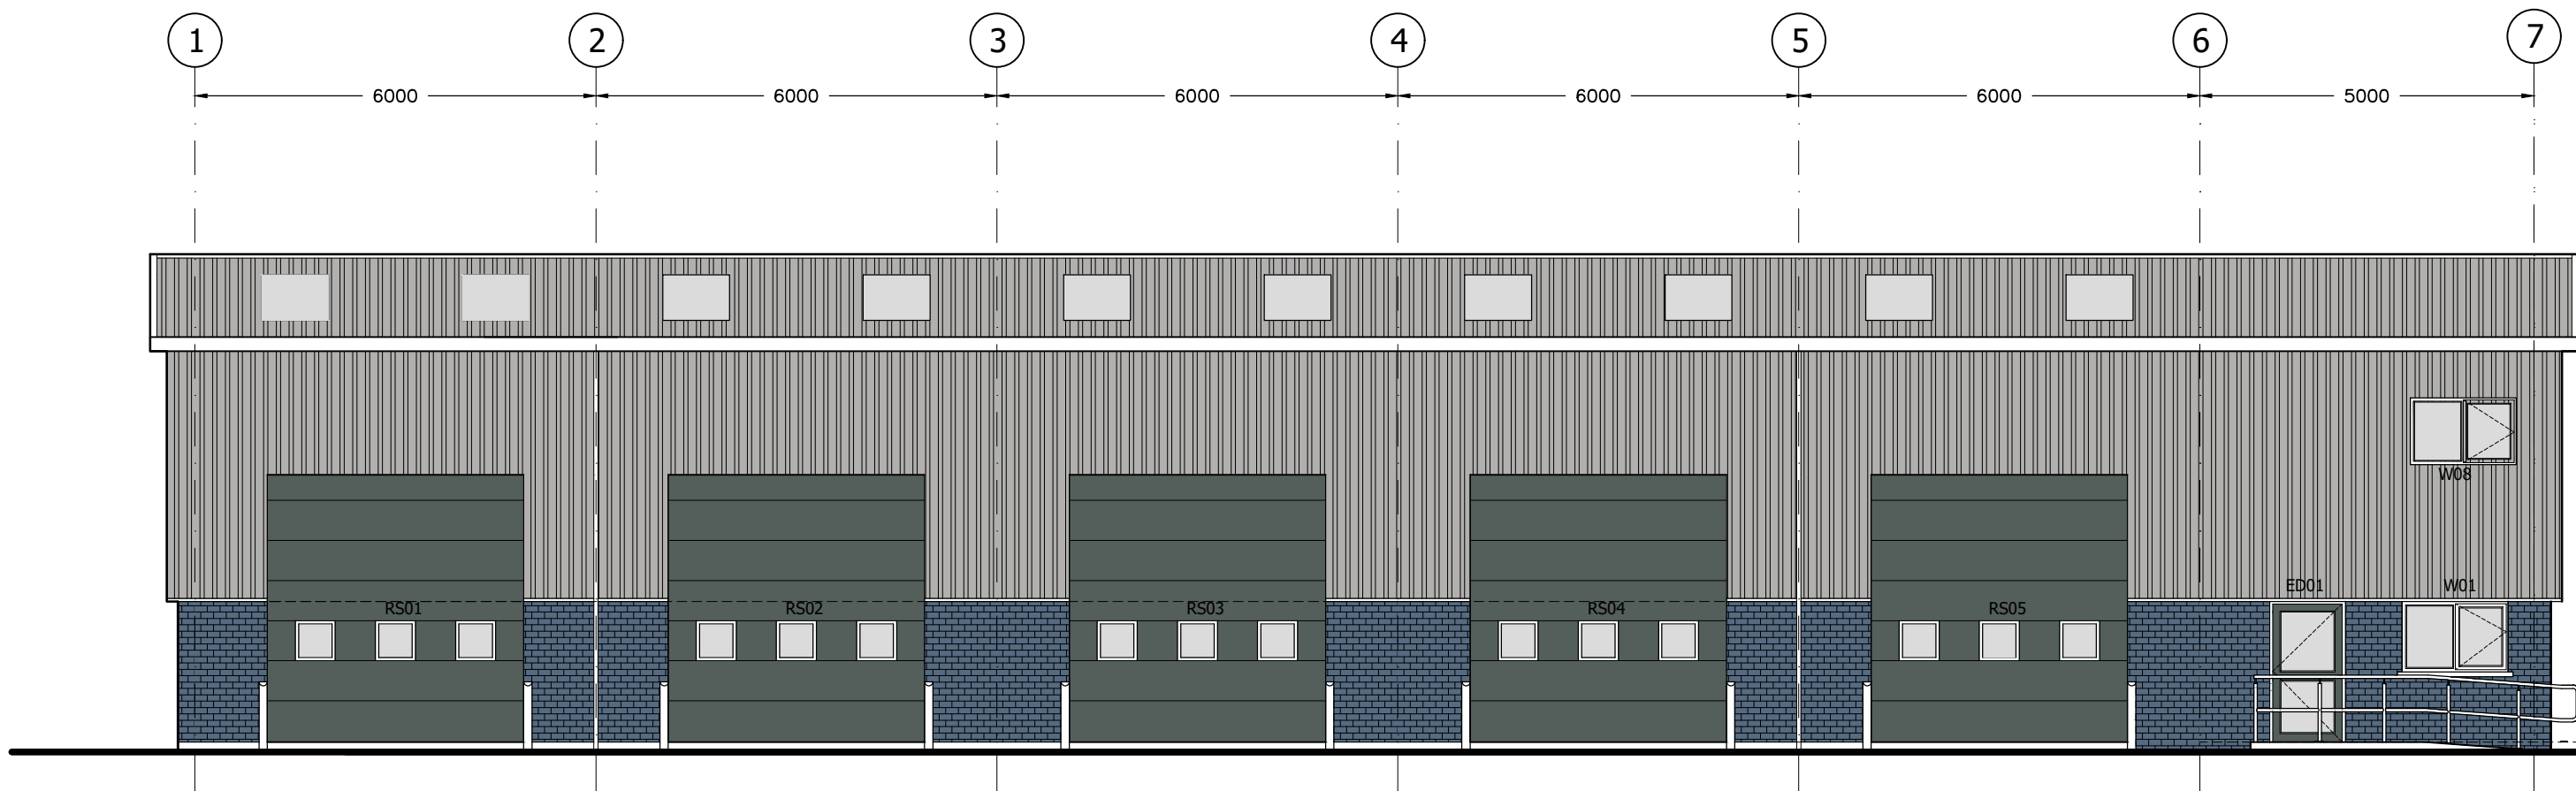


SOUTH WEST ELEVATION
SCALE 1:100 @ A1

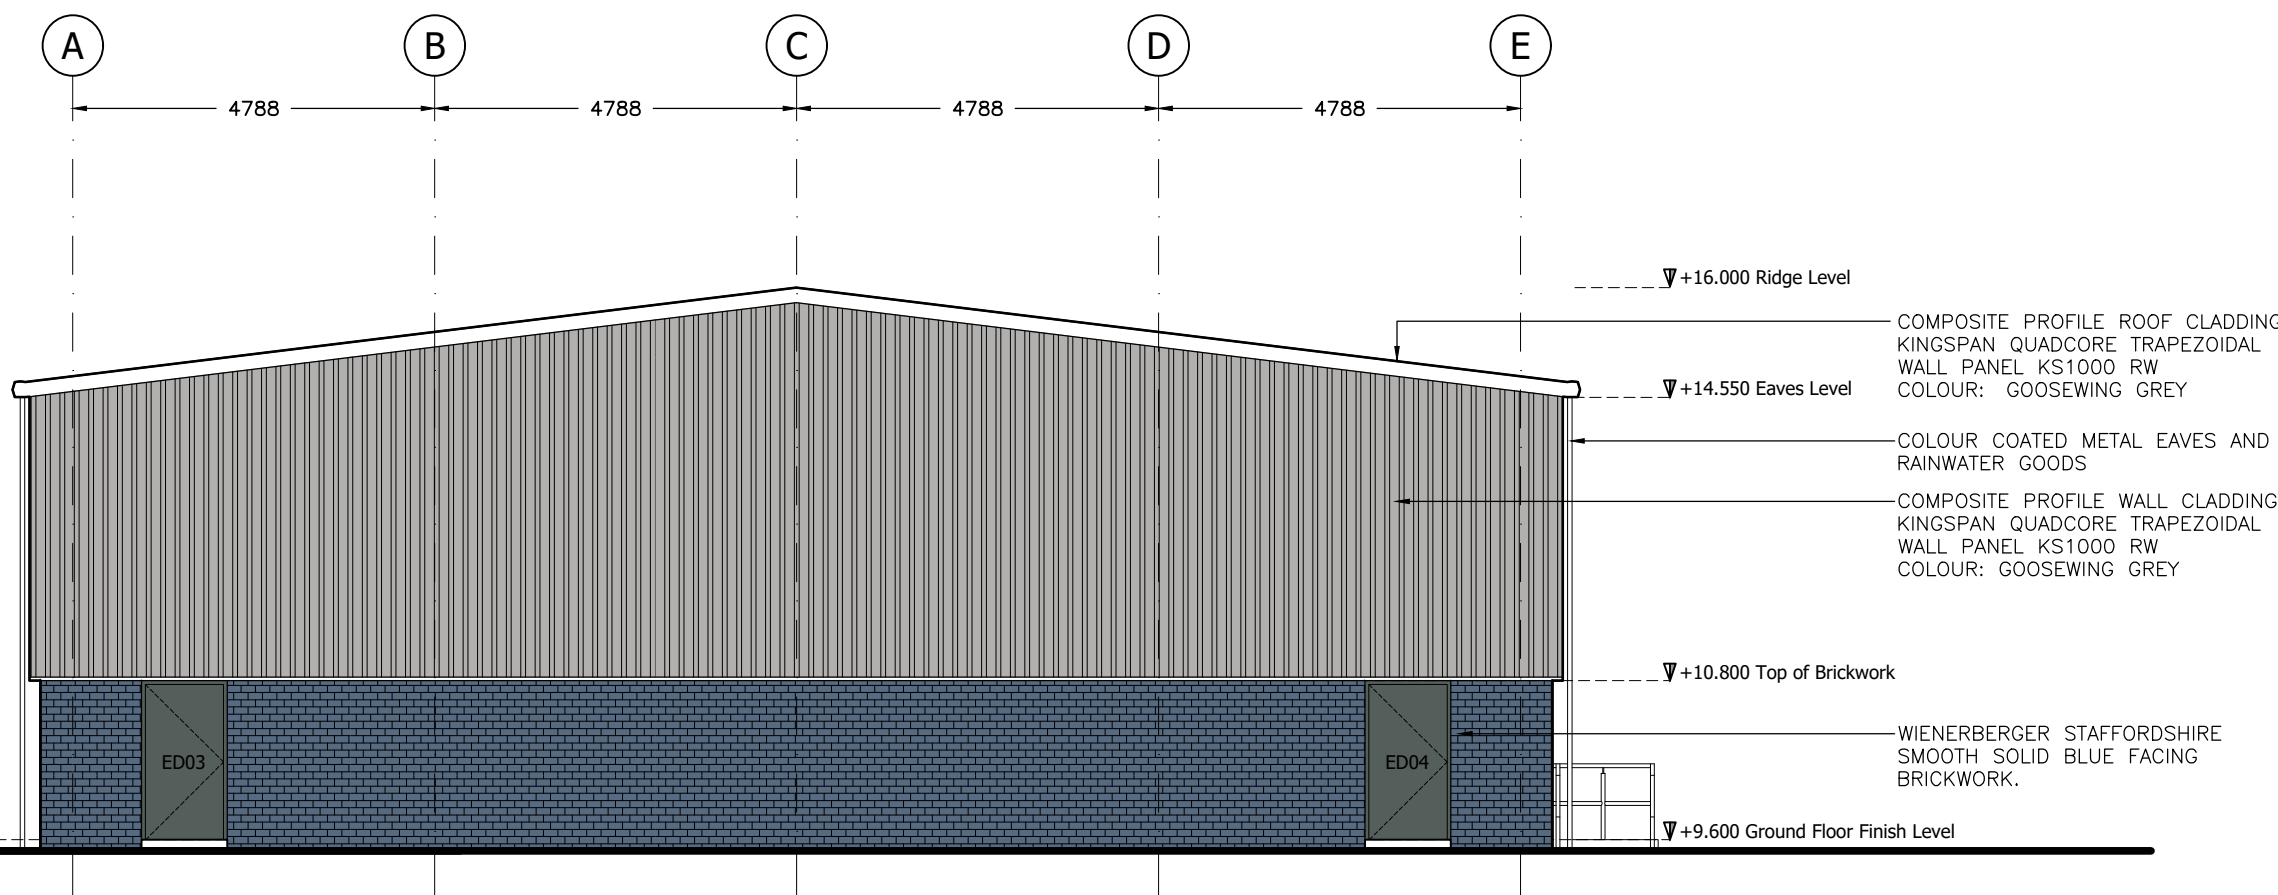


NORTH WEST ELEVATION
SCALE 1:100 @ A1

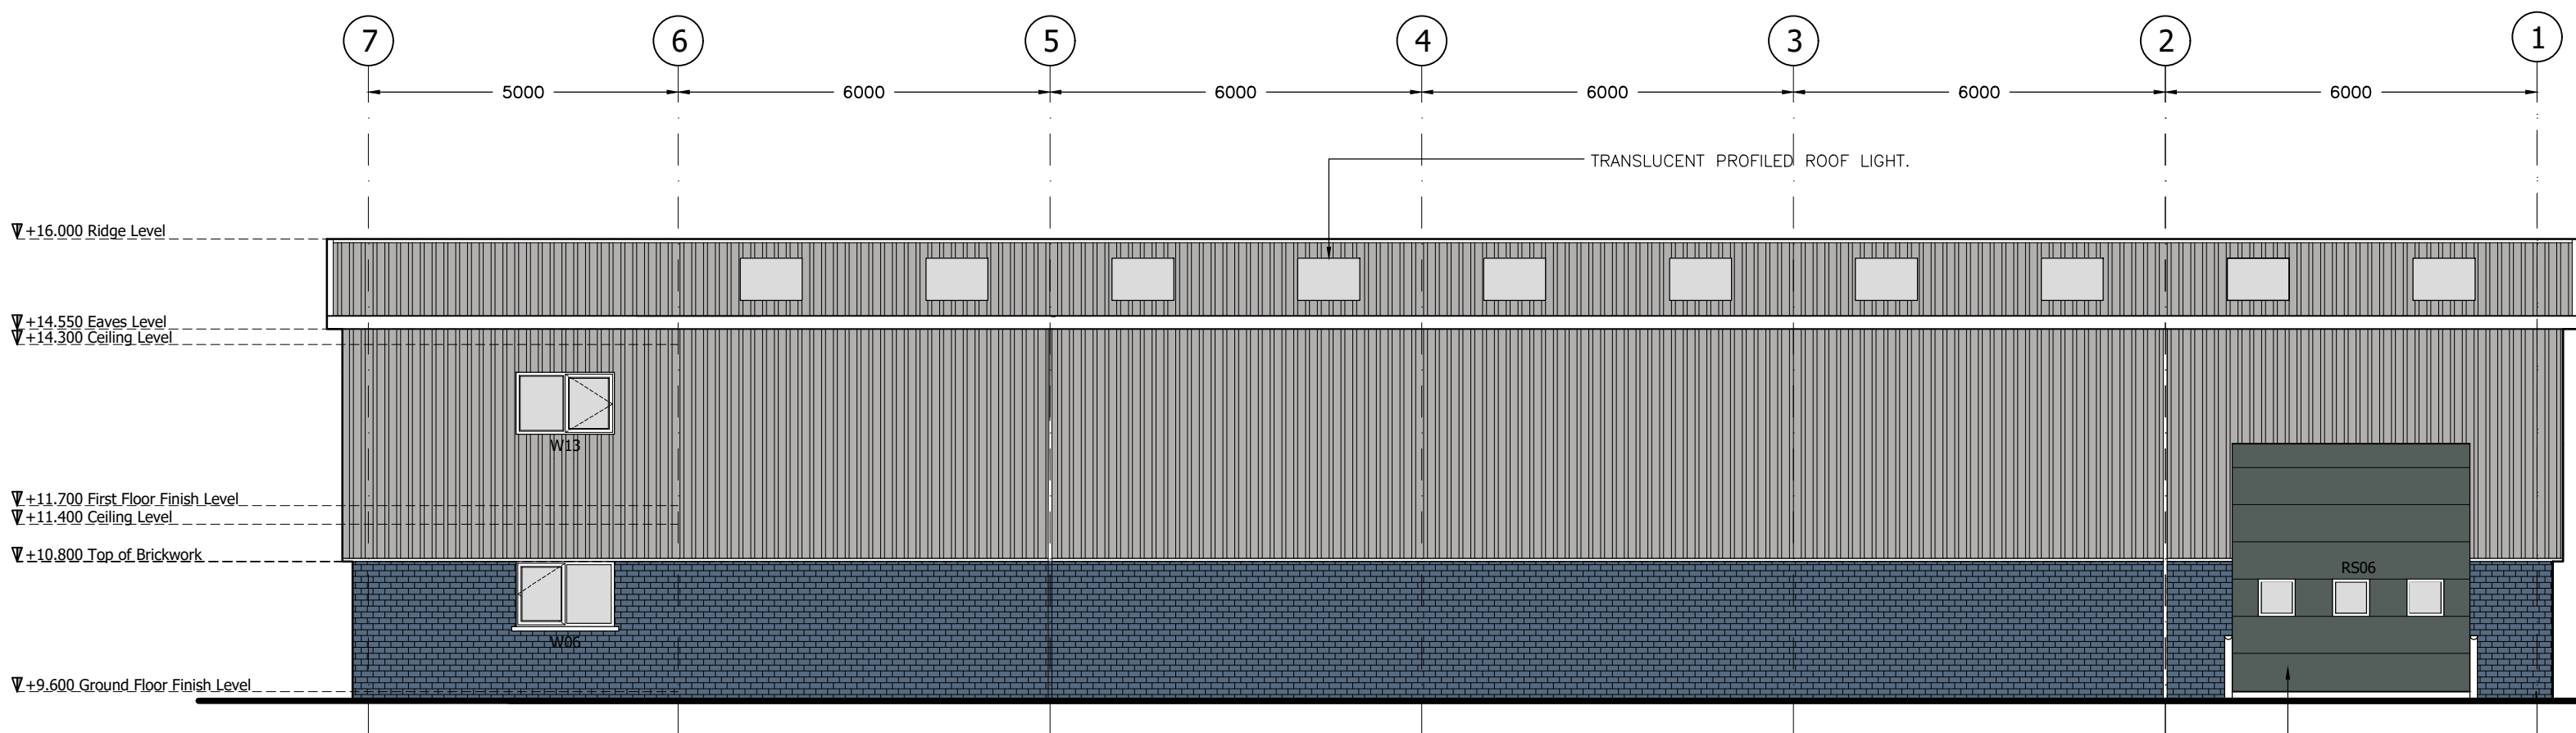


NORTH EAST ELEVATION
SCALE 1:100 @ A1

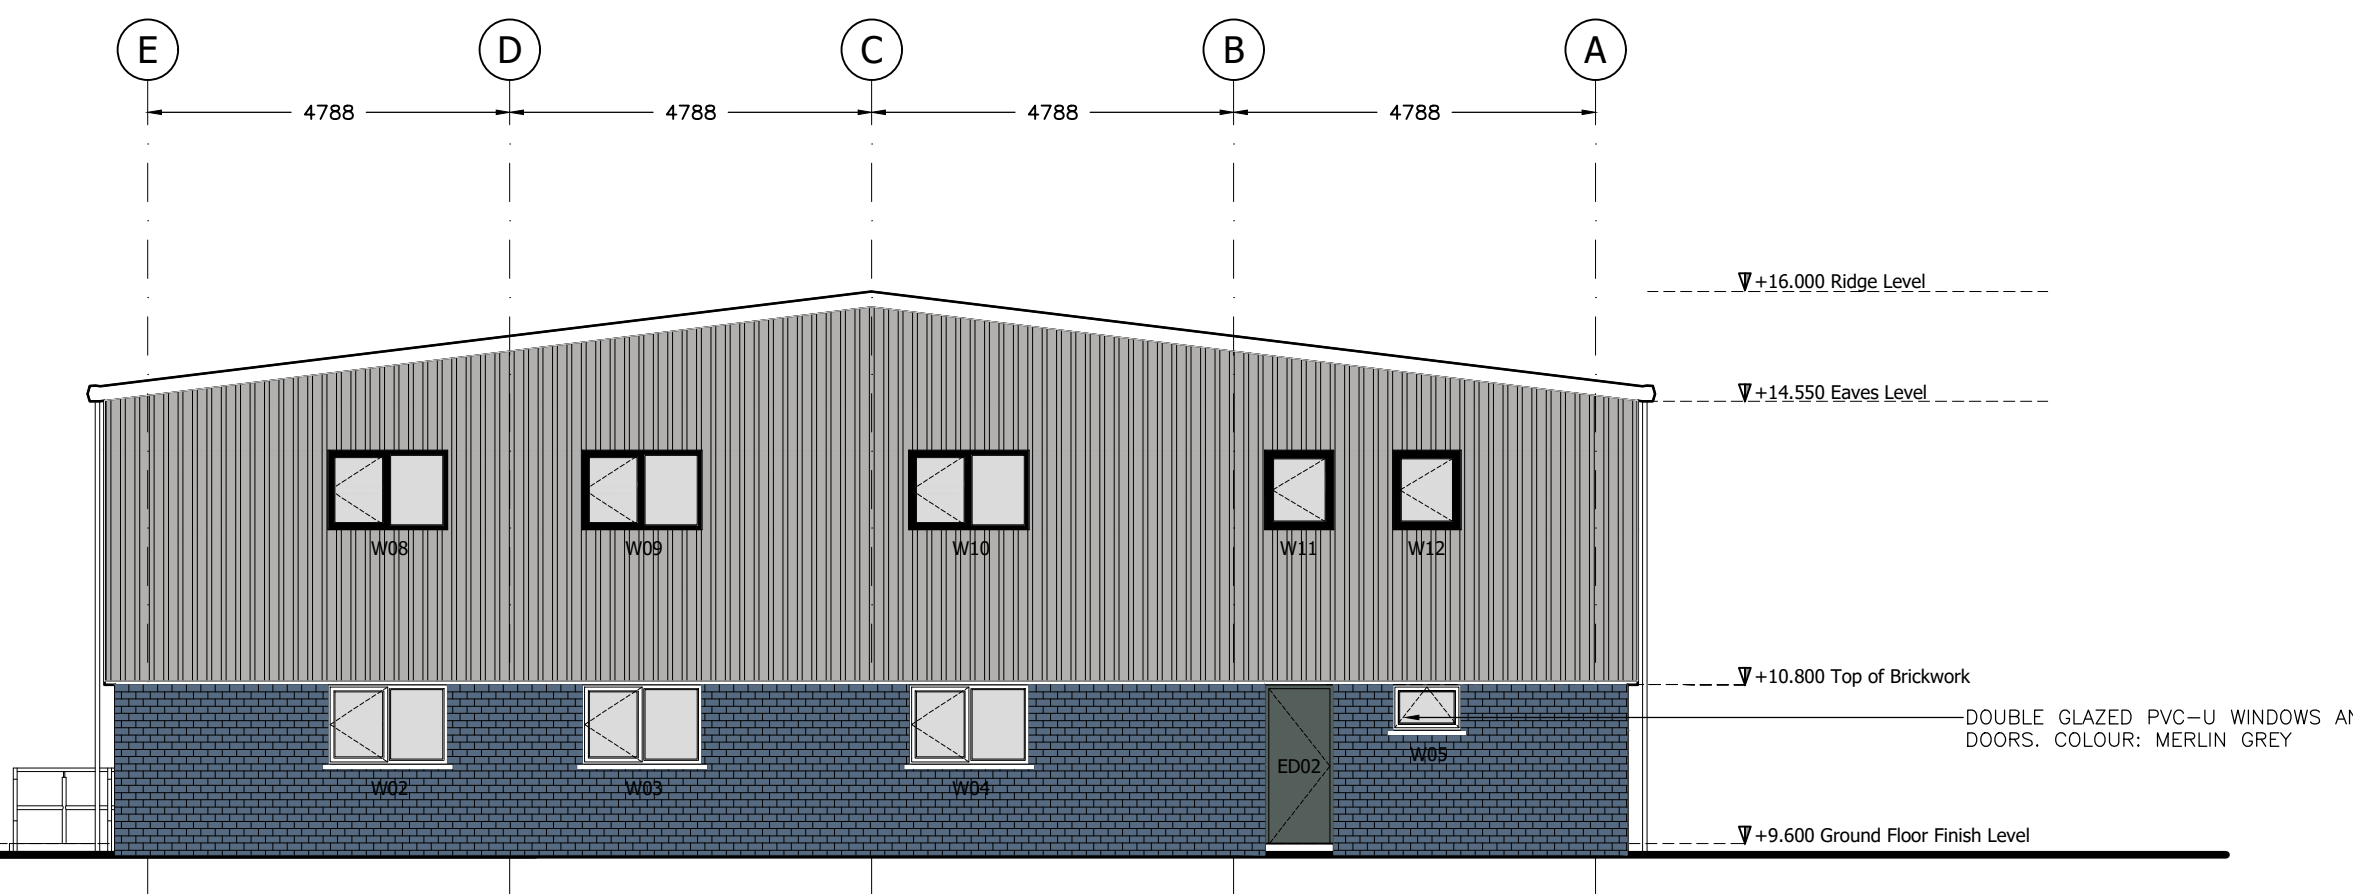

SOUTH EAST ELEVATION
SCALE 1:100 @ A1

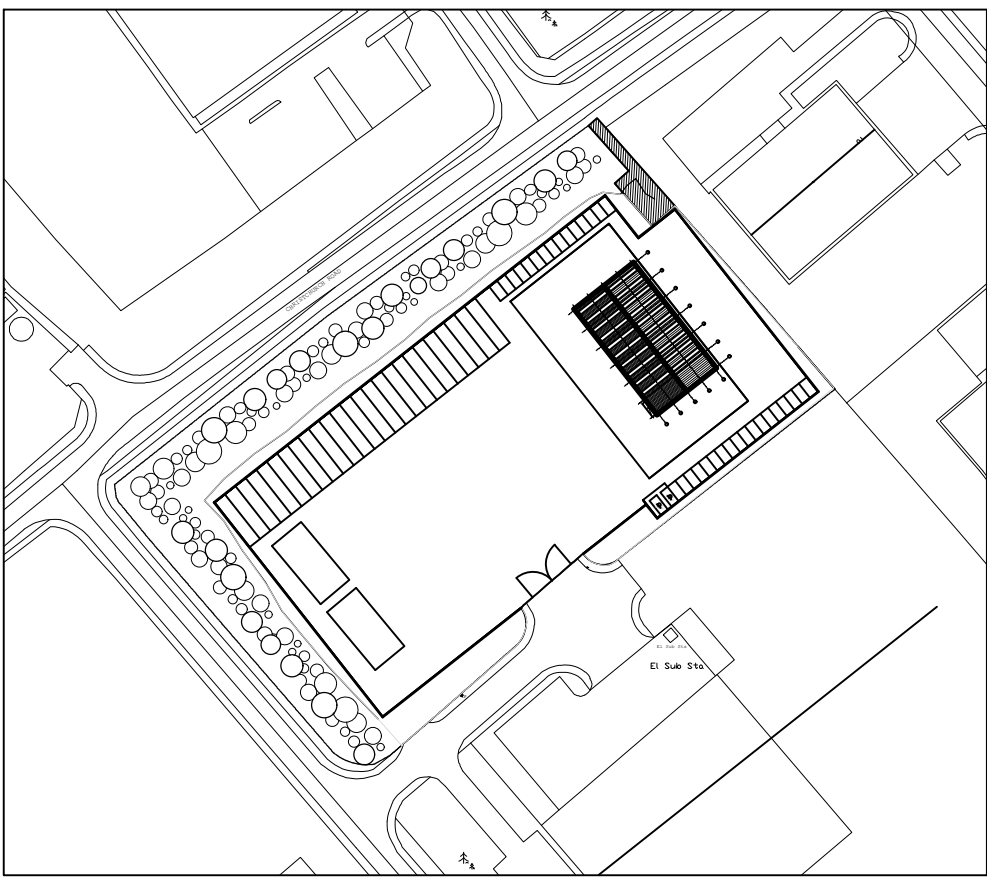

KEY PLAN
SCALE 1:2000 @ A1

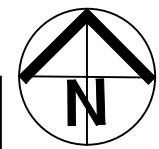

Job No:	Drawing No:	Rev:
20.17	A01	B
scales: 1:100 & 1:2000 @ A1		

No.	REVISION	by	date
A	MINOR AMENDMENTS MADE.	K.J	12.01.21
B	PRODUCT NOTES ADDED. REVISION UPDATED TO PLANNING	K.J	21.01.21

No.	REVISION	by	date

NOTES
1 Do not scale from this drawing
2 All dimensions to be checked on site
3 'As built' drawings are prepared, in part, based upon information furnished by others. While this information is believed to be reliable, James & Nicholas LLP assume no responsibility for the accuracy of 'As built' drawings or for any errors or omissions that may have been incorporated into them as a result of incorrect information provided to us by others. Those relying on an 'As built' drawing are advised to obtain independent verification of its accuracy.
STAGE
PLANNING

REFER ALSO TO THE FOLLOWING:
Drawings:
Bending Schedules:

CLIENT
D.J. THOMAS COACHES LTD

james&nicholas

Grove House, Grove Place, Port Talbot SA13 1XA • Telephone 01639 885431 • Fax 01639 891687
Email admin@jamesandnicholas.com • www.jamesandnicholas.com

Job title

2017 DISCHARGE OF PLANNING CONDITIONS, COACH DEPOT, PLOT 3, ABERAVON ROAD, BAGLAN, DJ THOMAS COACHES

Drawing title

PROPOSED ELEVATIONS

drawn	LT	date	27.10.20
checked	KJ		27.10.20
approved	KJ/T		27.10.20

Job No:	Drawing No:	Rev:
20.17	A01	B
scales: 1:100 & 1:2000 @ A1		

COPYRIGHT