






Proposed Rear Elevation

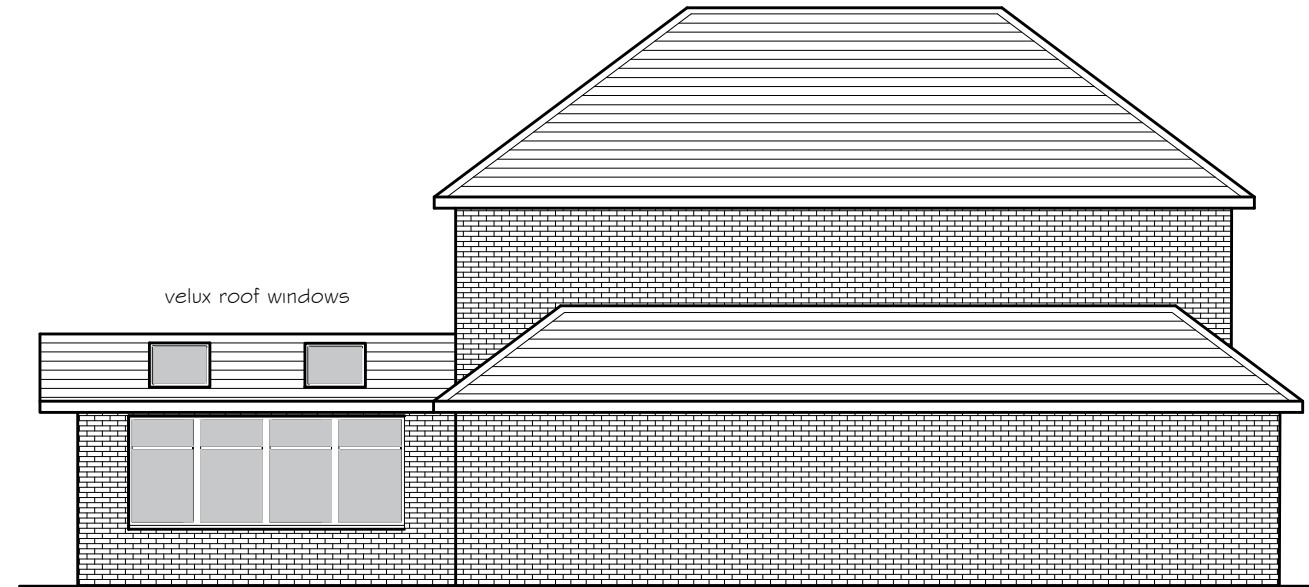

Proposed Elevation RHS

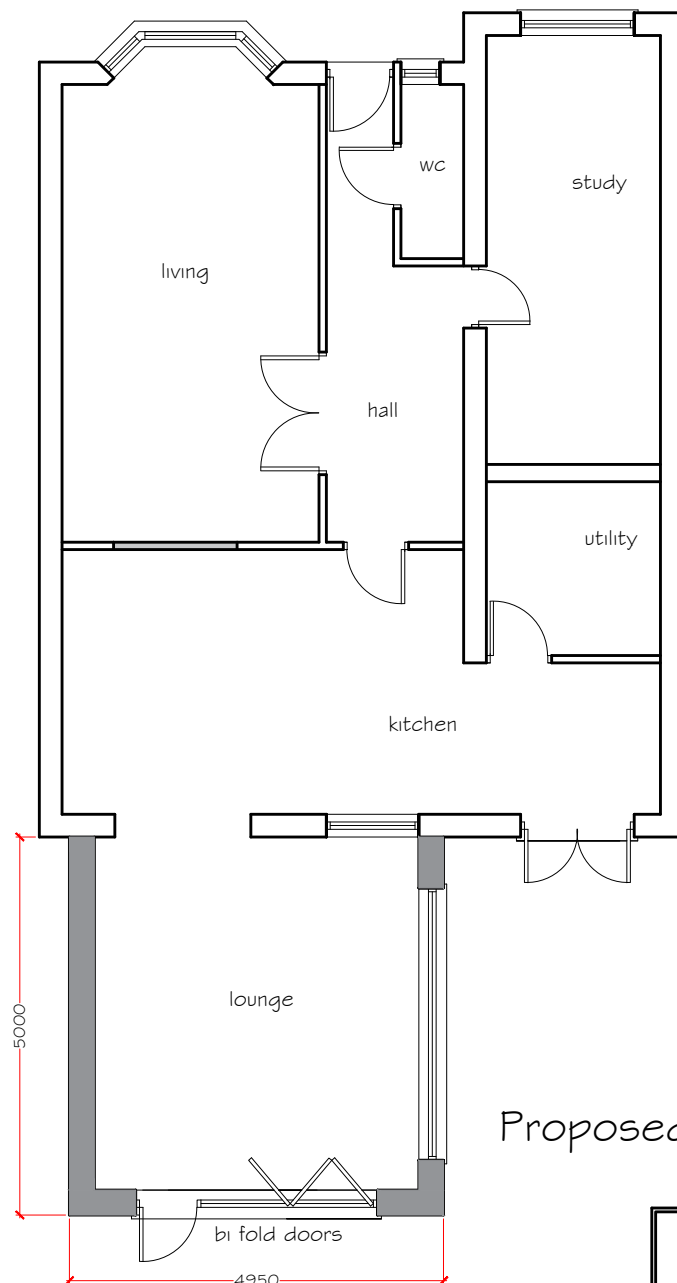

Proposed Floor Plan

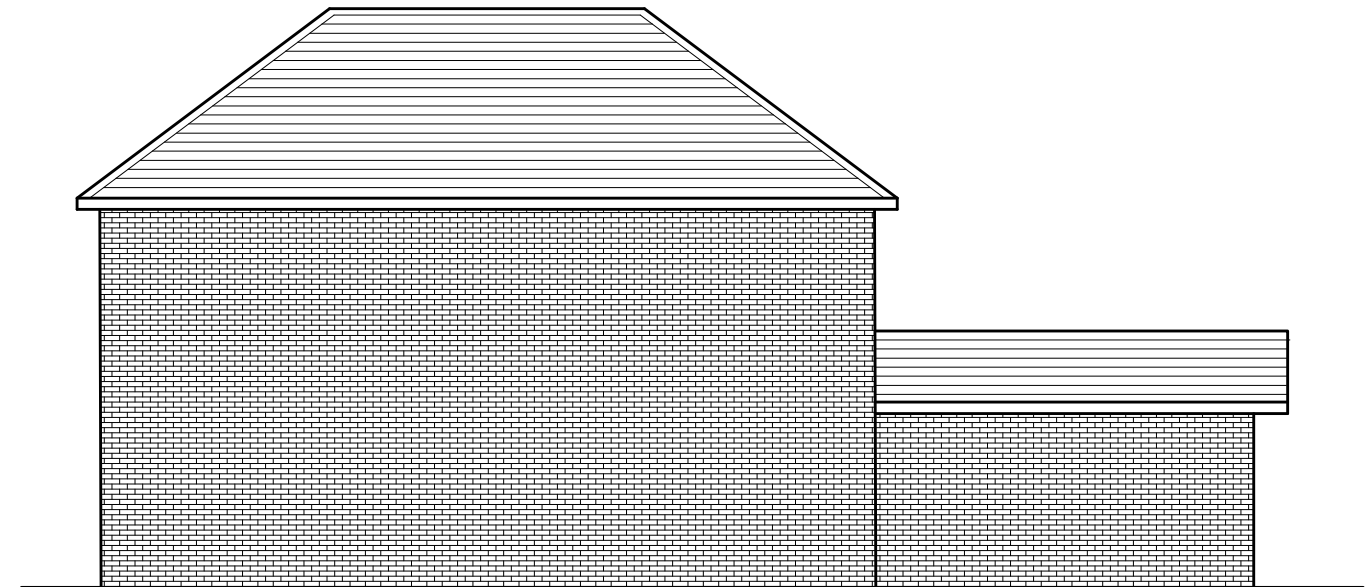

Proposed Elevation LHS

Proposed Materials & Finishes

Walls - facing brick

Windows & doors
double glazed white PVCu units.

Roof plain concrete tiles

white PVCu fascia, soffit and barge boards.
white PVCu rainwater goods

PETER JONES
TALBOT DESIGN SERVICES
mobile: 07817538014
email: jonespeter177@gmail.com

project title
proposed rear extension
11 Gwaun Afan
Port Talbot

drawing title
proposed elevations
and floor plan

date February 2021 scale 1:50
drawing No 11 GA - 04