




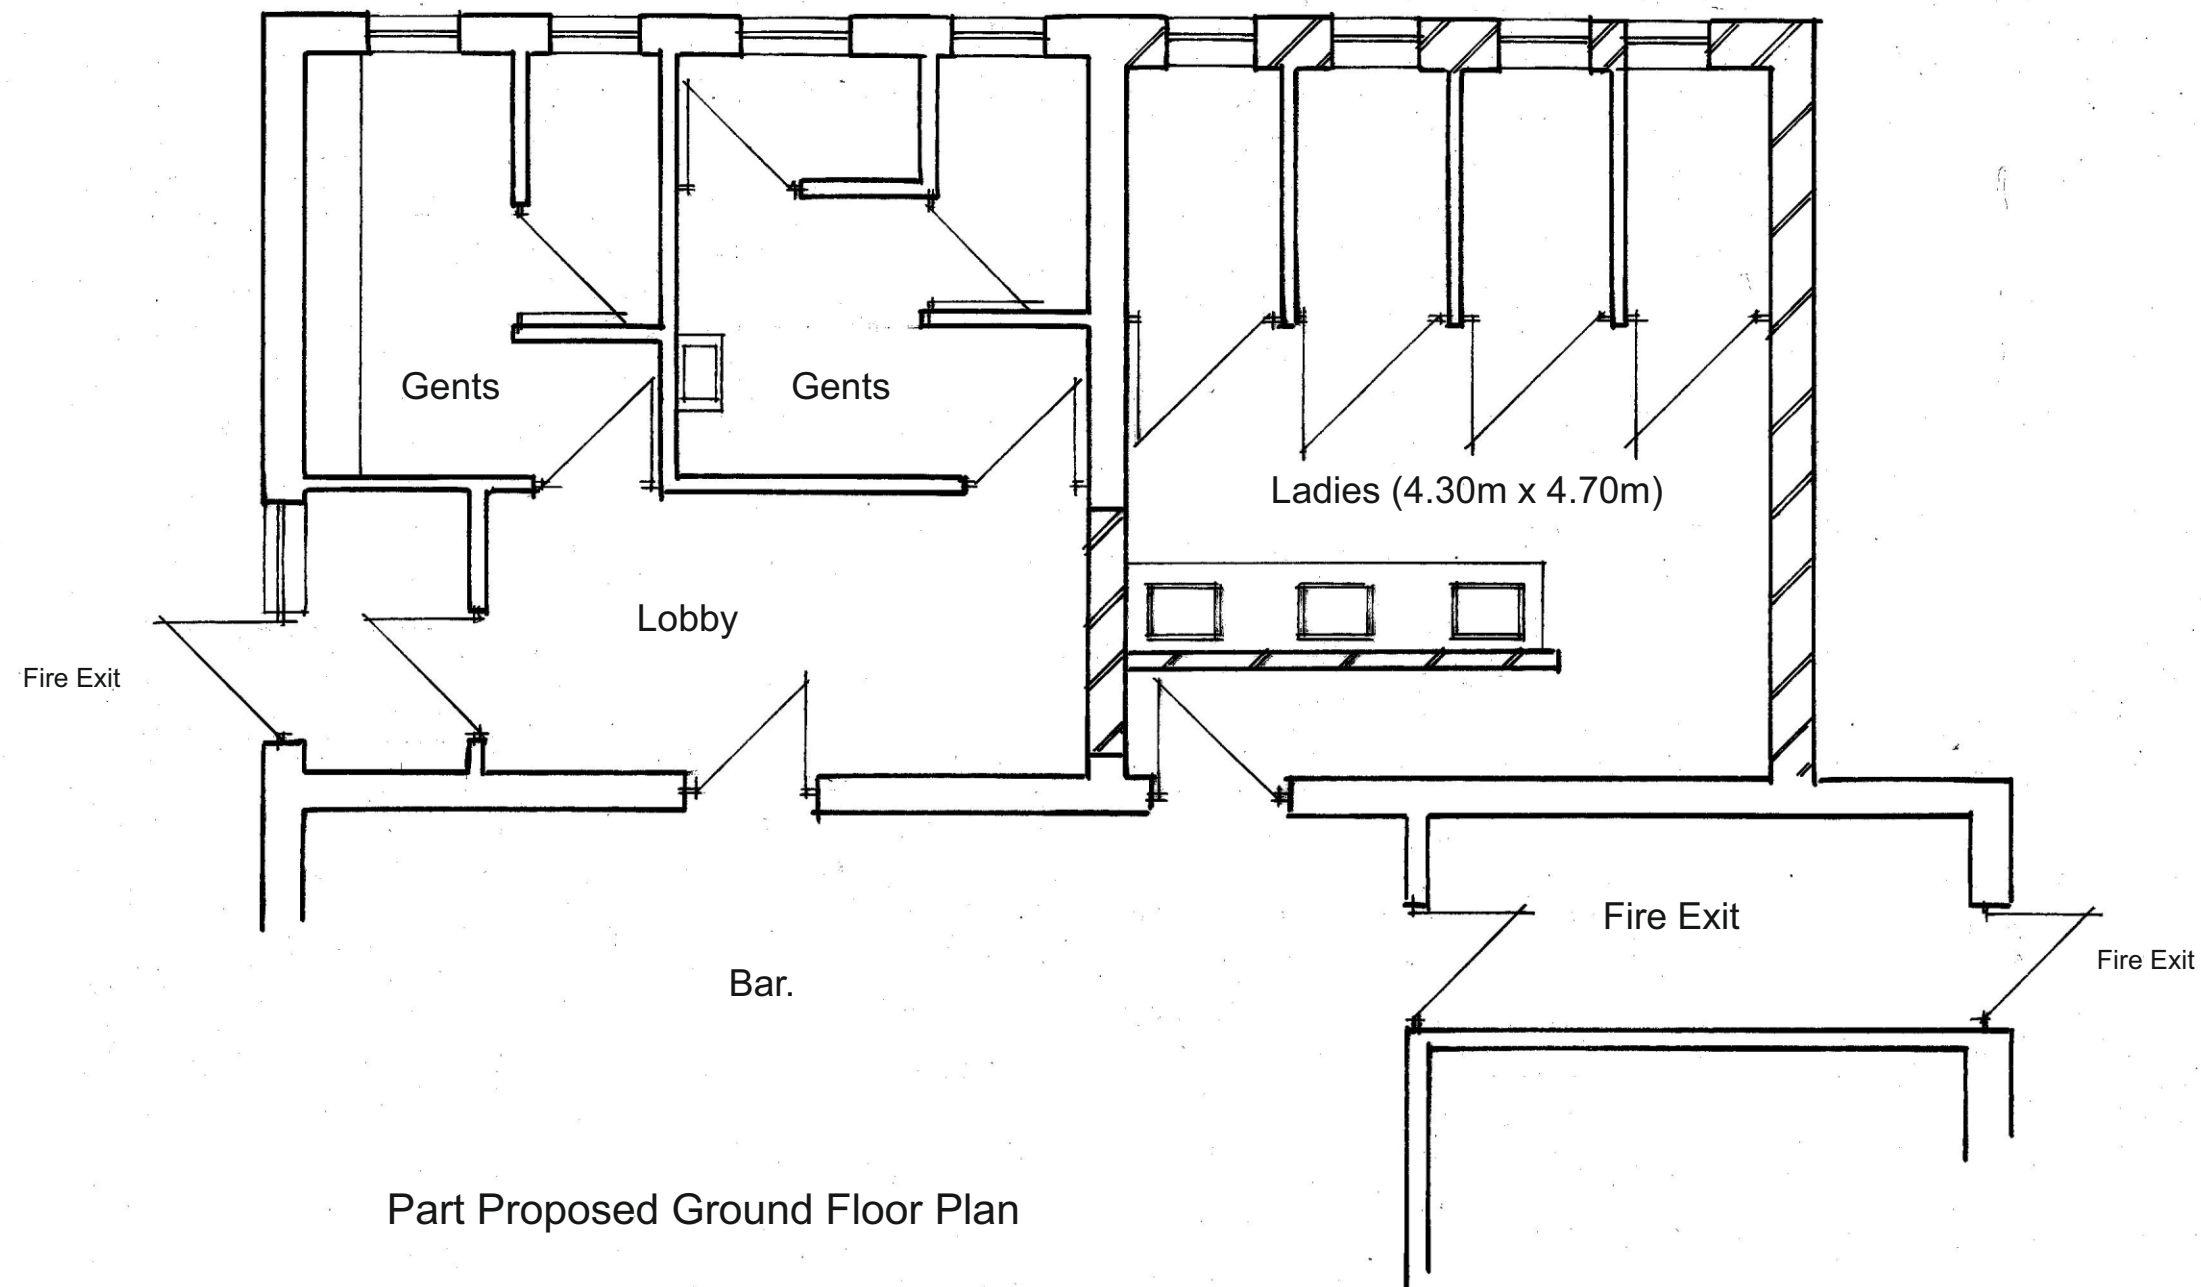

Part Proposed Ground Floor Plan

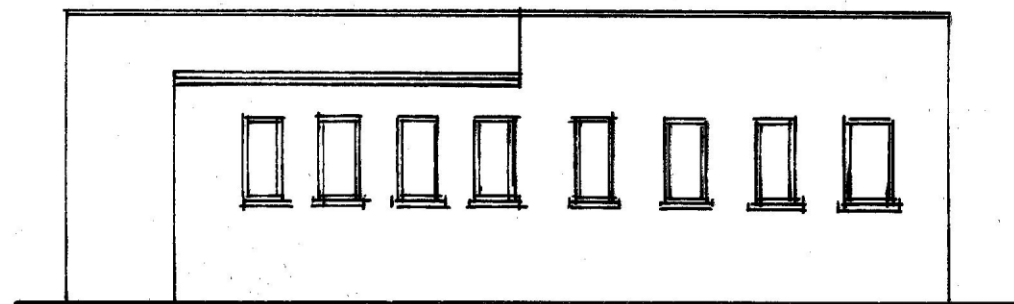

Proposed West Elevation.

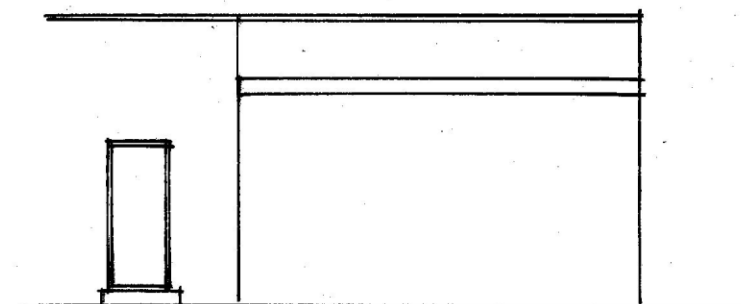

Part Proposed North Elevation.

Ron Bagshaw & Associates Ltd.

Architectural Design & Planning Consultants



Wood Field House
1b Rosser Terrace
Cilfrew
Neath, SA10 8LH

Contact Details -
01639 632822 (Office)
07870 863859 (Mobile)
mail@ronbagshaw.co.uk

Drawing No: DOB/2021/02

Scale: 1:50 @ A3

Date: February 2021

Notes/Revisions

Proposal: Rear extension.

Location: The Red Dragon Hotel, Moorland Road, Port Talbot SA12 6JZ.

Client: Mr Des O'Brian - same address.

Title: Part Proposed Ground Floor Plan.