


Superseded


Existing Photos

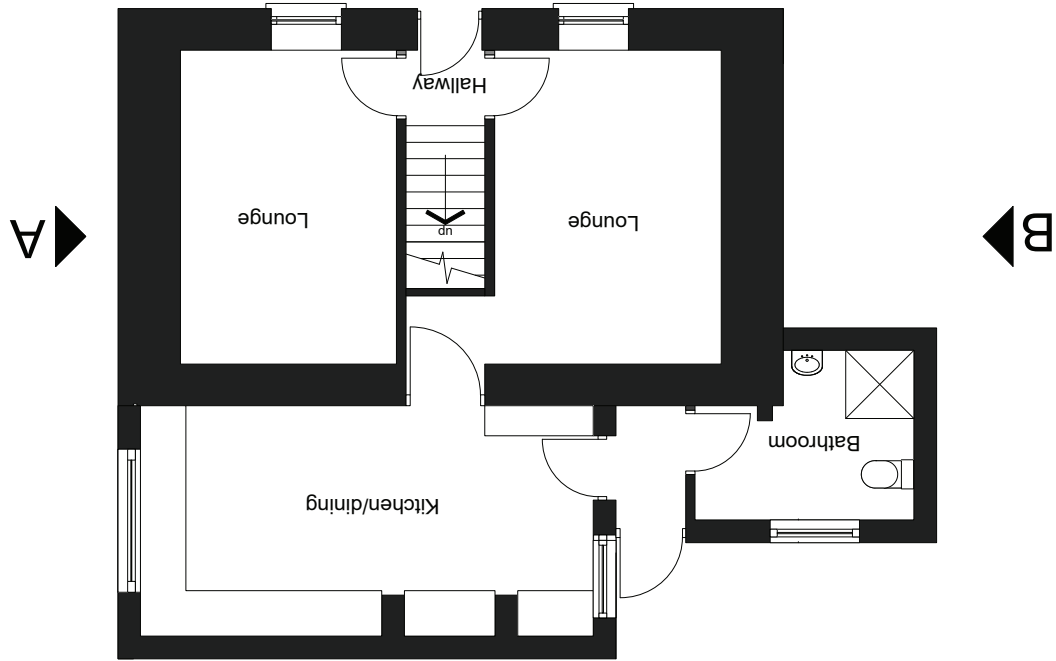


Ground Floor Plan




Front Elevation

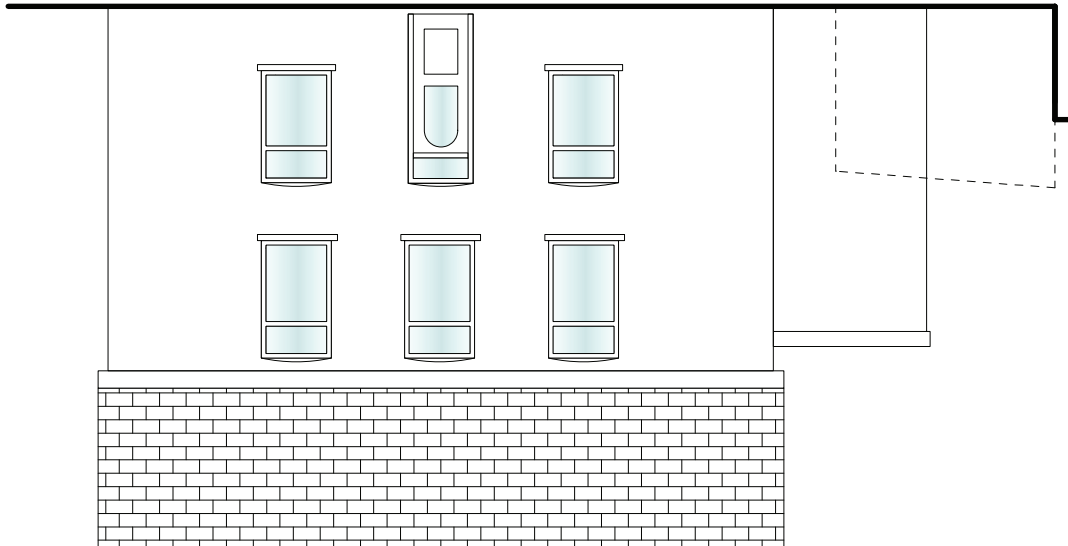

First Floor Plan

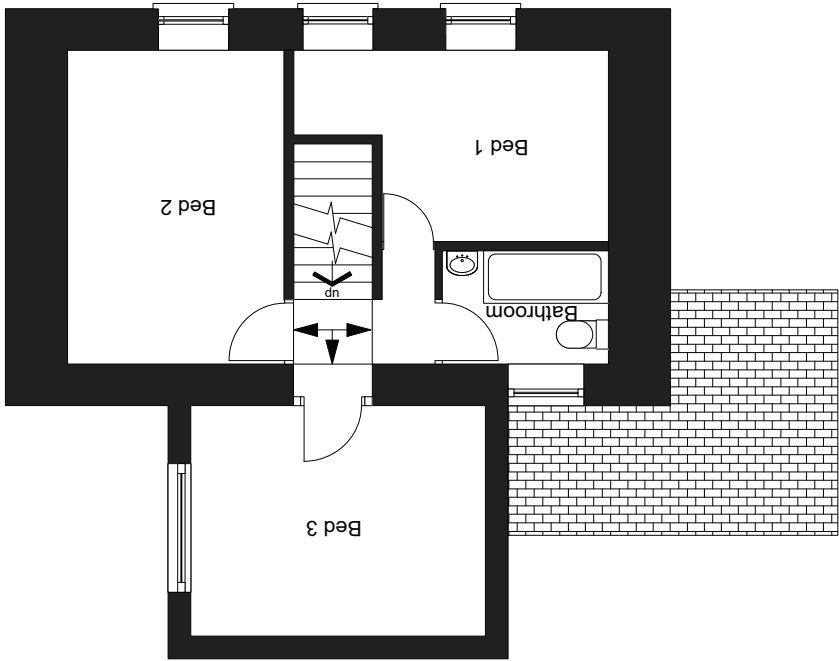

Side Elevation on B

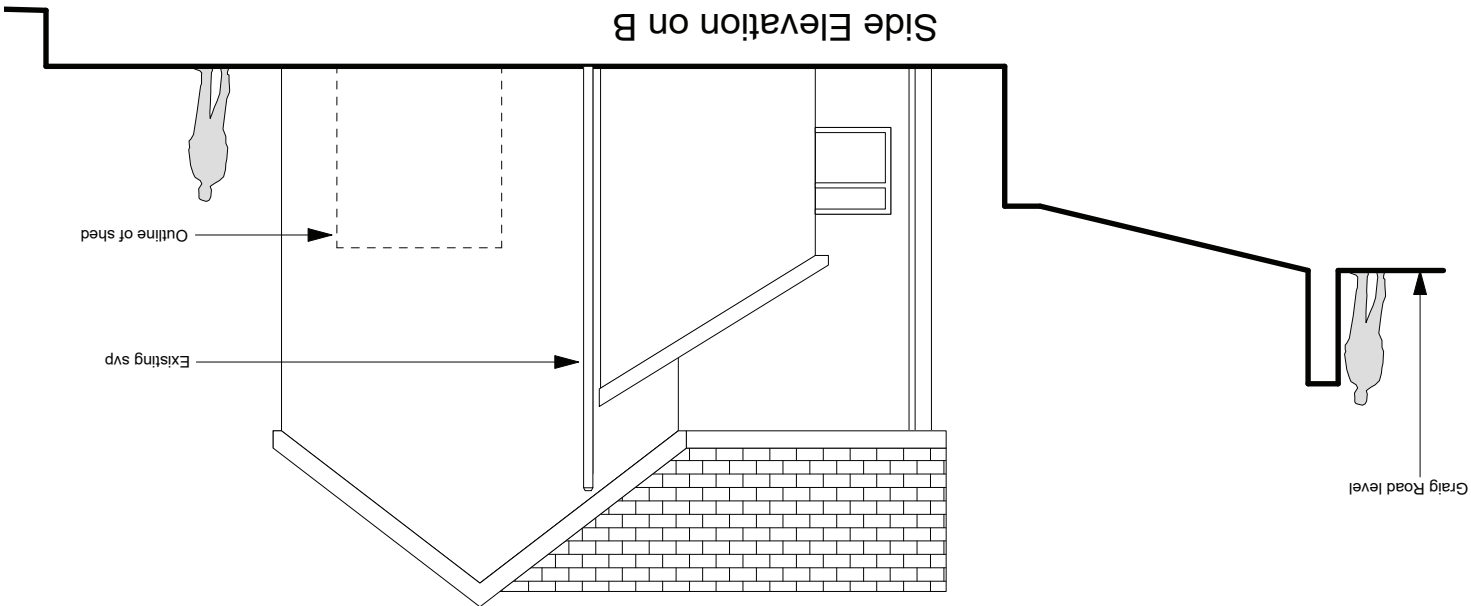

1. Do not scale off this drawing. Use Figure dimensions only
2. All dimensions are in mm unless otherwise stated
3. This drawing is to be read in conjunction with any other relevant drawings & subsequent engineers drawings & associated information.
4. All details & dimensions are to be confirmed on site prior to any works commencing or ordering materials/Contractor to raise with Client when setting out extension on site.
5. Please note these are not working drawings and are for planning purposes only
6. This drawing has not been approved by building control. The contractor/client will need to submit a building notice prior to the start of works or submit a full building regs submission. The final specification of all finishes & construction details to be advised by the contractor and should comply with building control. All details and finishes to be approved by Client.
7. Contractors final quotation to include itemised breakdown of all items and clear specification and approval of all finishes etc
8. All construction details proposed by Contractor to be included as part of the quotation.
9. All works carried out to comply with current building regulations

client	Mrs & Mrs Jones
project	10 Craig road Trebanos SA8 4BA
title	Existing Plans & Elevations
scale	1:100 @A3
dwg by	Feb 2021
dwg no	TJ -01
rev	

BANKHEAD DESIGN