


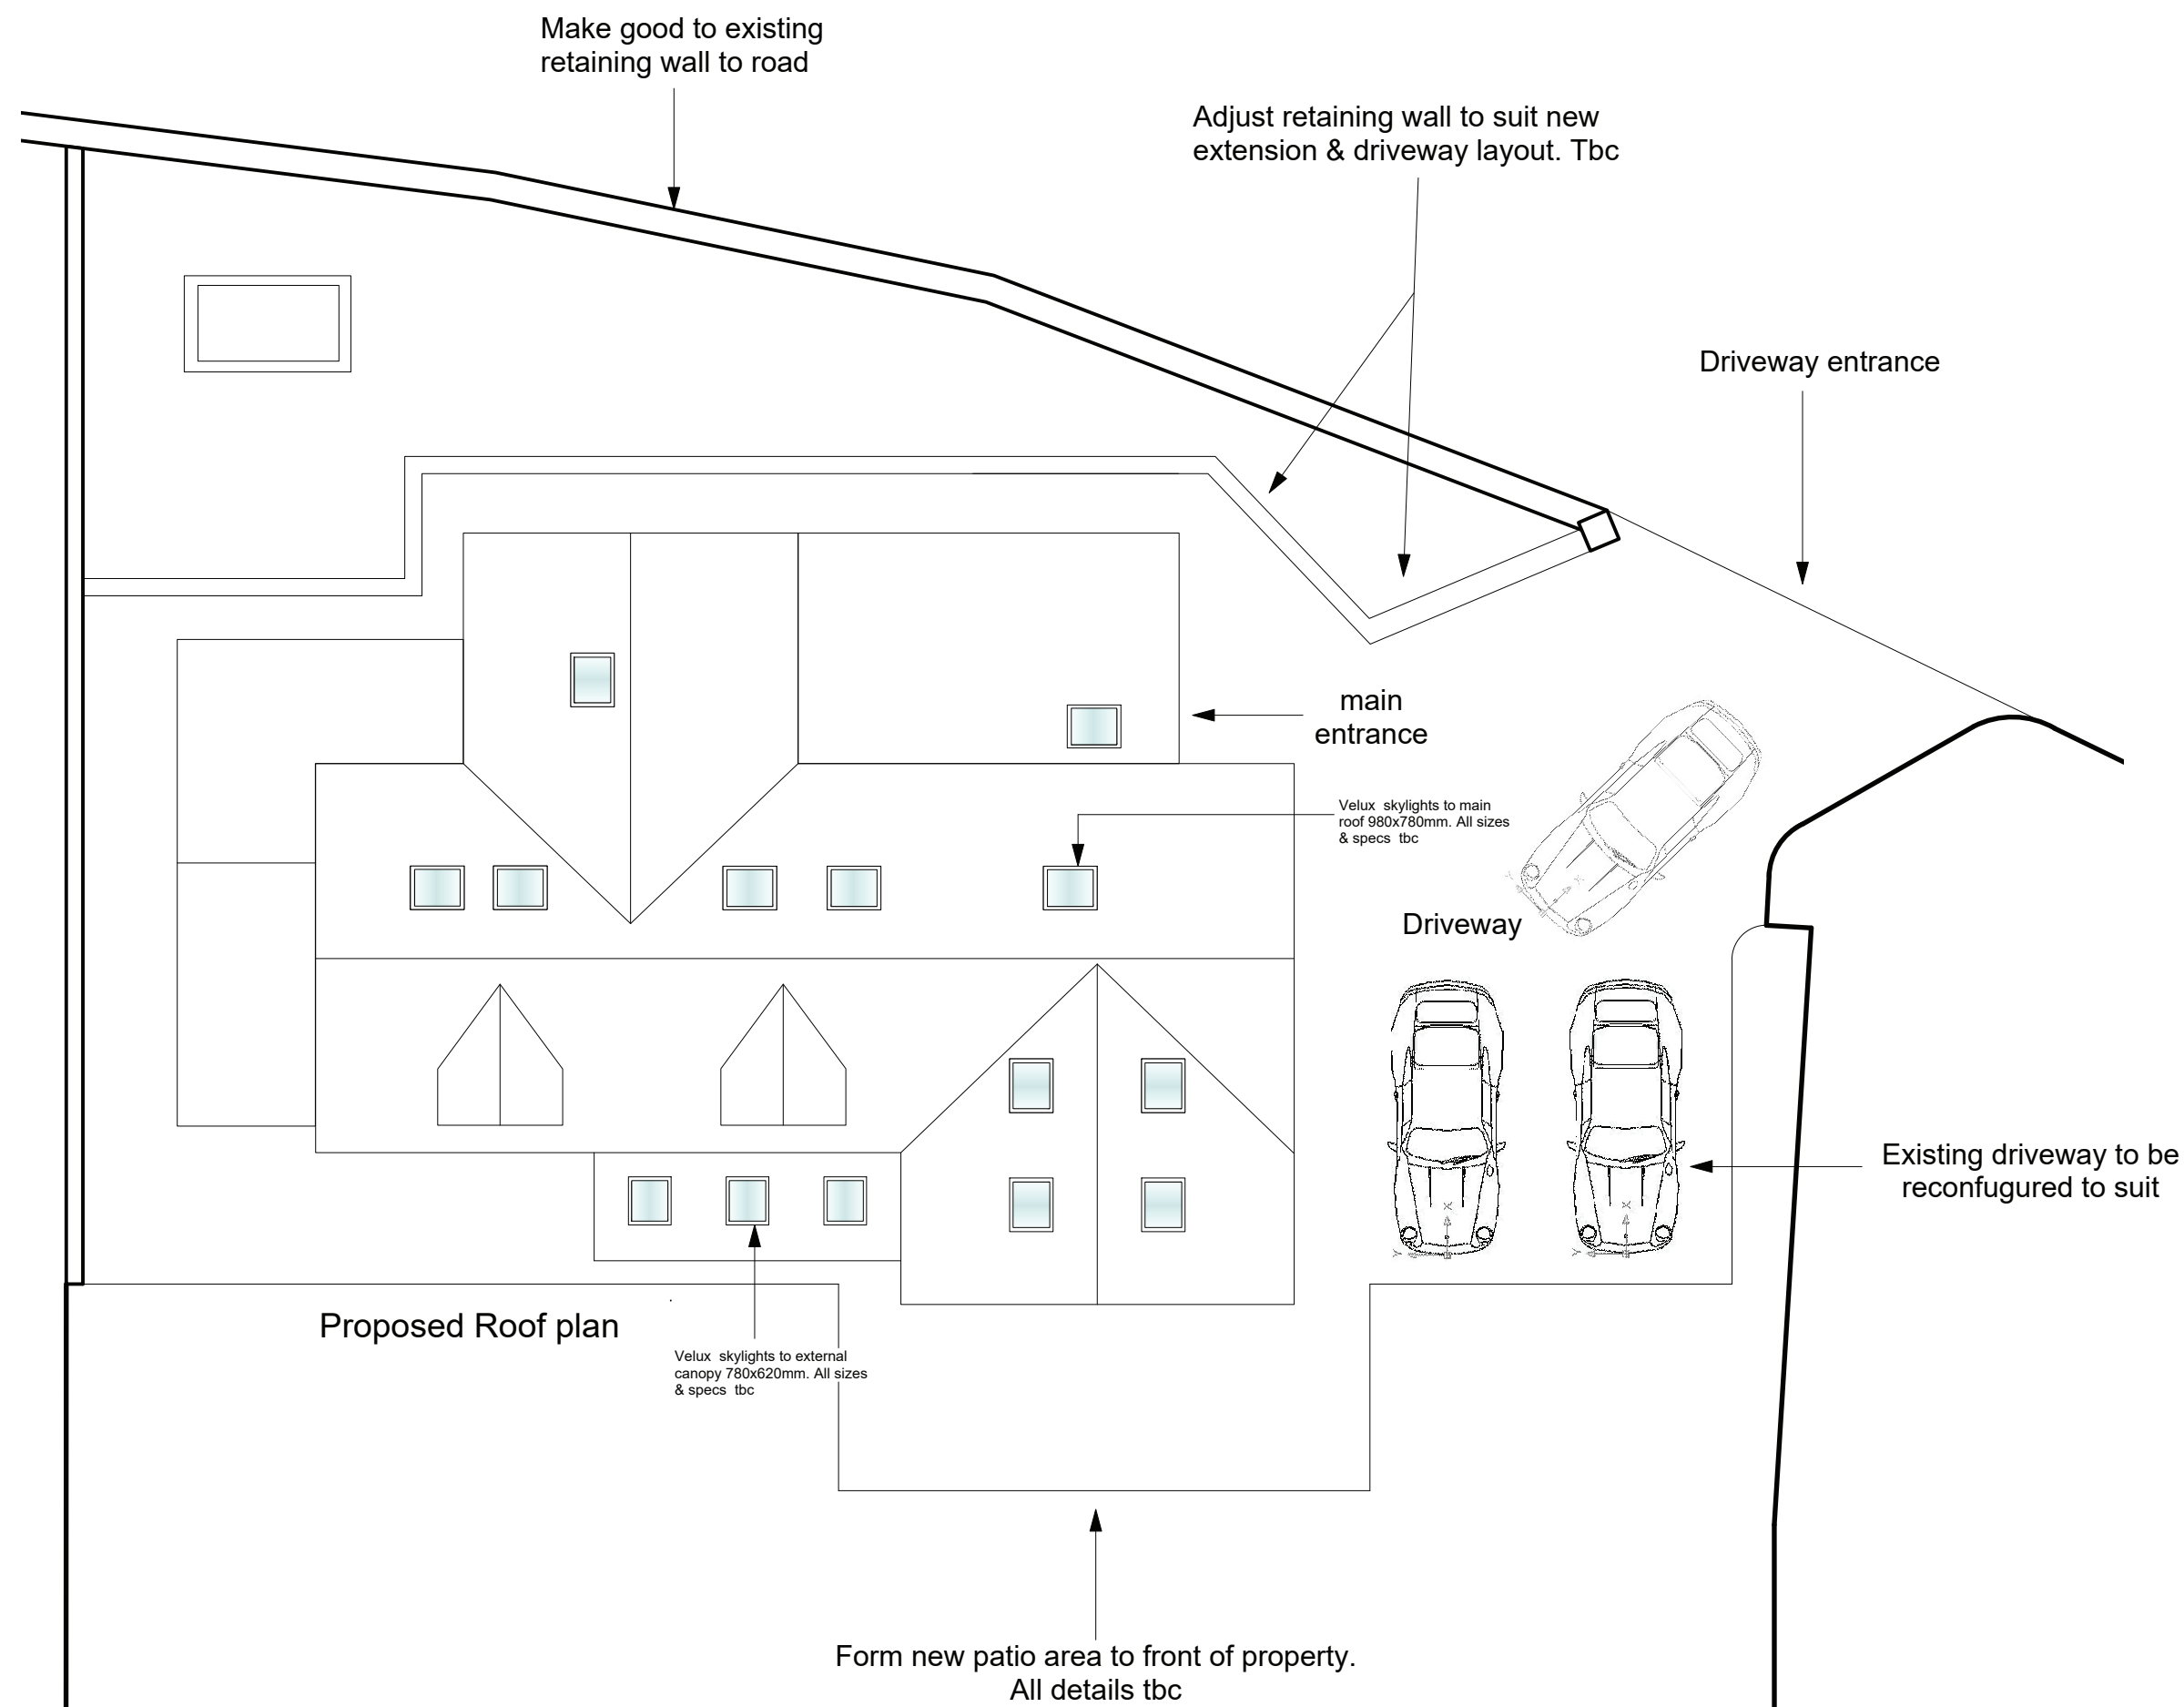

BANKHEADDESIGN

amendments

client Mr & Mrs Jones

project 10 Graig road
Trebanos
SA8 4BA

title Proposed Roof Plan

scale 1:100 @A3

dwg by

date Oct 2020

dwg no TJ-06 _____rev _____

Dimensions to be verified on site. Figured dimensions to be taken in preference to those scaled.

This drawing is the property of Bankhead Design, copyright is reserved by them and the drawing is issued on the condition that it is not copied, reproduced, retained or disclosed to any unauthorised person, either wholly or in part without the consent in writing from Bankhead Design

Bankhead Design Ltd
20 Beechwood Avenue, Neath
SA11 3TE
Tel: 0781 8086740
email: info@bankheaddesign.co.uk