


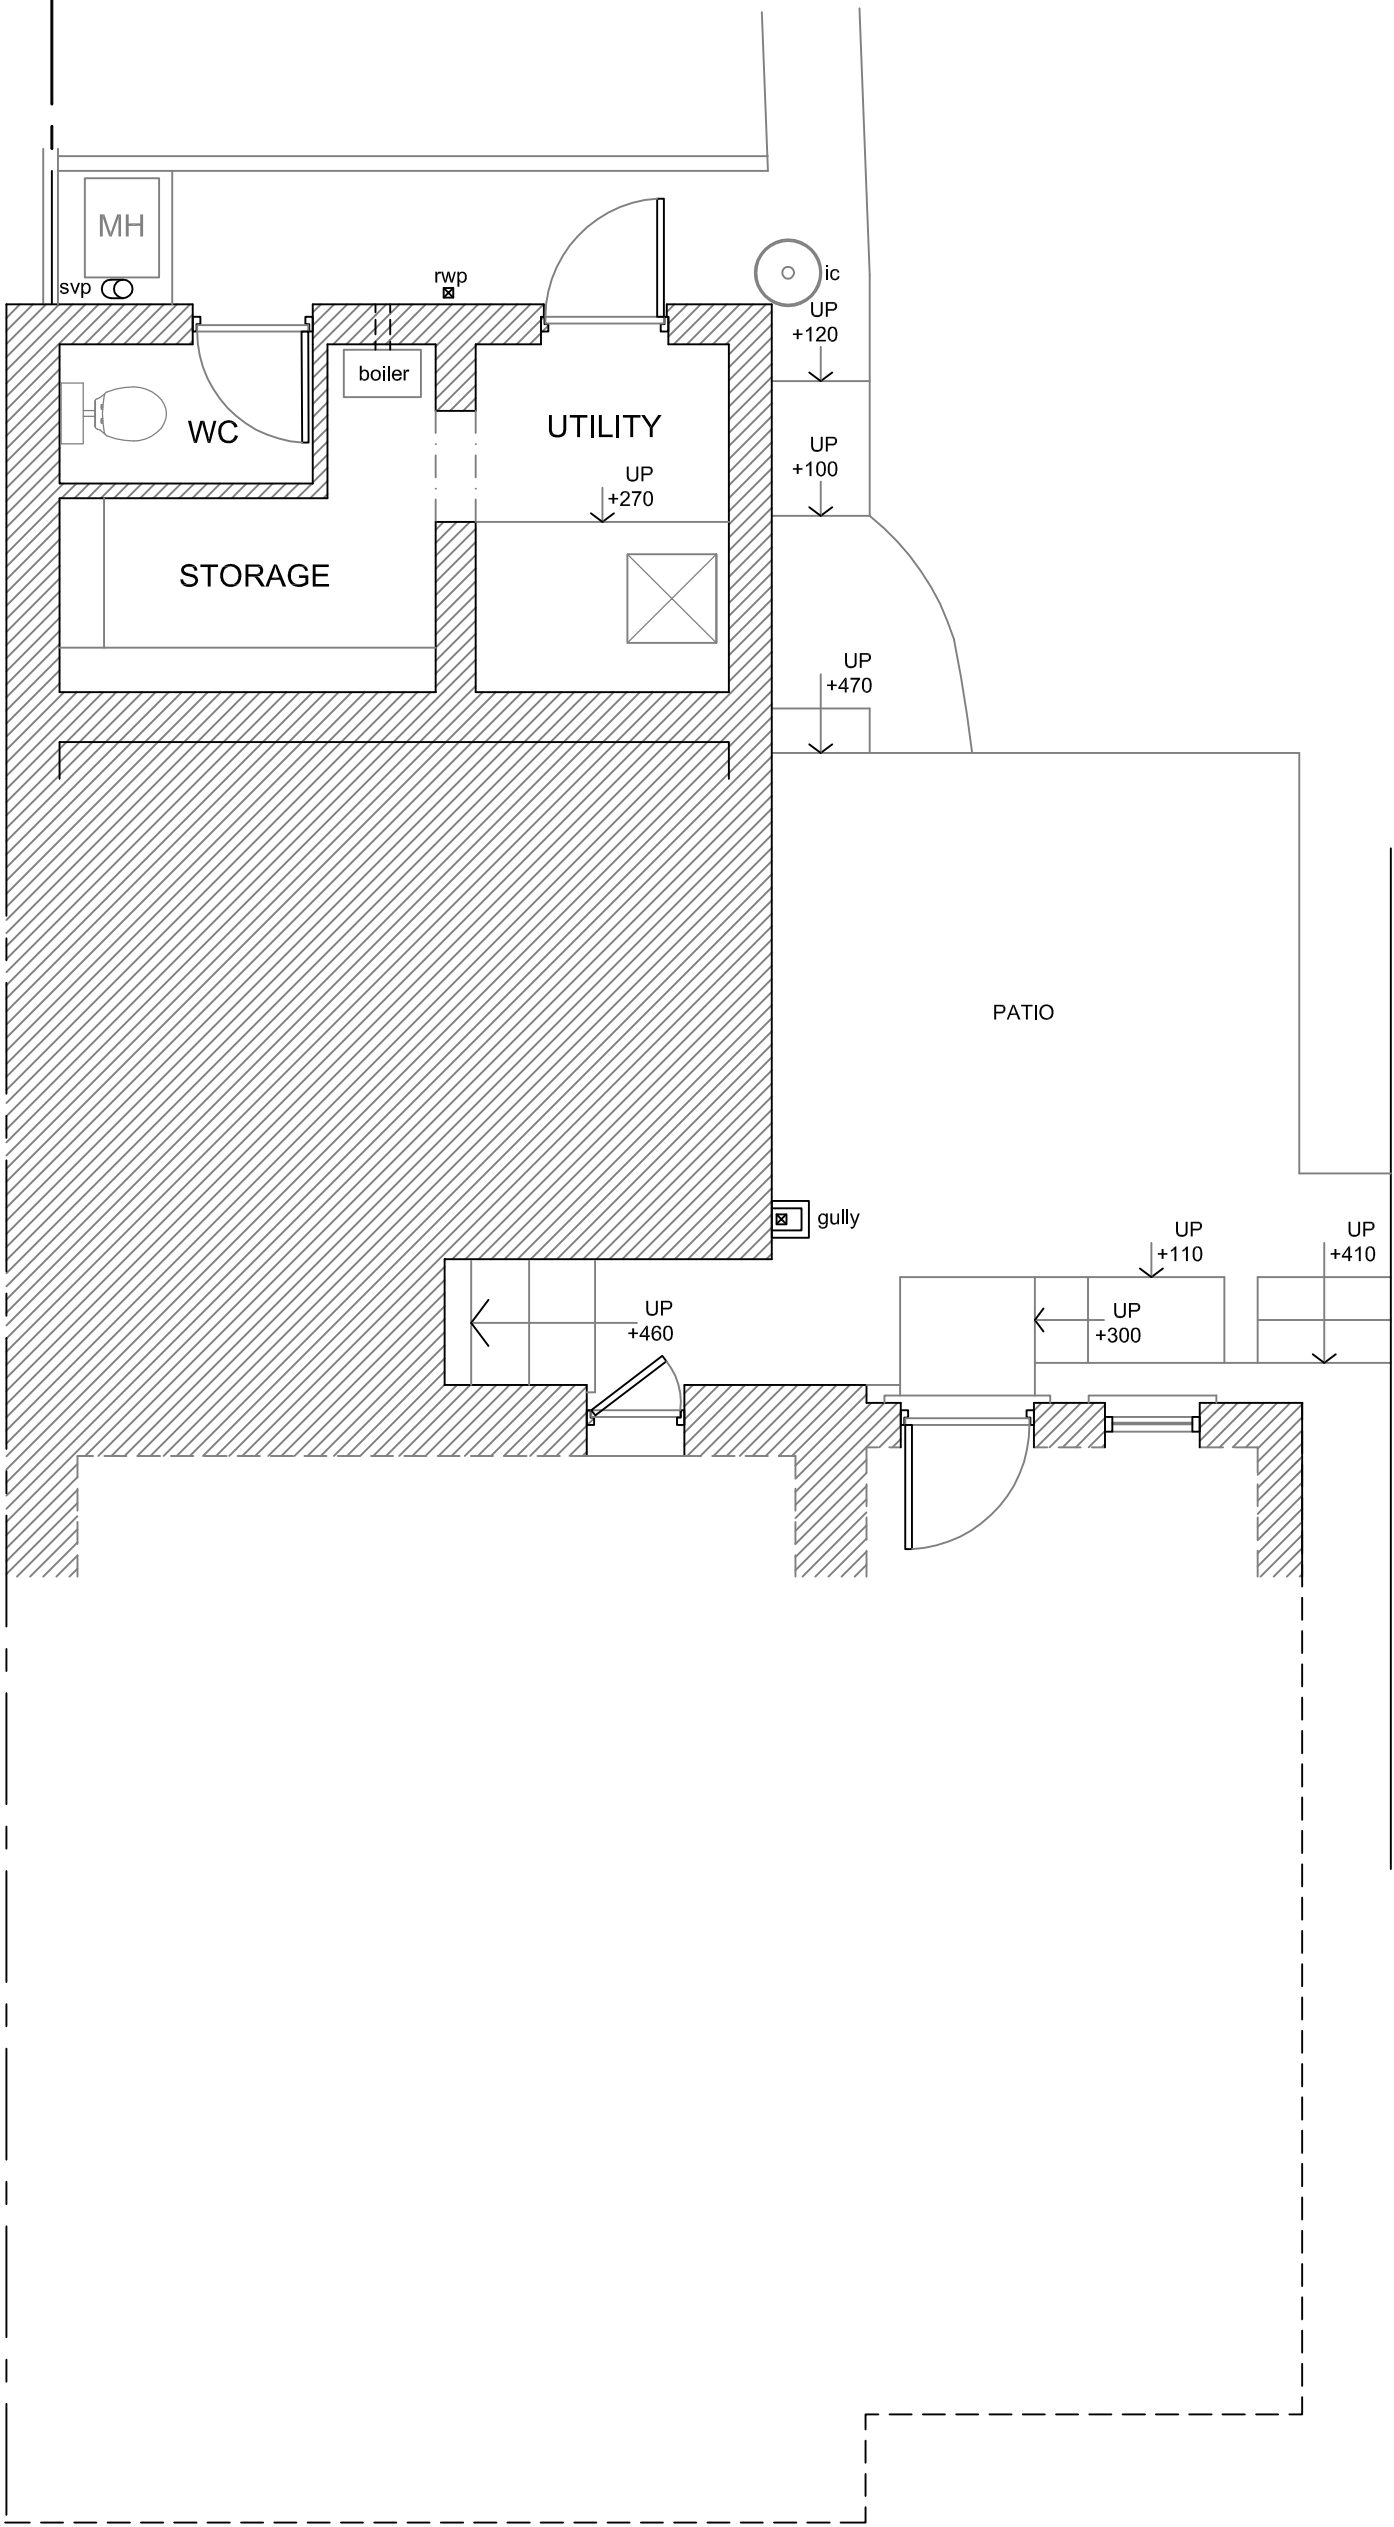

EXISTING LOWER GROUND FLOOR PLAN

A	Full plan set amended.	28/10/20
Rev	Description	Date
07800 789453 01639 282789 carolineg@seagreydesign.co.uk www.seagreydesign.com design for: extensions / house renovations / conversions		
SEAGREY		
Site	SUSAN GROUNDS 10 CLARE ROAD YSTALYFERA, SWANSEA SA9 2AJ	
Dwg Title	EXISTING BUILDING LWR GROUND FLOOR PLAN GENERAL ARRANGEMENT	
Drawn By:	CLG	Date: 28/10/2019
Scale:	1:50 @ A3P	Dwg No: 19-276P/104
REV	A	