


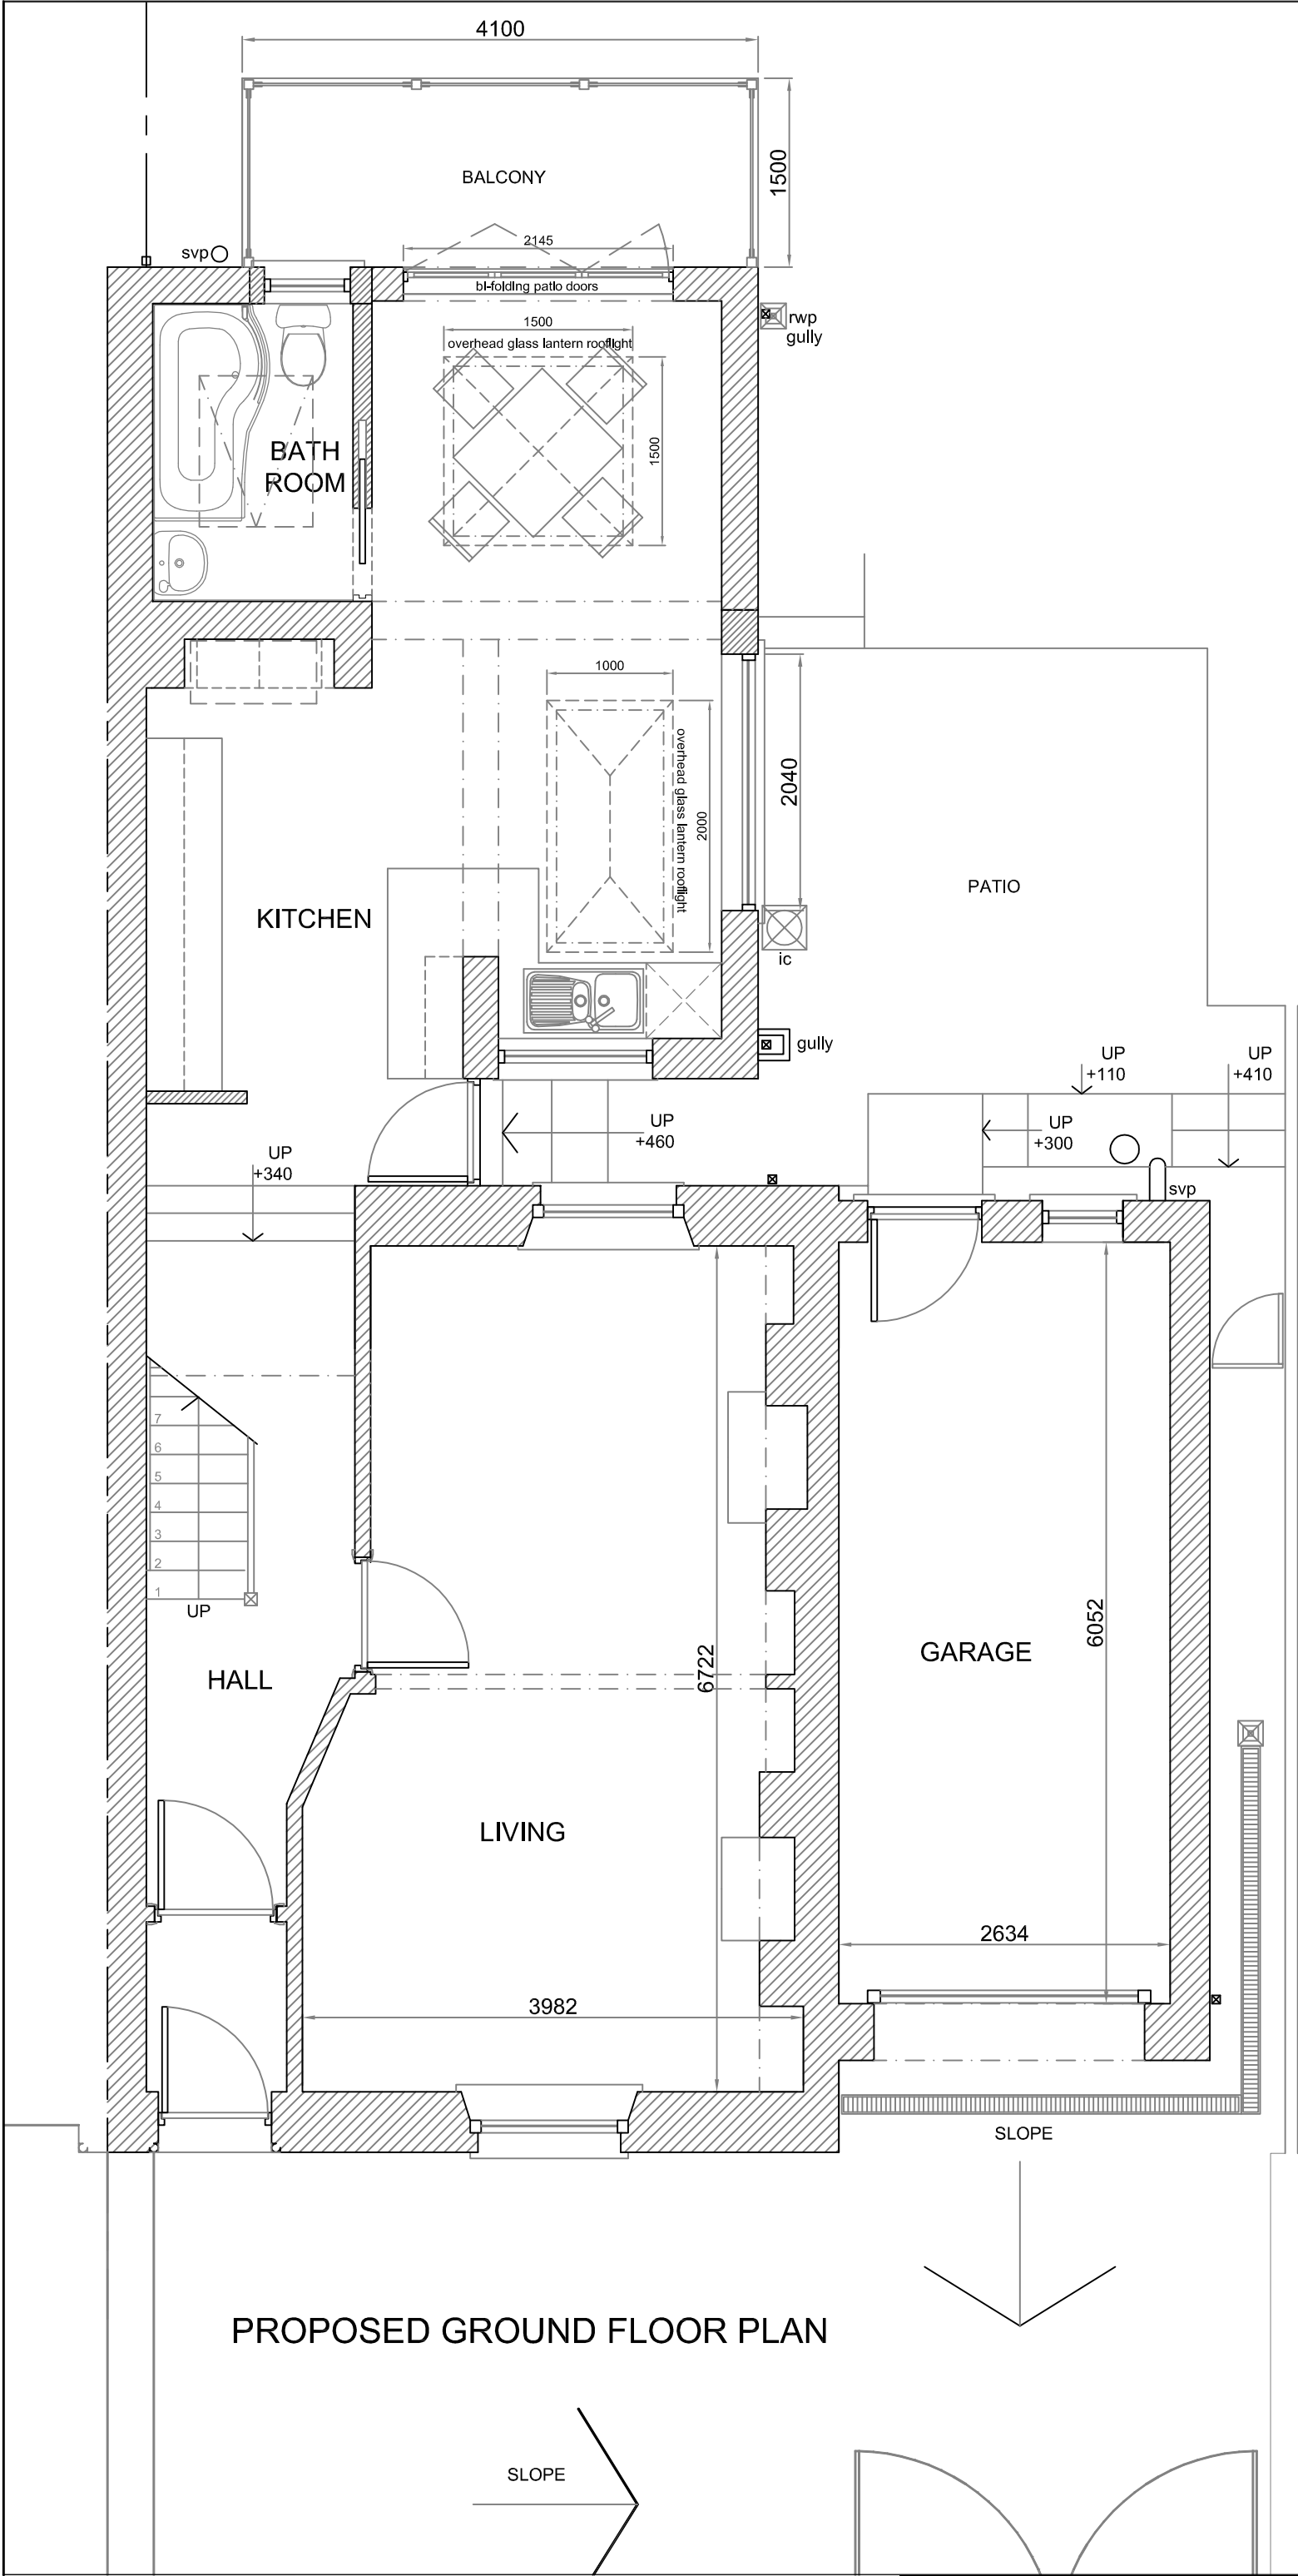

A	Full plan set amended.	28/10/20
Rev	Description	Date
07800 789453 01639 282789 carolineg@seagreydesign.co.uk www.seagreydesign.com design for: extensions / house renovations / conversions		
Site SUSAN GROUNDS 10 CLARE ROAD YSTALYFERA, SWANSEA SA9 2AJ		
Dwg Title PROPOSED BUILDING GROUND FLOOR PLAN GENERAL ARRANGEMENT		
Drawn By:	CLG	Date: 28/10/2020
Scale:	1:50 @ A3P	Dwg No: 19-276P/108
REV	A	